



1 EXISTING GROUND FLOOR PLAN

1 : 100

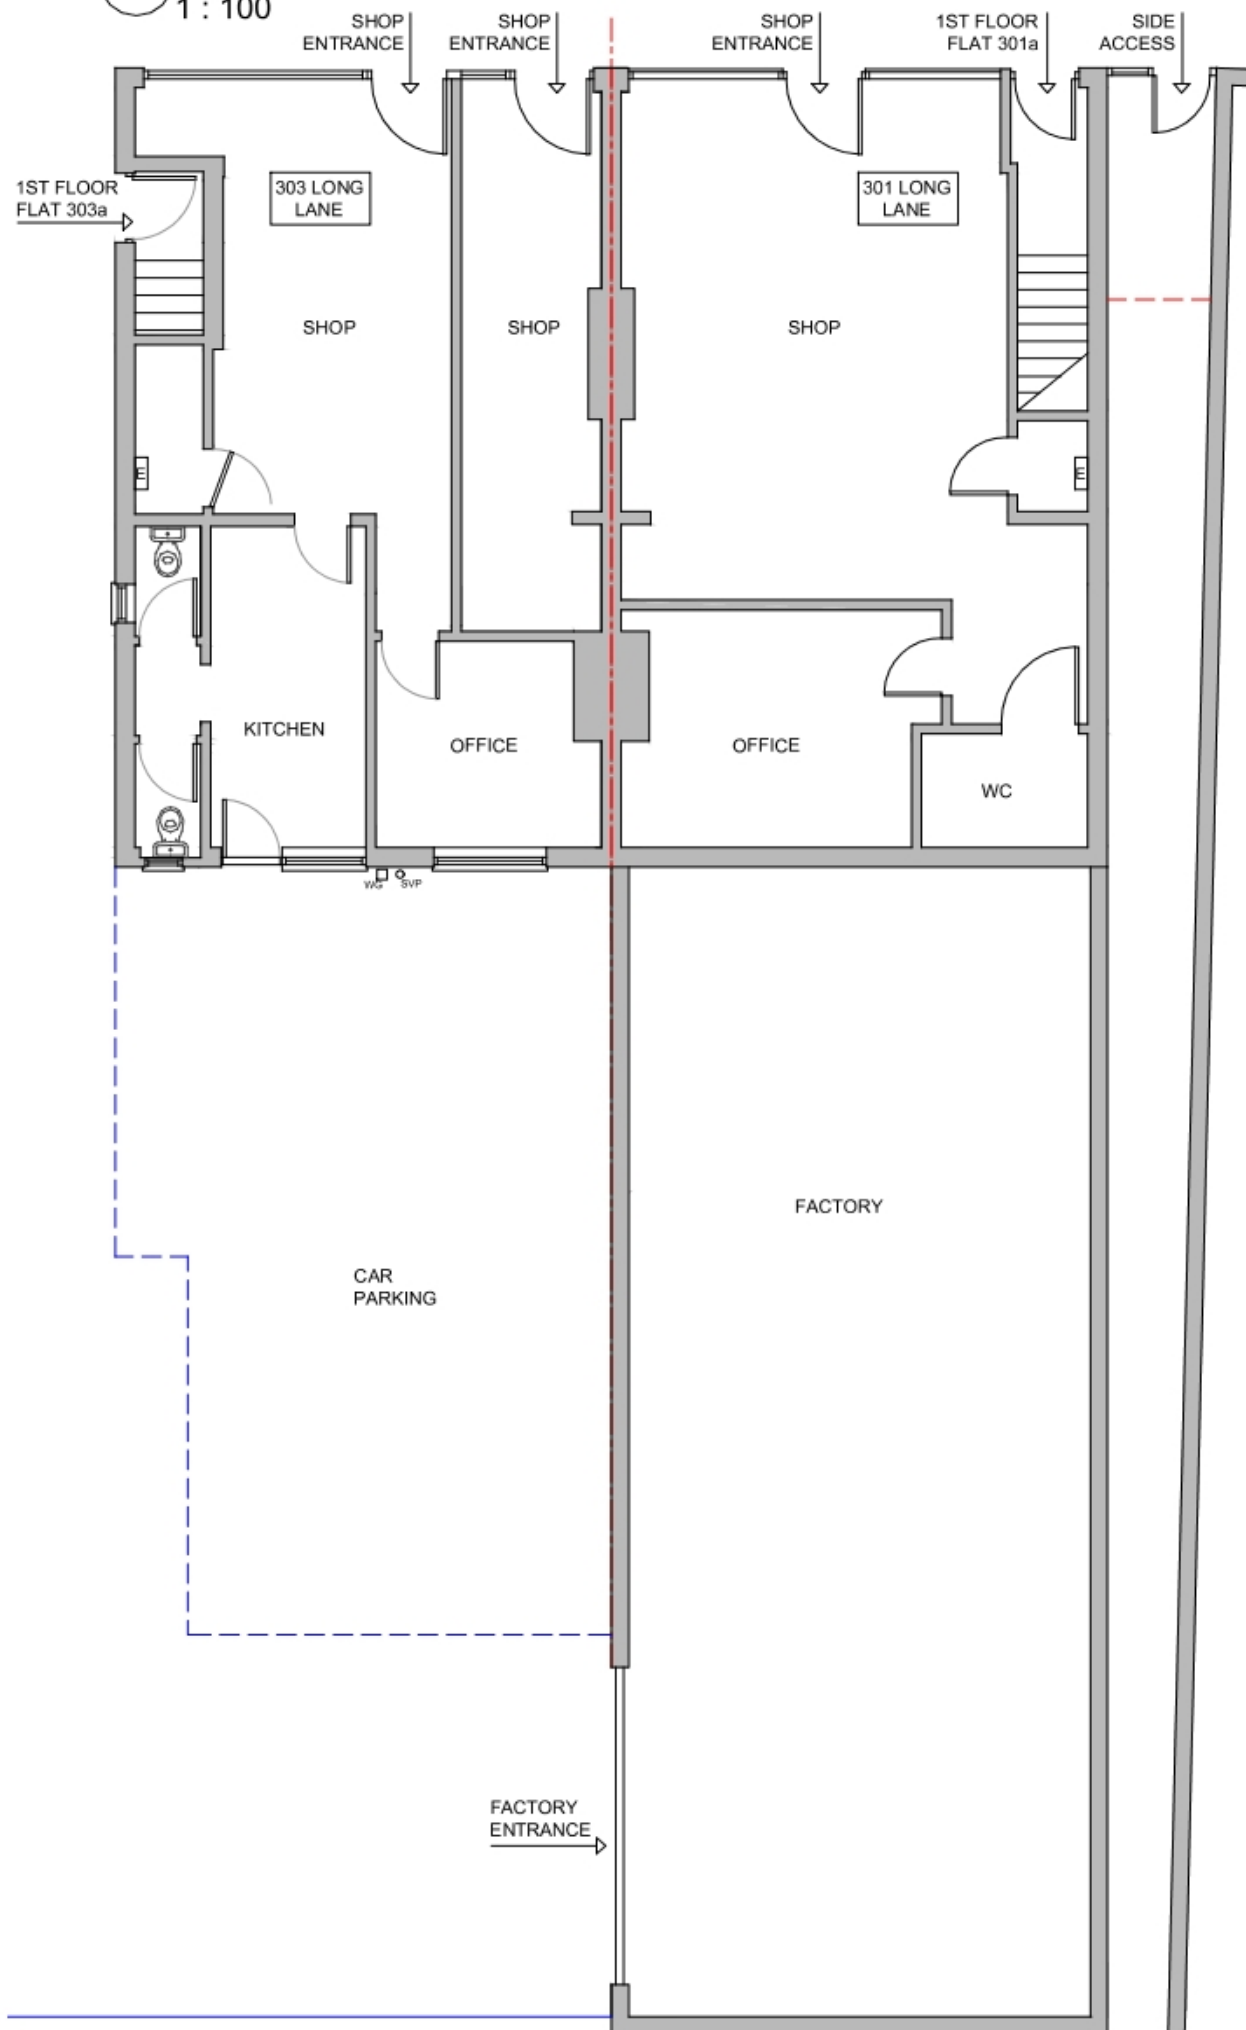


2 EXISTING FIRST FLOOR PLAN

1 : 100

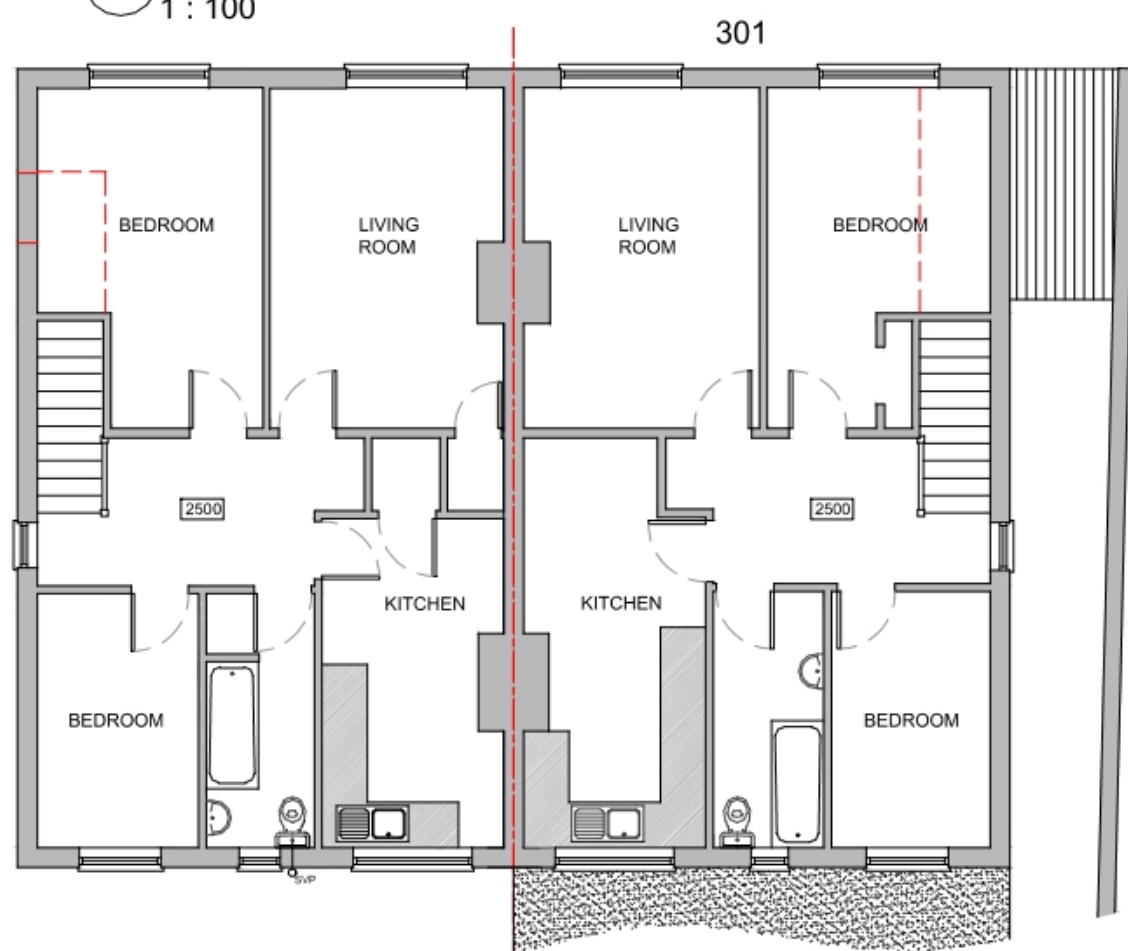


3 EXISTING ROOF PLAN

1 : 100

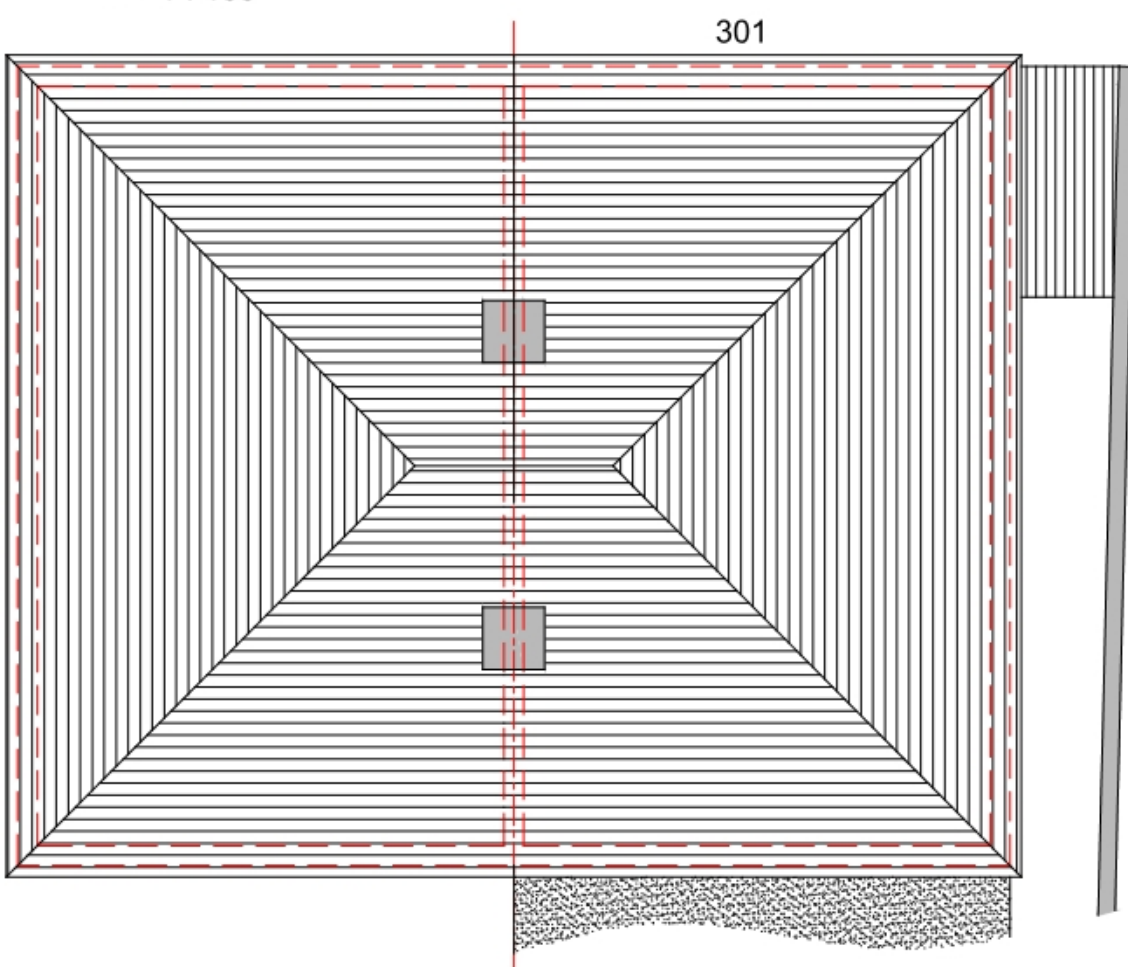

Scale bar 1:100

 

The application is for a new 2nd floor 1 bedroom flat at 301 Long Lane. An application has also been submitted for the same at 303 Long Lane. The proposals are under separate planning applications.

Drawing for planning purposes only. All dimensions are in millimetres.

This drawing in whole or in part is protected under copyright and shall not be reproduced without the prior express consent of Harding Design Limited.



harding design ltd

16 Christchurch Road,
Dartford, Kent, DA1 3DH
07730 608463
email: office@hardingdesignlimited.com

Project: Drawing No:1382-02aPL

301 Long Lane
Hillingdon UB10 9JY

Client: Mr D. Willis
Date: January 2020
Scale: 1:100
Format: A3

Title:
Existing Floor Plans and Roof Plan