




1 PROPOSED GROUND FLOOR PLAN
1 : 100

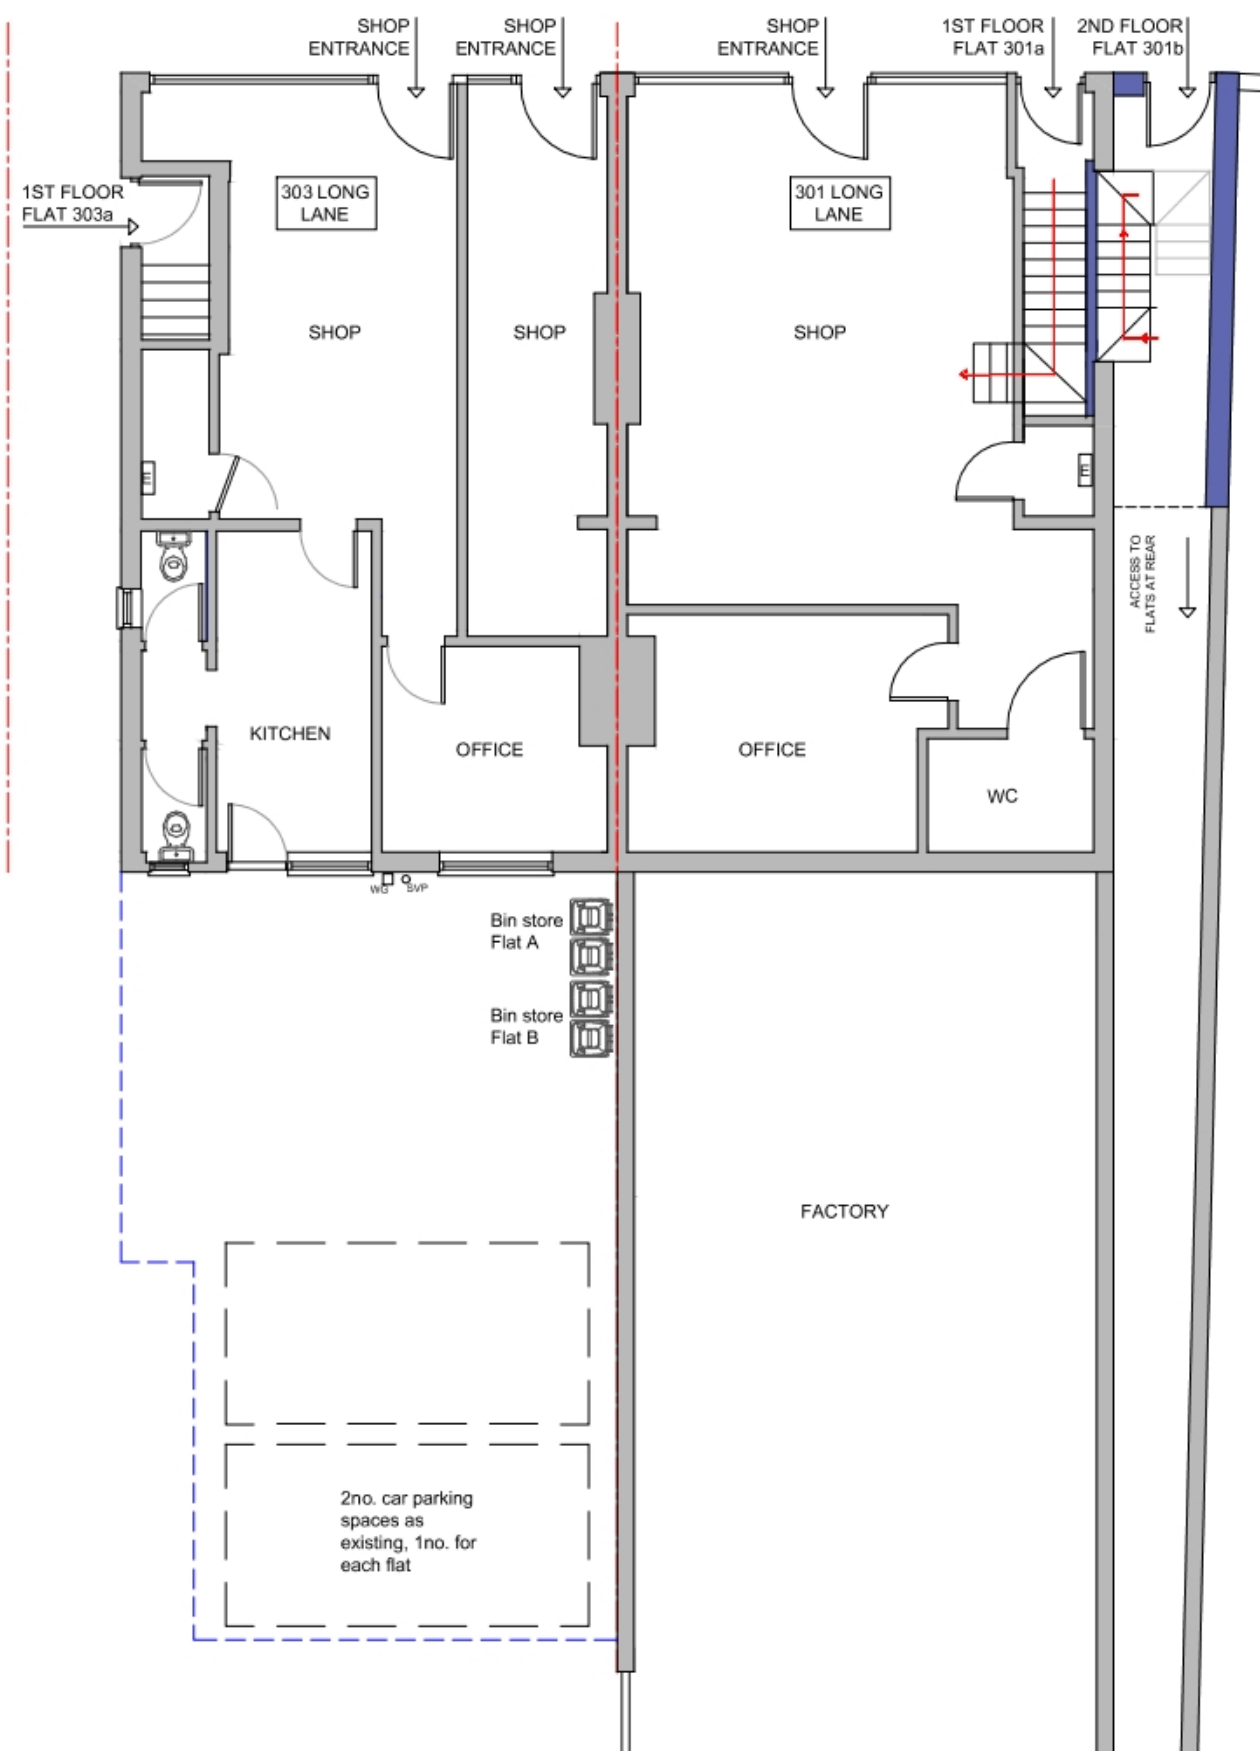


2 PROPOSED FIRST FLOOR PLAN
1 : 100

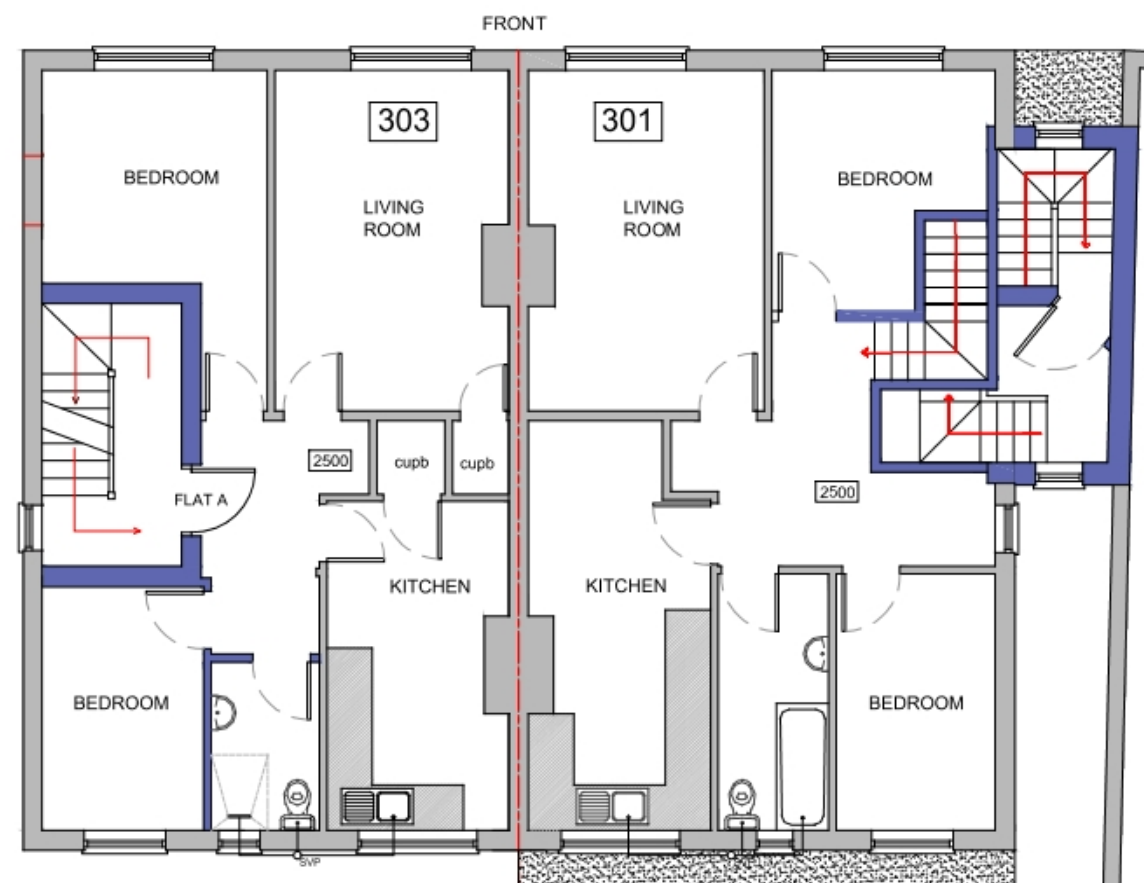

3 PROPOSED 2ND FLOOR PLAN
1 : 100

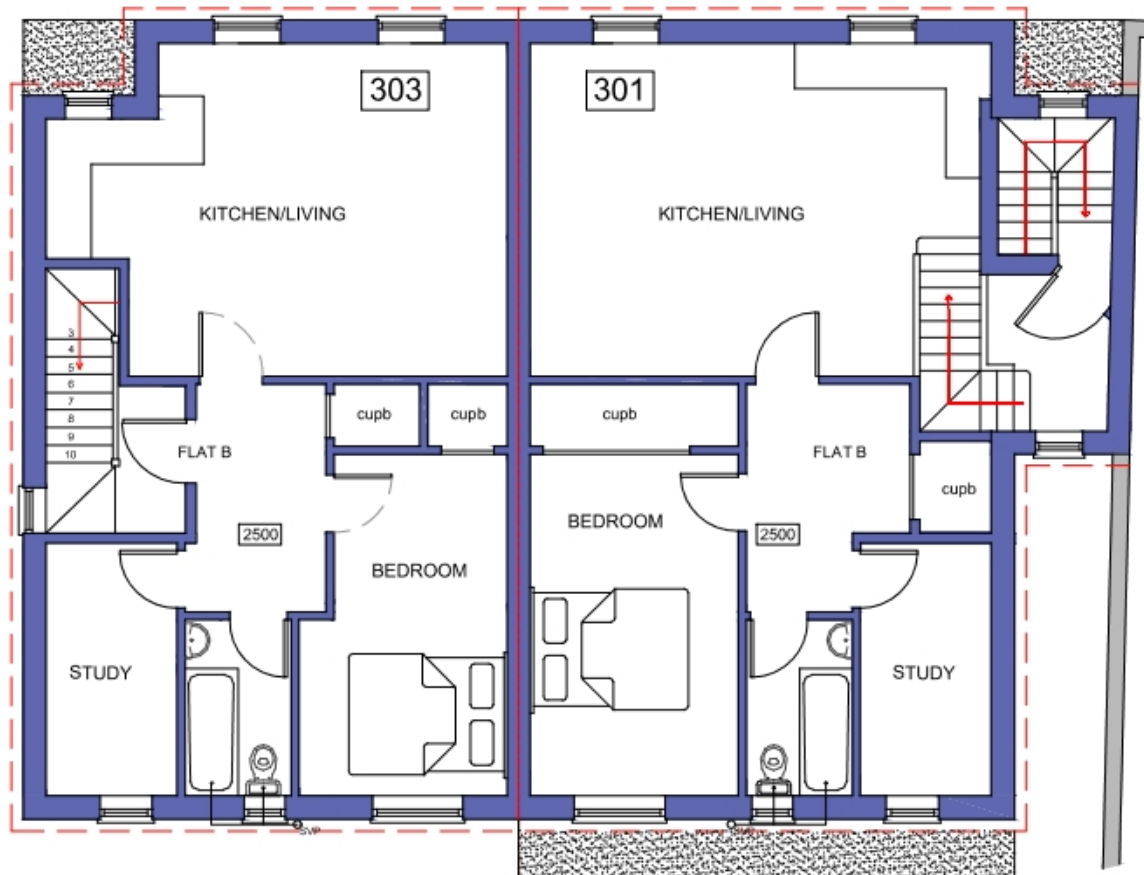

Scale bar 1:100

 

The application is for a new 2nd floor 1 bedroom flat at 301 Long Lane. An application has also been submitted for the same at 303 Long Lane. The proposals are under separate planning applications.

Drawing for planning purposes only. All dimensions are in millimetres. This drawing in whole or in part is protected under copyright and shall not be reproduced without the prior express consent of Harding Design Limited.

harding design ltd
16 Christchurch Road,
Dartford, Kent, DA1 3DH
07730 608463
email: office@hardingdesignlimited.com

Project:		Drawing No: 1382-04aPL	
301 Long Lane Hillingdon UB10 9JY			
Client: Mr D. Willis	Date: January 2020		
	Scale: 1:100		
	Format: A3		
Title: Proposed Floor Plans and Roof Plan			