


1

PROPOSED FIRST FLOOR PLAN

1 : 100

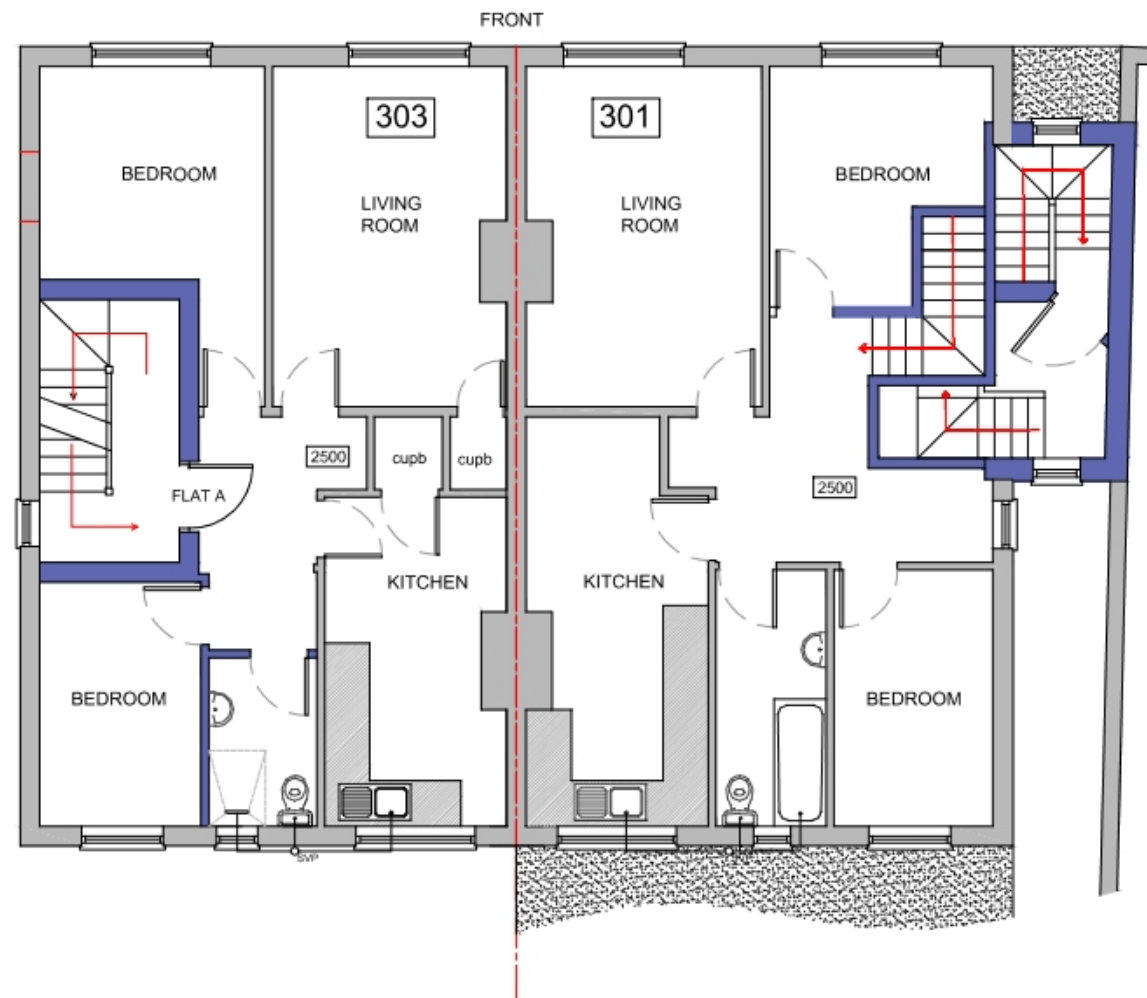

The application is for a new 2nd floor 1 bedroom flat at 301 Long Lane.
An application has also been submitted for the same at 303 Long Lane.
The proposals are under separate planning applications.

No.301 Long Lane: 2nd FLOOR FLAT B - 1 BEDROOM, 2 PERSON
Min gross internal floor area 50m² + 1.5m² built-in storage

Kitchen/living	23.5
Bedroom 1	12.4
Bathroom	3.3
Study	5.8
Circulation	6
Sub total area	51


Built-in storage 1.25

Gross Internal Floor Area 52.25


2

PROPOSED 2ND FLOOR PLAN

1 : 100

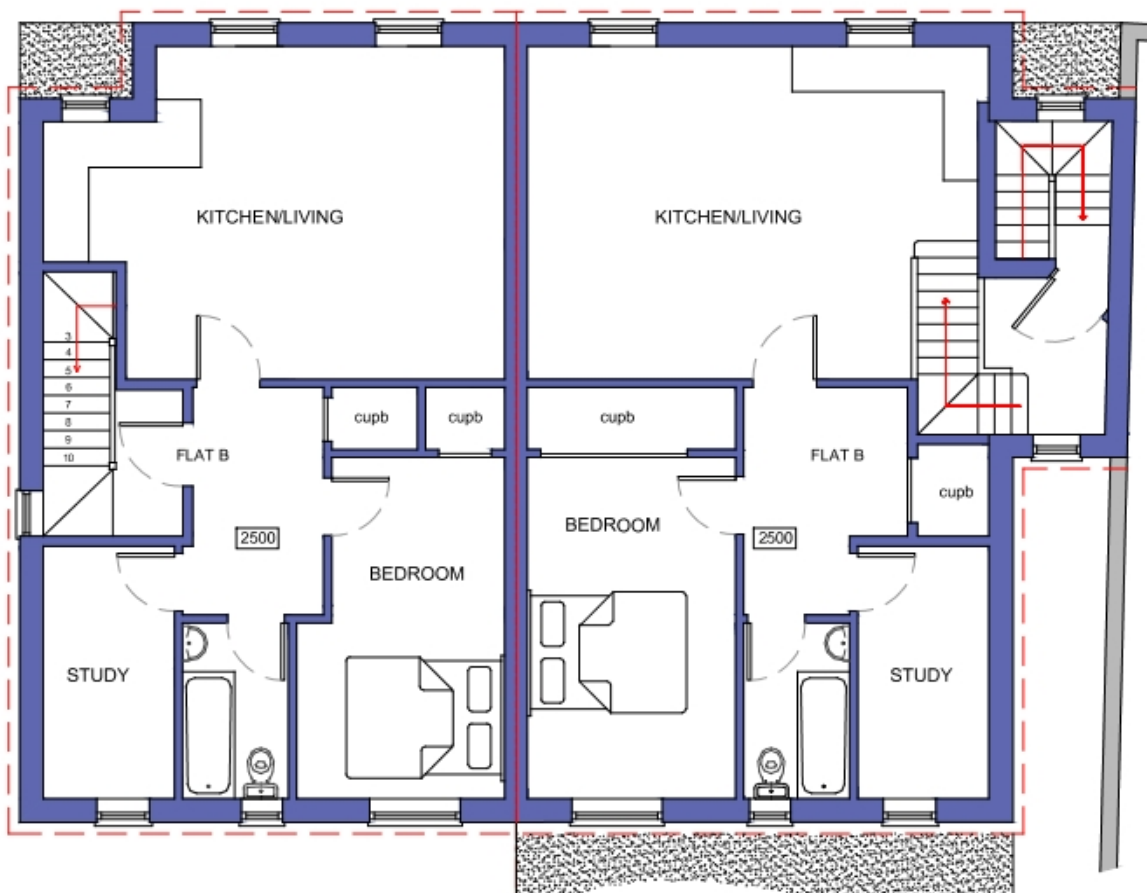

Scale bar 1:100

 

Drawing for planning purposes only. All dimensions are in millimetres.

This drawing in whole or in part is protected under copyright and shall not be reproduced without the prior express consent of Harding Design Limited.

harding design ltd
16 Christchurch Road,
Dartford, Kent, DA1 3DH
07730 608463
email: office@hardingdesignlimited.com

Project:		Drawing No: 1382-05aPL	
301 Long Lane Hillingdon UB10 9JY			
Client:		Date: January 2020	
Mr D. Willis		Scale: 1:100	
		Format: A3	
Title:			
Proposed GIA Calculations			

