



1 EXISTING FRONT ELEVATION
1 : 150

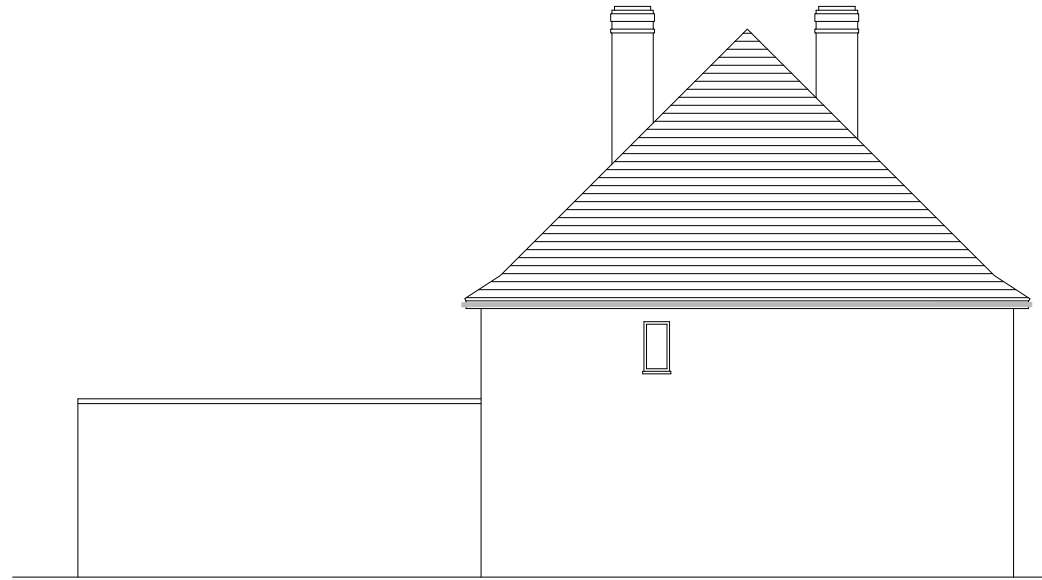


2 EXISTING FLANK ELEVATION (SOUTH)
1 : 150




3 EXISTING REAR ELEVATION
1 : 150

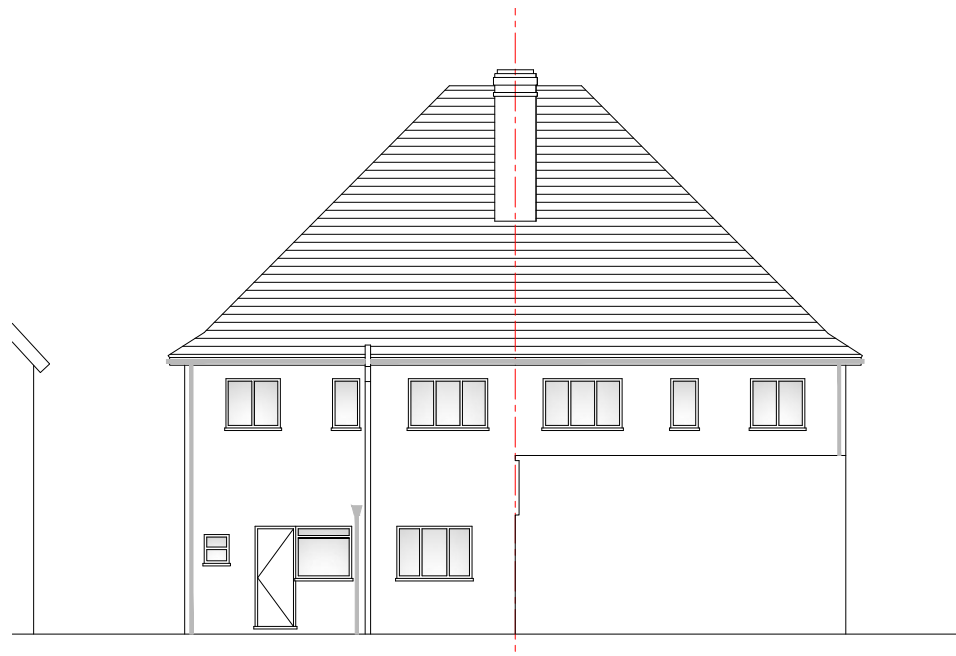


4 EXISTING FLANK ELEVATION (NORTH)
1 : 150

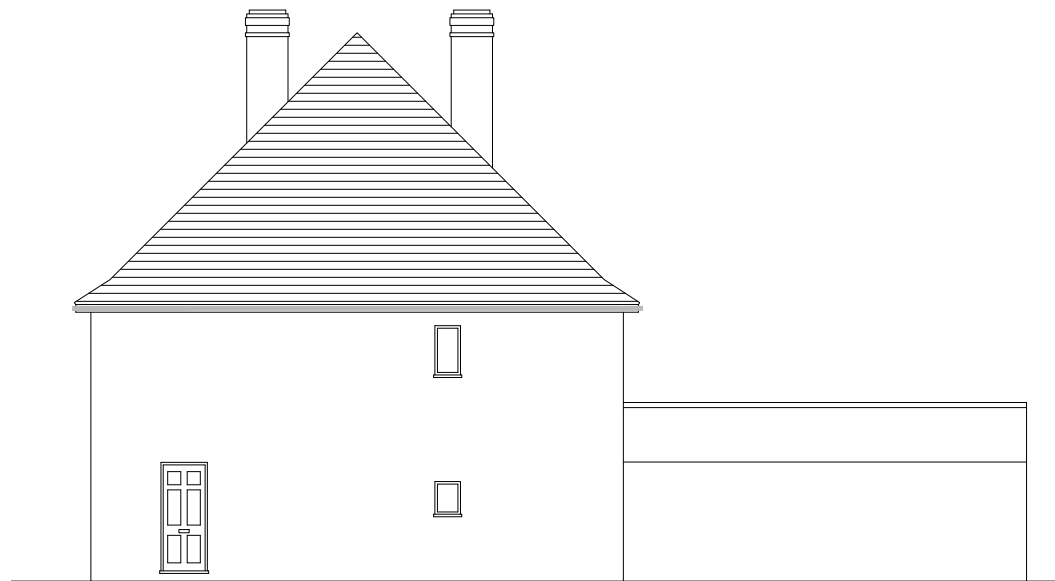

5 LOCATION PLAN
1 : 1250

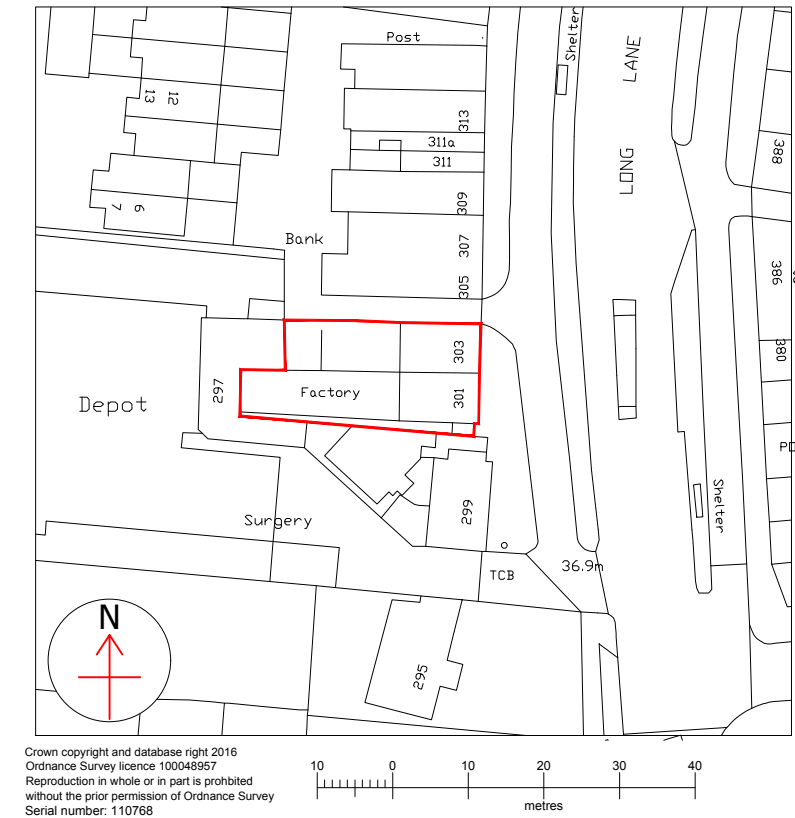


5 BLOCK PLAN
1 : 500

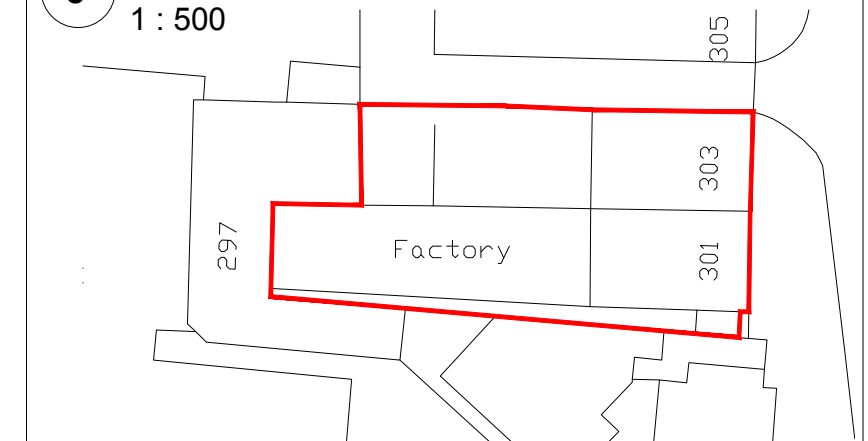

Site Area 399m²

harding design ltd
16 Christchurch Road,
Dartford, Kent, DA1 3DH
07730 608463
email: office@hardingdesignlimited.com

5 EXISTING STREET SCENE
1 : 200

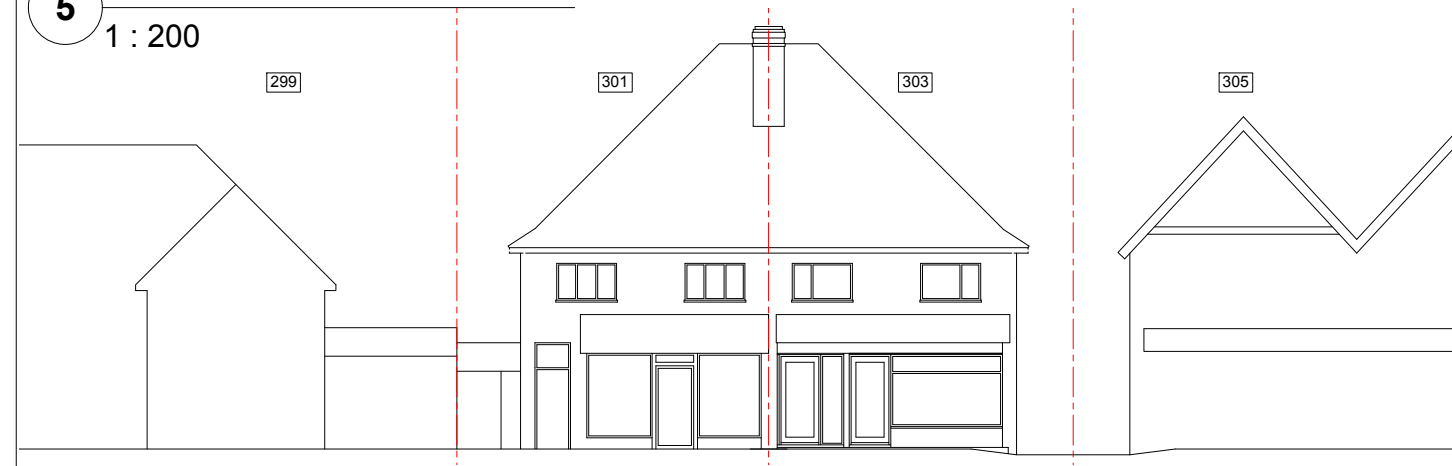

Drawing for planning purposes only. All dimensions are in millimetres.

This drawing in whole or in part is protected under copyright and shall not be reproduced without the prior express consent of Harding Design Limited.

Scale bar 1:150
1m 2m 3m 4m 5m 6m 7m 8m 9m 10m 11m 12m 13m 14m 15m

Project:		Drawing No: 1382-01PL	
301-303 Long Lane Hillingdon UB10 9JY			
Client:		Date:	January 2020
Mrs J. Newman Mr D. Willis		Scale:	1:150, 1:200, 1:500, 1:1250
		Format:	A3
Title:			
Existing Elevations, Street Scene, Location Plan and Block Plan			