


1 EXISTING STREET SCENE
1 : 200




2 PROPOSED STREET SCENE
1 : 200




3 PROPOSED FRONT ELEVATION
1 : 150

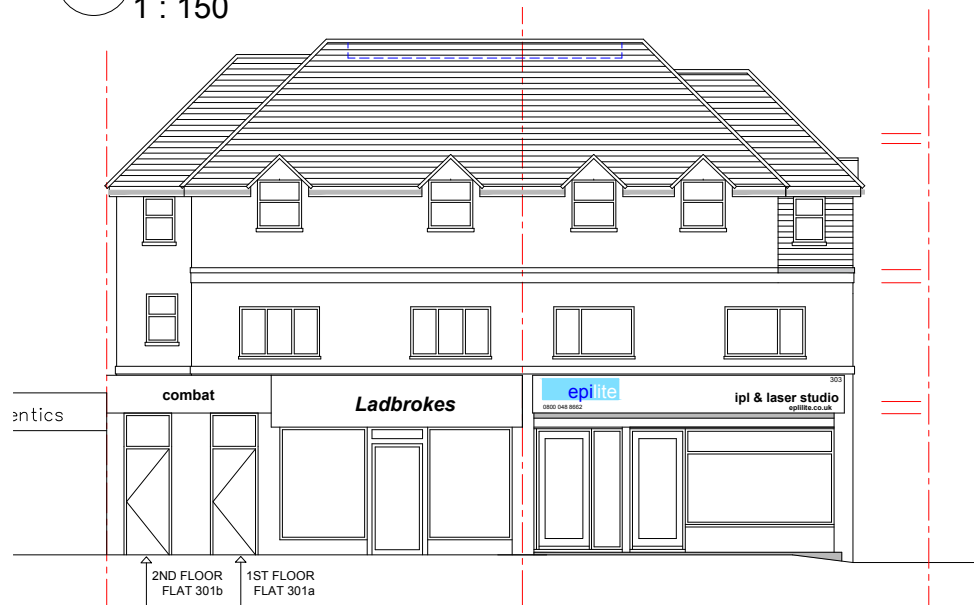

4 PROPOSED FLANK ELEVATION (SOUTH)
1 : 150

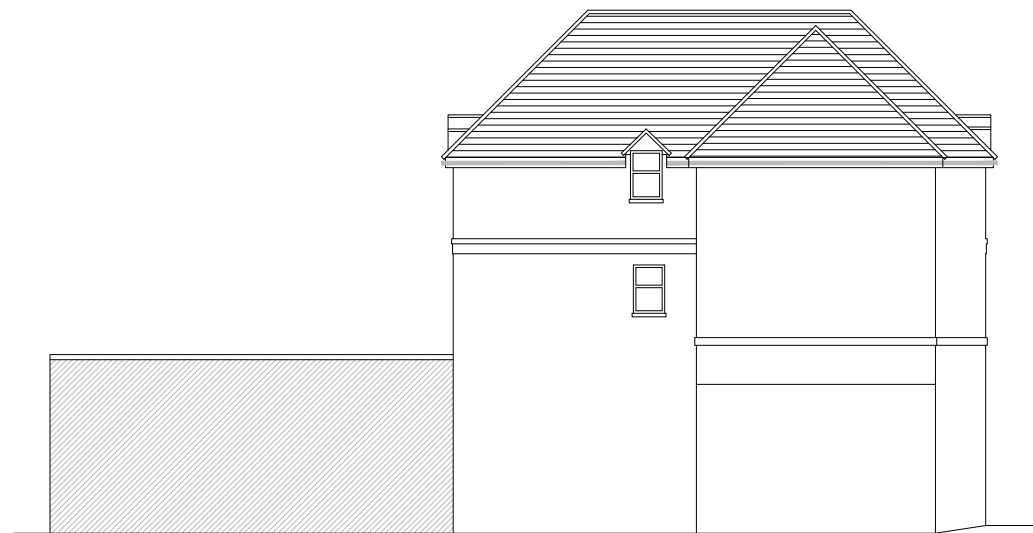


7 PROPOSED ROOF PLAN
1 : 150

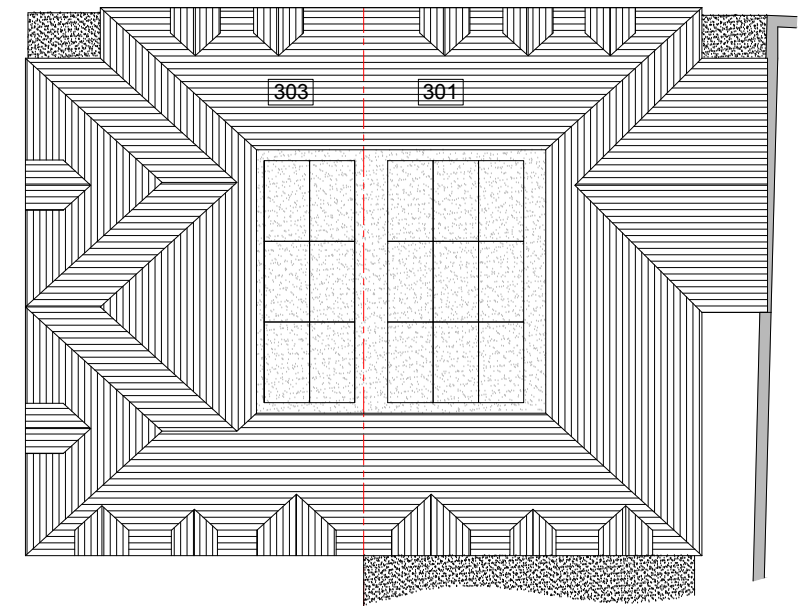

5 PROPOSED REAR ELEVATION
1 : 150



6 PROPOSED FLANK ELEVATION (NORTH)
1 : 150

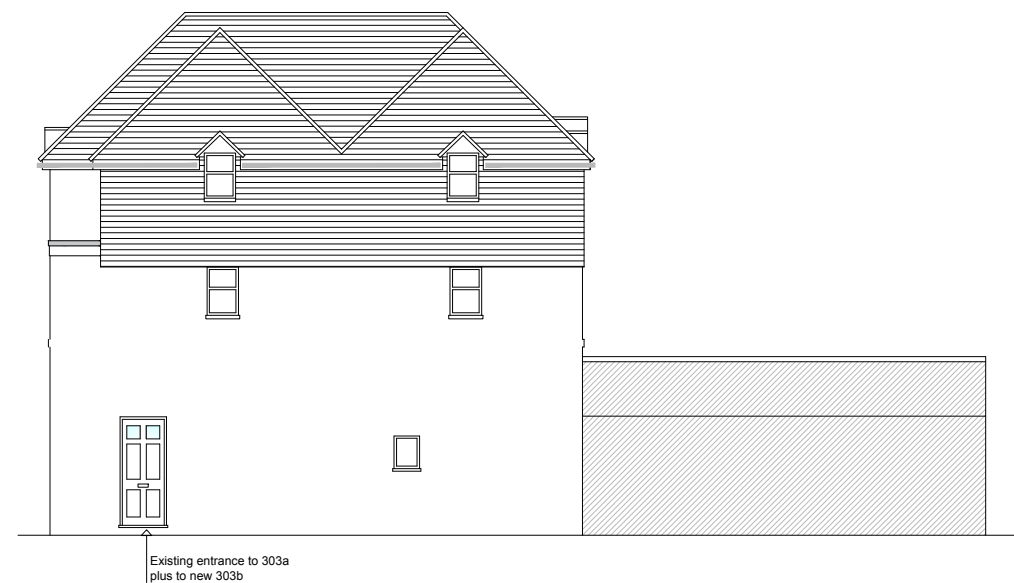

Drawing for planning purposes only. All dimensions are in millimetres.

This drawing in whole or in part is protected under copyright and shall not be reproduced without the prior express consent of Harding Design Limited.

harding design ltd
16 Christchurch Road,
Dartford, Kent, DA1 3DH
07730 608463
email: office@hardingdesignlimited.com

Project: Drawing No:1382-03PL

301-303 Long Lane
Hillingdon UB10 9JY

Client: Date: January 2020
Mrs J. Newman Scale: 1:150
Mr D. Willis Format: A3

Title:
Proposed Elevations and Street Scene

Scale bar 1:150
1m 2m 3m 4m 5m 6m 7m 8m 9m 10m 11m 12m