


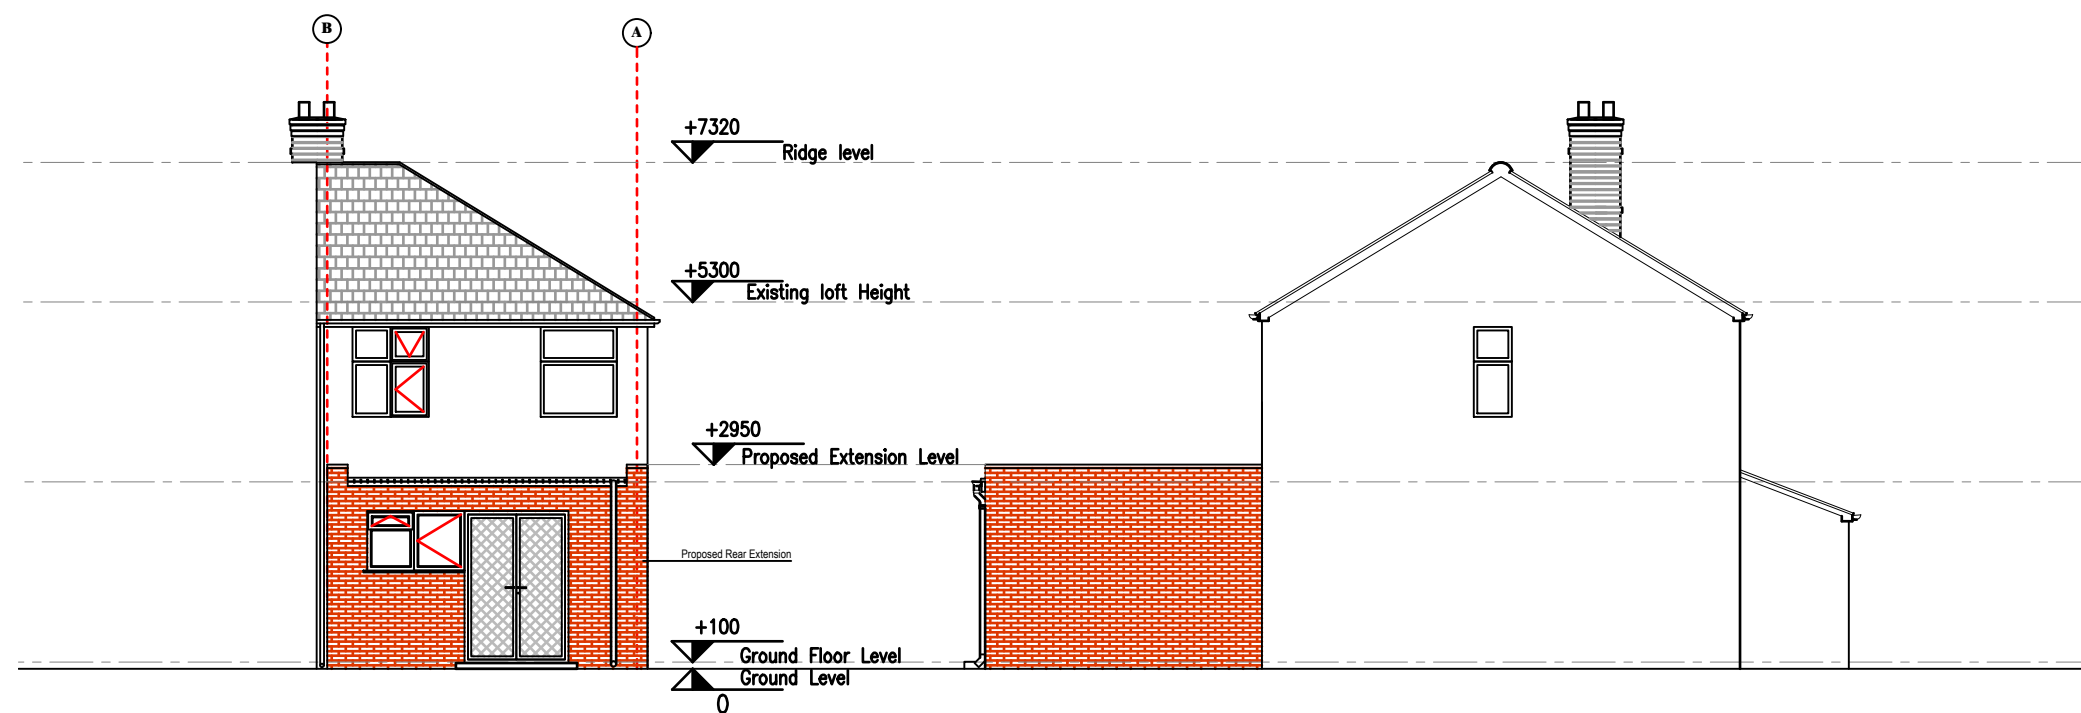

13 PROPOSED REAR ELEVATION

14 PROPOSED SIDE ELEVATION

General Notes:

All dimensions are in millimeters unless noted otherwise.
All dimensions to be verified on site.
For any discrepancies and omissions, it is recipient's responsibility to verify the same specifically with the designer.
The copyright of this drawing is held by Statim Build. No unauthorized use or copies are permitted without our consent.



Statim Build
Ealing House,
33 Hanger Lane,
London, W5 3HJ

Contact: 0207 459 4194
Email: support@statimbuild.com

Client:

Mr Tom Moseley

Project Title:

Single Storey Rear Extension

Project Address:

92 Woodrow Av, Hayes,
London UB4 8QW, UK.

Client ID:

466603270

Drawing Title Date: 03.02.2020

PROPOSED ELEVATIONS

Scale

A3

Drawn By: QA/SAR Checked By: MA Approved By: TM

Drawing No. SB20/WA/009 Revisions 00

Proposed walls Existing walls M.H. Sewage Manhole overhead line JOISTS DEMOLISH