




FRONT ELEVATION



SIDE ELEVATION



REAR ELEVATION

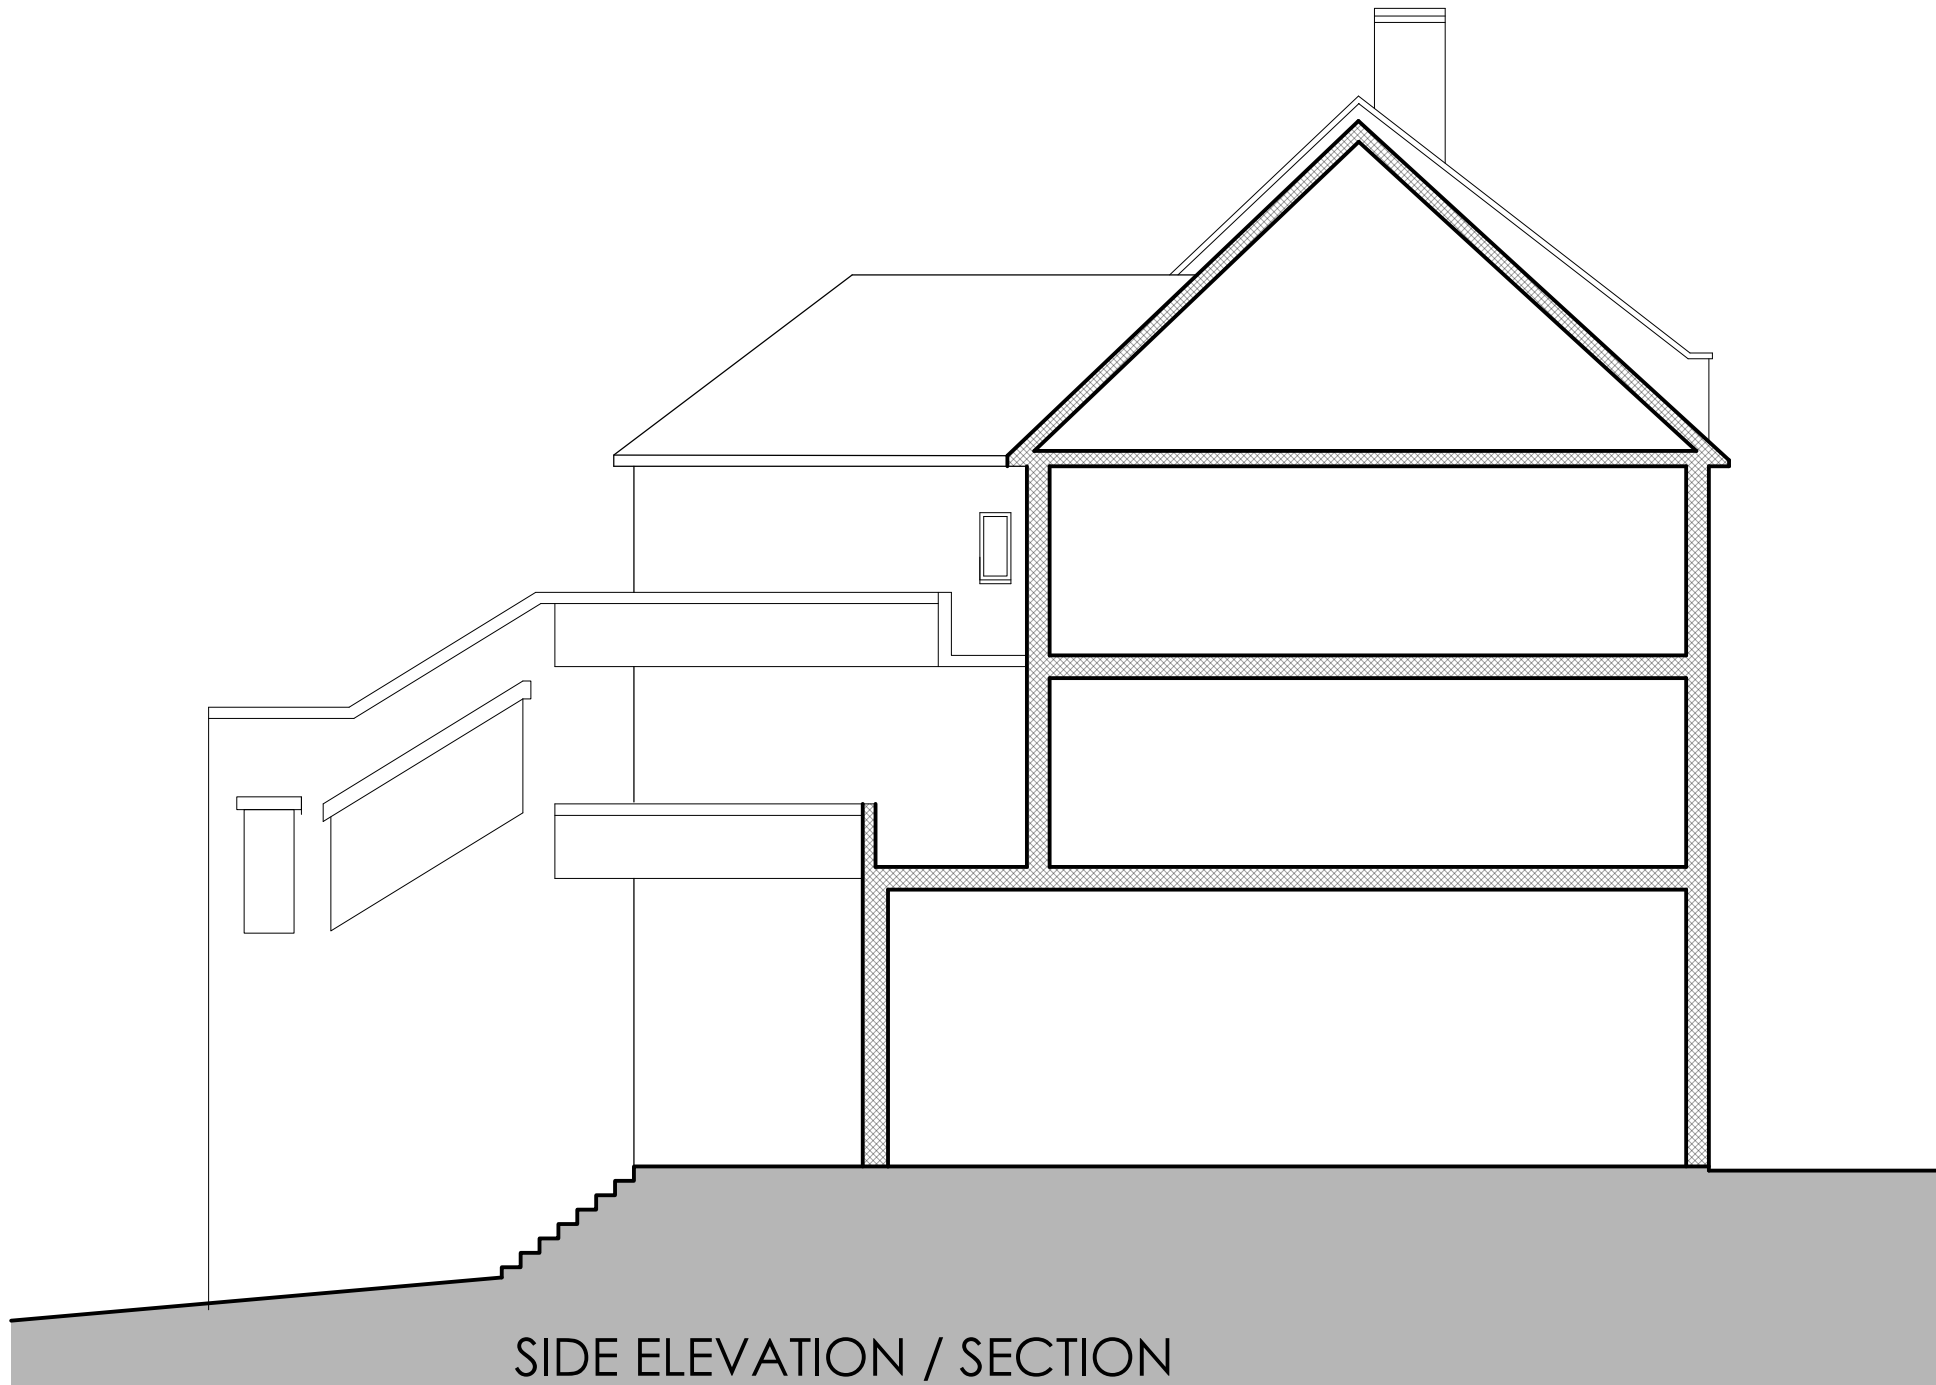

SIDE ELEVATION / SECTION



6 Wrotham Business Park
Barnet,
Herts
EN5 4SZ



t: 020 8275-1080
e: enquiries@planningconsent.com
w: www.planningconsent.com

Drawing Title:	Scale: 1:100@A2
Existing elevations	Drwn: shp
Project:	Date: feb 2022
Alterations to existing roof, extension to rear staircase and conversion to form 2bed flat.	Drawing No:
Location: 89-91 Ryefield Crescent Joel Street,	5301 PL 01

Do not scale from this drawing. Copyright and design right held by Stuart Henley & Partners Ltd. No unauthorised reproduction permitted. Contractors are to check all dimensions, levels, drain runs and conditions on site before works commence. The Surveyors to be notified immediately upon discovery of any errors, omissions, or discrepancies. Works undertaken before obtaining Building Regulation (Passing of Plans) approval is at Client's own risk.