




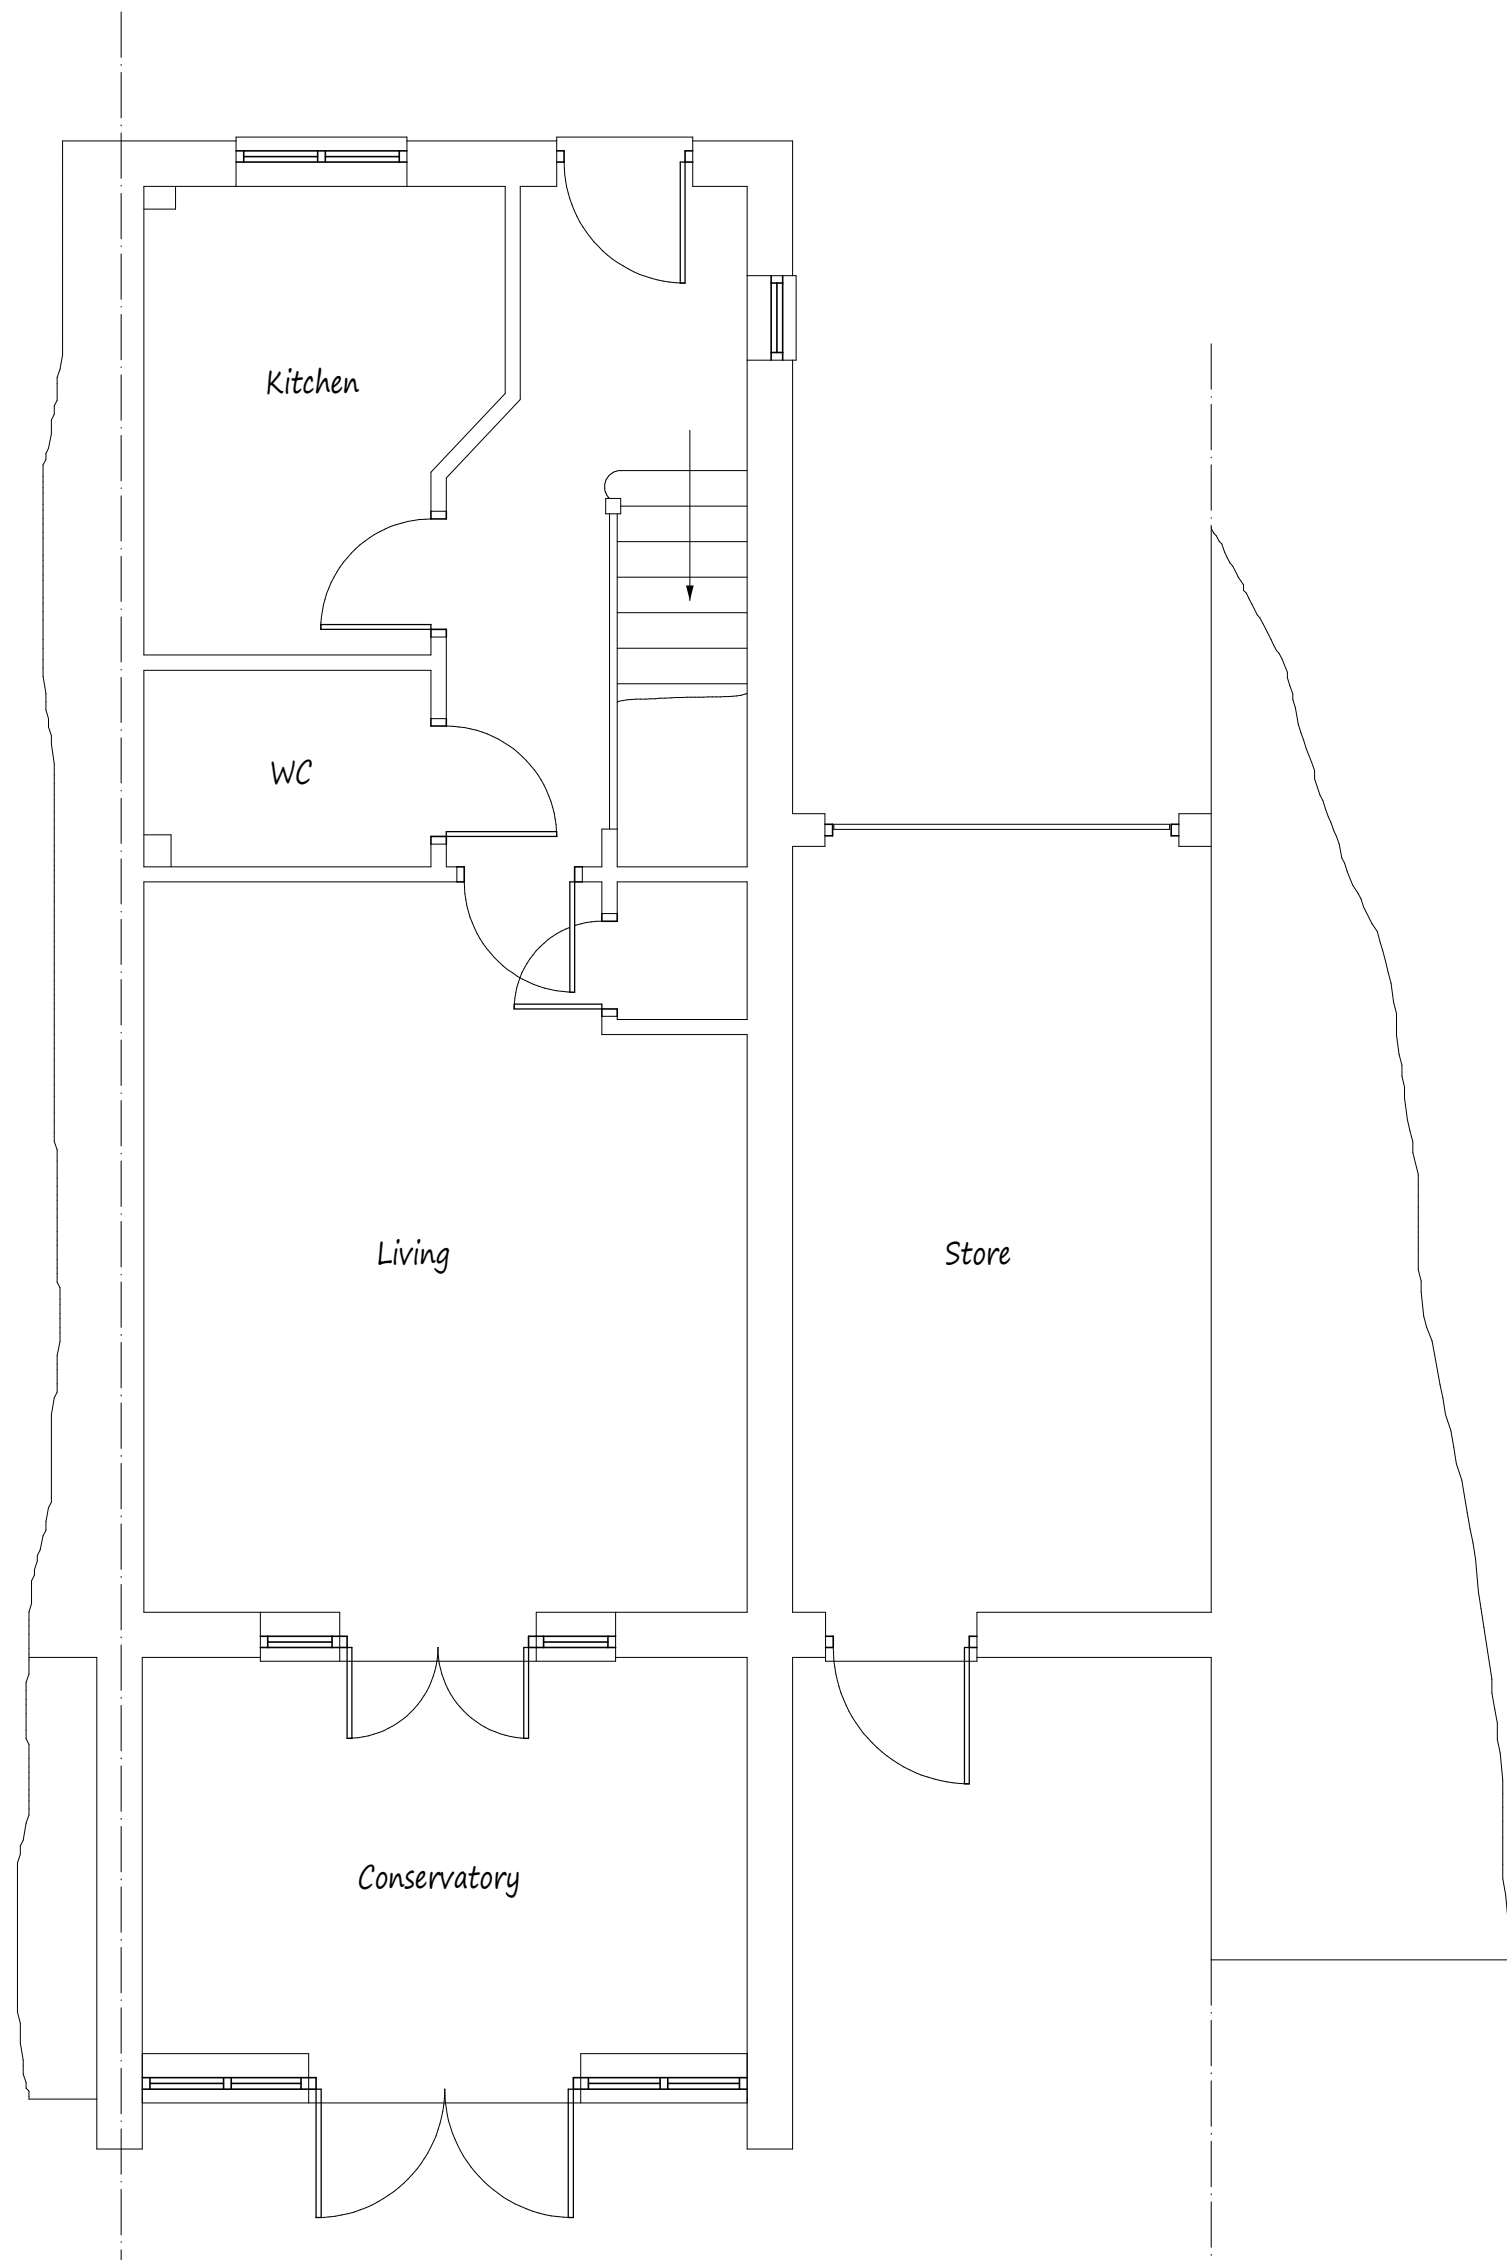


Existing Ground Floor Plan

3No roof lights shown dotted.

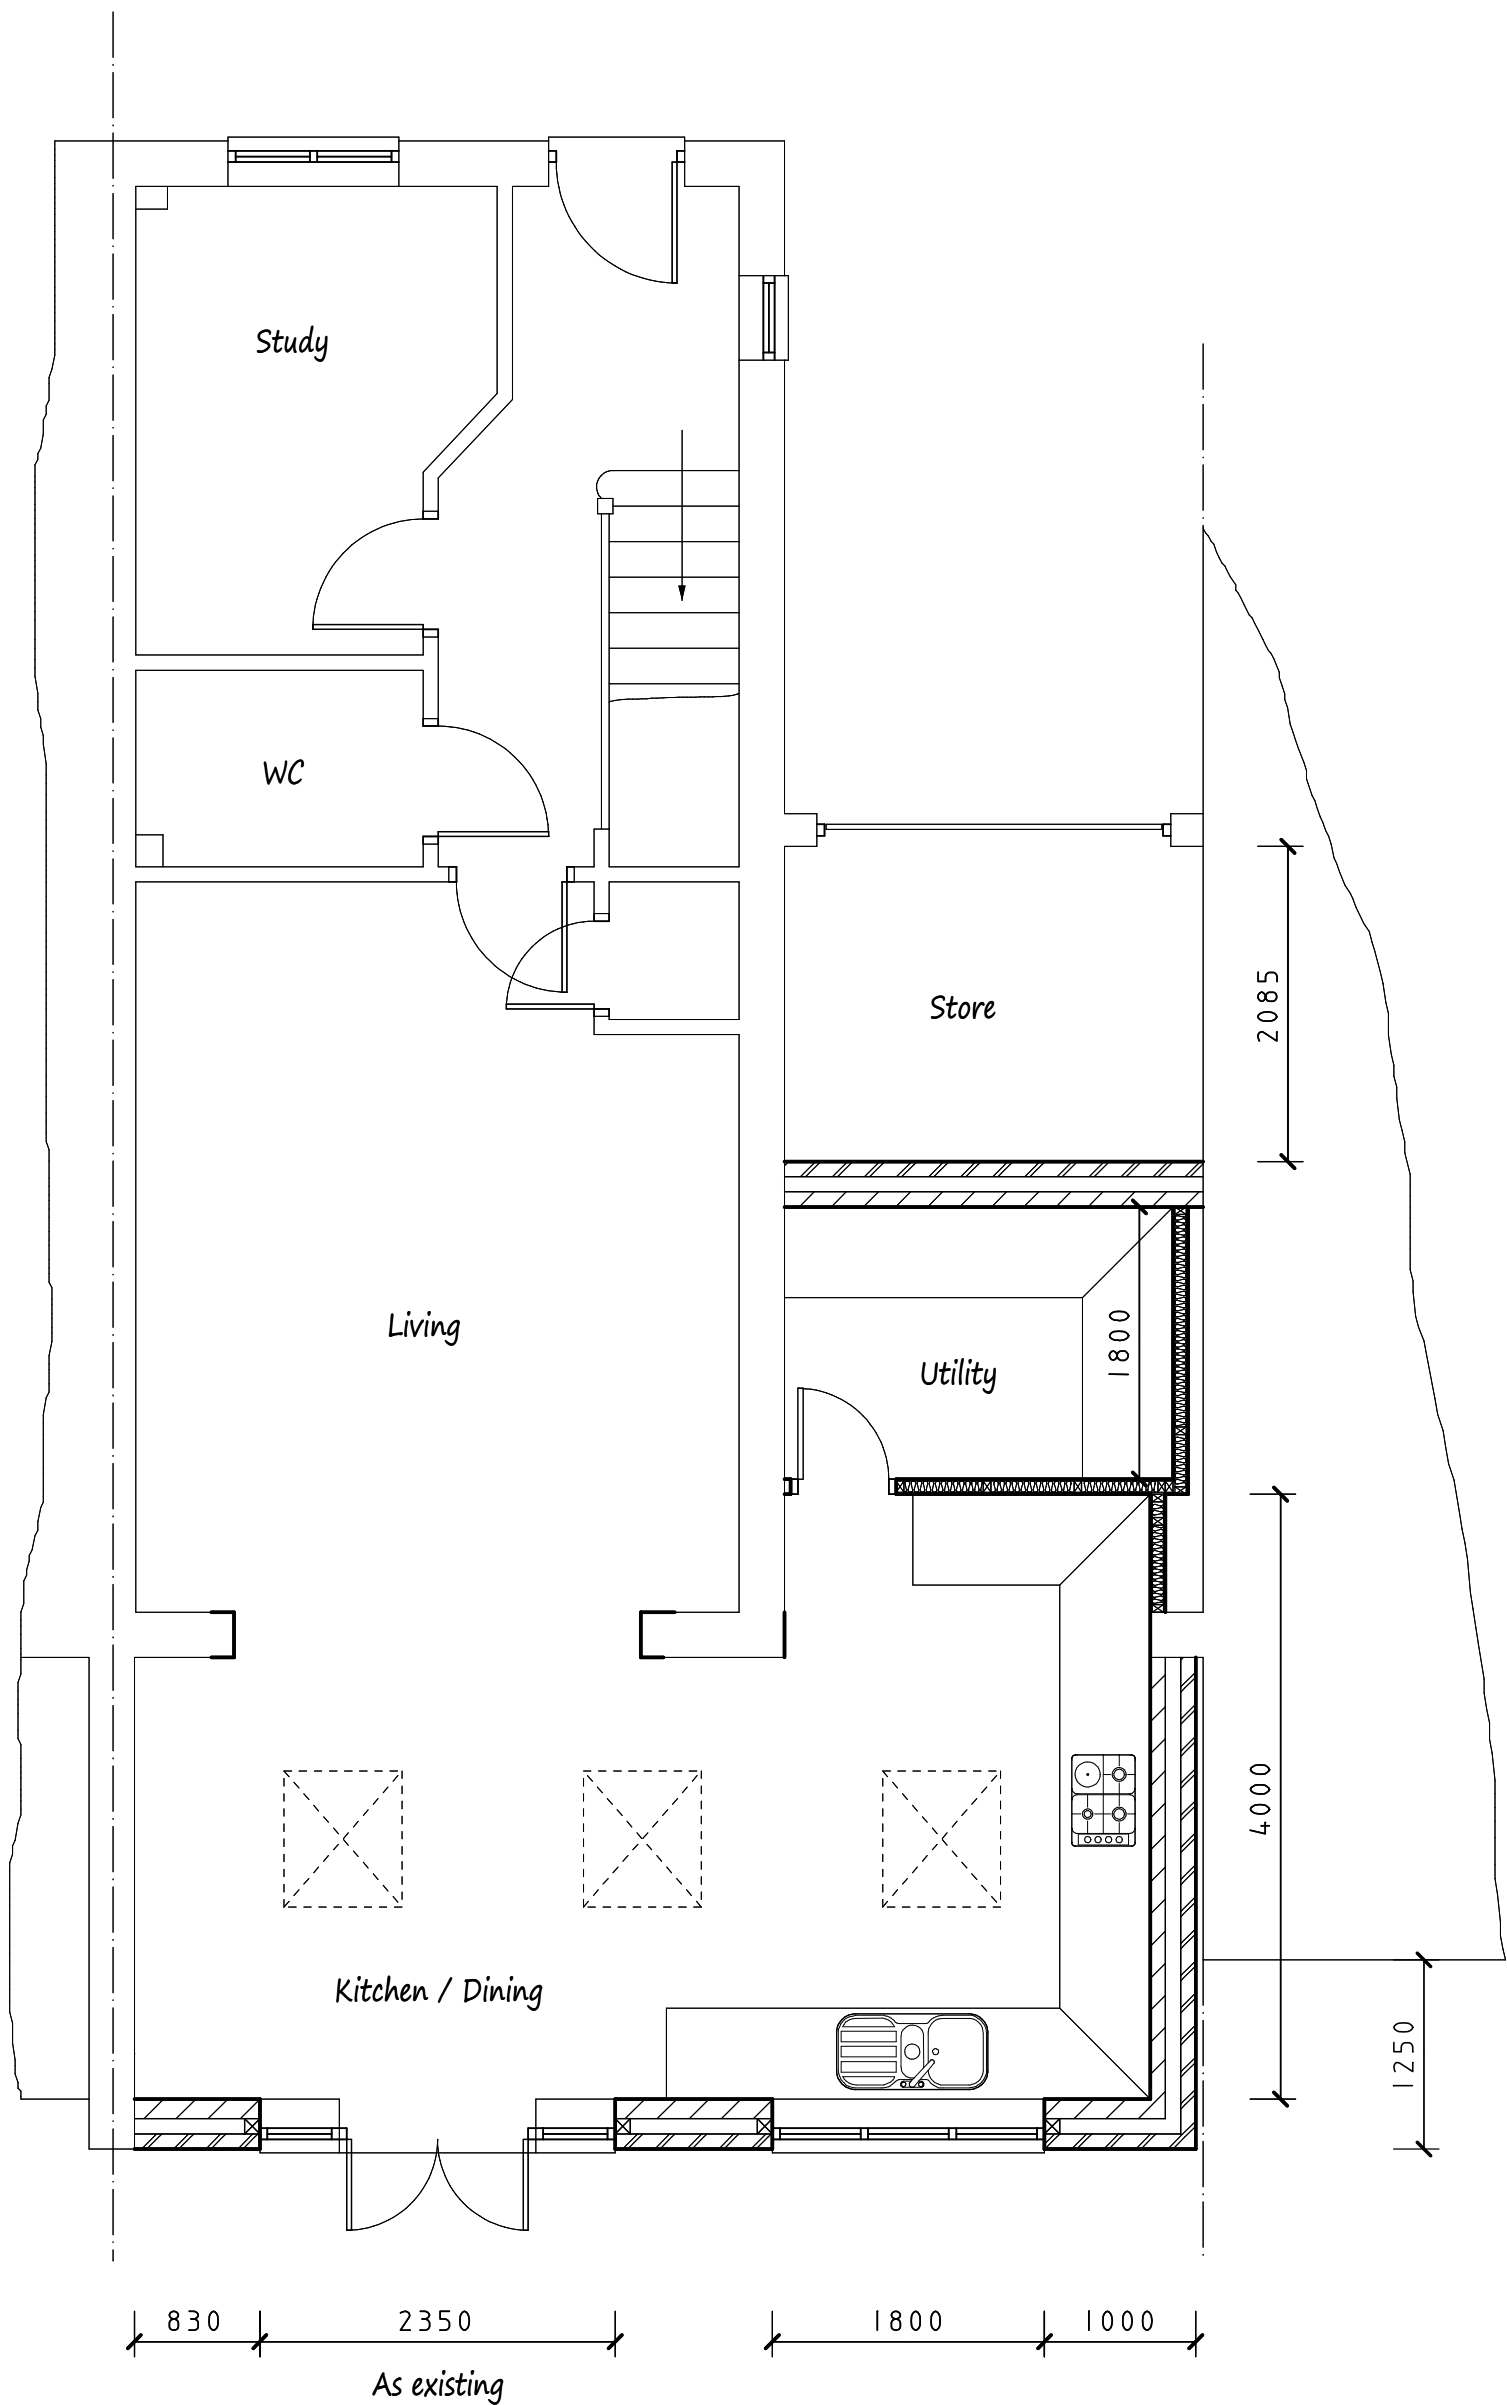

Proposed Ground Floor Plan

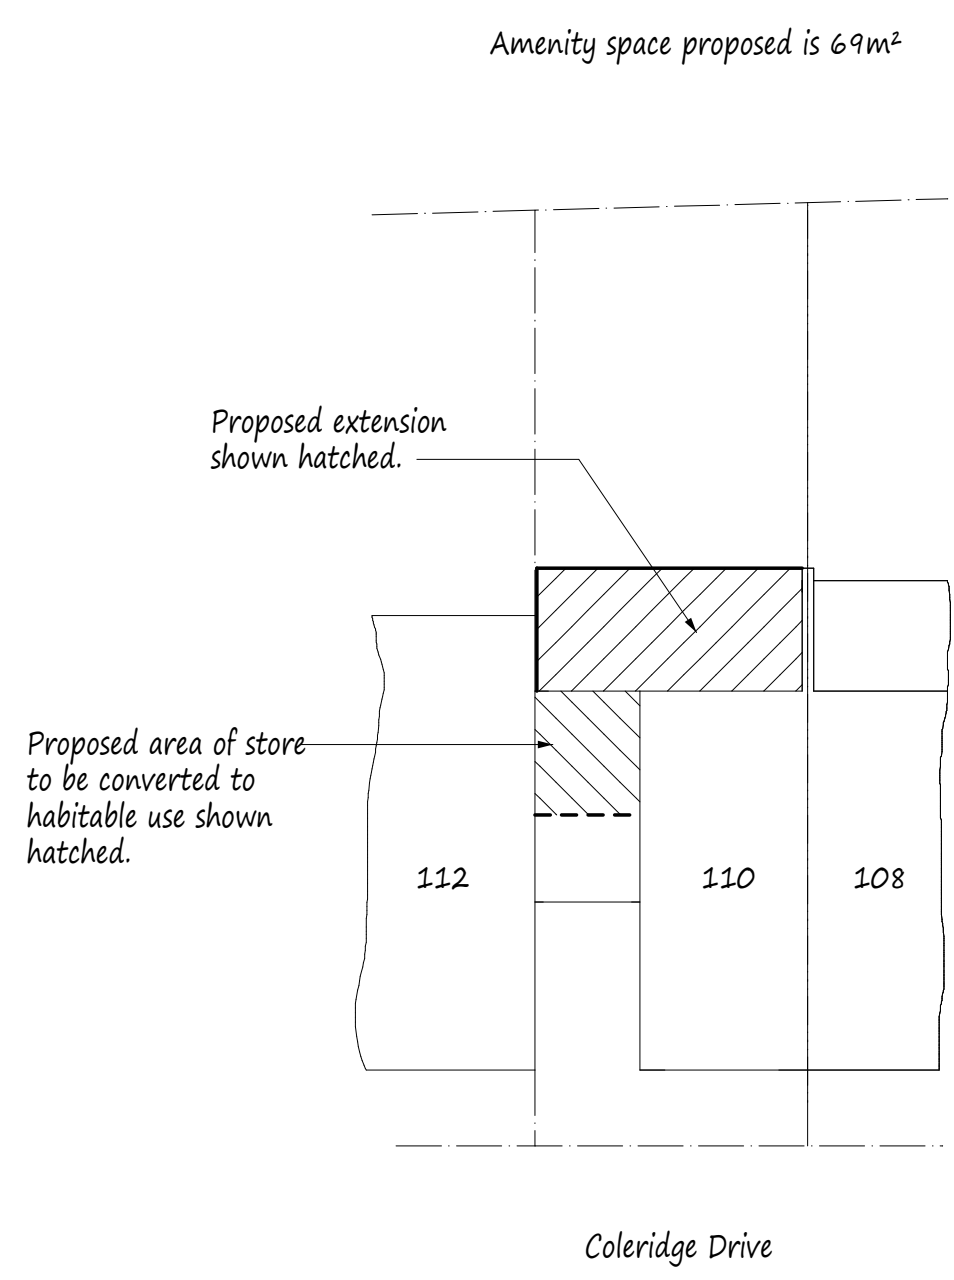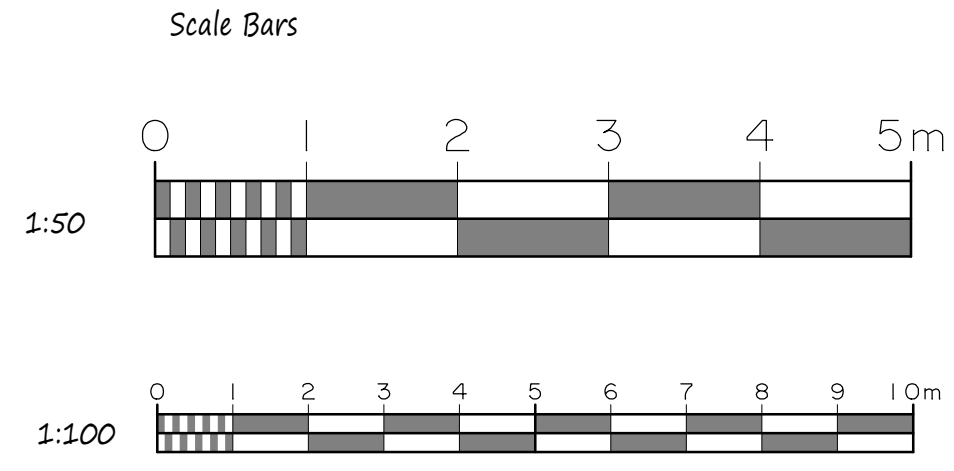


Site Plan scale 1:200



Rear Elevation

Side Elevation

Proposed Elevations - All Materials to Match Existing

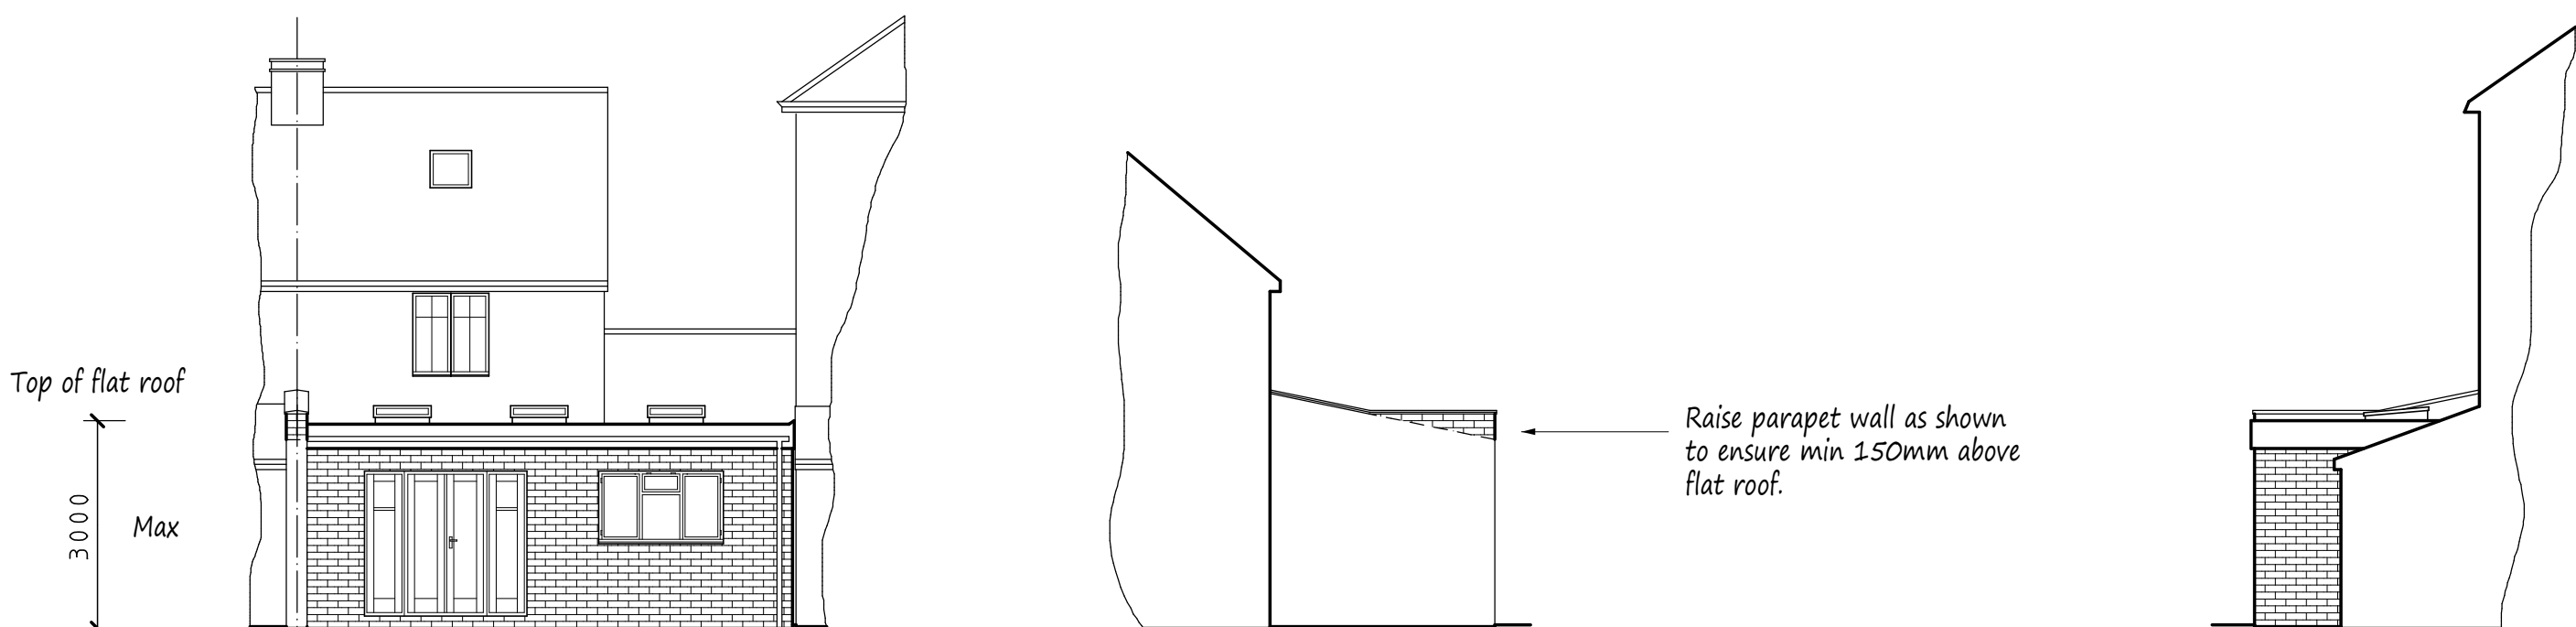

Rear Elevation

Side Elevation

Side Elevation

NOTES:
All dimensions must be checked on site and not scaled from this drawing.

A	Date	Revisions

Copyright
Pottle & Co Ltd.
Building Design &
Management Services

Suite A
128 Manor Way
Ruislip
Middlesex
HA4 8HR

Tel: 01895 622800
www.pottle.uk.com

Client
Mr & Mrs Shah

Job Title

110 Coleridge Drive
Ruislip
Middlesex

Drawing Title

Proposed Single Storey Rear Extension.

Scale
1:50, 100, 200

Date March 2020	Drawn by MDP
--------------------	-----------------

Drg No.
4378/01