


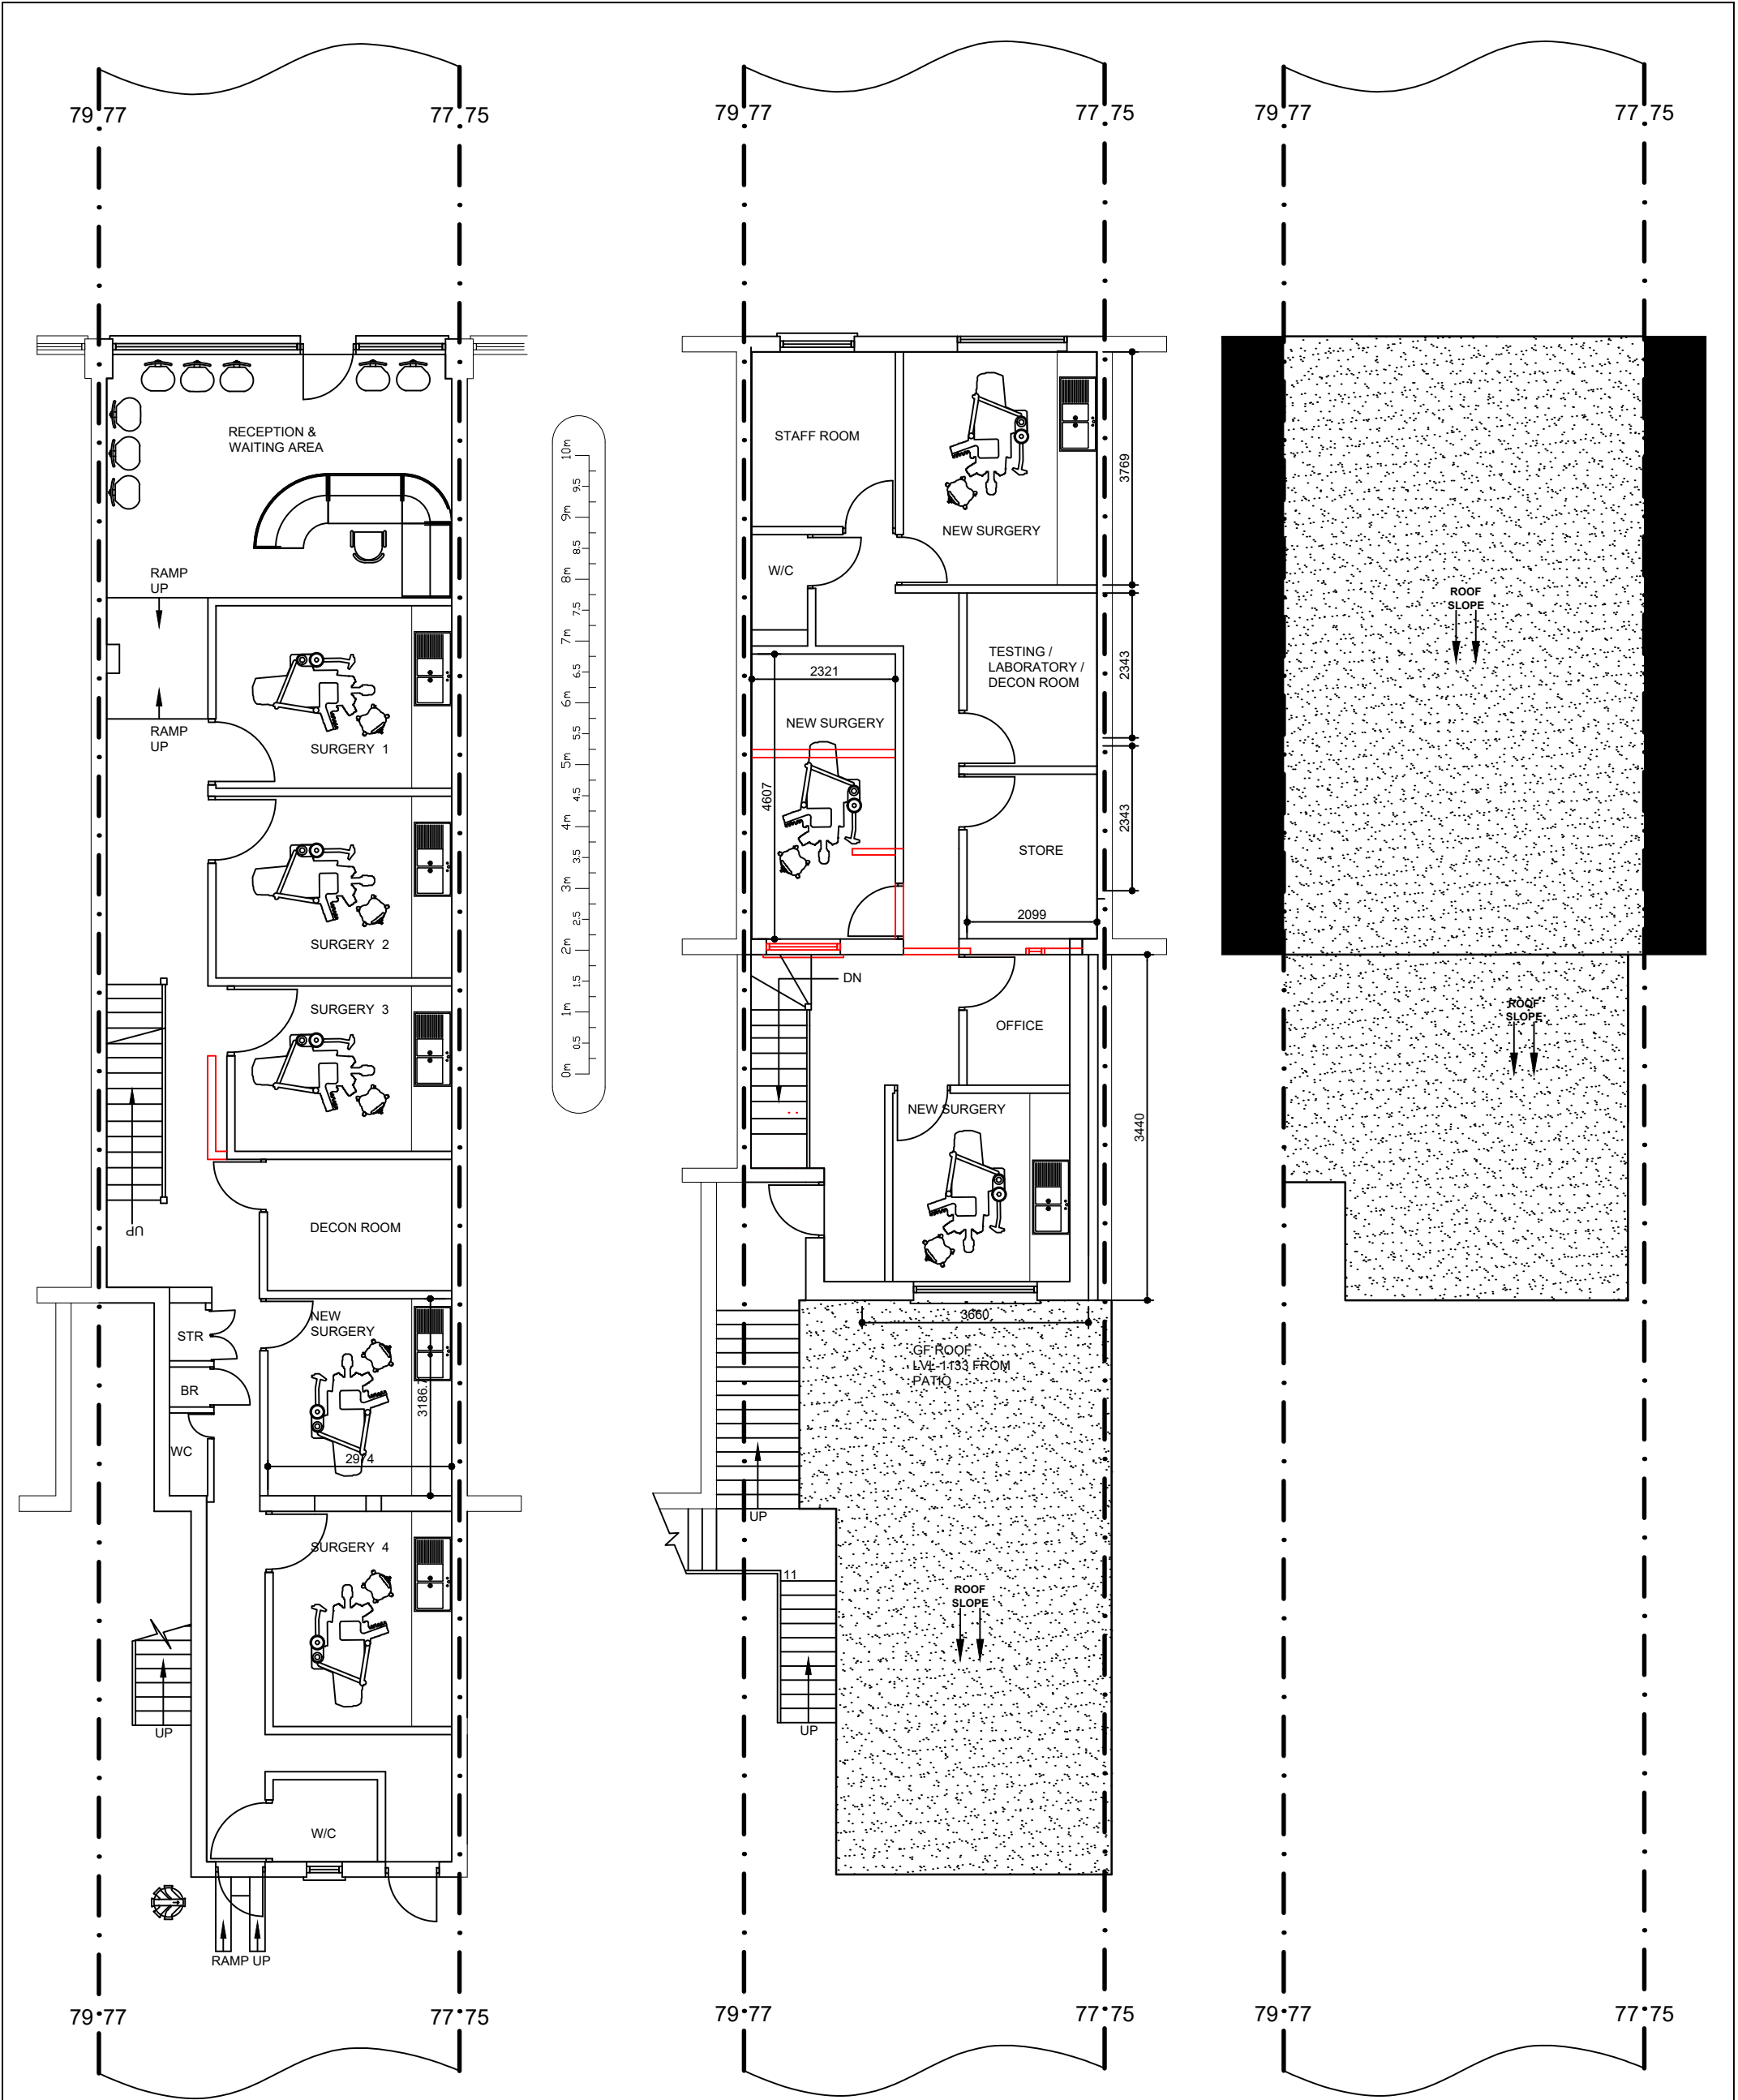

PROPOSED
GROUND FLOOR
PLAN

PROPOSED FIRST
FLOOR PLAN

PROPOSED ROOF
PLAN

ICREATE © DESIGN LIMITED Planning & Designing of All Types of Building Works 13 ROBB ROAD, STANMORE, HA7 3SQ Tel: 07886759400 ; EM: ikreated@gmail.com			<table><tr><td></td><td></td><td></td></tr><tr><td></td><td></td><td></td></tr><tr><td></td><td></td><td></td></tr><tr><td></td><td></td><td></td></tr><tr><td>B</td><td>20.11.20</td><td>FOR NEW PLANNING APPLICATION</td></tr><tr><td>A</td><td>07.04.20</td><td>FOR PLANNING APPLICATION</td></tr><tr><td>REV</td><td>DATES</td><td>COMMENTS</td></tr></table>															B	20.11.20	FOR NEW PLANNING APPLICATION	A	07.04.20	FOR PLANNING APPLICATION	REV	DATES	COMMENTS	CLIENT MR. S MAKHIJANI DENPURE DENTAL CARE AND IMPLANT CENTRE 77 SWAKELEYS ROAD ICKENHAM UB10 8DQ		PROJECT/TITLE ALTERATIONS TO EXISTING FIRST FLOOR REAR EXTENSION, INSTALLING INTERNAL STAIRS AT GROUND FLOOR DENTAL SURGERY TO CONNECT TO FIRST FLOOR AND CHANGE OF USE OF FIRST FLOOR FLAT (USE CLASS C3) INTO DENTAL SURGERY (USE CLASS D1). SCALE: 1:100@A3		DRG NO : 77SWAKELEYSRD-002	
B	20.11.20	FOR NEW PLANNING APPLICATION																														
A	07.04.20	FOR PLANNING APPLICATION																														
REV	DATES	COMMENTS																														