



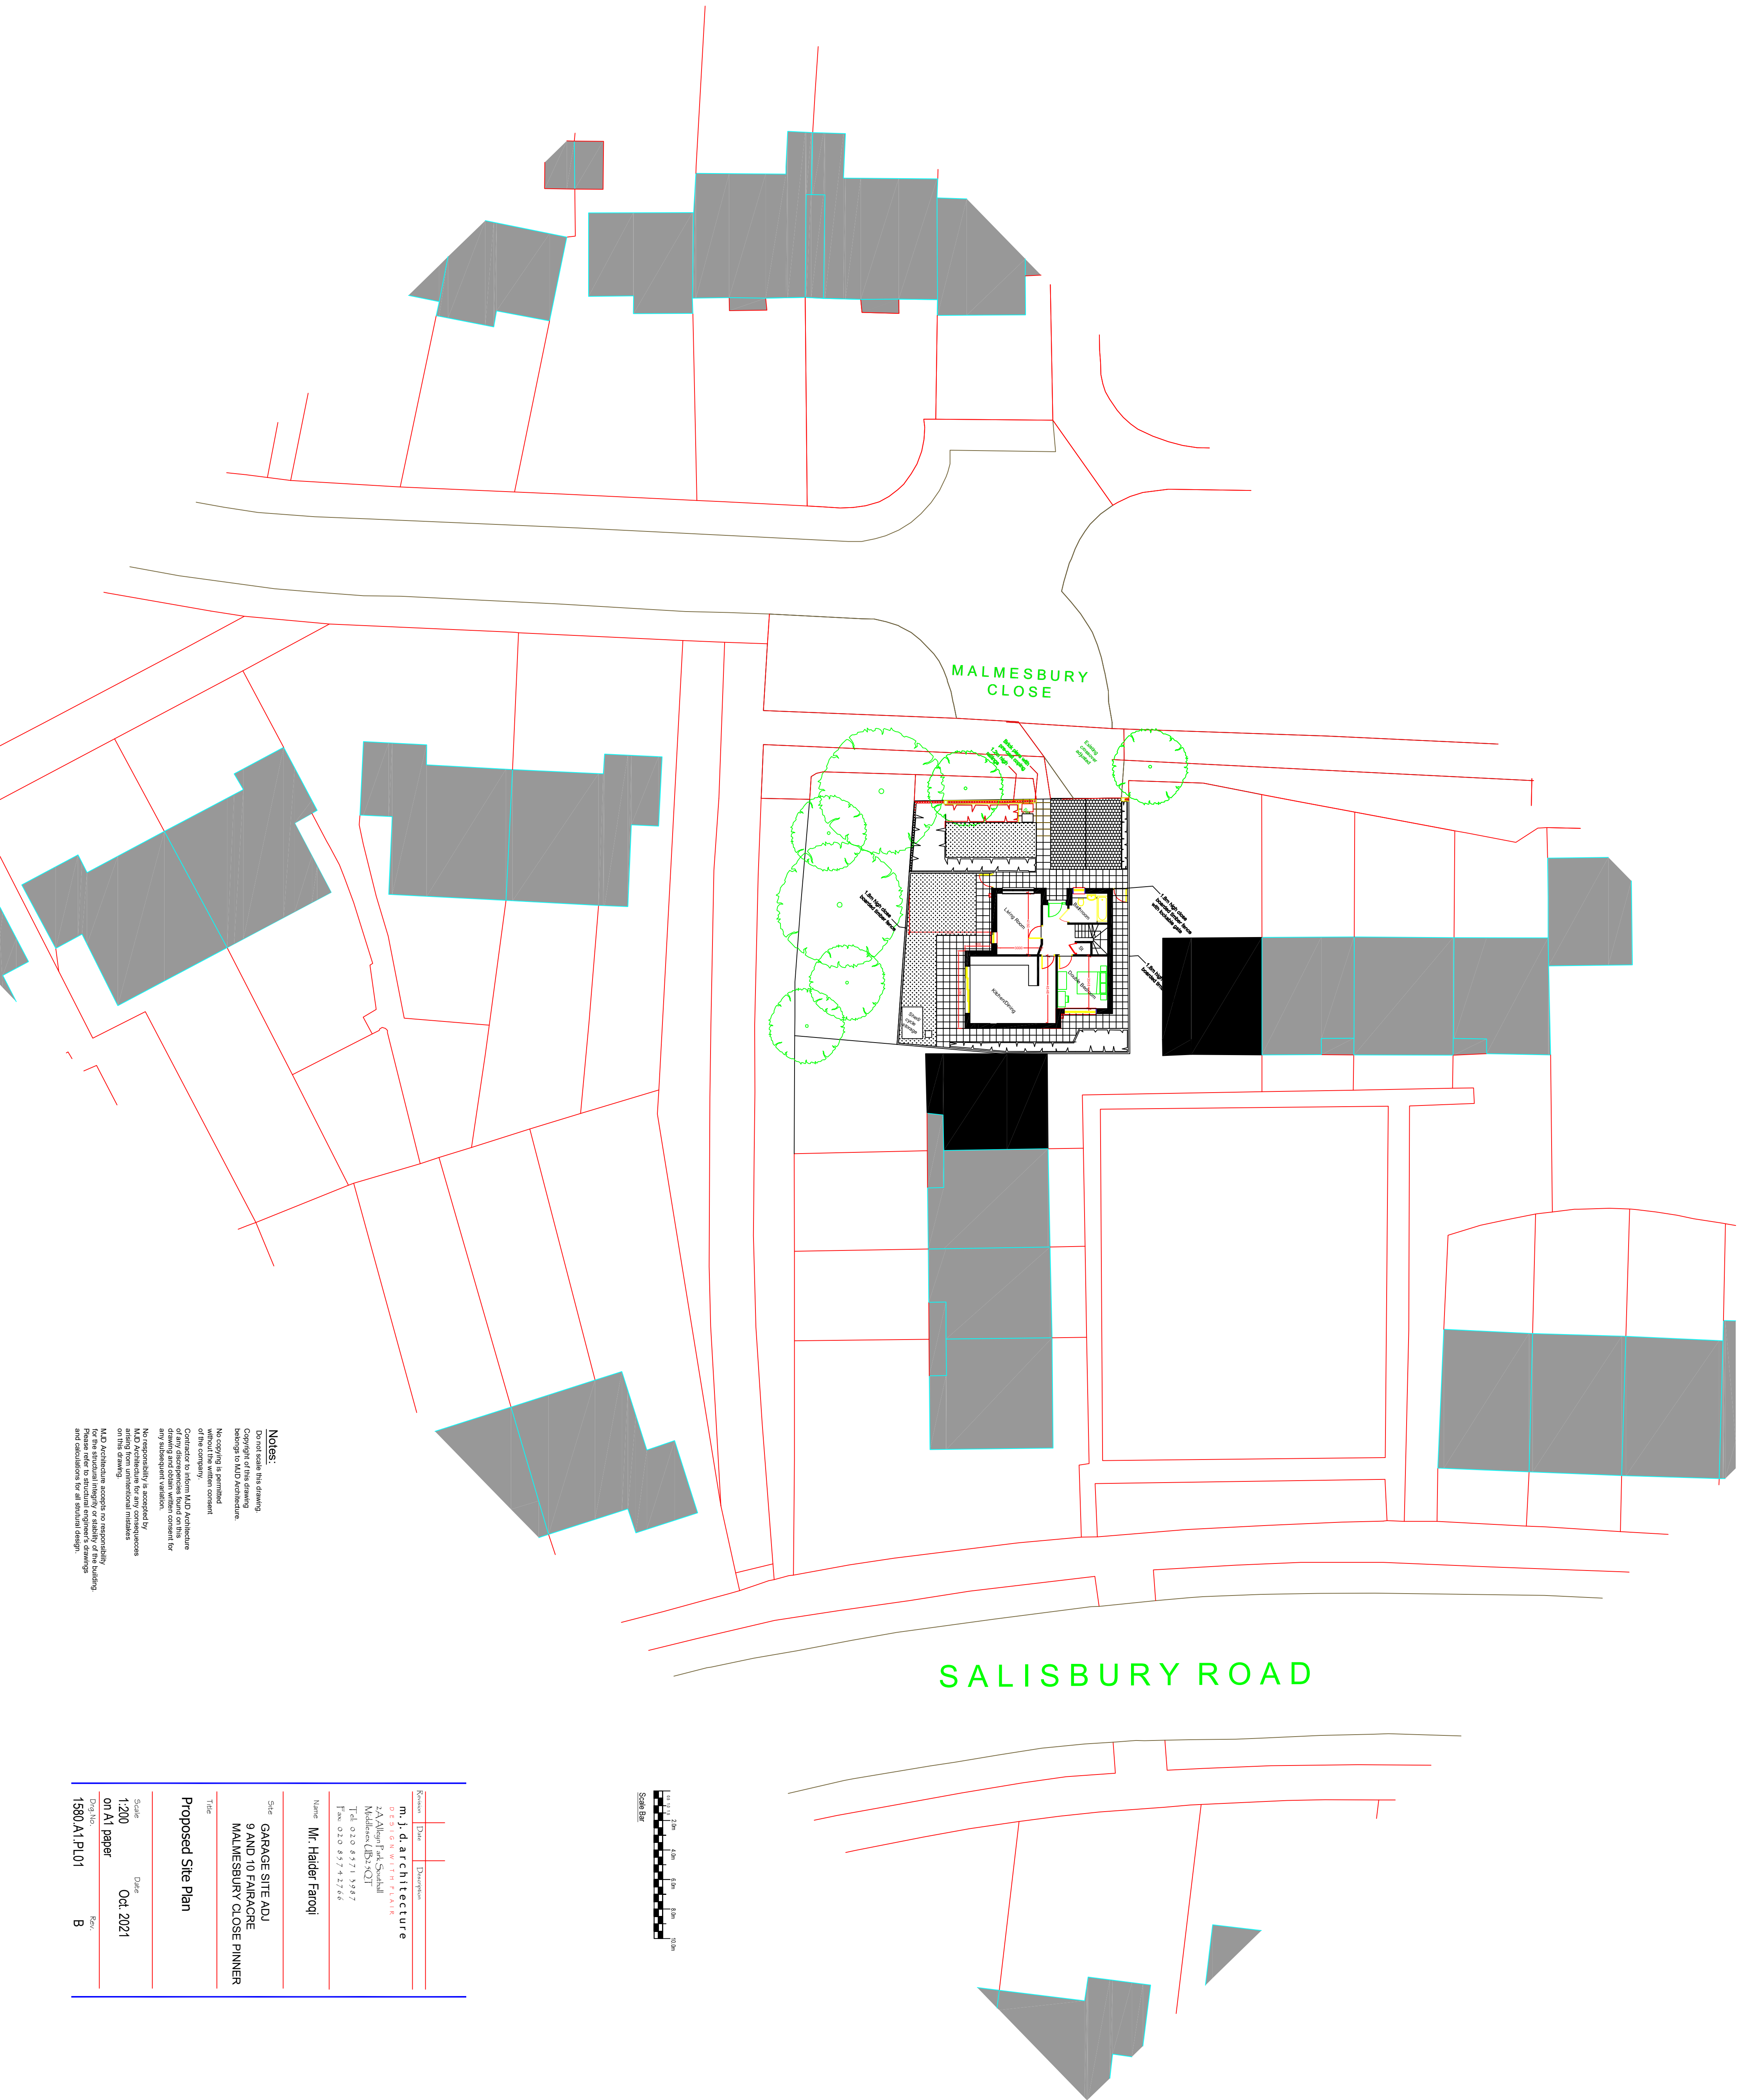

Notes:
Do not scale this drawing
Copyright of this drawing
belongs to MJD Architecture.
No copying is permitted
without the written consent
of MJD Architecture.
Consent to inform MJD Architecture
of any discrepancies found on this
drawing and shall be written consent for
any subsequent work.
MJD Architecture is not liable for
any consequences arising from
unintentional mistakes on this drawing.
MJD Architecture accepts no responsibility
for any errors or omissions in this drawing.
Please refer to structural engineer's drawings
and calculations for all structural design.

 

Revision	Date	Description
m.j.d. architecture		
DESIGN WITH FLAIR		
2A Alport Park, Southall		
Middlesex UB5 8QT		
Tel: 020 8971 1987		
Fax: 020 8974 2766		
Name: Mr. Haider Farooq		
Site: GARAGE SITE ADJ 9 AND 10 FAIRACRE MALMESBURY CLOSE PINNER		
Title: Proposed Site Plan		
Scale: 1:200	Date: Oct. 2021	Rev: B
on A1 paper		
Drawing No: 1380.A1.P1.01		