


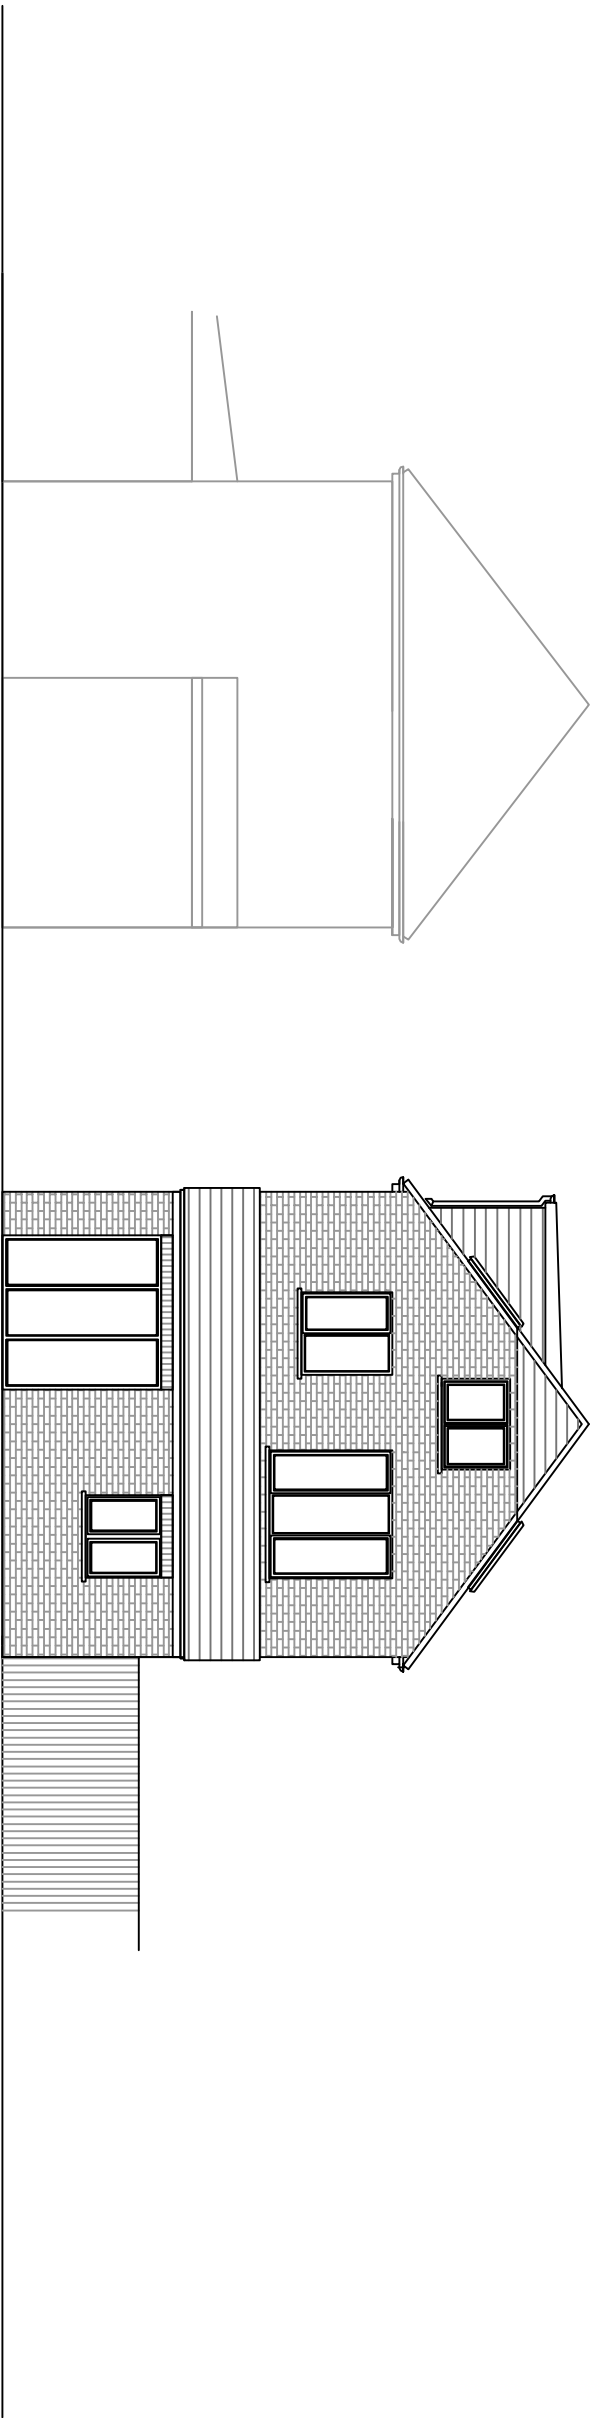


East Elevation



West Elevation

All dimensions to be checked and confirmed on site prior to commencement of works. Any discrepancies to be reported to the supervising officer.

 

Scale bar

Revisions	Date	Description
m.j.d.architecture D E S I G N W I T H F L A I R 2A Alwyn Park Southall Middlesex UB8 3QT Tel: 02 08 57 13 98 7 Fax: 02 08 57 42 766		
Name Balwinder Gill		
Site Morelio Avenue Uxbridge UB8		
Title Proposed East and West Elevations		
Scale 1:100	Date March, 2021	
Dwg No. 1563.A3, PL02.1	Rev.	