




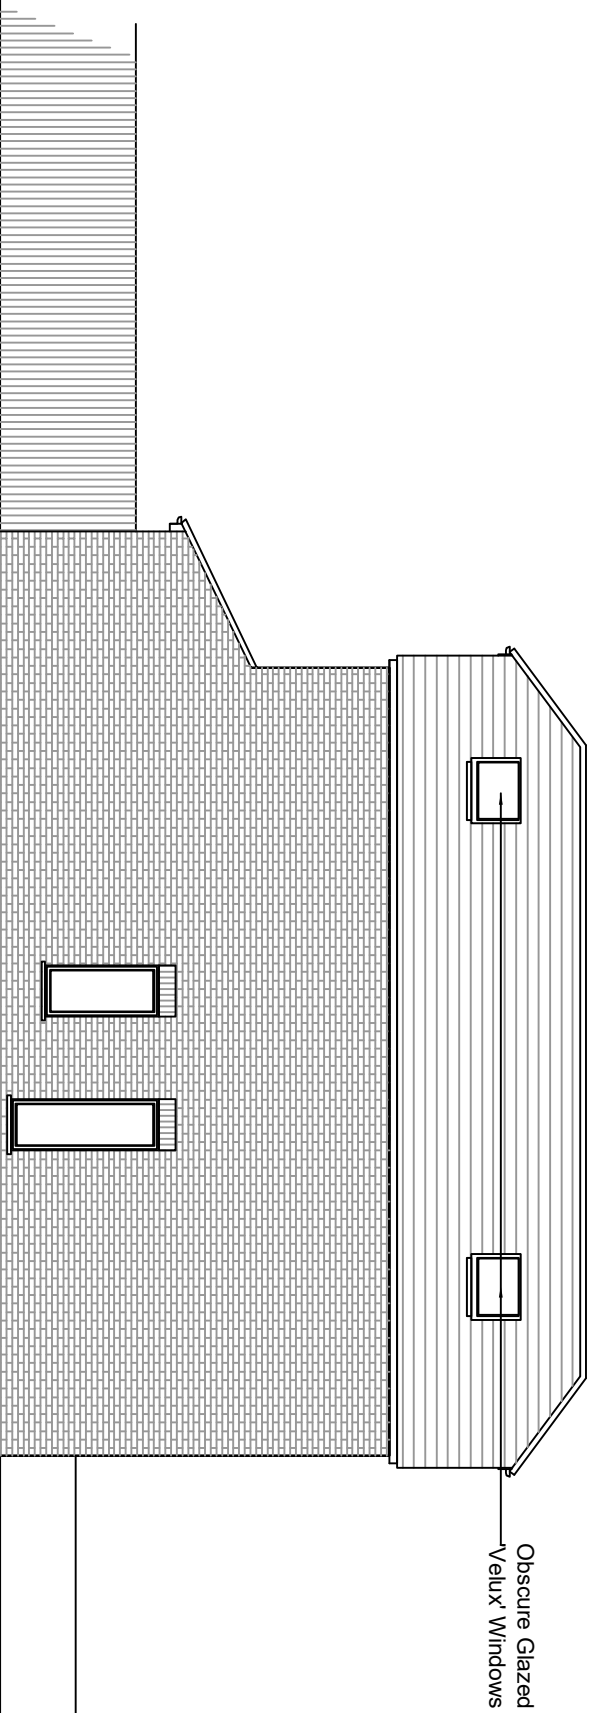

North Elevation

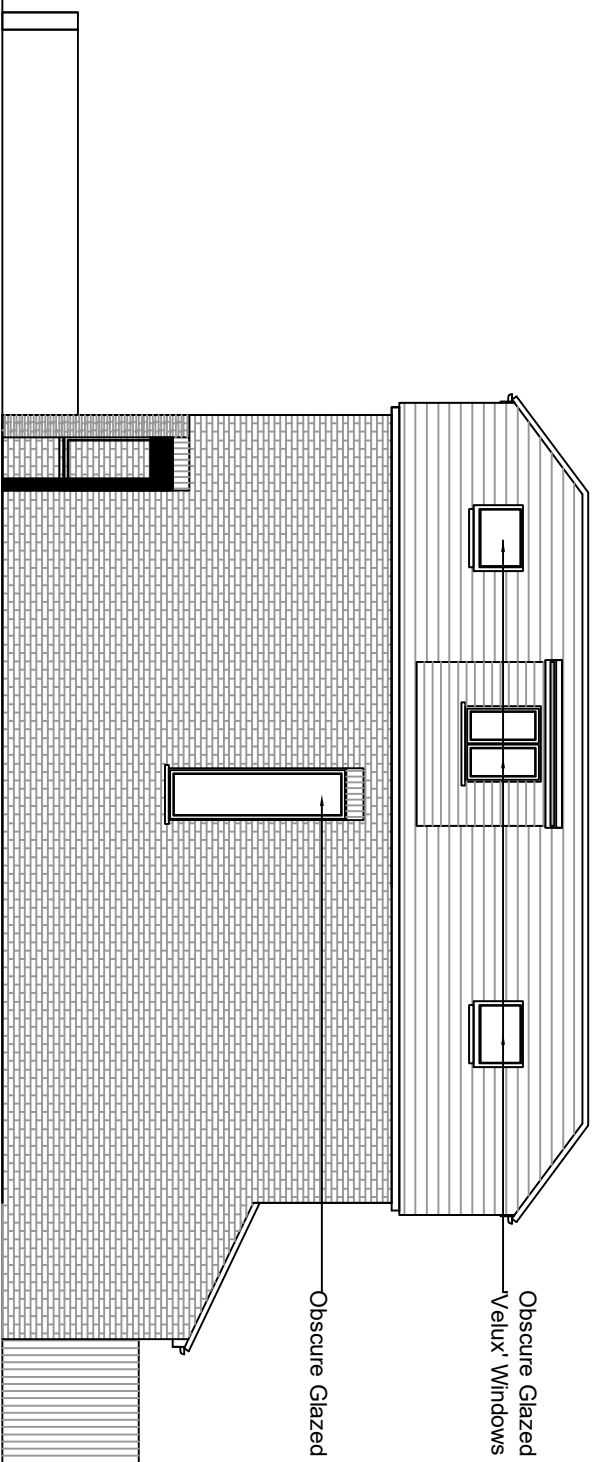

South Elevation

 

Scale bar

All dimensions to be checked and confirmed on site prior to commencement of works. Any discrepancies to be reported to the supervising officer.

Attention	Date	Description
m.j.d.architecture		
DESIGN WITH FLAIR		
2A Albany Park, Southall		
Medeasas UBZ 50T		
Tel: 020 665 713 9 9 7		
Fax: 020 657 42 7 6 6		
Name		
Balwinder Gill		
Site		
Morello Avenue		
UXbridge UB8		
Title		
Proposed North and South and		
Elavations		
Scale	Date	
1:100	March, 2021	
Dwg No.	Rev.	
1563.A3, PL03.1		