




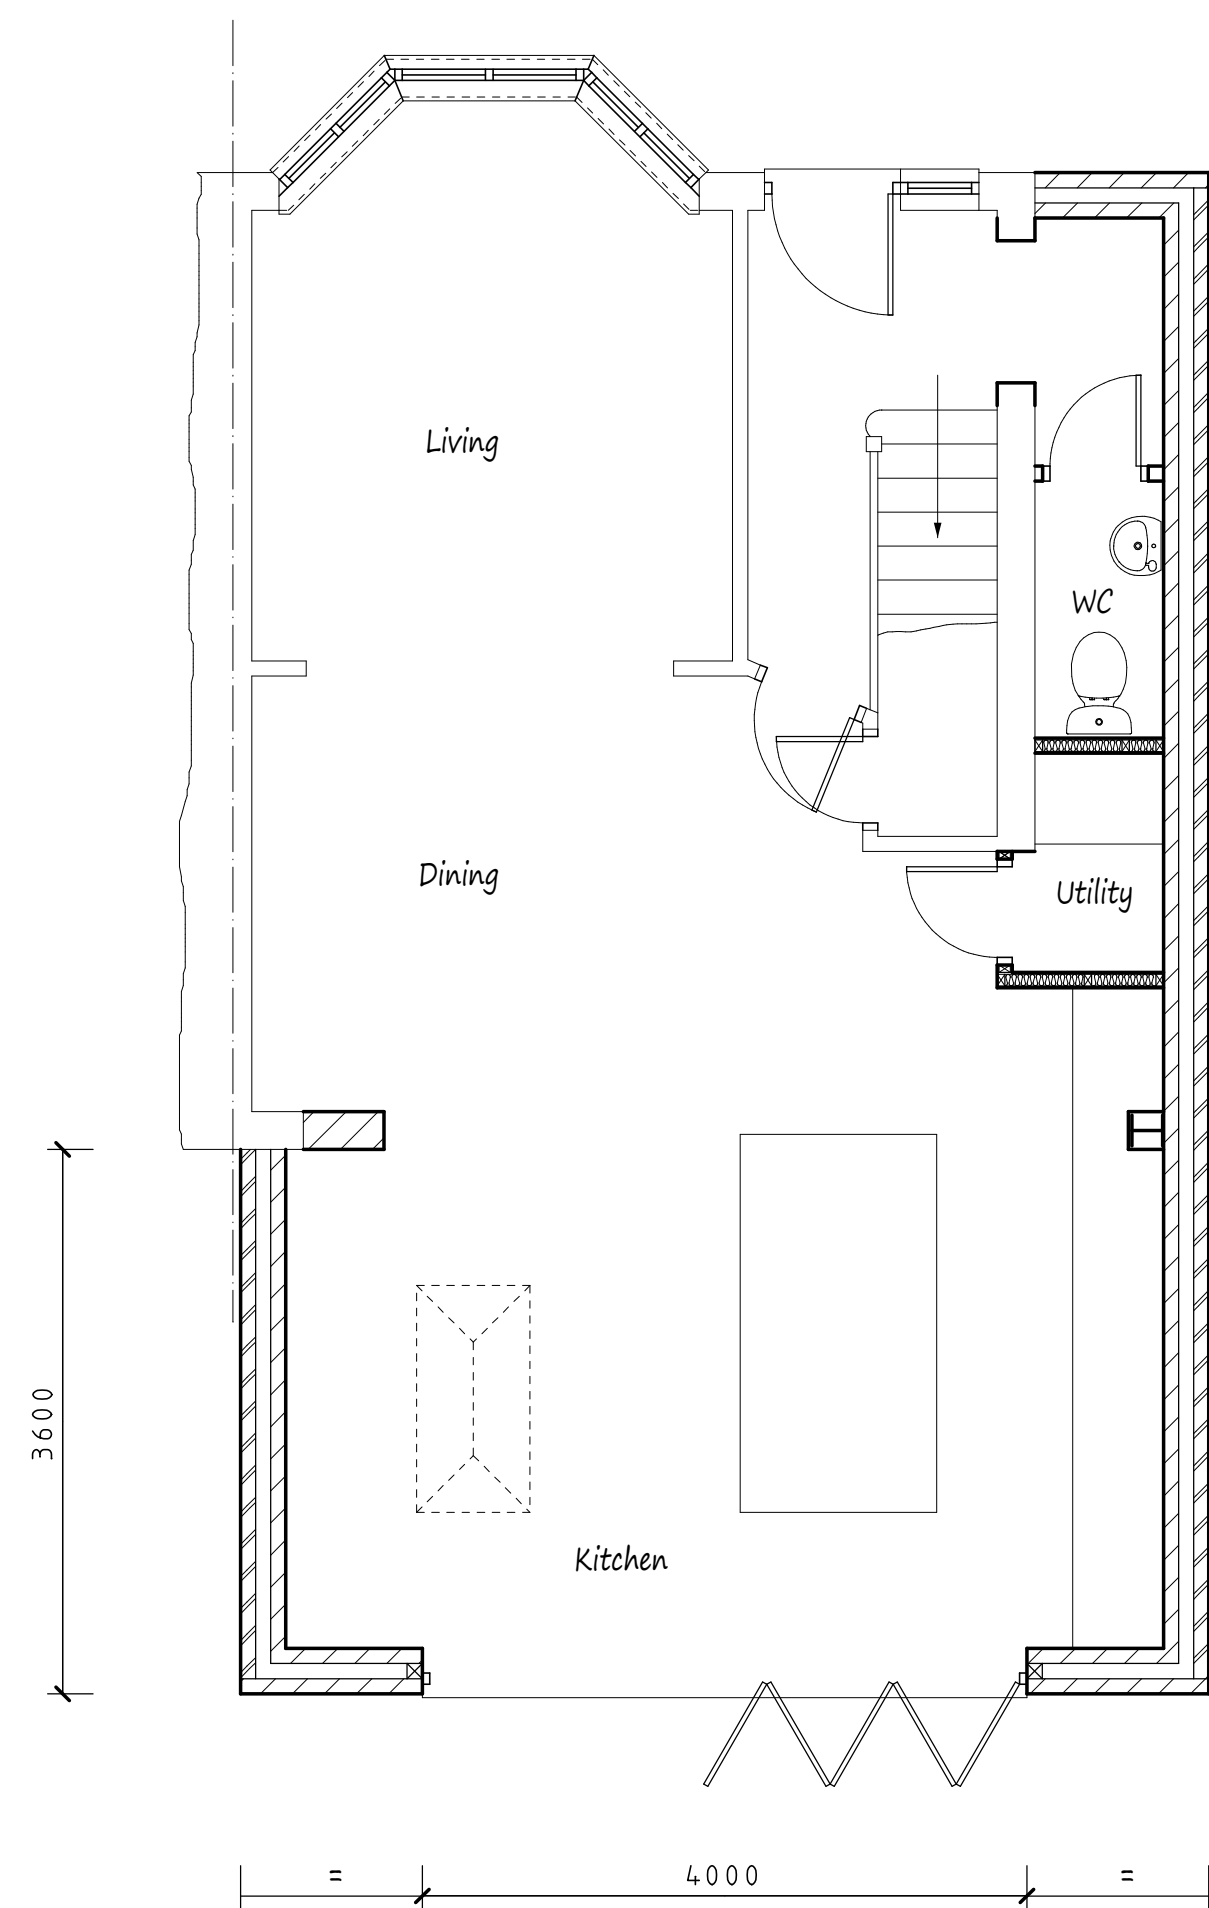

Proposed Ground Floor Plan

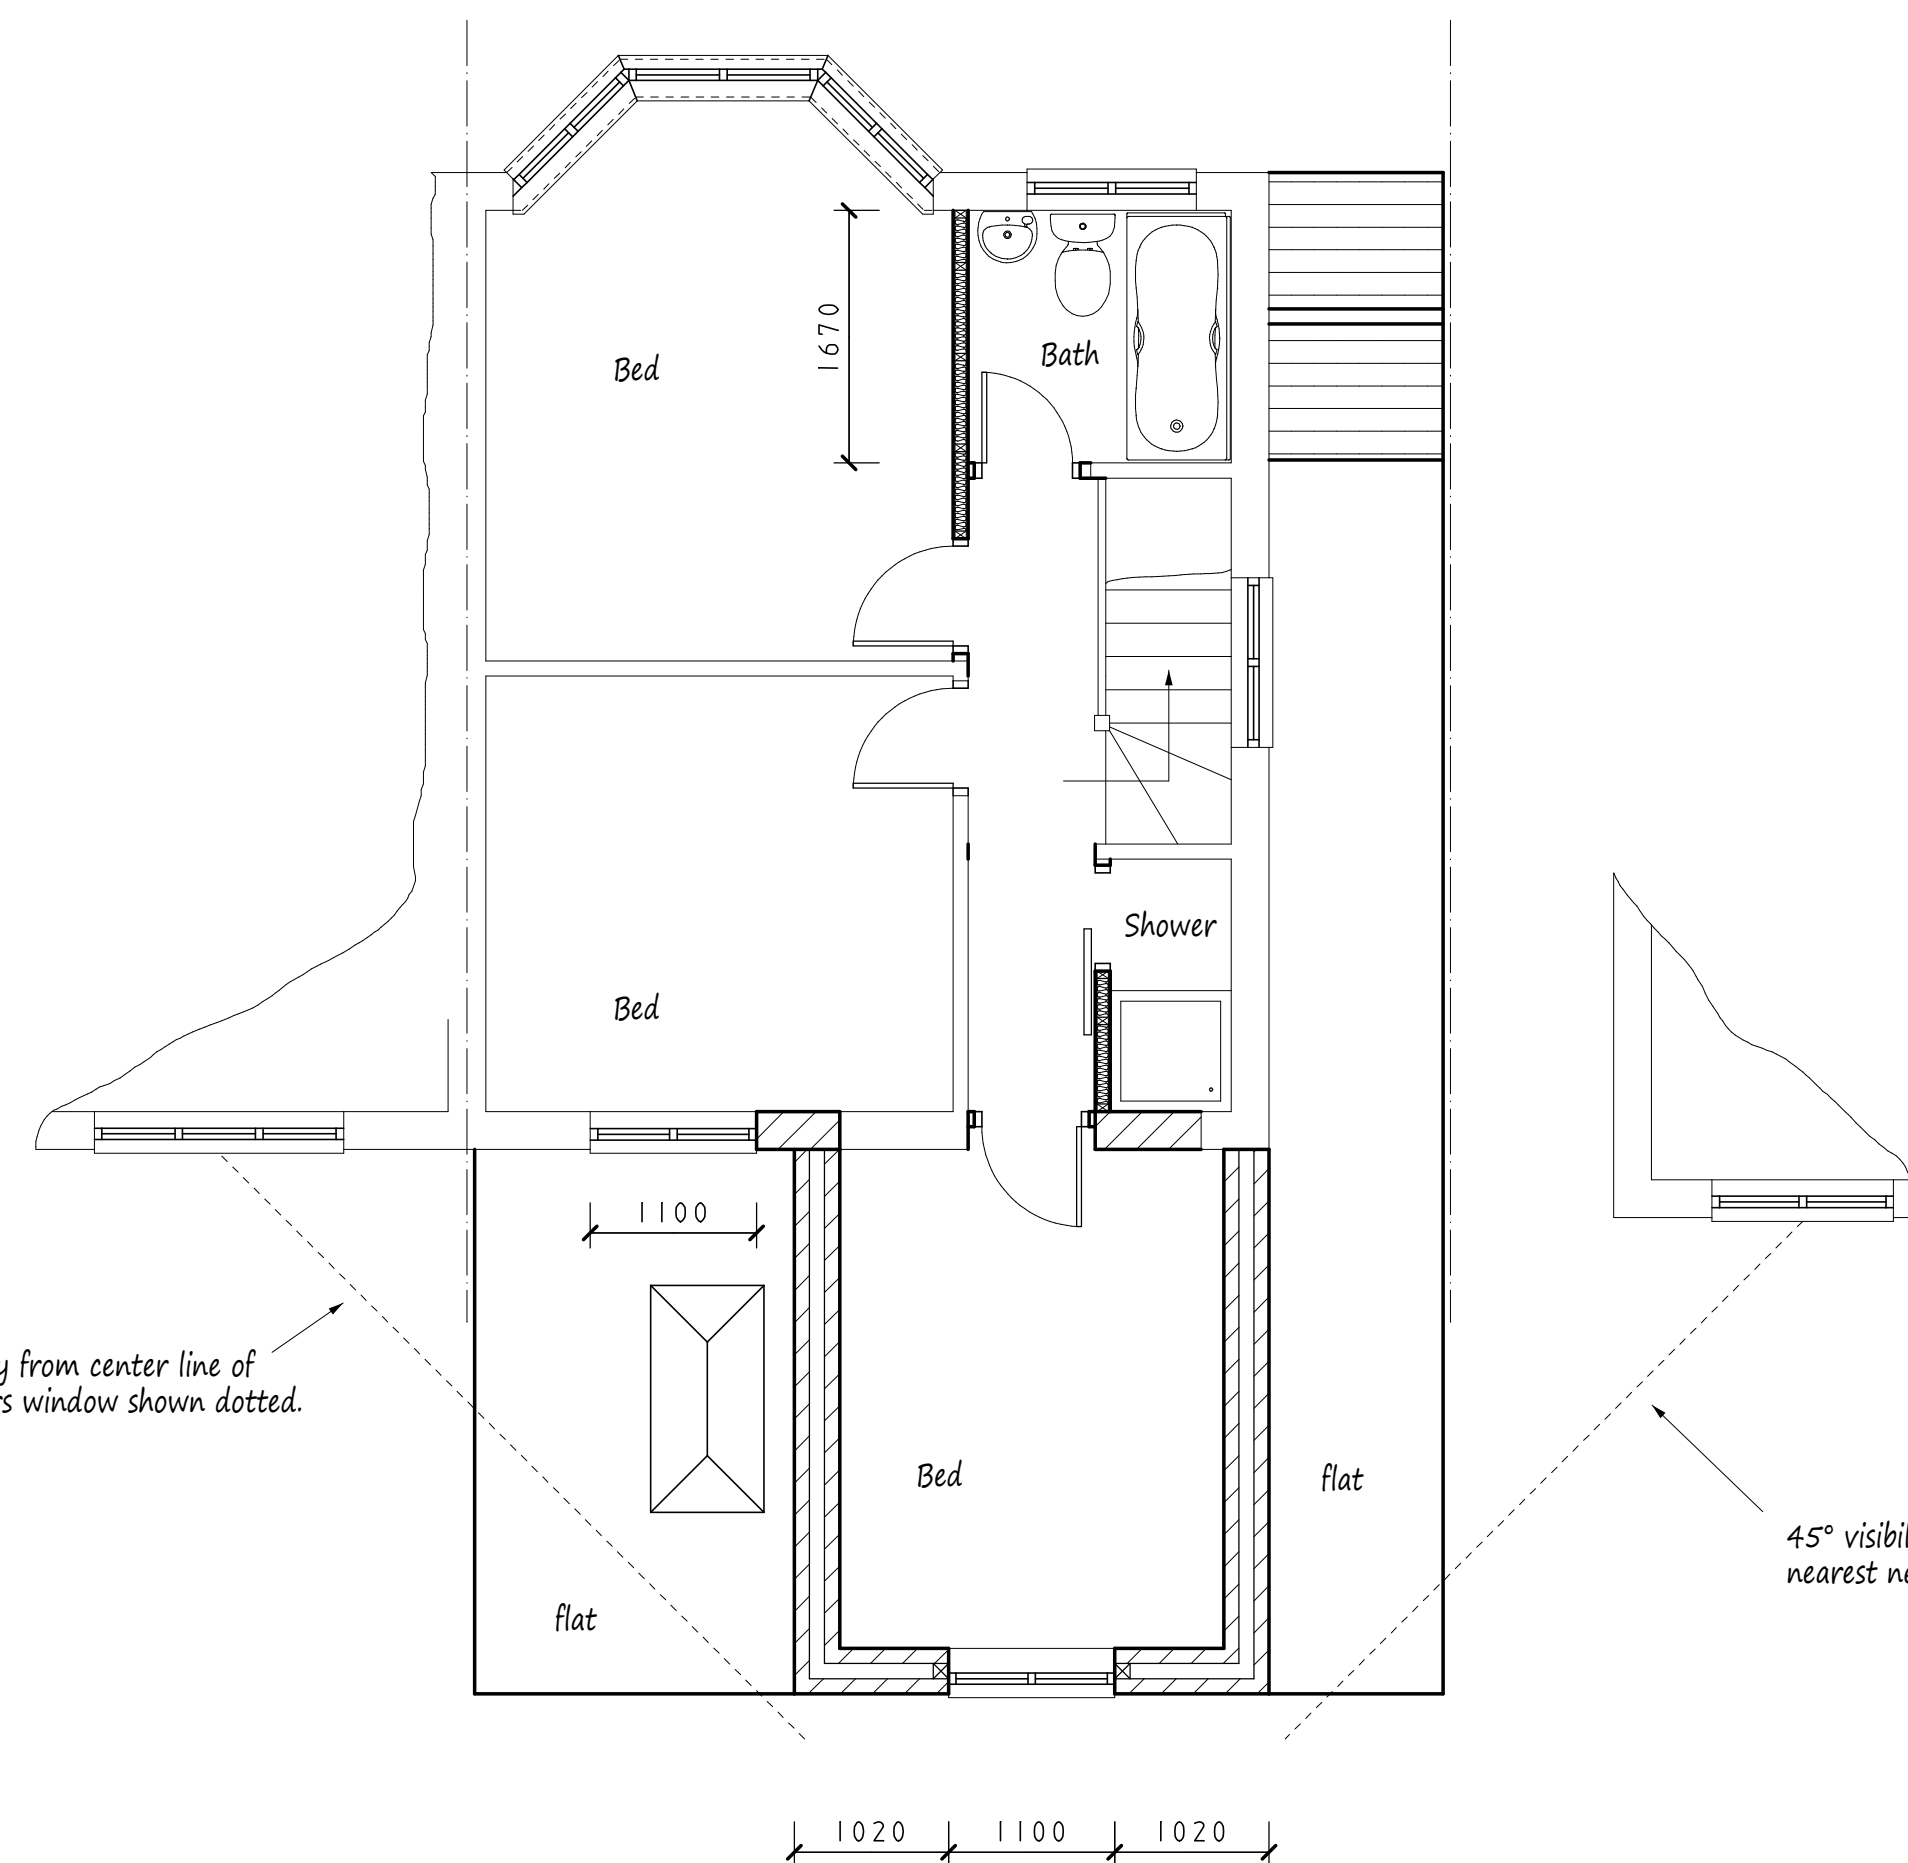


Proposed First Floor Plan

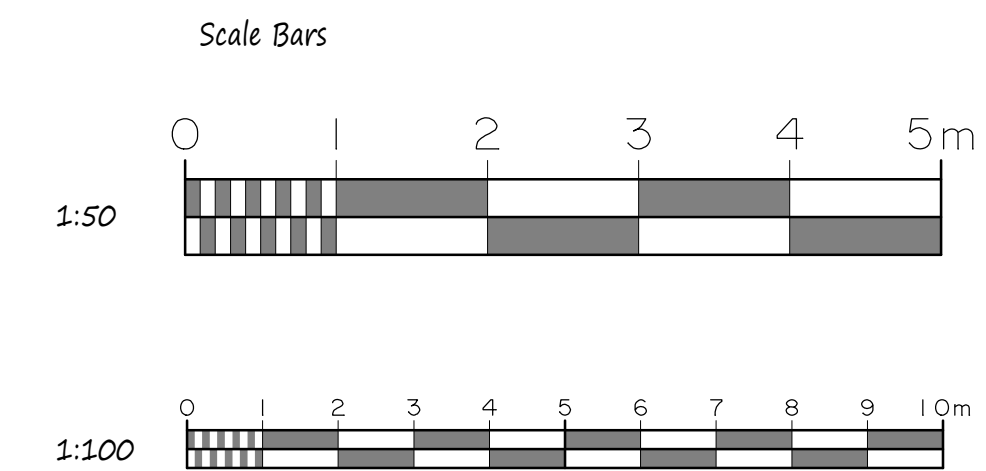


This drawing to be read in conjunction with Drg No 4359/01

Proposed Elevations - All Materials to Match Existing

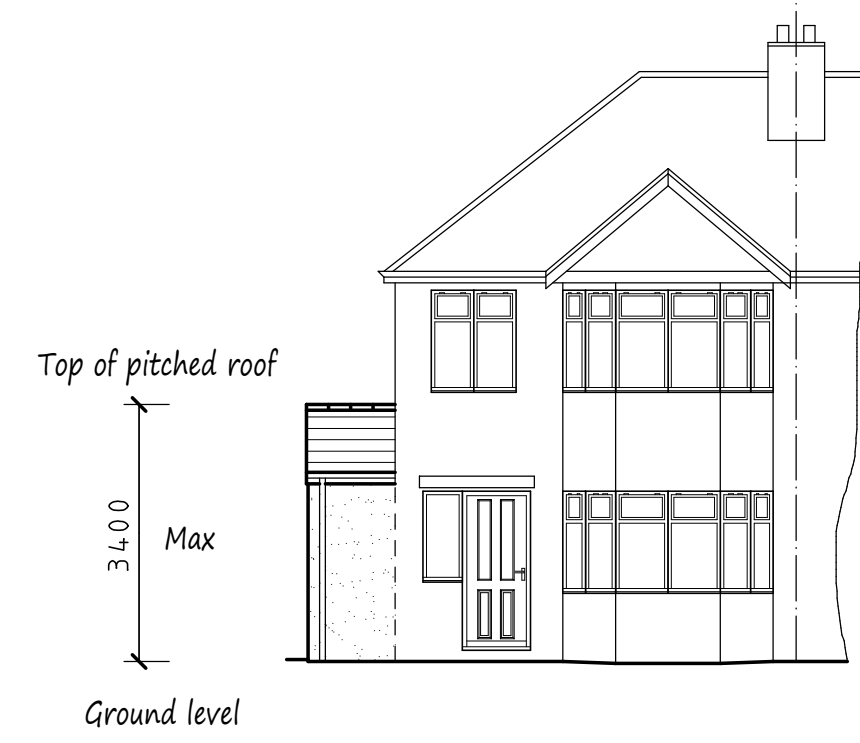


Front Elevation

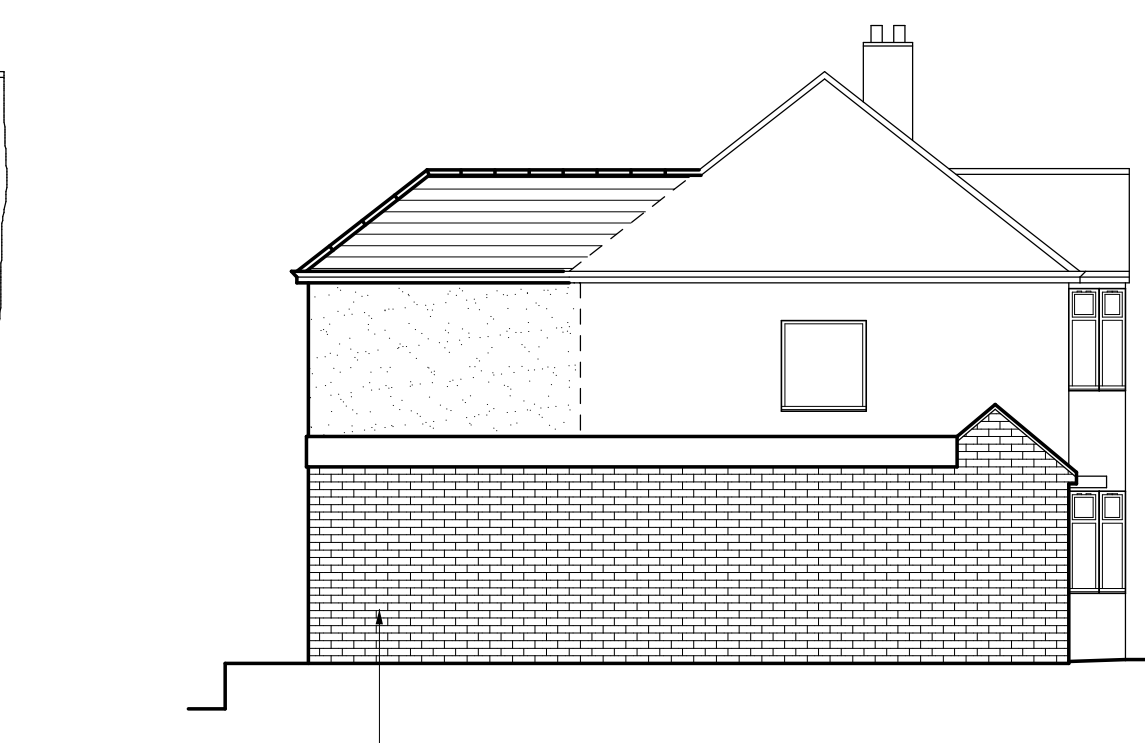


Face brickwork along side walls where in close proximity to boundary.

Side Elevation

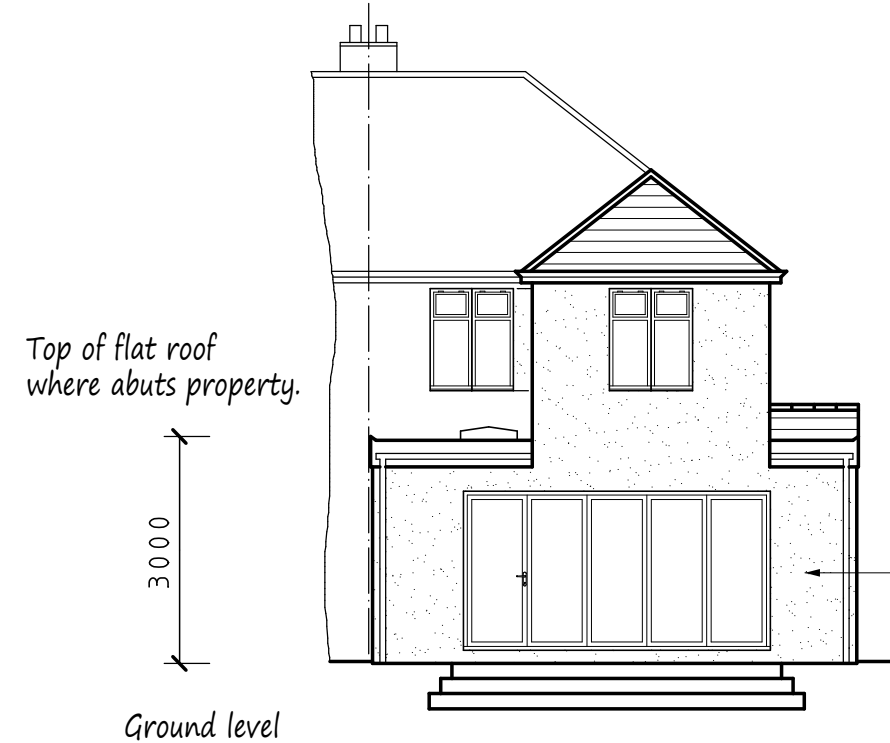

Rear Elevation

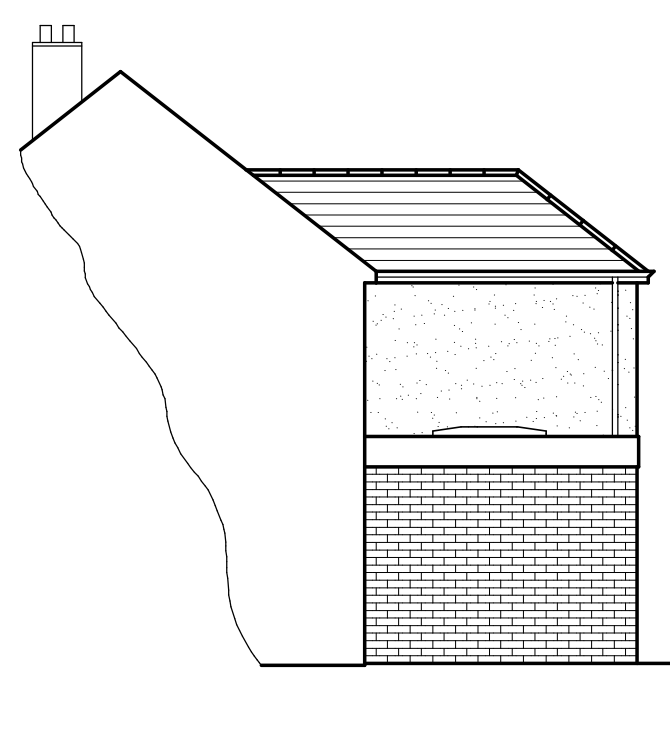

Side Elevation

Drop in ground level at rear of property, provide steps down to patio at lower level to suit client requirements.

NOTES:
All dimensions must be checked on site and not scaled from this drawing.

A		
	Date	Revisions
Copyright		
Pottle & Co Ltd. Building Design & Management Services		
Suite A 128 Manor Way Ruislip Middlesex HA4 8HR		
Tel: 01895 622800 www.pottle.uk.com		
Client <i>Mr & Mrs Townsend</i>		
Job Title <i>9 Mount Park Road Eastcote Middlesex</i>		
Drawing Title <i>Proposed Two Storey Rear Extension and Single Storey Side Extension.</i>		
Scale <i>1:50, 100</i>		
Date <i>February 2020</i>	Drawn by <i>MDP</i>	
Drg No. <i>4359/02</i>		