



PROPOSED SOUTH ELEVATION (PUMP LANE) - 1:100 @ A1

New perimeter fence panels
1.5m high x 1.5m wide with
round vertical bar fencing.
Square section steel posts between.
Black powder coated polyester finish.

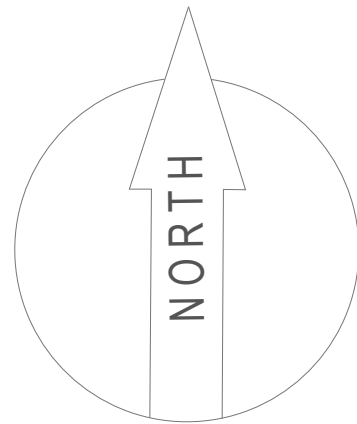

PROPOSED WEST ELEVATION (COPPERDALE ROAD) - 1:100 @ A1

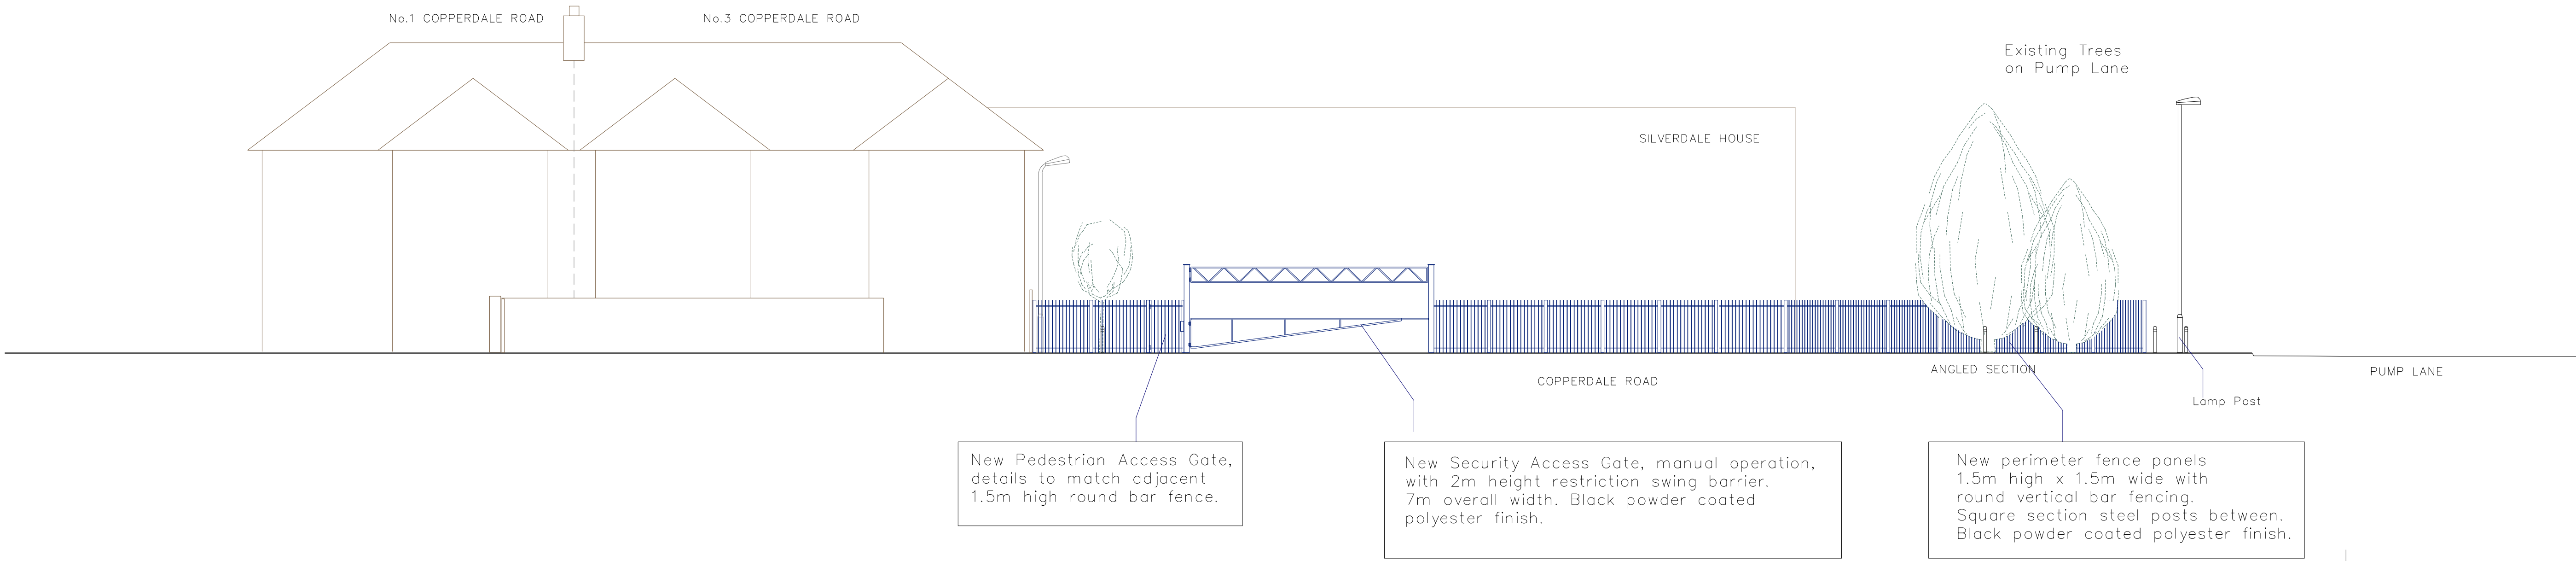

Rev Description		Date	By	Chk'd
Client .		Scale 1:100 @ A1		
Project Pump Lane Argent Centre Hayes UB3 3BS		Date	15.04.20	
Description PROPOSED ELEVATIONS		By P.J	Checked	
		Job		
		Drg Pump LA. 04		

JLL

Real value in a changing world

4 Longwalk
Stockley Park
Uxbridge
Middlesex UB11 1FE

T +44 (0)20 8759 4141
F +44 (0)20 8897 4731

www.joneslanglasalle.com

THIS DRAWING IS PROTECTED BY COPYRIGHT. IT MAY NOT BE REPRODUCED IN ANY FORM OR BY ANY MEANS FOR ANY PURPOSE, WITHOUT GAINING PRIOR WRITTEN PERMISSION FROM JONES LANG LASALLE