


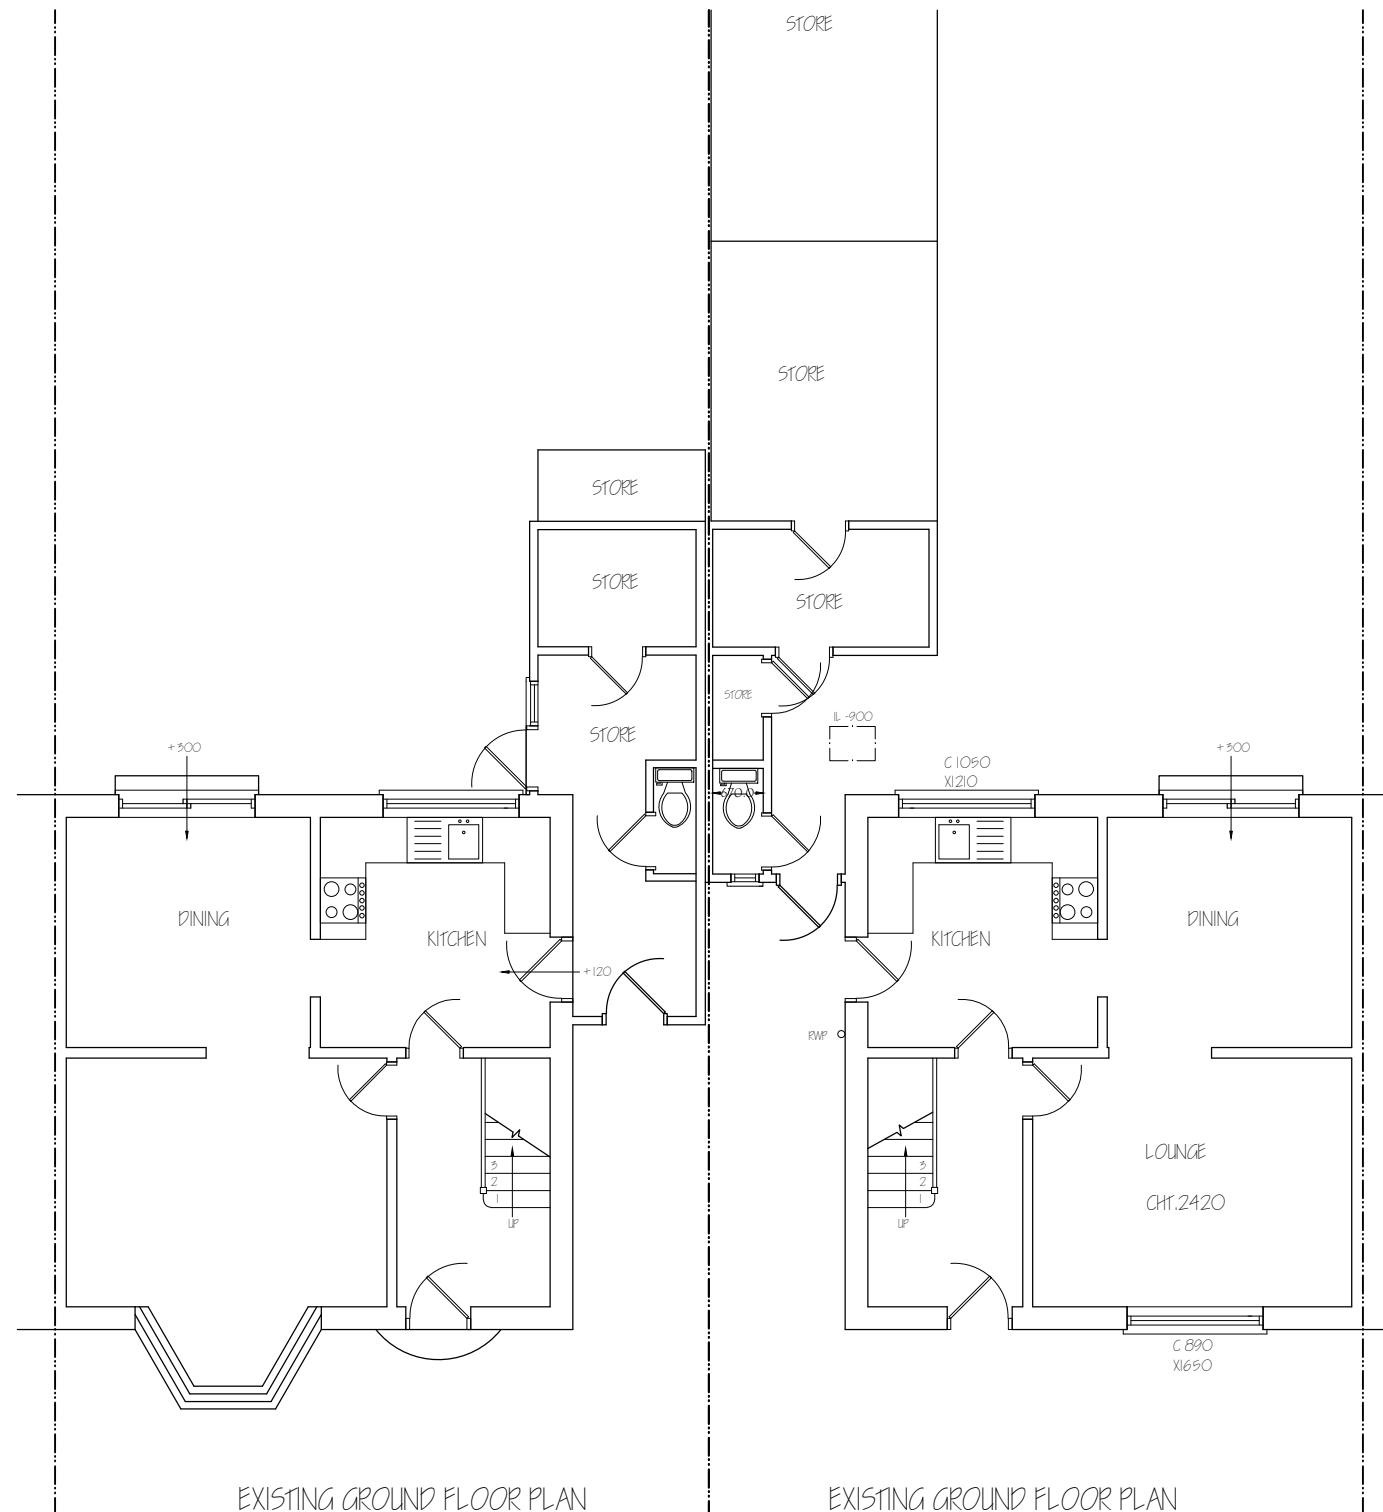


EXISTING GROUND FLOOR PLAN


EXISTING GROUND FLOOR PLAN

58


56

<i>Nigel Fallon, B.Sc. (Hons)MBEng. 07768-408525</i>		<u>ADDRESS:</u> <u>56-58, CARNARVON DRIVE,</u> <u>HAYES, UB3 1PX.</u>	
<i>Planning & Development Consultant, Building Engineer.</i>			
<i>349, Chartridge Lane,</i> <i>Chesham, HP5 2SH.</i>	<u>DRAWING TITLE: EXISTING GROUND FLOOR PLANS</u>		<u>NO. - 01</u>
	<u>SCALE - 1: 100</u>		<u>REV:</u>
	<u>DATE: 09/ 04/ 2020</u>		<u>DRG. PAPER SIZE: A3</u>

 

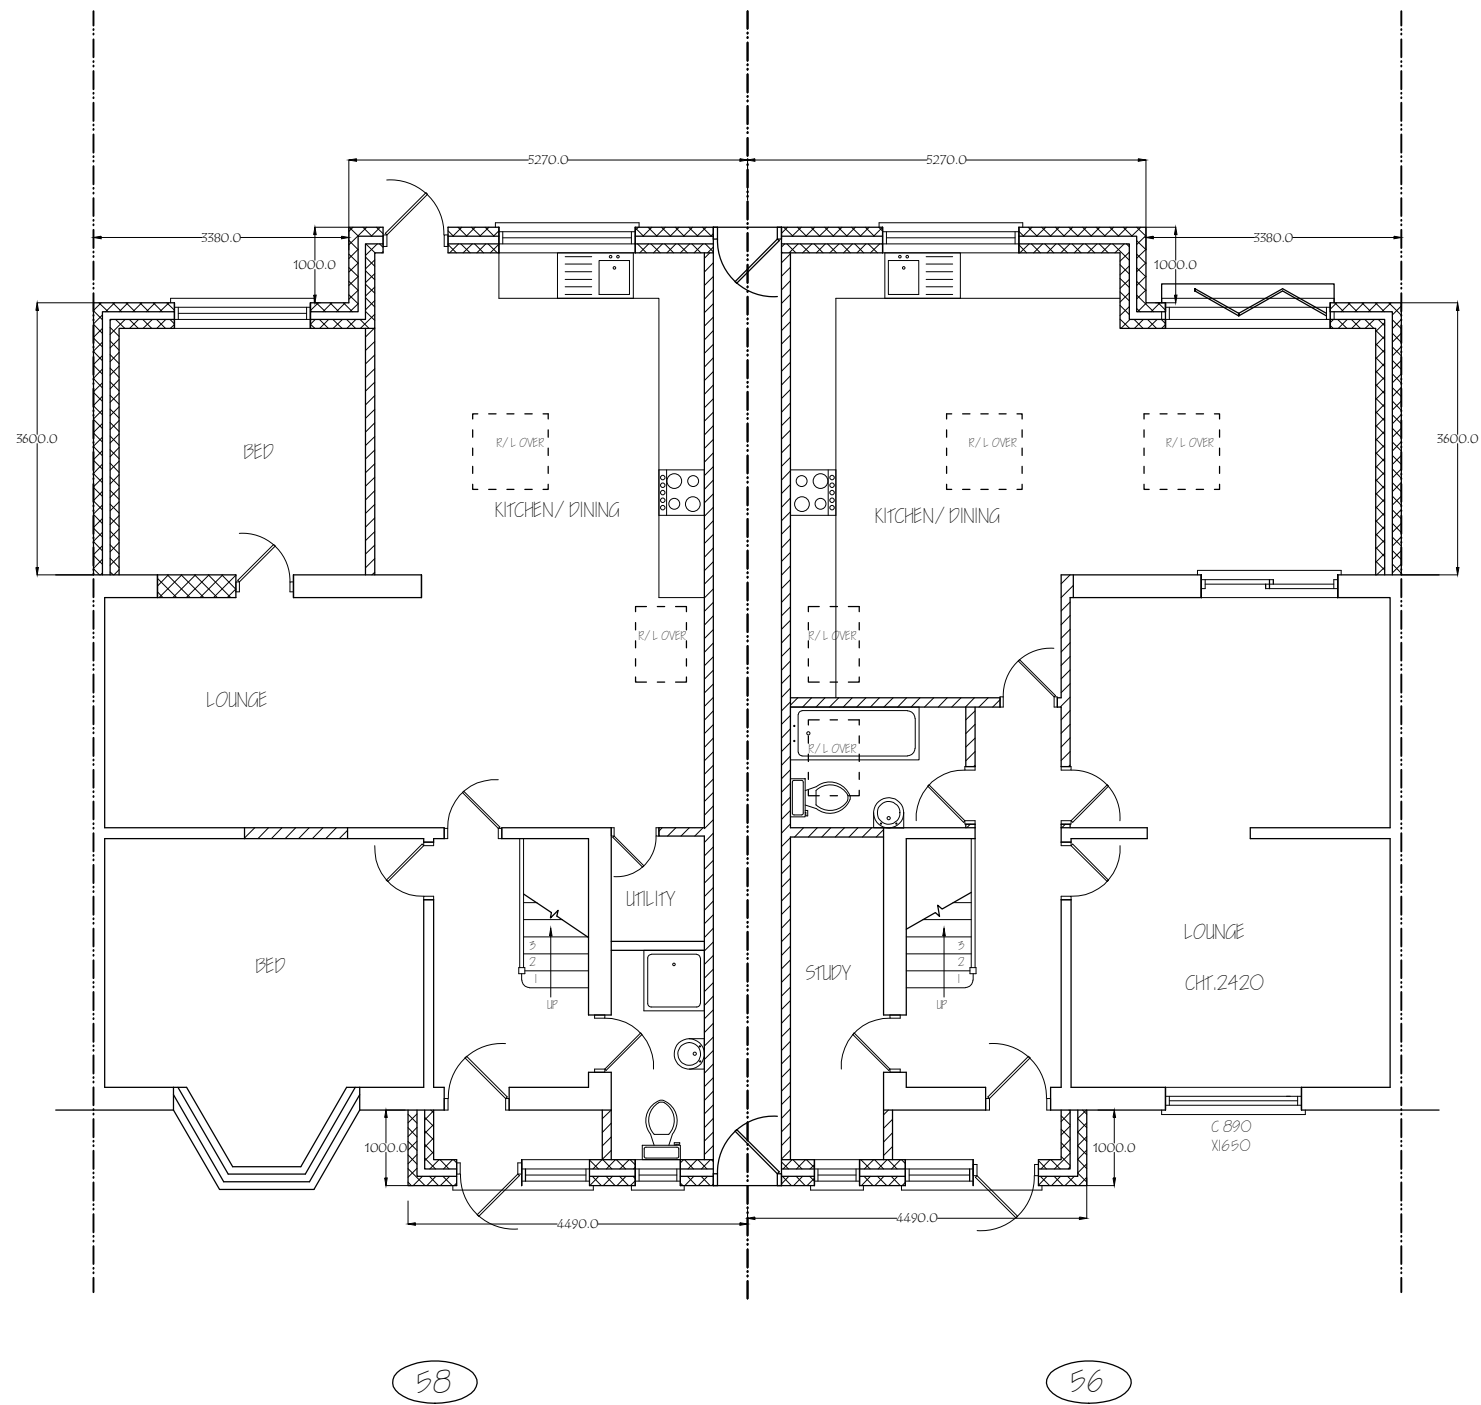

Nigel Fallon, B.Sc. (Hons) MBEng. 07768-408525 Planning & Development Consultant, Building Engineer.		ADDRESS: 56-58, CARNARVON DRIVE, HAYES, UB3 1PX.	
349, Chartridge Lane, Chesham, HP5 2SH.		DRAWING TITLE: PROPOSED GROUND FLOOR PLANS	NO. - 02
SCALE - 1:100		DATE: 09/04/2020	REV:
SCALE - 1:100		DRG. PAPER SIZE: A3	

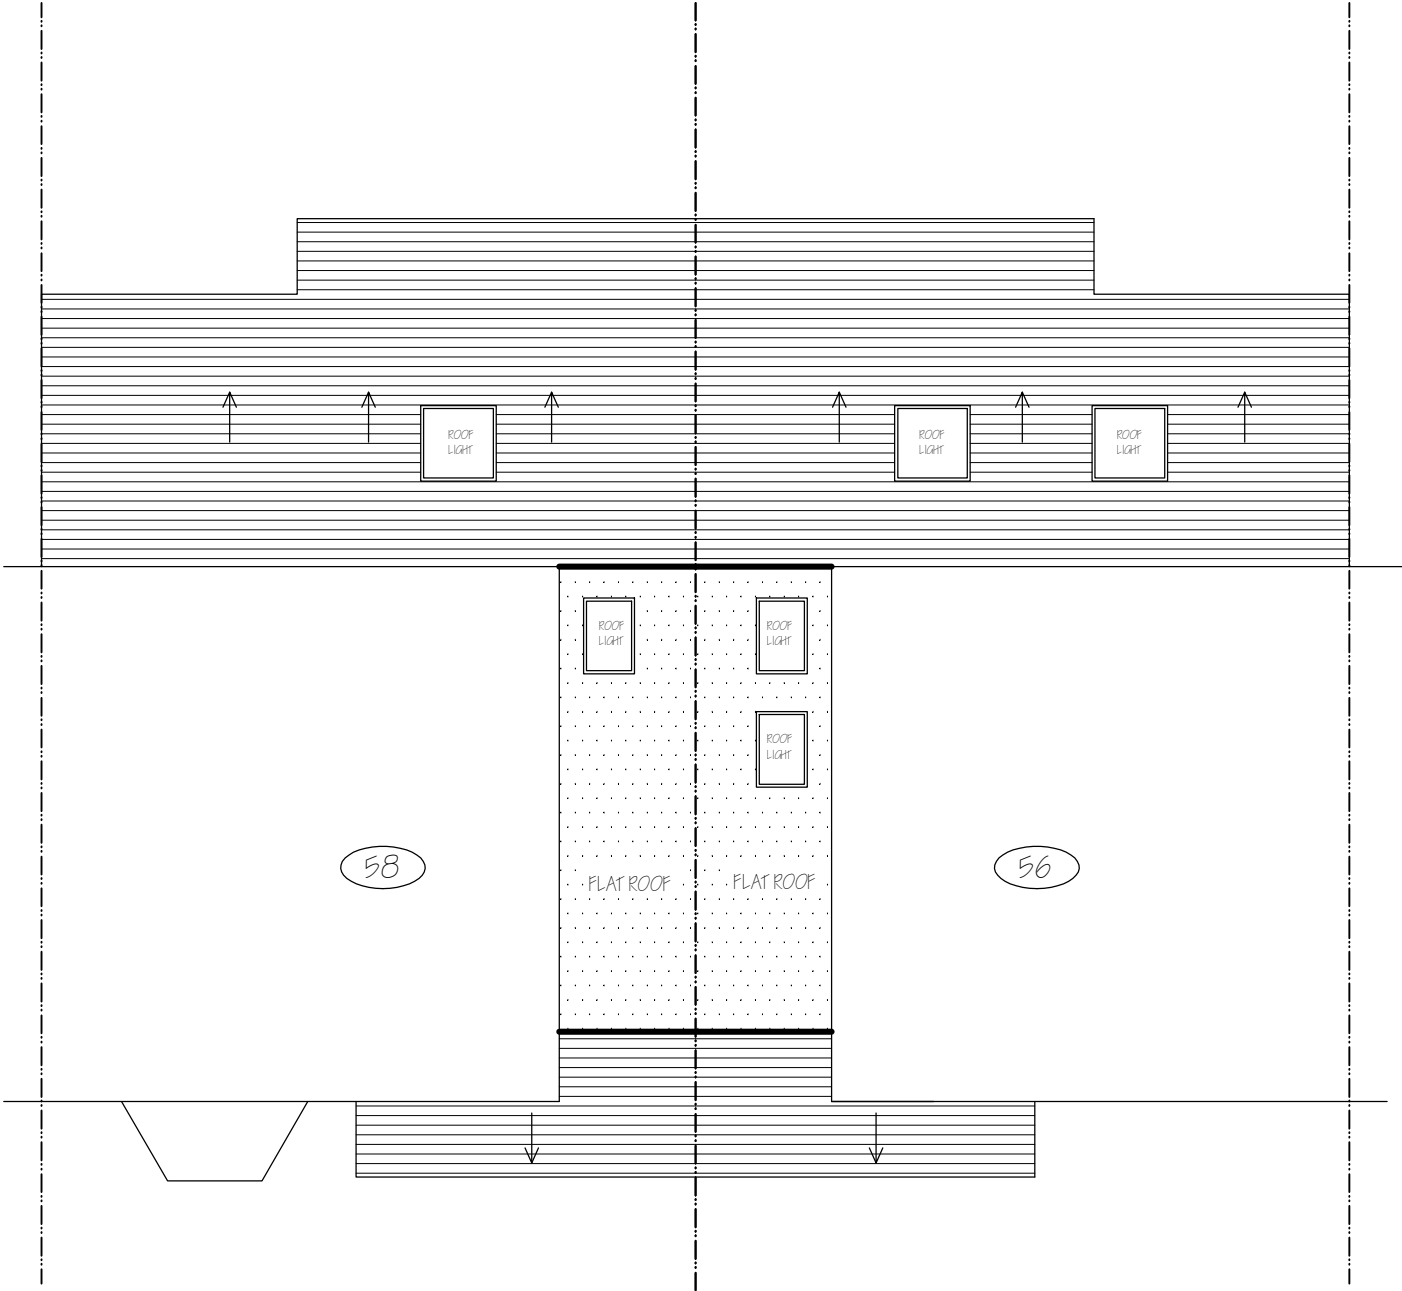

Nigel Fallon, B.Sc. (Hons) MBEng. 07768-408525
Planning & Development Consultant, Building Engineer.

349, Chartridge Lane,
Chesham, HP5 2SH.

DRAWING TITLE: PROPOSED ROOF PLAN OF EXTENSION

SCALE - 1:100


DATE: 09/04/2020


ADDRESS:
56-58, CARNARVON DRIVE,
HAYES, UB3 1PX.

NO. - 03

REV:

DRG. PAPER SIZE: A3

 

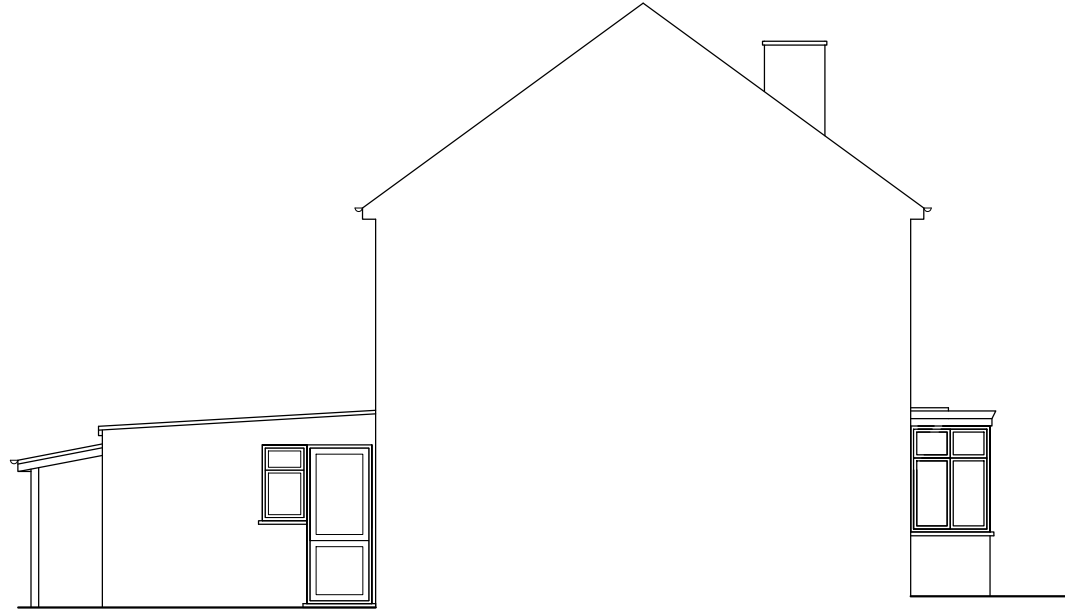



EXISTING SIDE ELEVATION (No.56)



EXISTING FRONT ELEVATION

EXISTING FRONT ELEVATION 56


Nigel Fallon, B.Sc. (Hons) MEng. 07768-408525 <i>Planning & Development Consultant, Building Engineer.</i>		ADDRESS: 56-58, CARNARVON DRIVE, HAYES, UB3 1PX.	
		NO. - 04	REV:
349, Chartridge Lane, Chesham, HP5 2SH.		DRAWING TITLE: EXISTING/ PROPOSED ELEVATIONS	DATE: 09/ 04/ 2020
SCALE - 1:100		DRG. PAPER SIZE: A3	

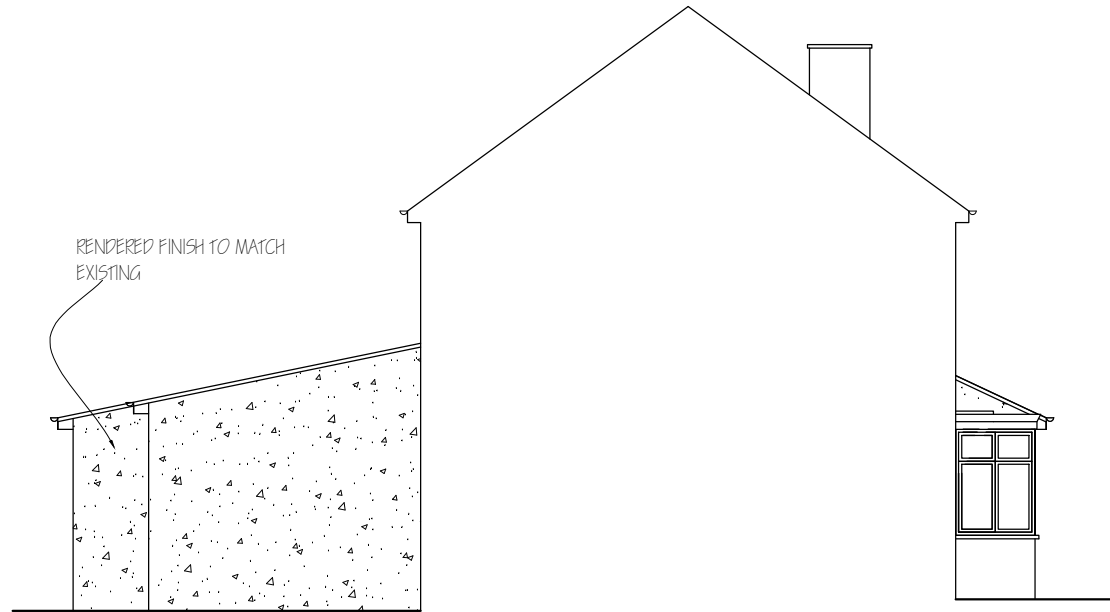 


PROPOSED SIDE ELEVATION (No.56)



PROPOSED FRONT ELEVATION

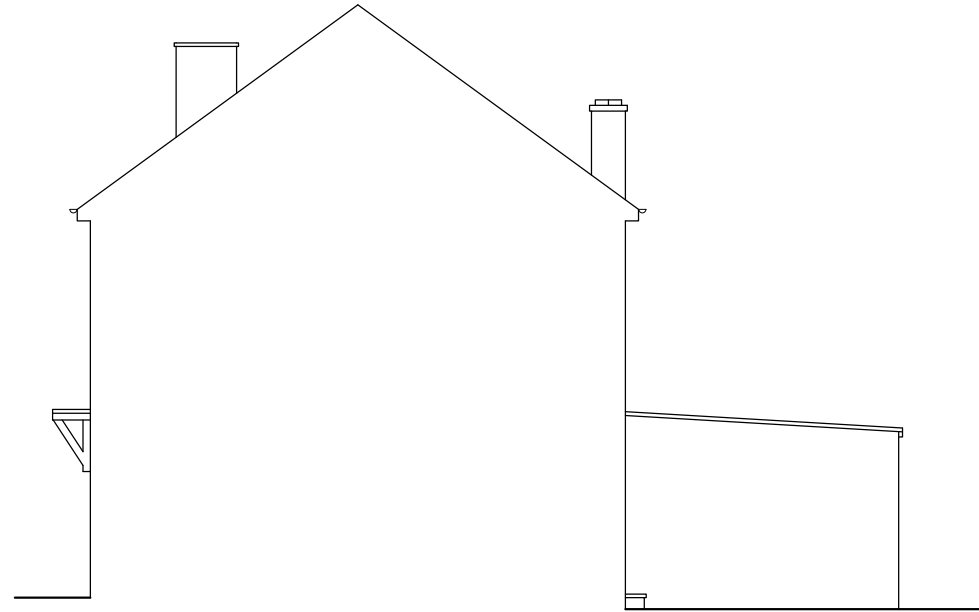



EXISTING SIDE ELEVATION (No.58)

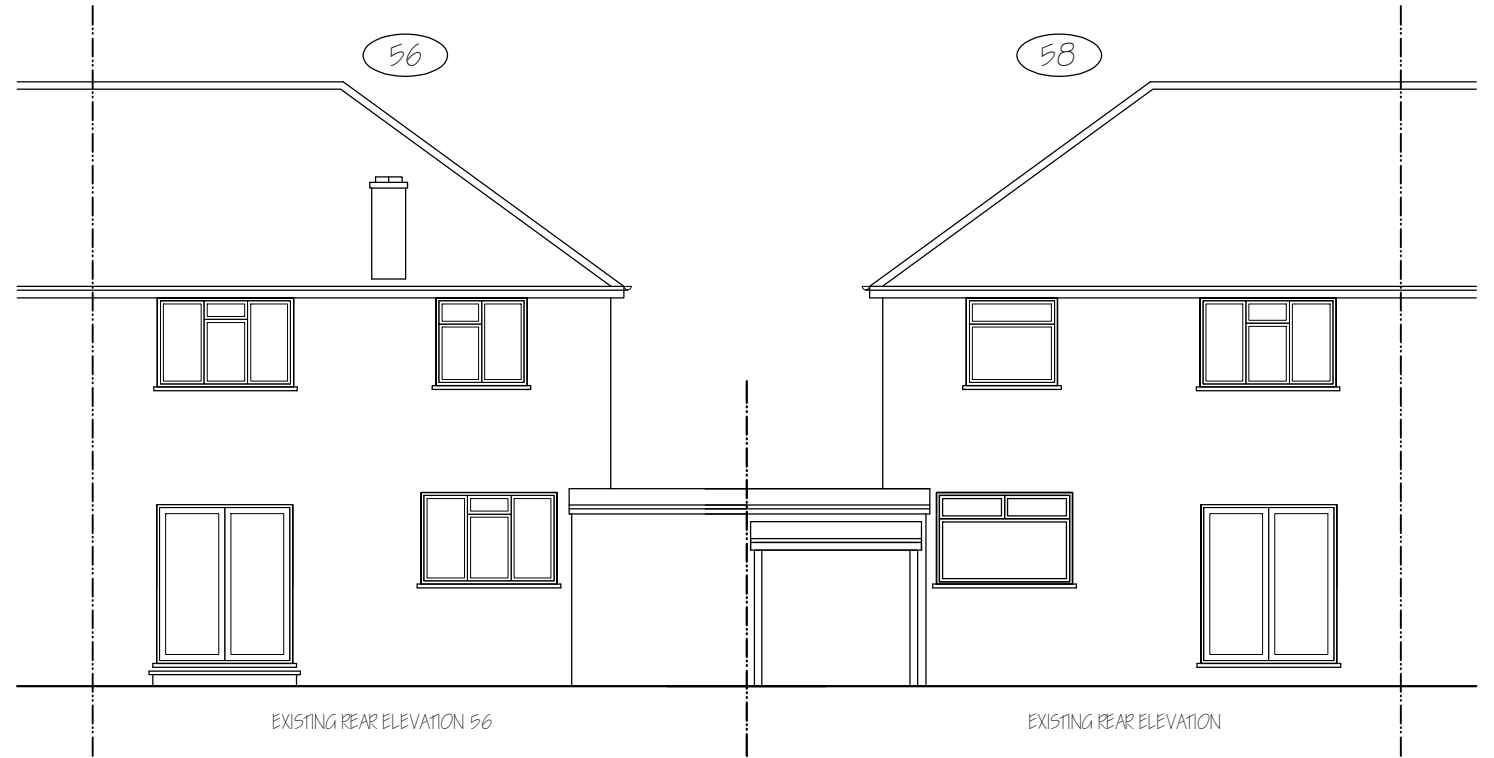

EXISTING REAR ELEVATION 56

EXISTING REAR ELEVATION


<i>Nigel Fallon, B.Sc. (Hons)MBEng. 07768-408525</i> <i>Planning & Development Consultant, Building Engineer.</i>		<u>ADDRESS:</u> 56-58, CARNARVON DRIVE, HAYES, UB3 1PX.	
349, Chartridge Lane, Chesham, HP5 2SH.	<u>DRAWING TITLE: EXISTING/ PROPOSED ELEVATIONS</u>	<u>NO. - 05</u>	<u>REV:</u>
	<u>SCALE - 1: 100</u>	<u>DATE: 09/ 04/ 2020</u>	<u>DRG. PAPER SIZE: A3</u>

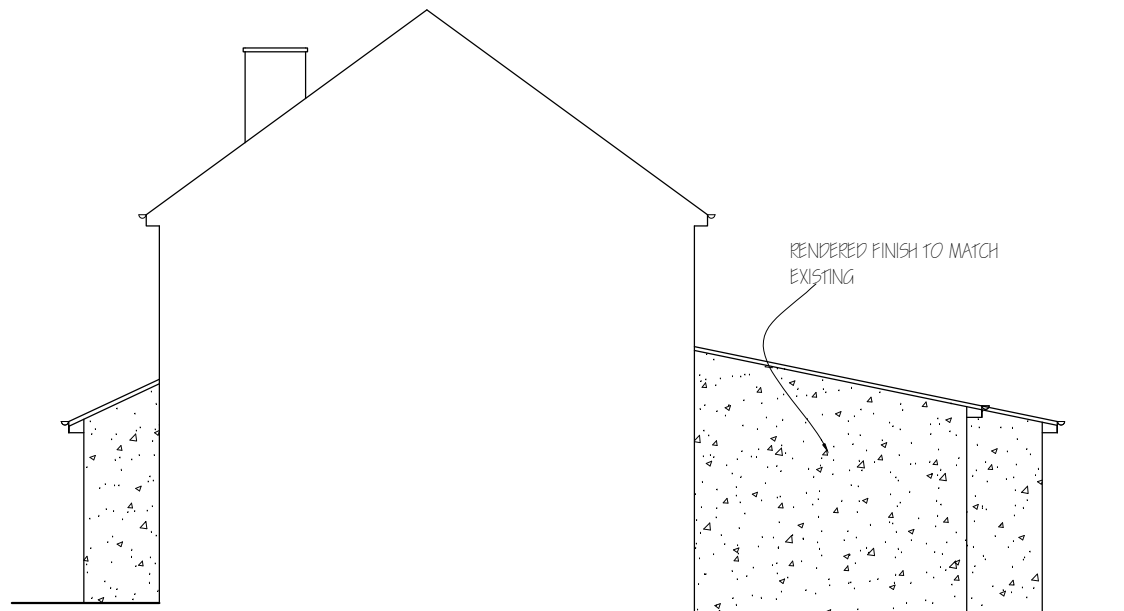 

PROPOSED SIDE ELEVATION (No.58)



PROPOSED REAR ELEVATION

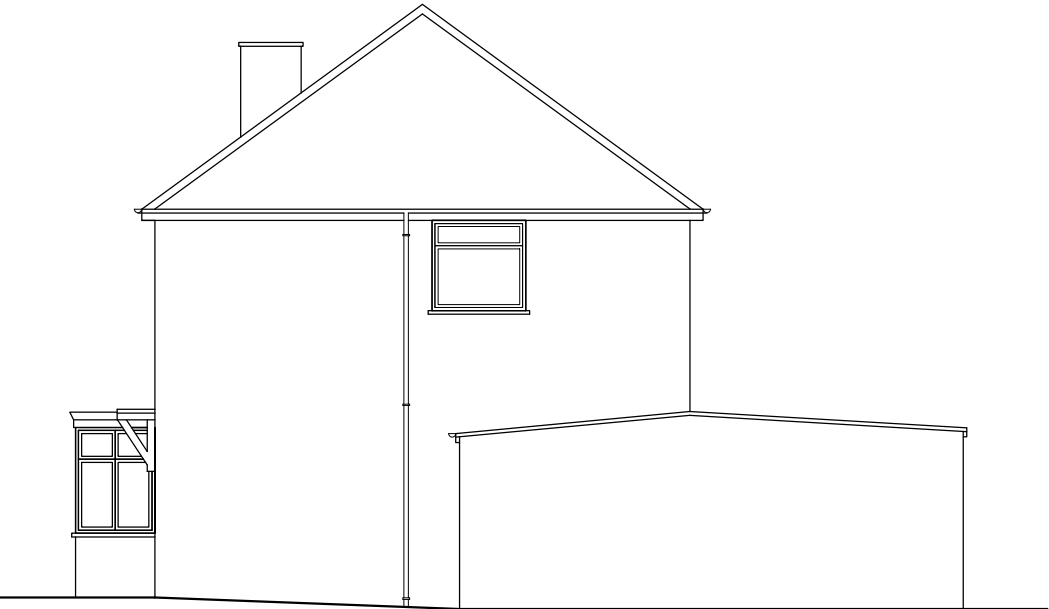


EXISTING SIDE ELEVATION FROM BOUNDARY (No.58)




EXISTING SIDE ELEVATION FROM BOUNDARY (No.56)

Nigel Fallon, B.Sc. (Hons)MBEng. 07768-408525		ADDRESS: 56-58, CARNARVON DRIVE, HAYES, UB3 1PX.	
Planning & Development Consultant, Building Engineer.			
349, Chartridge Lane, Chesham, HP5 2SH.		DRAWING TITLE: EXISTING / PROPOSED ELEVATIONS	NO. - 06
		SCALE - 1:100	REV:
		DATE: 09 / 04 / 2020	DRG. PAPER SIZE: A3


0M1M2M3M4M5M6M7M8M9M10M

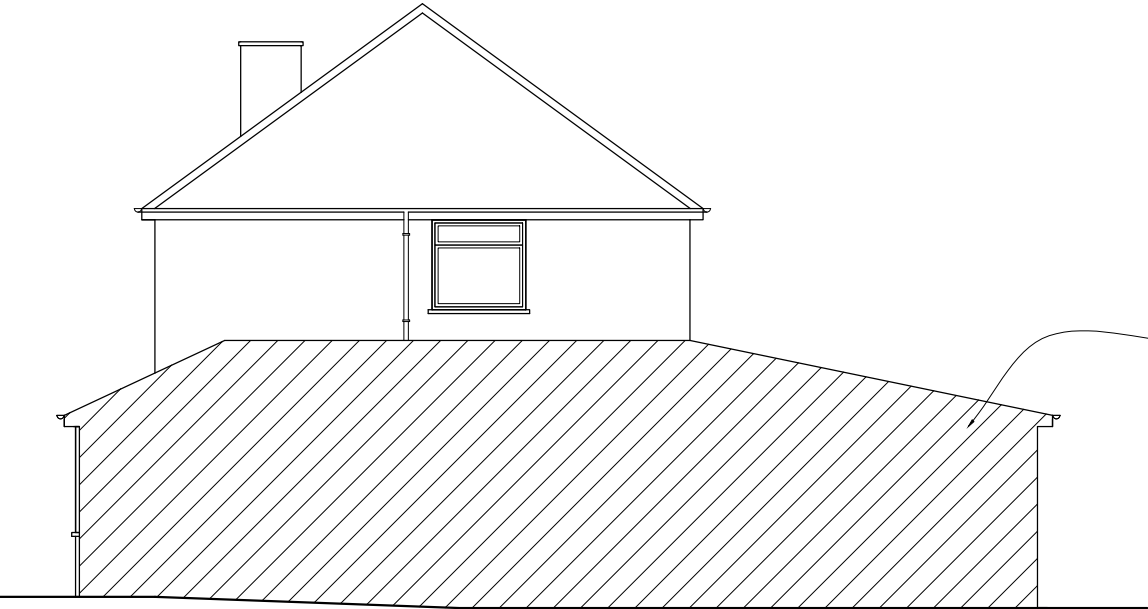

PROPOSED SIDE ELEVATION FROM BOUNDARY (No.58)

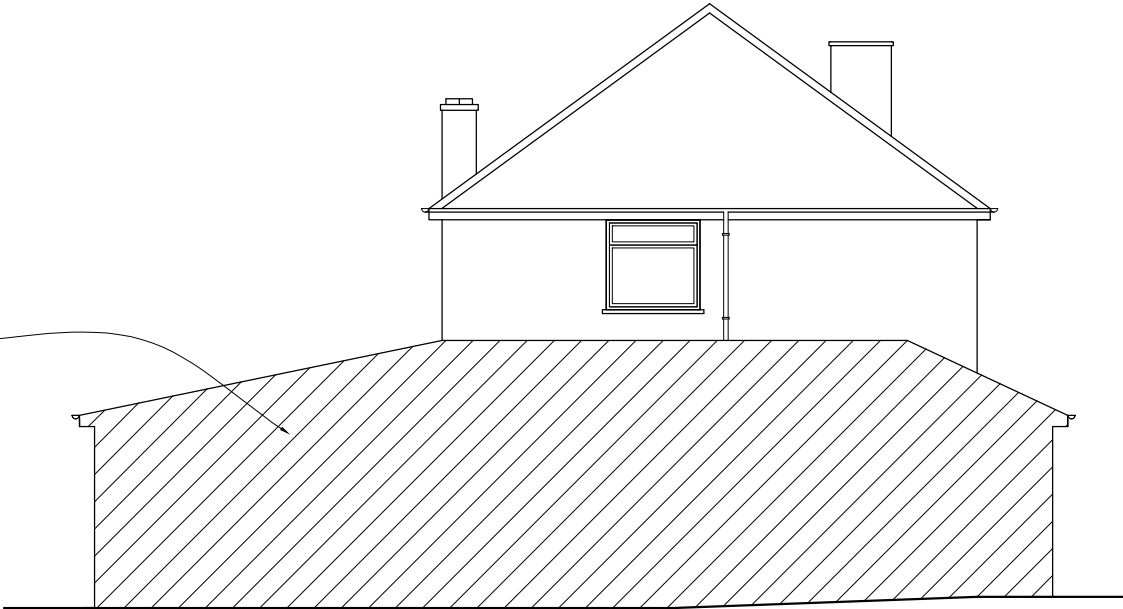

PROPOSED SIDE ELEVATION FROM BOUNDARY (No.56)

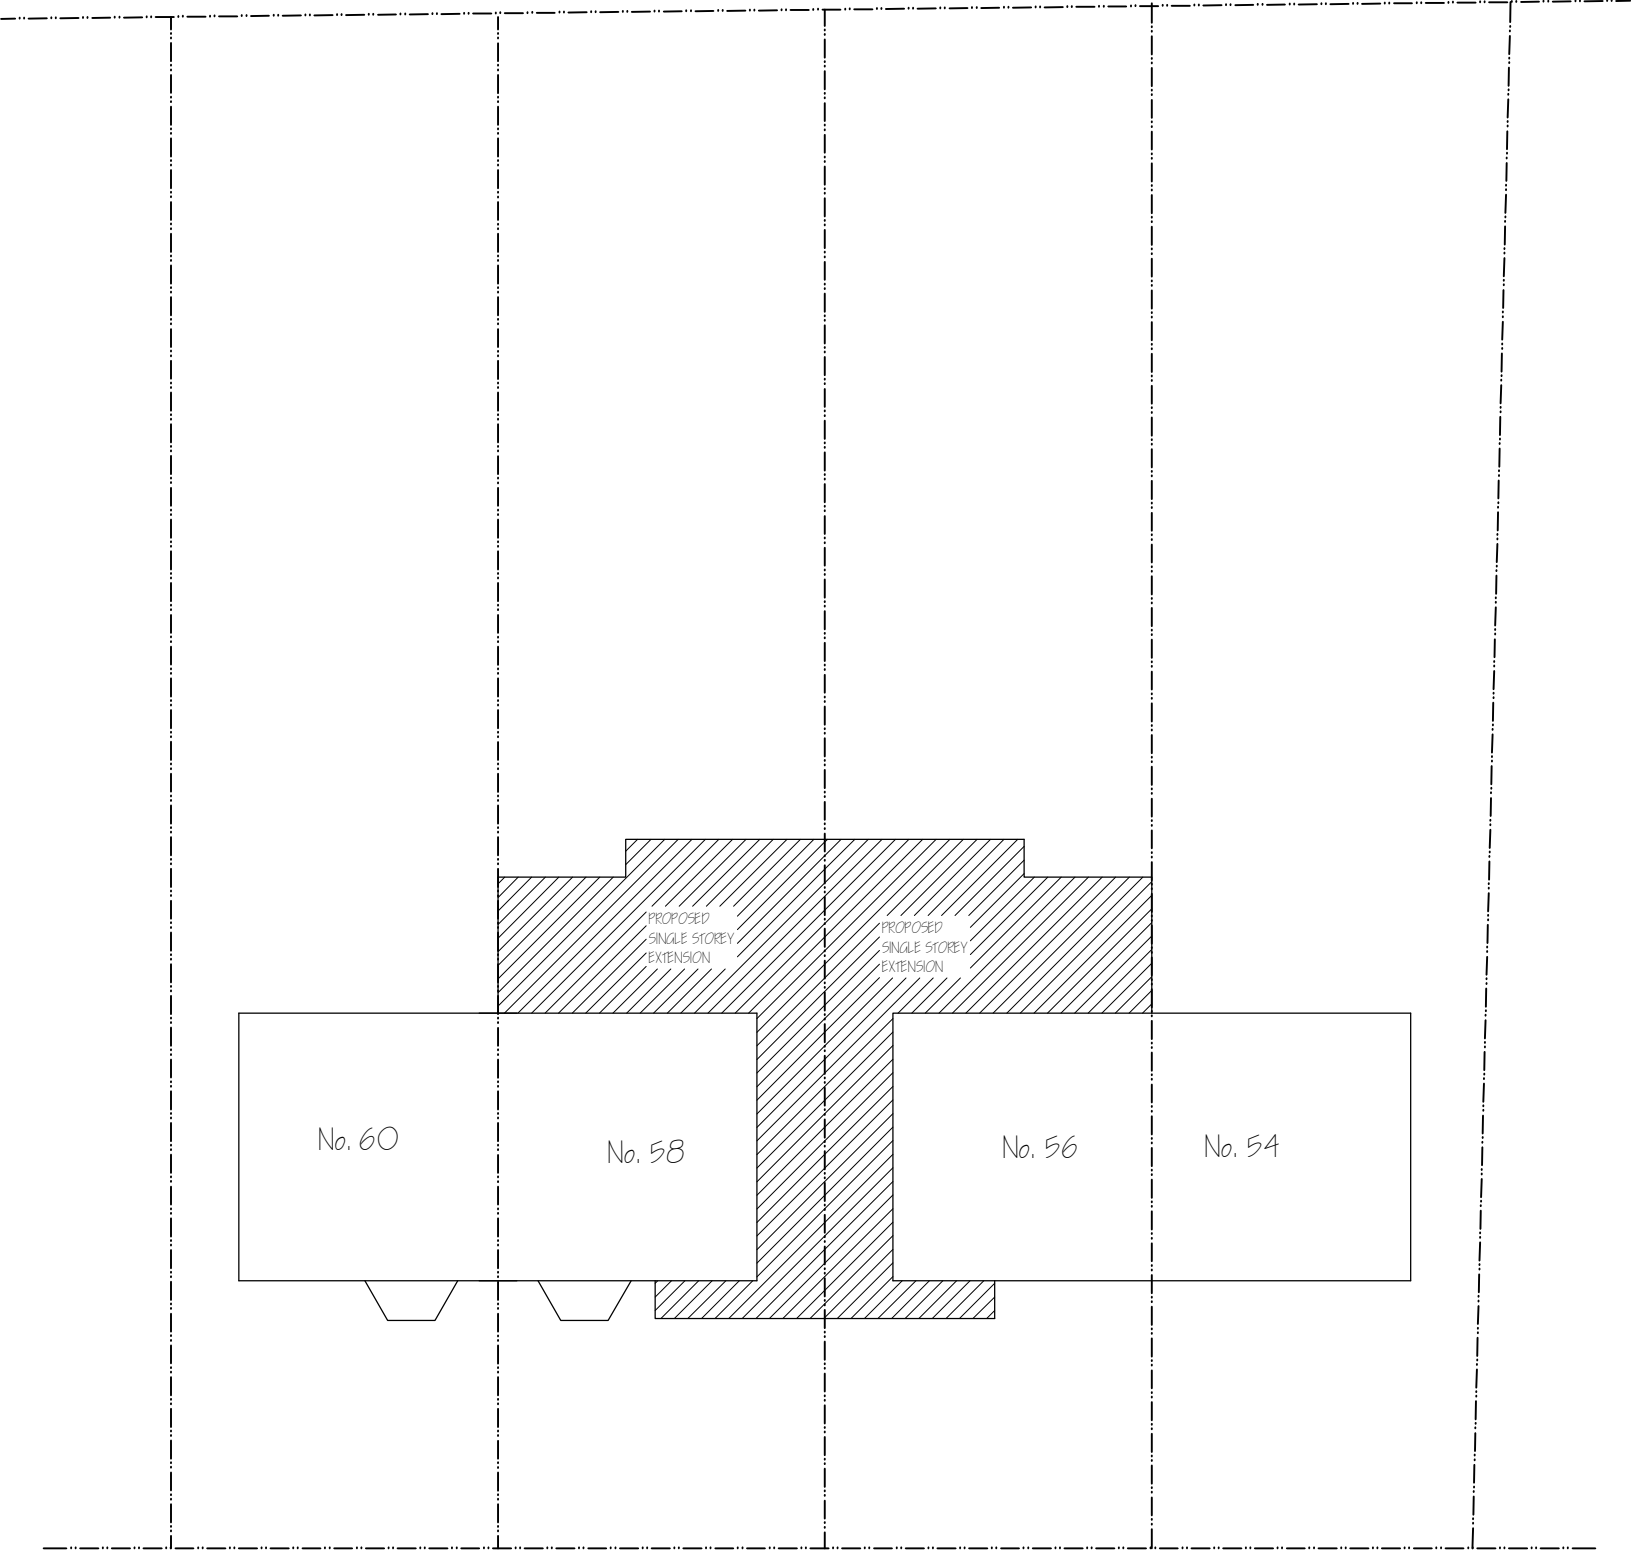

<i>Nigel Fallon, B.Sc. (Hons)MBEng. 07768-408525</i> <i>Planning & Development Consultant, Building Engineer.</i> <i>349, Chartridge Lane,</i> <i>Chesham, HP5 2SH.</i>		ADDRESS: 56-58, CARNARVON DRIVE, HAYES, UB3 1PX.	
		NO. - 07	REV.
DRAWING TITLE: PROPOSED BLOCK PLAN		DRG. PAPER SIZE: A3	
SCALE - 1: 200		DATE: 09 / 04 / 2020	

