




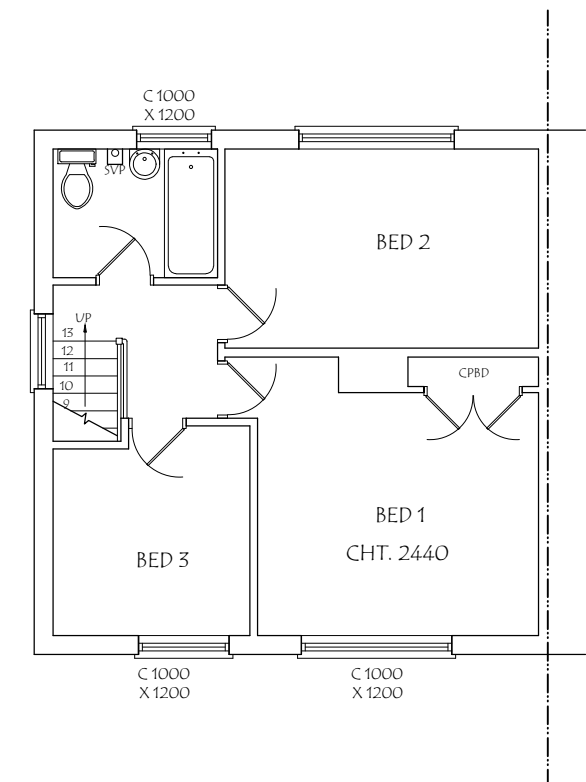


ADDRESS: 20, CONWAY DRIVE, HAYES, UB3 1QD.	DRAWING TITLE: EXISTING FLOOR PLANS			DATE: 04/12/2020
	DRG. NO. - 01	REV:	SCALE - 1: 100	DRG. PAPER SIZE: A3

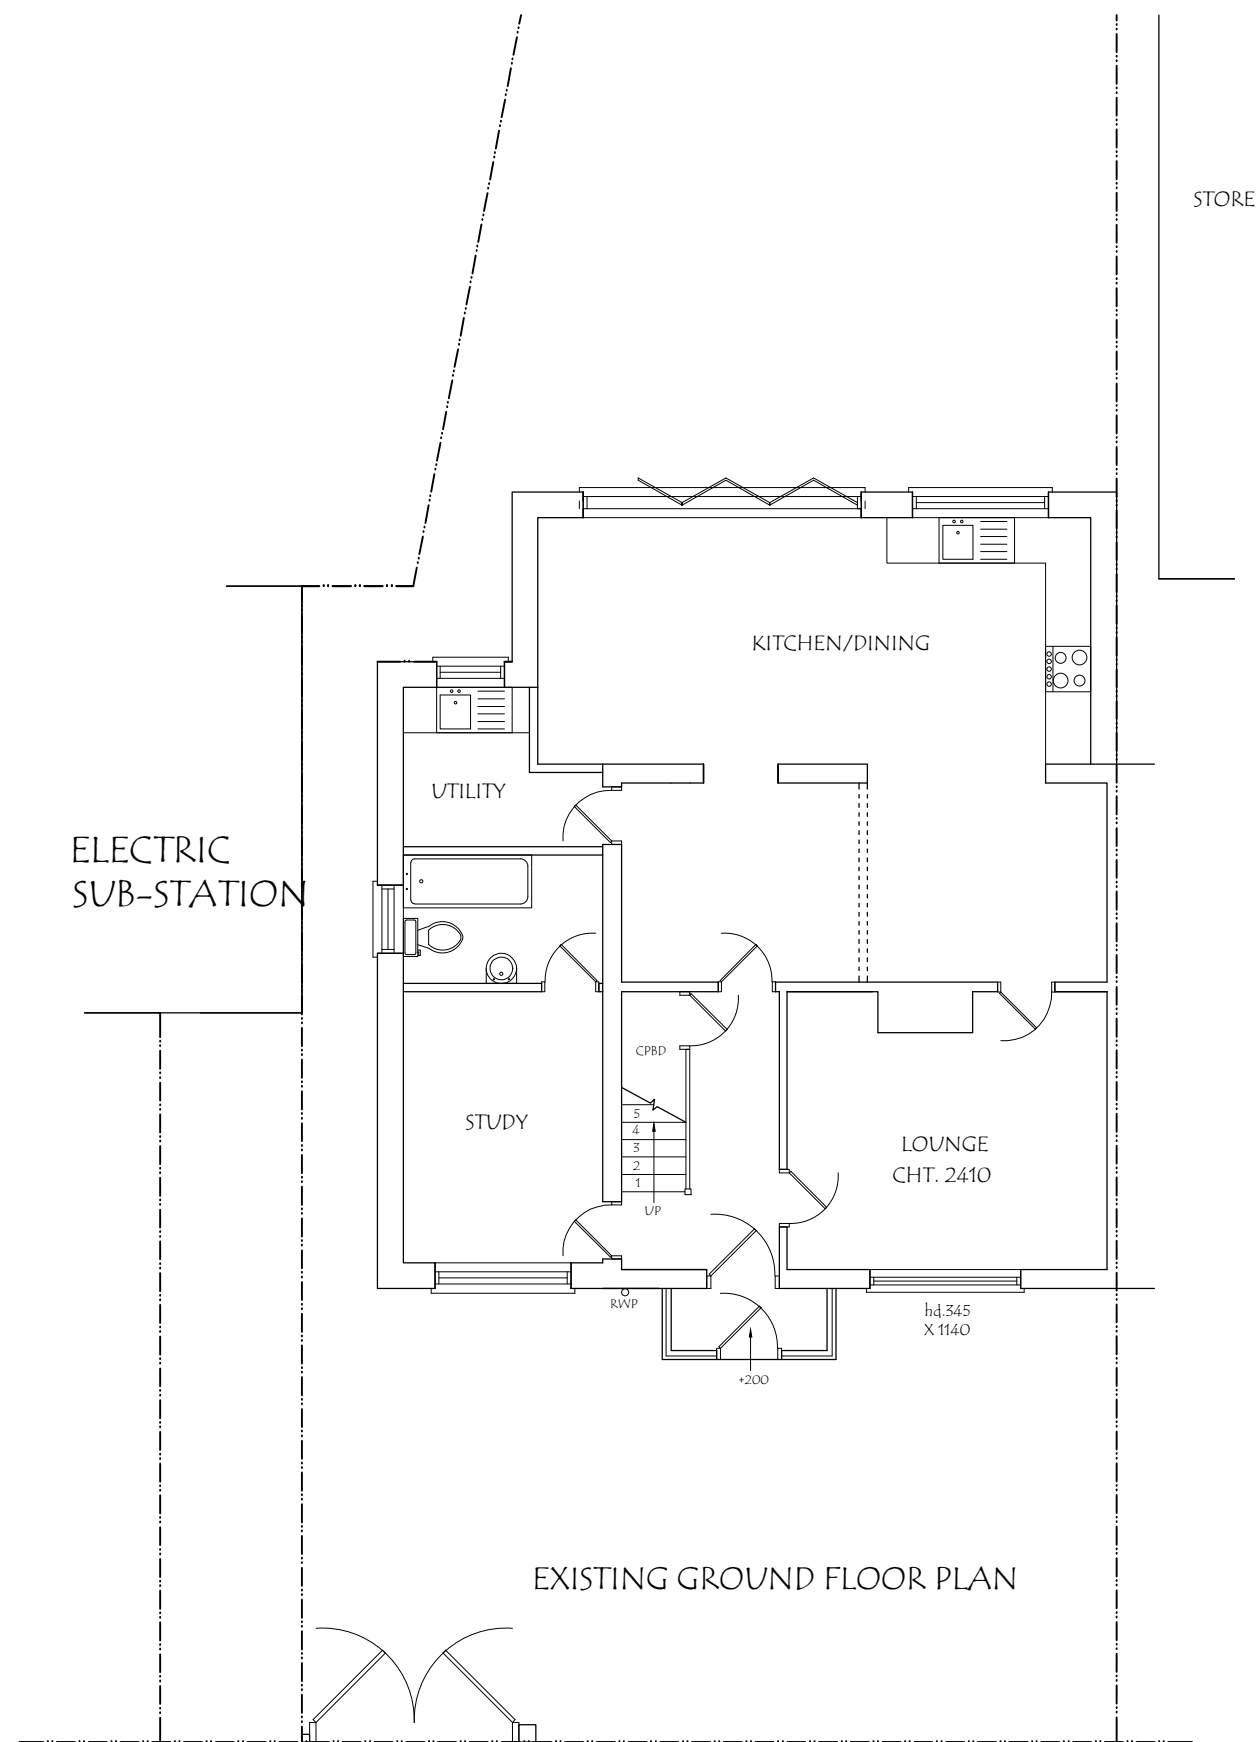

 

EXISTING FRONT ELEVATION

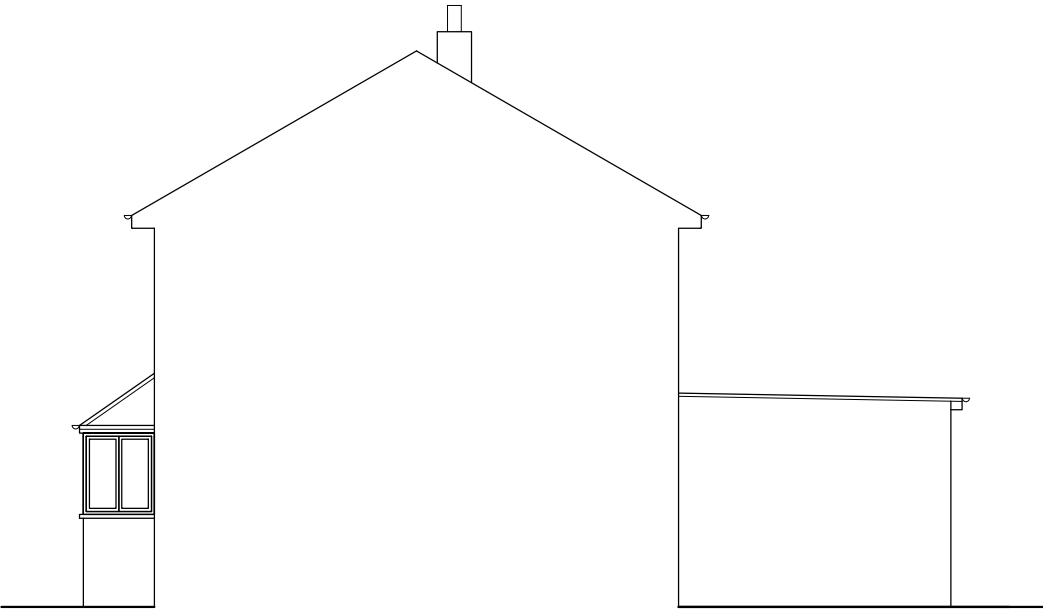

EXISTING SIDE ELEVATION


ADDRESS: 20, CONWAY DRIVE, HAYES, UB3 1QD.	DRAWING TITLE: EXISTING/PROPOSED ELEVATIONS			DATE: 04/12/2020	
	DRG. NO. - 02	REV:	SCALE - 1: 100	DRG. PAPER SIZE: A3	

0M 1M 2M 3M 4M 5M 6M 7M 8M 9M 10M

MATERIALS TO MATCH EXISTING AS CLOSELY AS POSSIBLE




PROPOSED FRONT ELEVATION

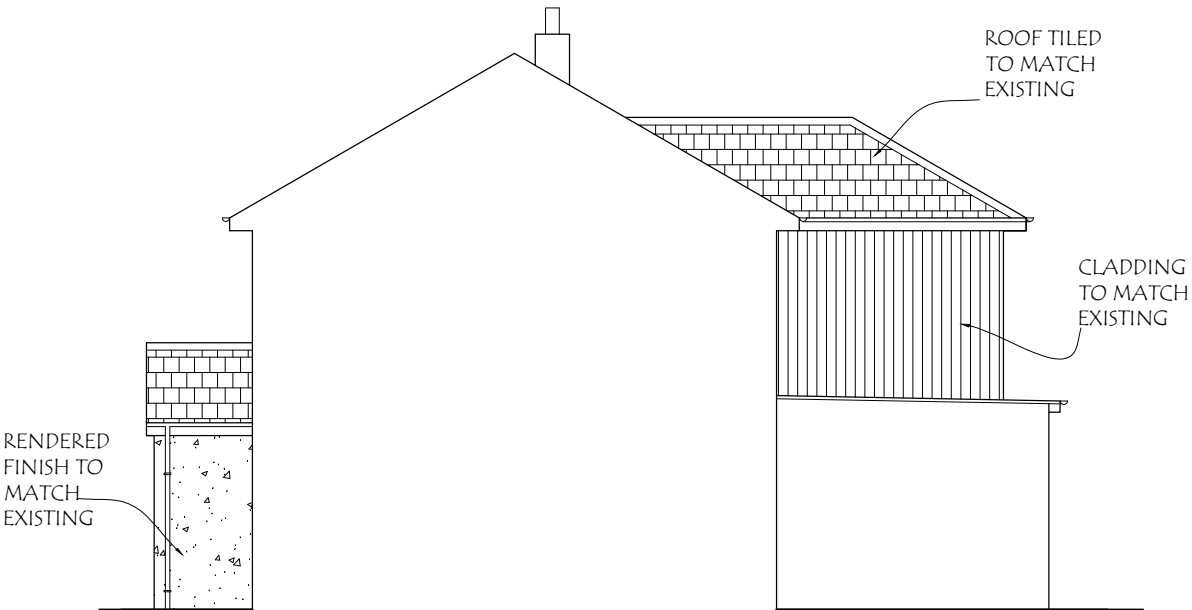

PROPOSED SIDE ELEVATION



EXISTING REAR ELEVATION

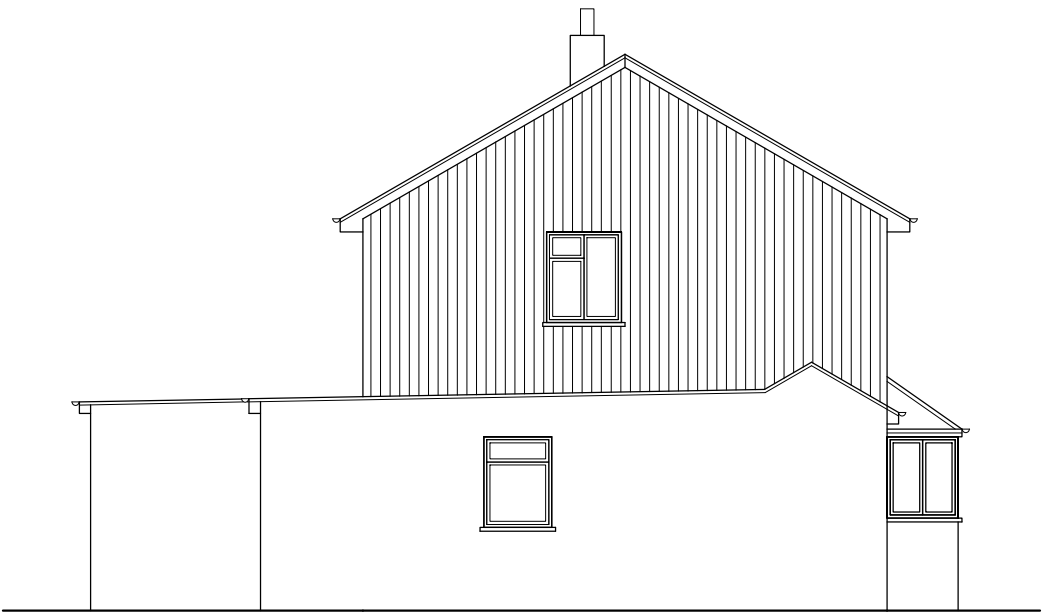

EXISTING SIDE ELEVATION


ADDRESS: 20, CONWAY DRIVE, HAYES, UB3 1QD.	DRAWING TITLE: EXISTING/PROPOSED ELEVATIONS			DATE: 04/12/2020	
	DRG. NO. - 03	REV:	SCALE - 1:100	DRG. PAPER SIZE: A3	

MATERIALS TO MATCH EXISTING AS CLOSELY AS POSSIBLE


0M 1M 2M 3M 4M 5M 6M 7M 8M 9M 10M




PROPOSED REAR ELEVATION

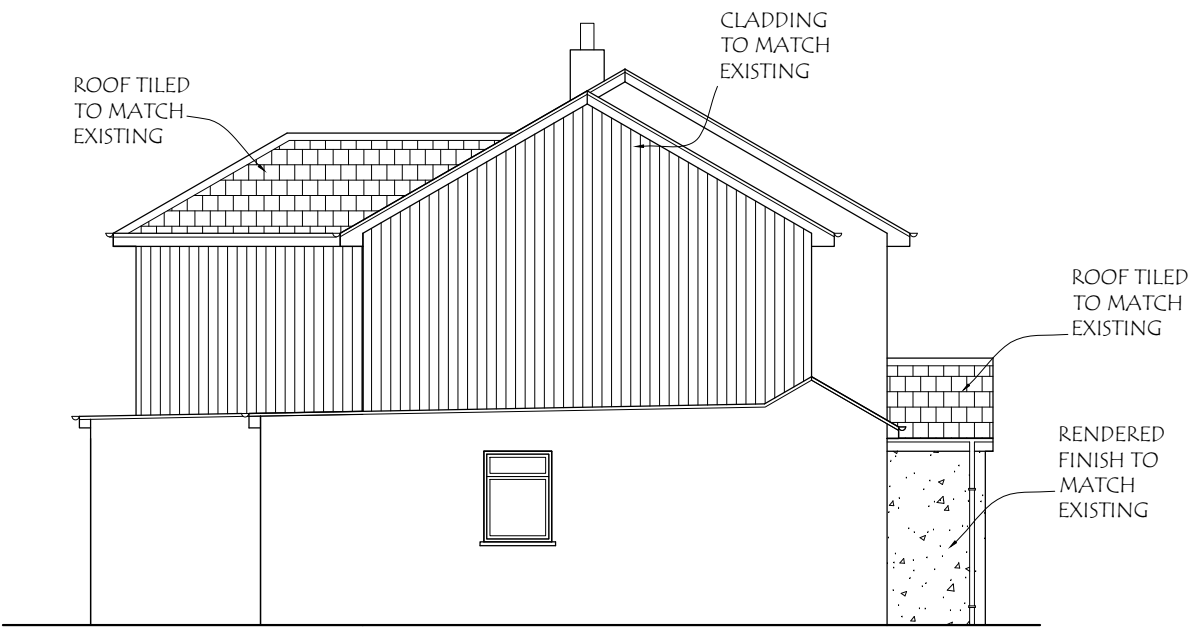


PROPOSED SIDE ELEVATION

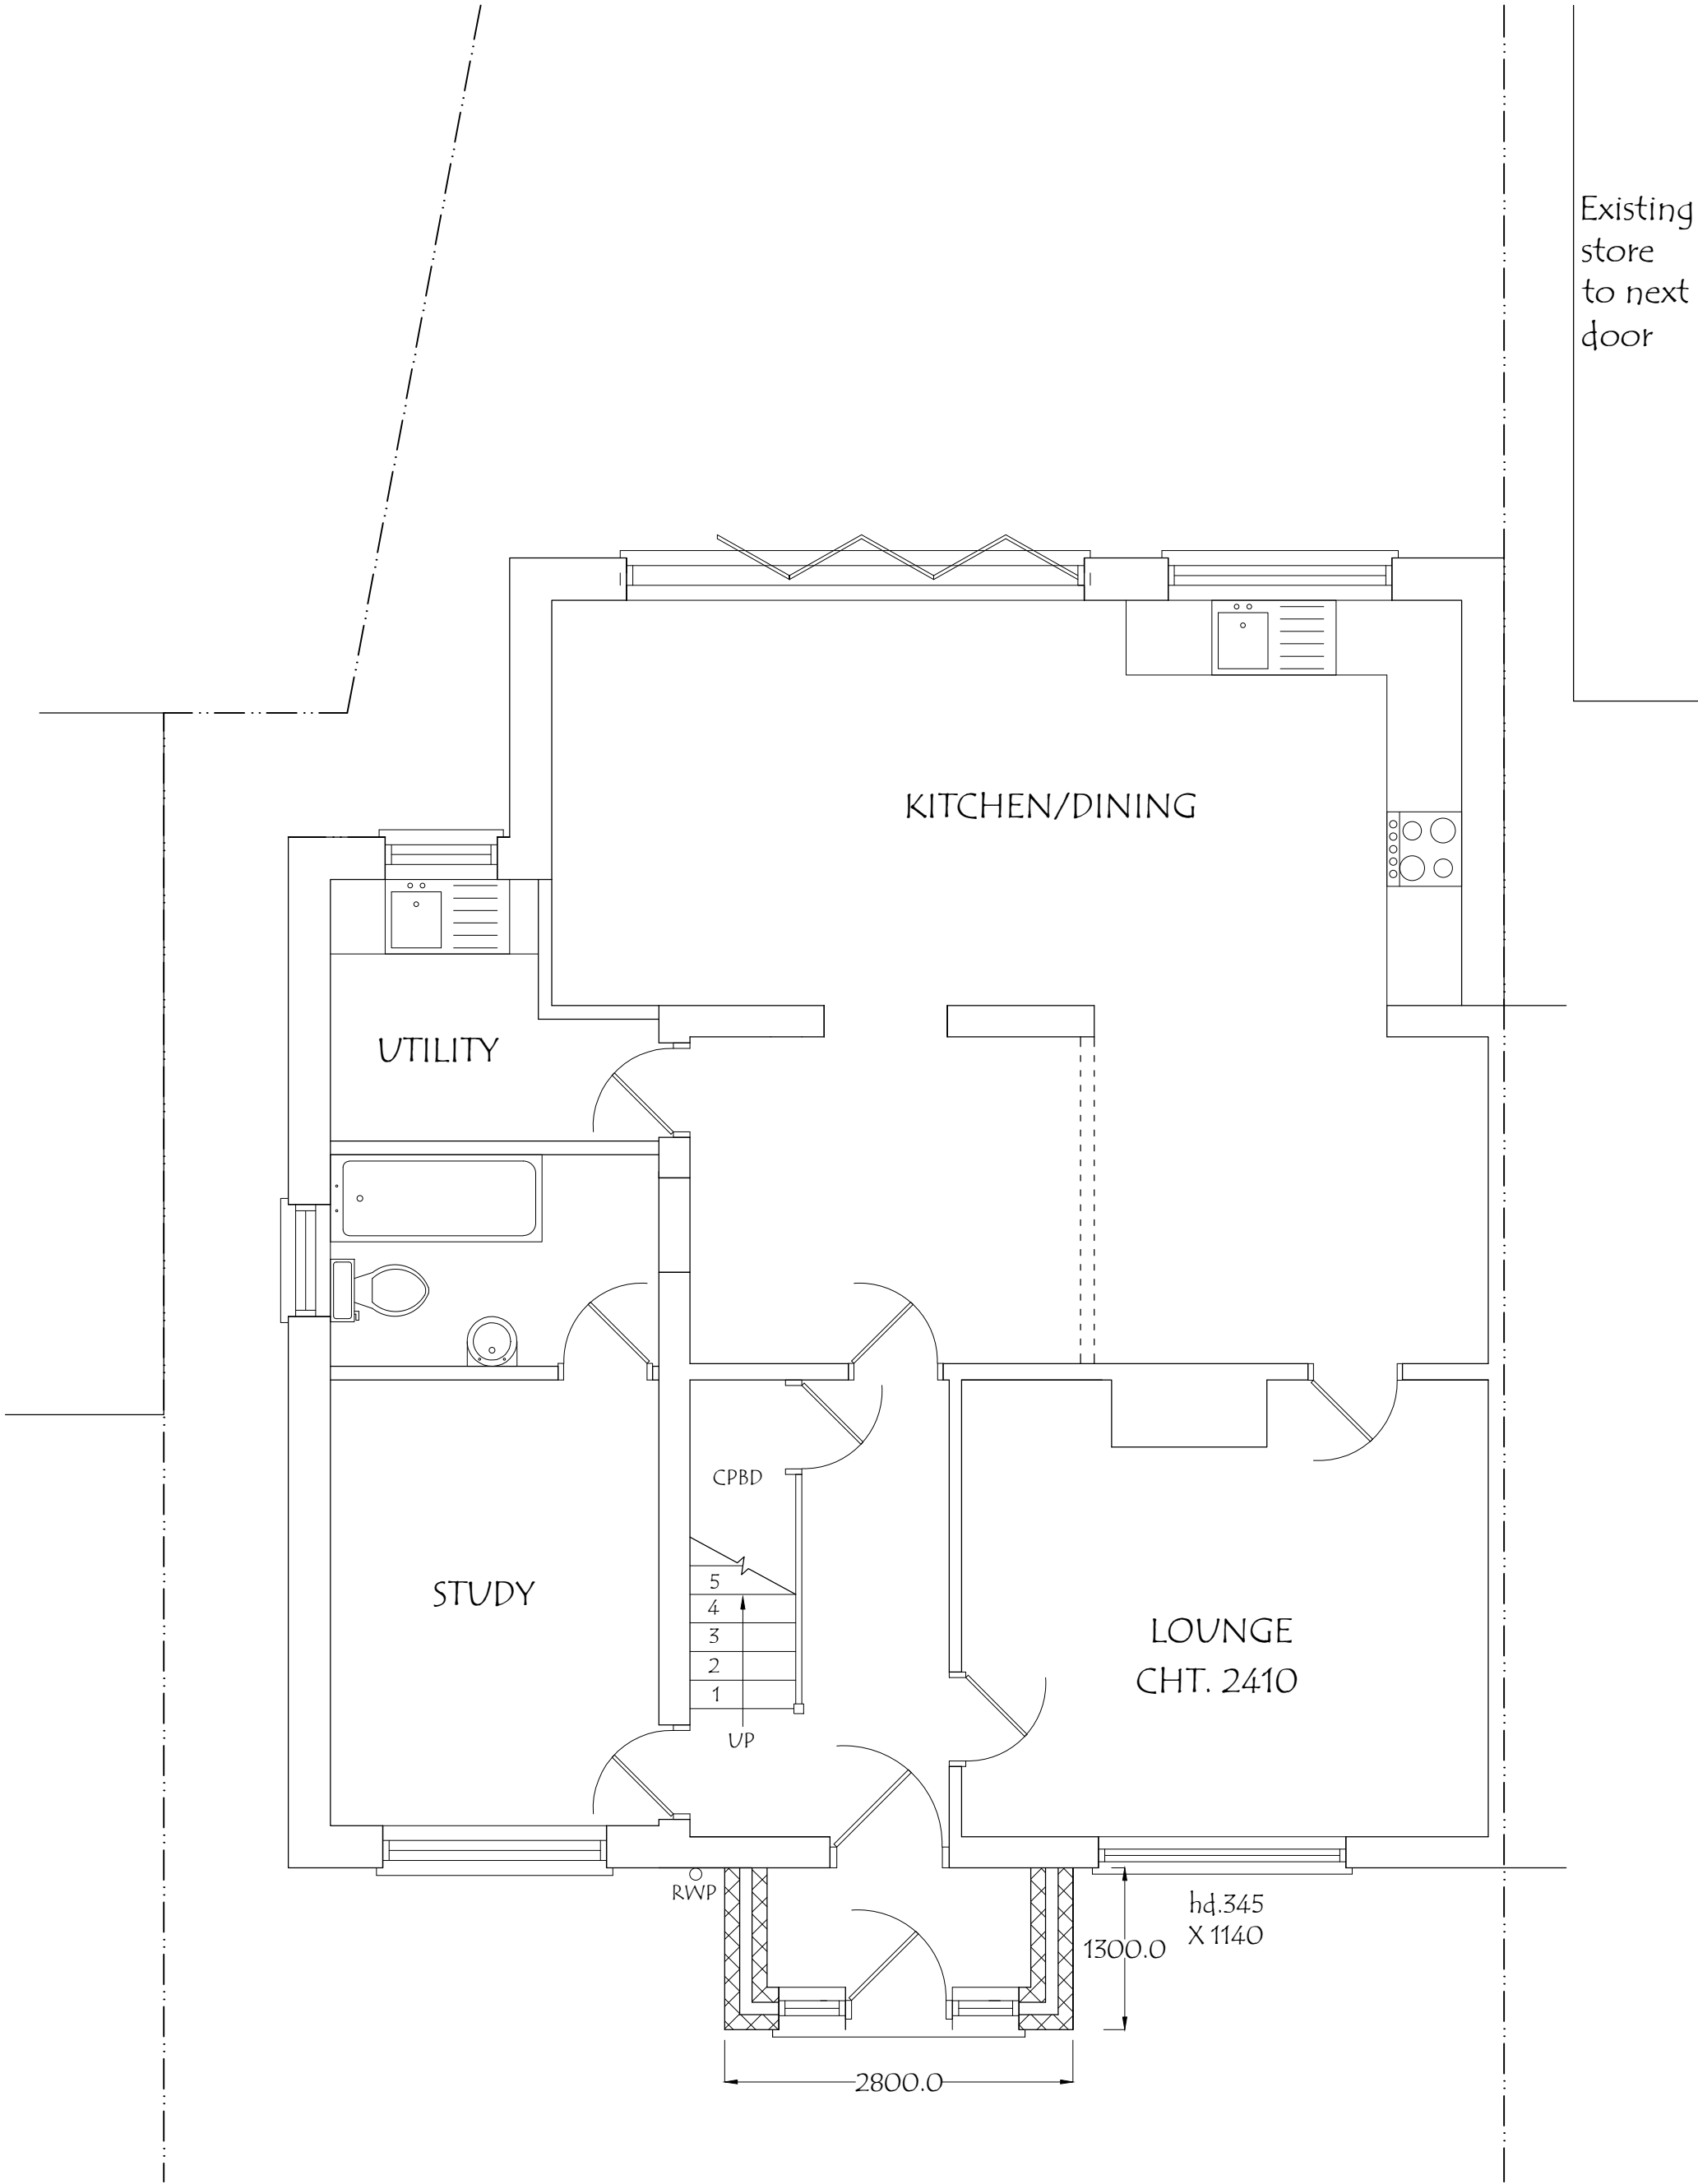



ADDRESS: 20, CONWAY DRIVE, HAYES, UB3 1QD.	DRAWING TITLE: PROPOSED GROUND FLOOR PLAN			DATE: 04/12/2020
	DRG. NO. - 04	REV:	SCALE - 1: 50	DRG. PAPER SIZE: A3

 

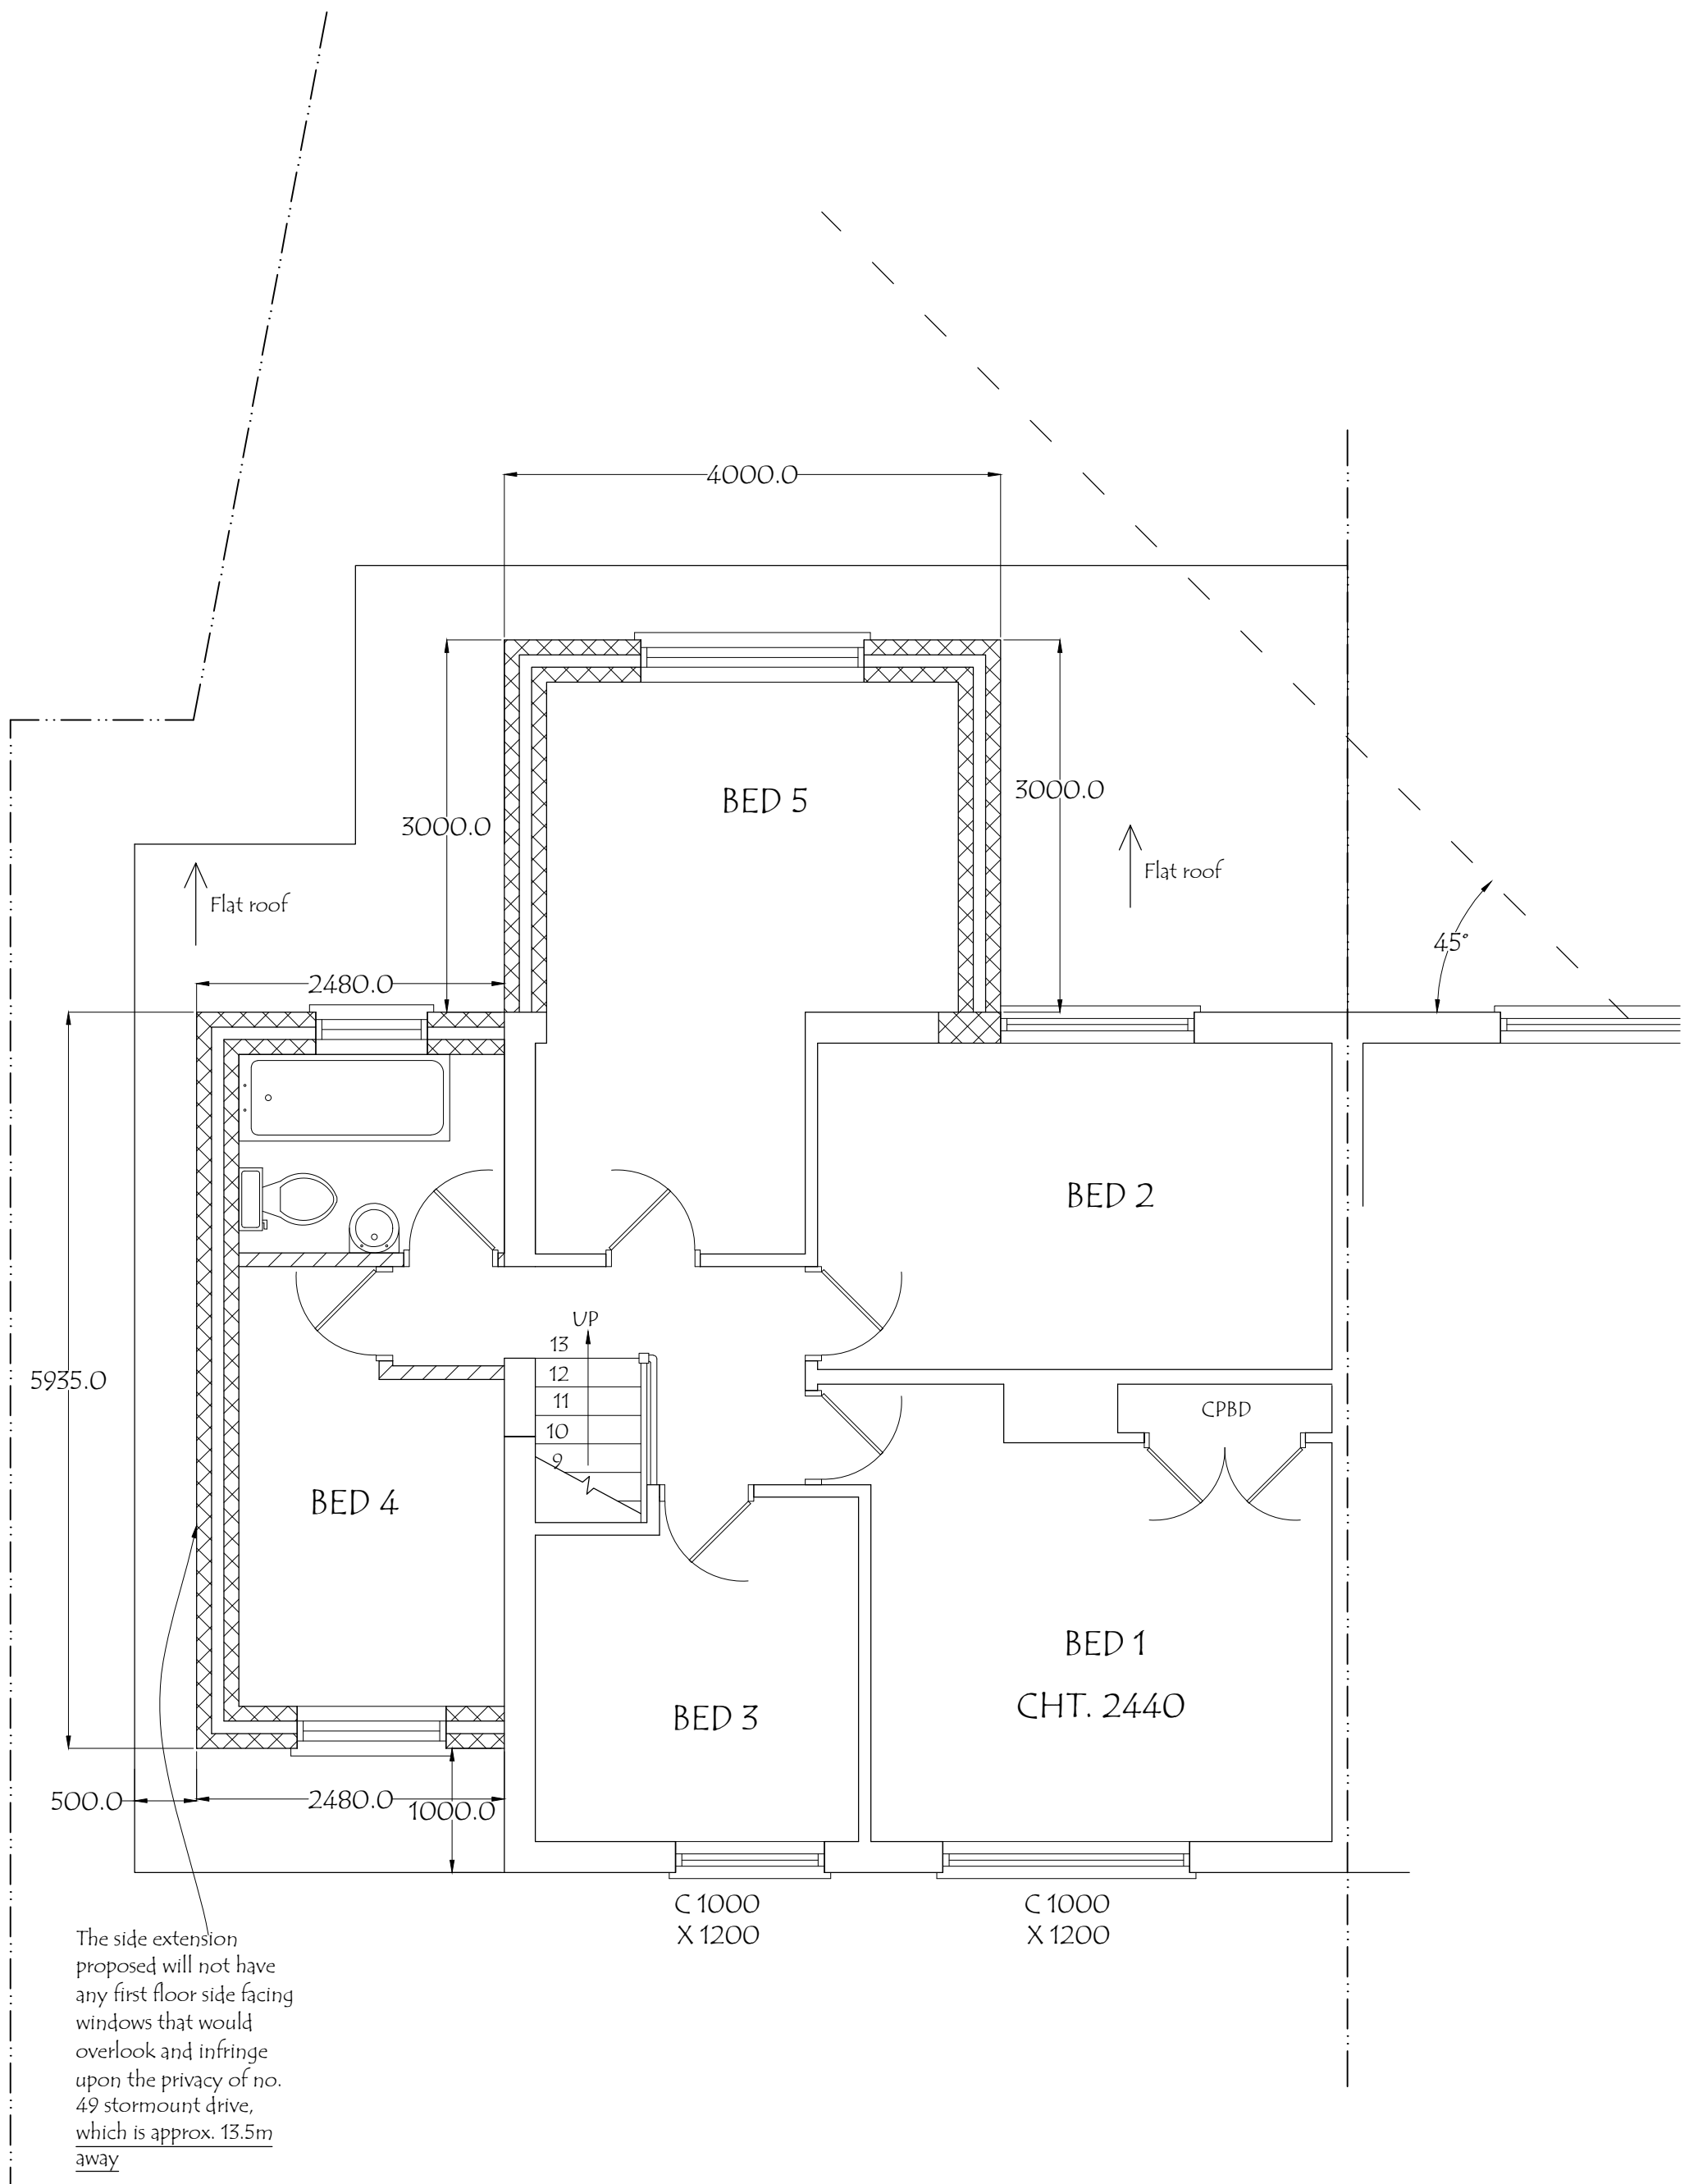

ADDRESS: 20, CONWAY DRIVE, HAYES, UB3 1QD.	DRAWING TITLE: PROPOSED FIRST FLOOR PLAN			DATE: 04/12/2020
	DRG. NO. - 05	REV:	SCALE - 1: 50	DRG. PAPER SIZE: A3

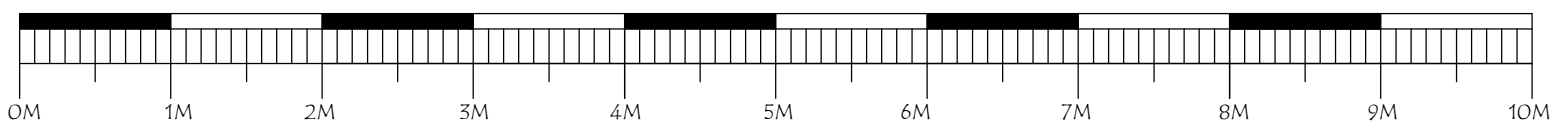

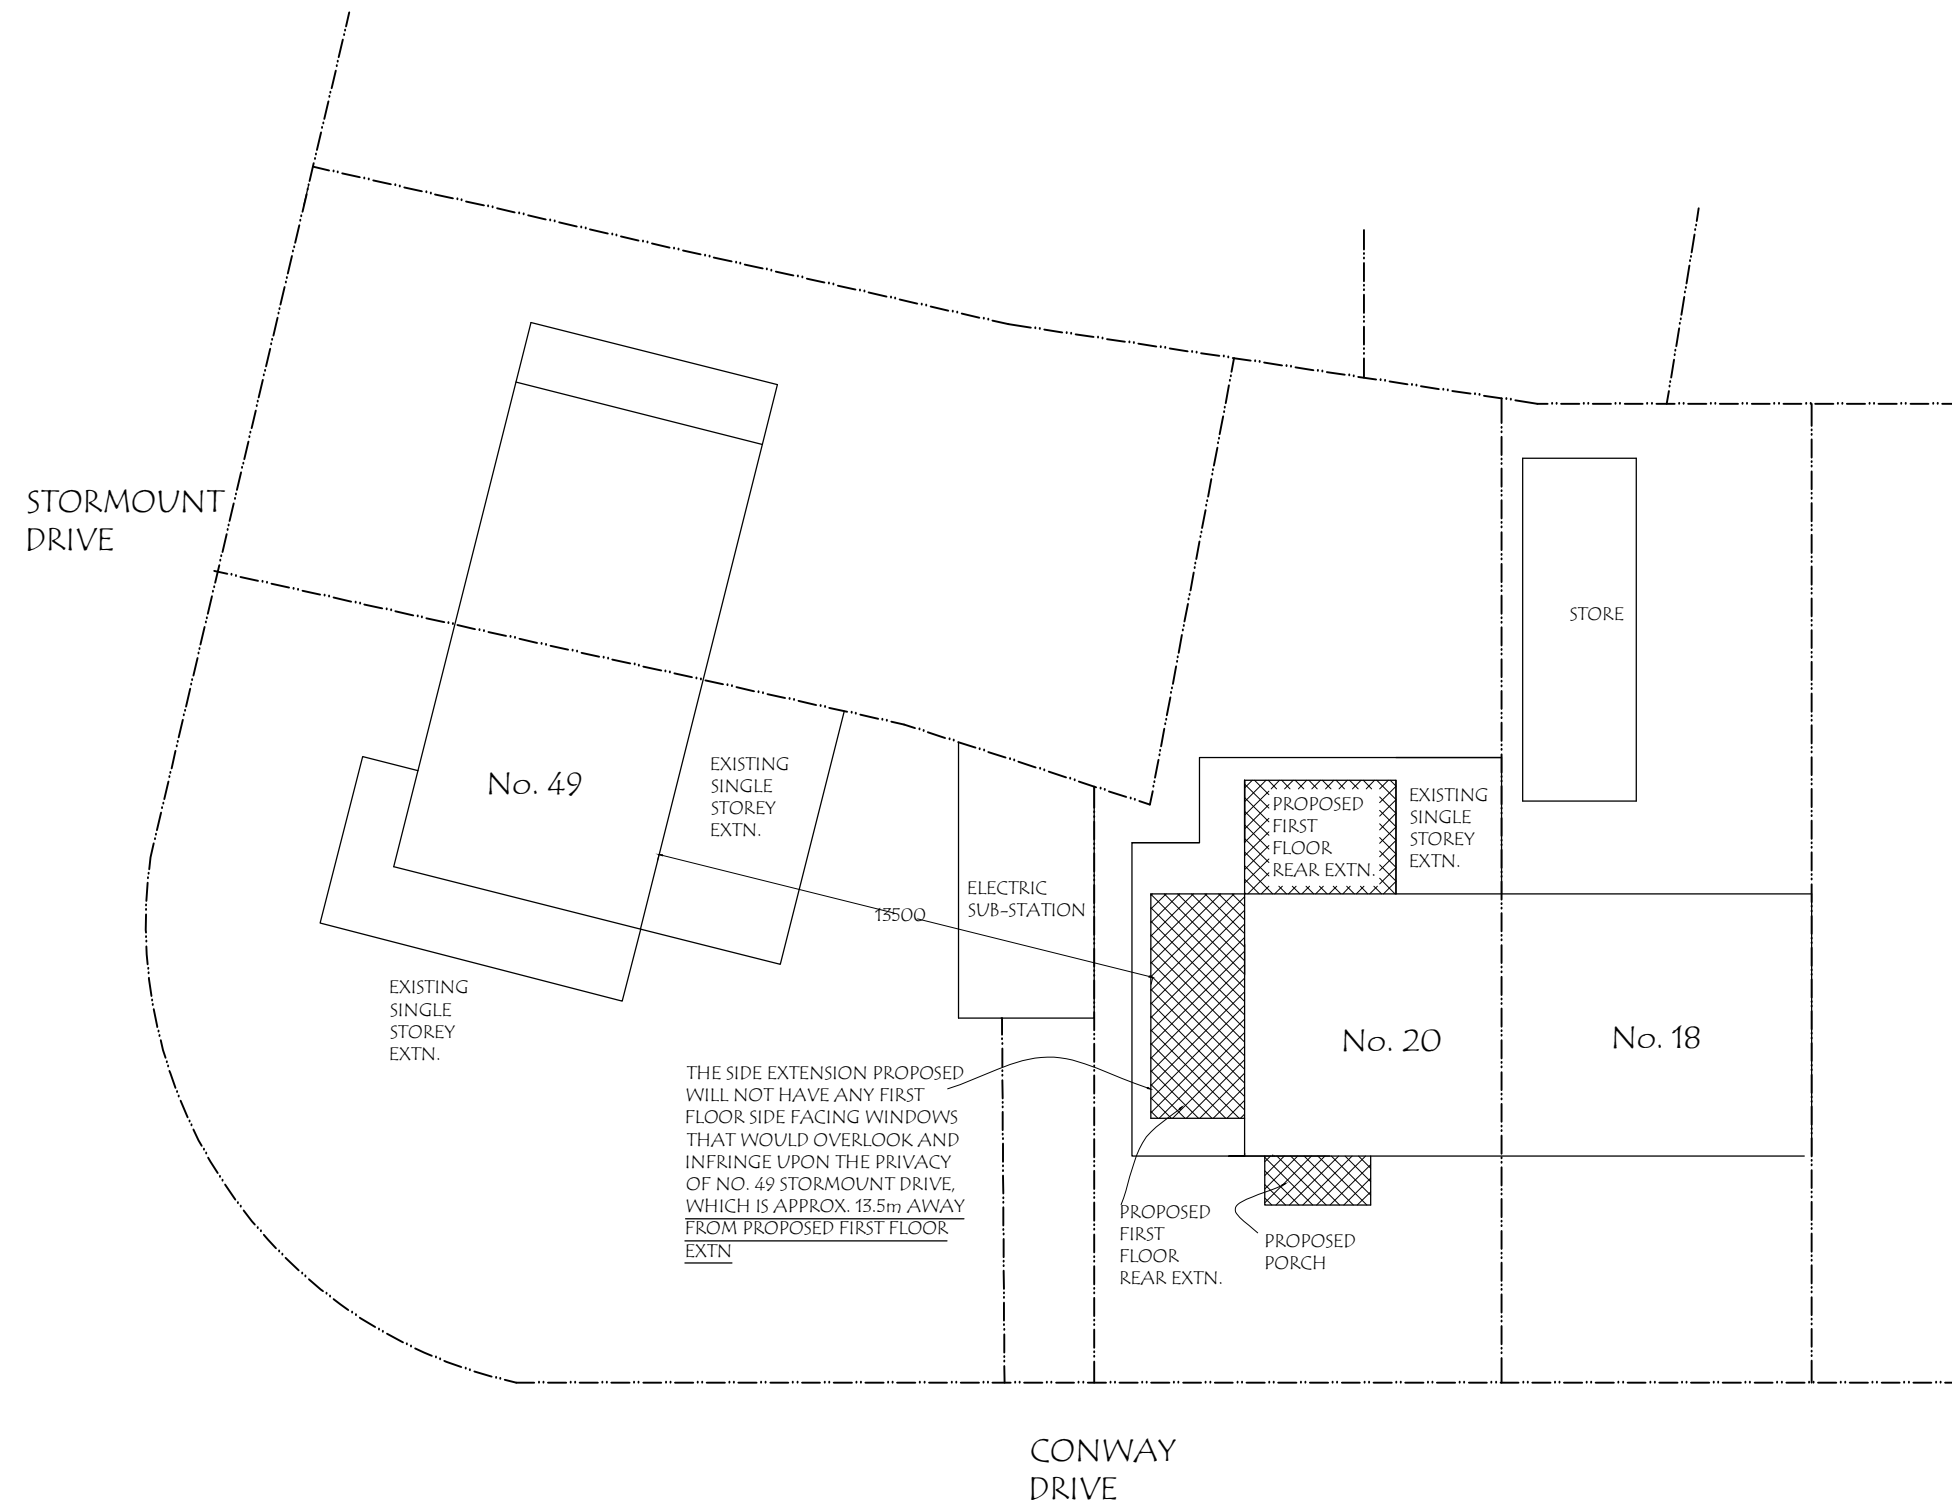

ADDRESS: 20, CONWAY DRIVE, HAYES, UB3 1QD.	DRAWING TITLE: PROPOSED BLOCK PLAN			DATE: 04/12/2020
	DRG. NO. - 06	REV:	SCALE - 1: 200	DRG. PAPER SIZE: A3