



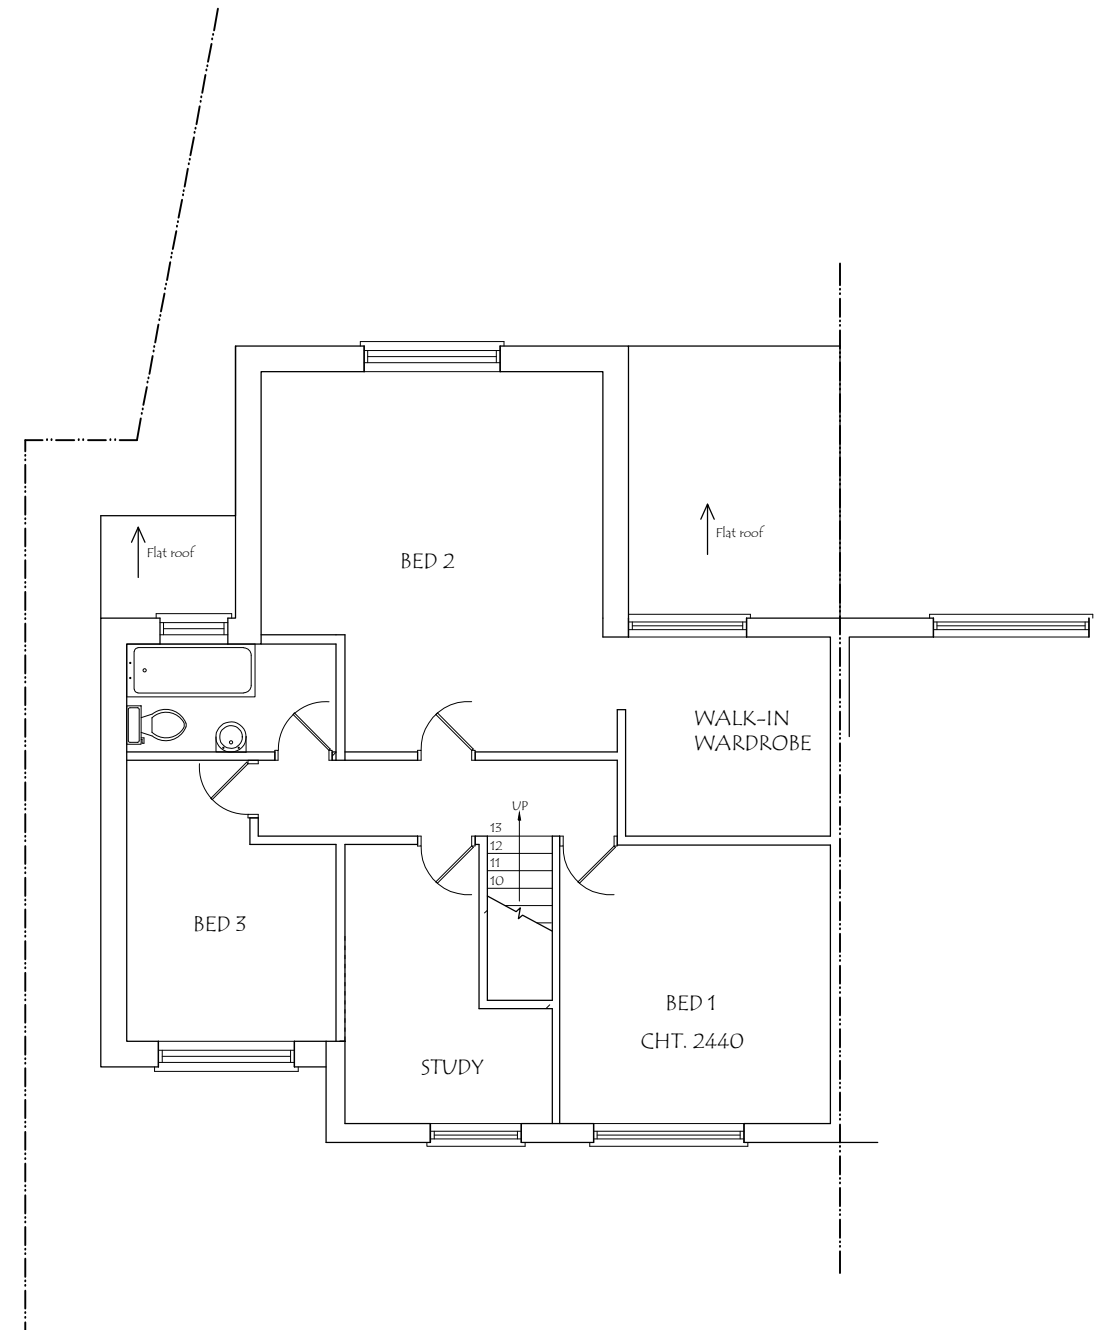


ADDRESS: 20, CONWAY DRIVE, HAYES, UB3 1QD.	DRAWING TITLE: EXISTING FLOOR PLANS			DATE: 06/07/2021	
	DRG. NO. - 01	REV:	SCALE - 1:100	DRG. PAPER SIZE: A3	

0M 1M 2M 3M 4M 5M 6M 7M 8M 9M 10M

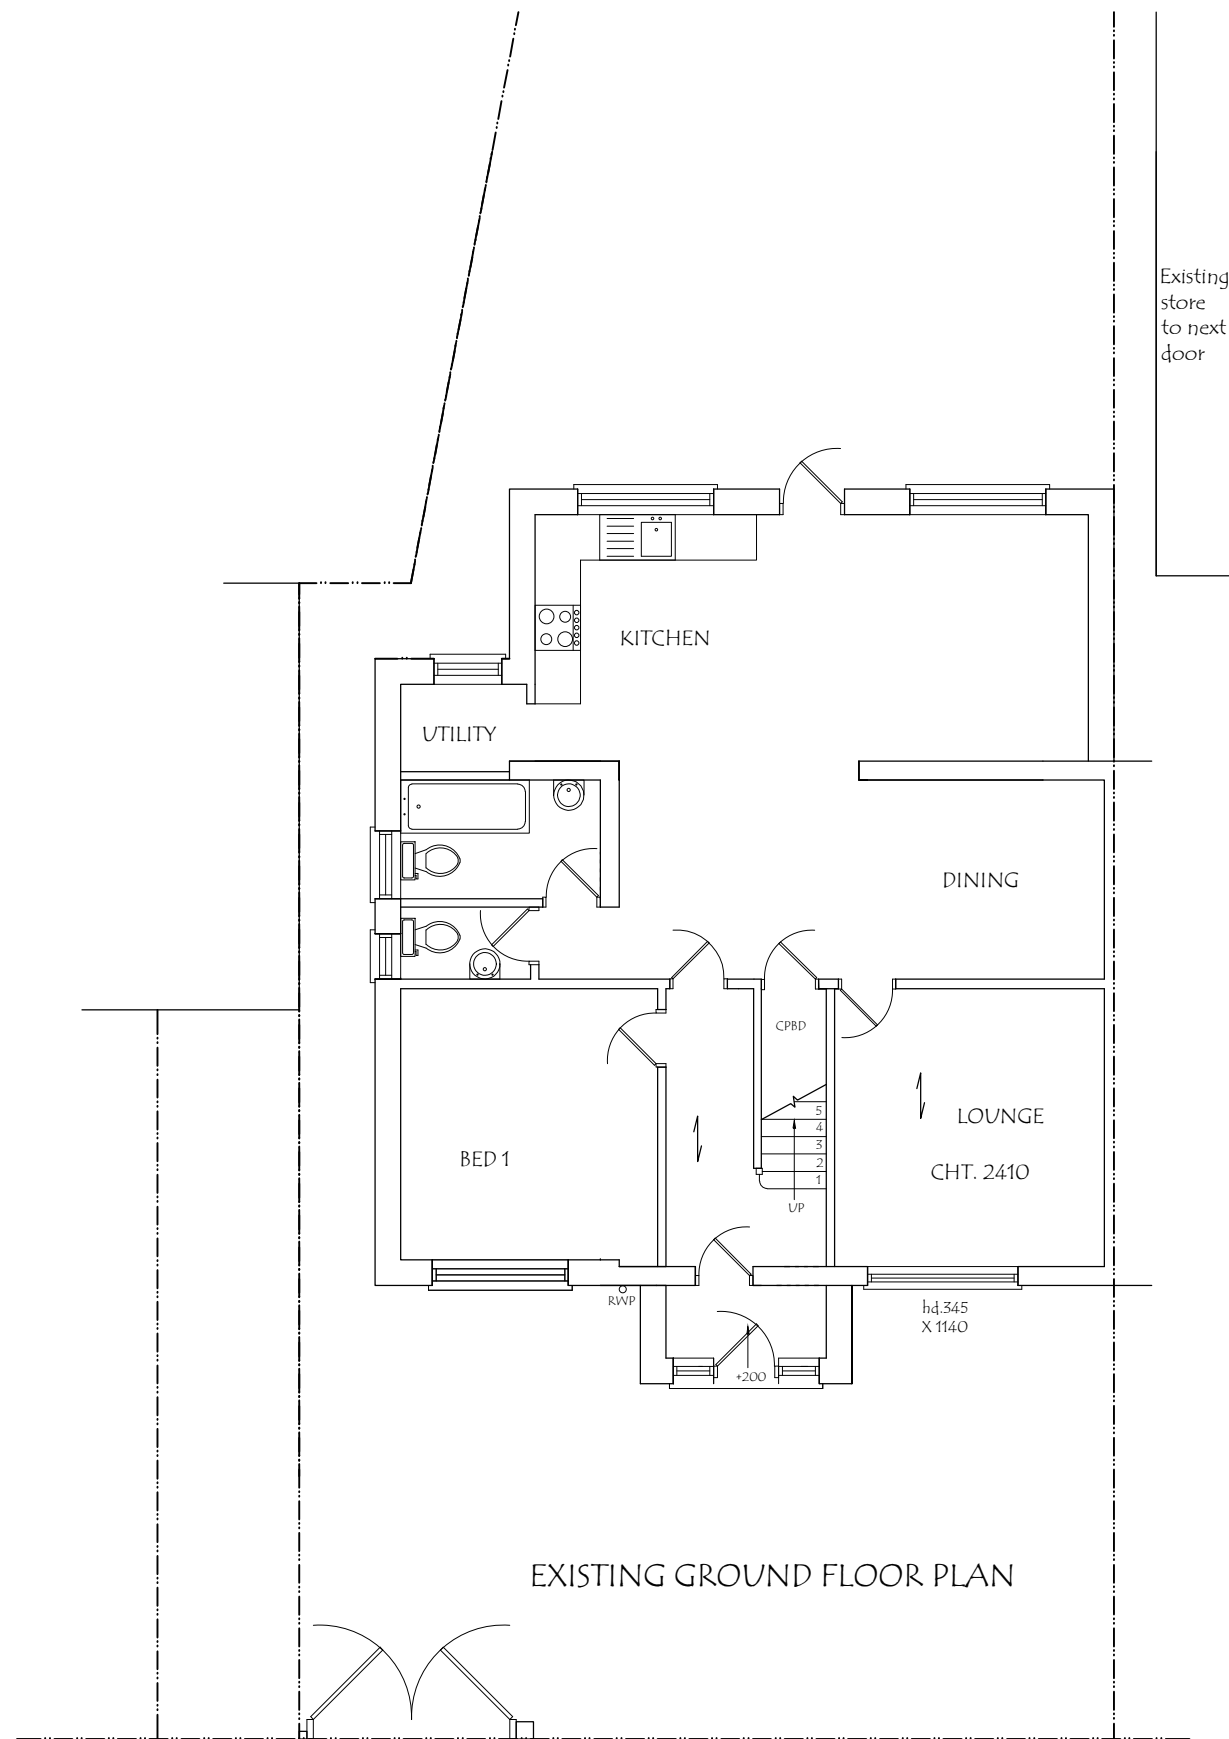

EXISTING FRONT ELEVATION

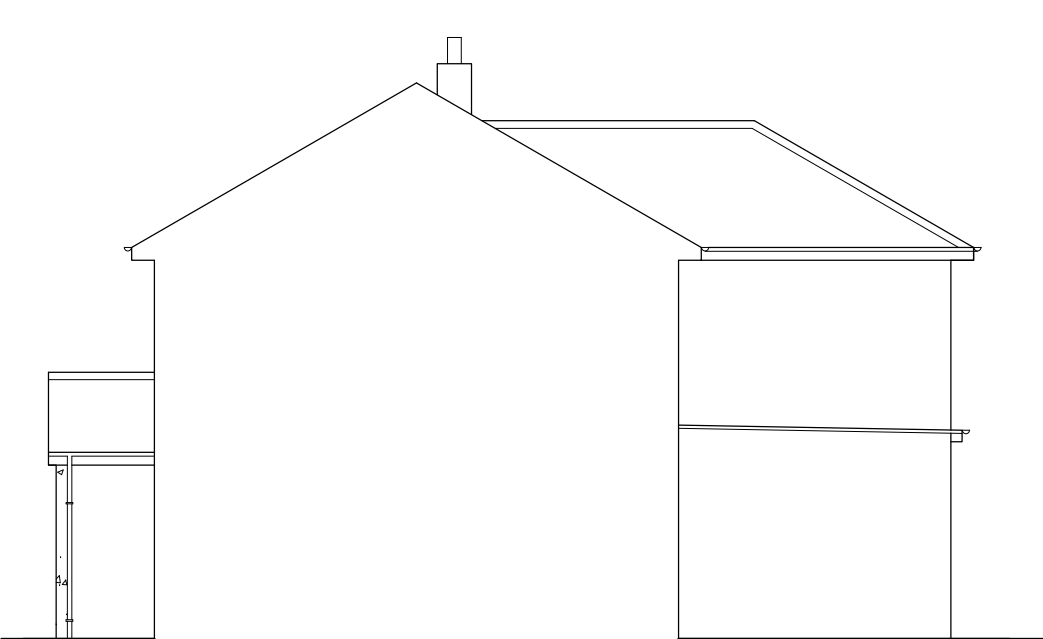


EXISTING SIDE ELEVATION

ADDRESS: 20, CONWAY DRIVE, HAYES, UB3 1QD.	DRAWING TITLE: EXISTING/PROPOSED ELEVATIONS			DATE: 06/07/2021	MATERIALS TO MATCH EXISTING AS CLOSELY AS POSSIBLE
	DRG. NO. - 02	REV:	SCALE - 1: 100	DRG. PAPER SIZE: A3	

0M1M2M3M4M5M6M7M8M9M10M




PROPOSED FRONT ELEVATION

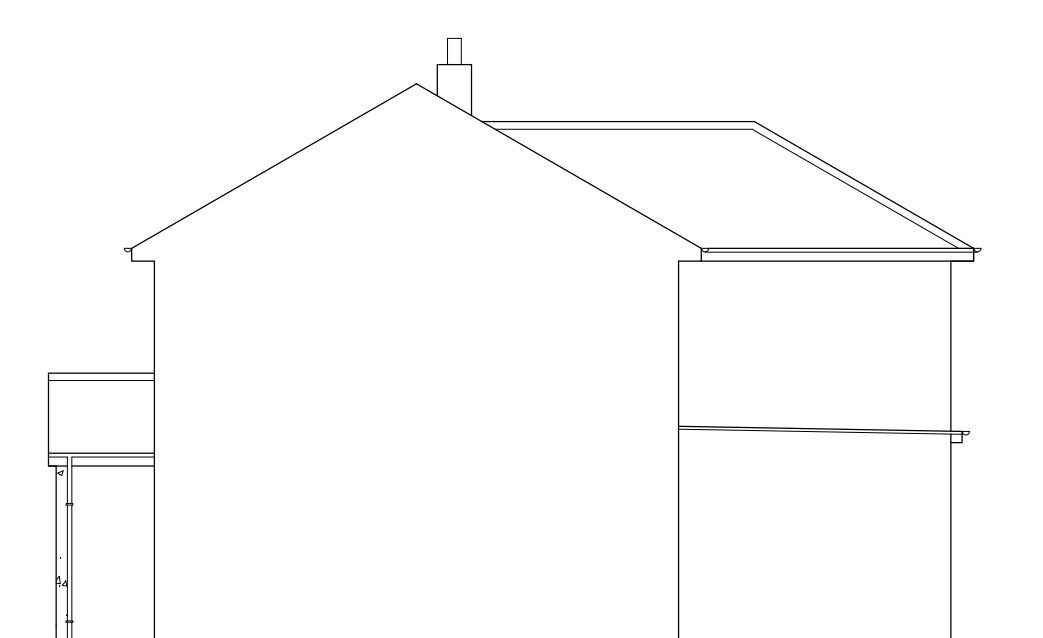

PROPOSED SIDE ELEVATION



EXISTING REAR ELEVATION

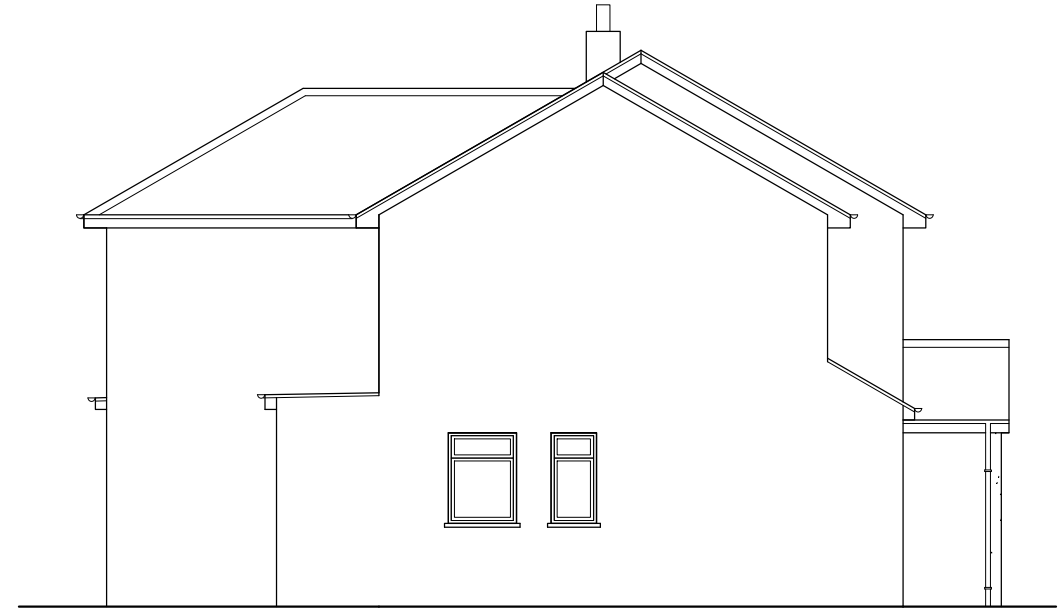

EXISTING SIDE ELEVATION


ADDRESS: 20, CONWAY DRIVE, HAYES, UB3 1QD.	DRAWING TITLE: EXISTING/PROPOSED ELEVATIONS			DATE: 06/07/2021	
	DRG. NO. - 03	REV:	SCALE - 1: 100	DRG. PAPER SIZE: A3	

MATERIALS TO
MATCH EXISTING
AS CLOSELY AS
POSSIBLE


0M1M2M3M4M5M6M7M8M9M10M



PROPOSED REAR ELEVATION

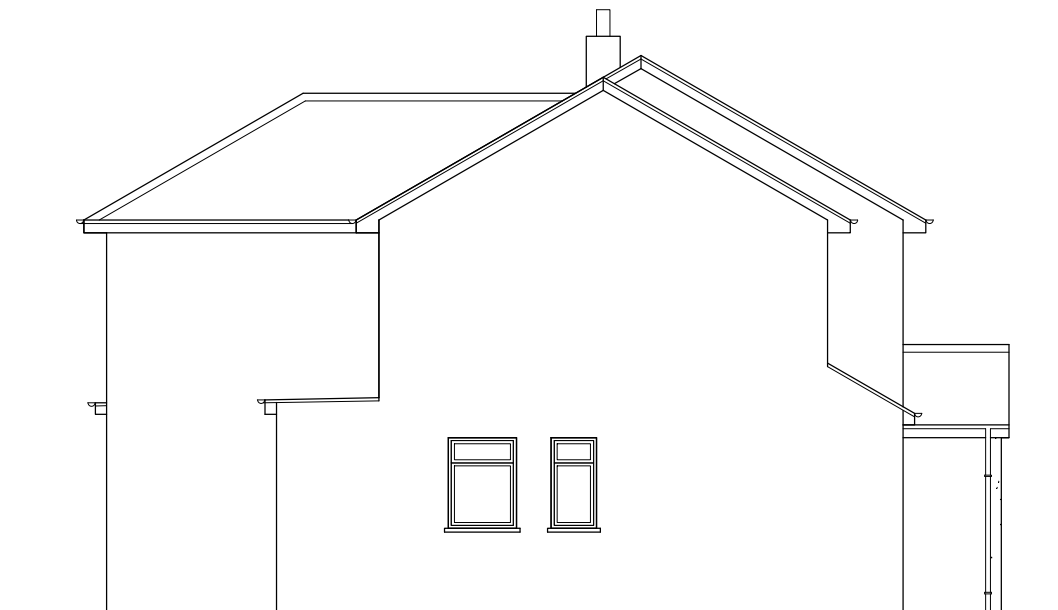

PROPOSED SIDE ELEVATION

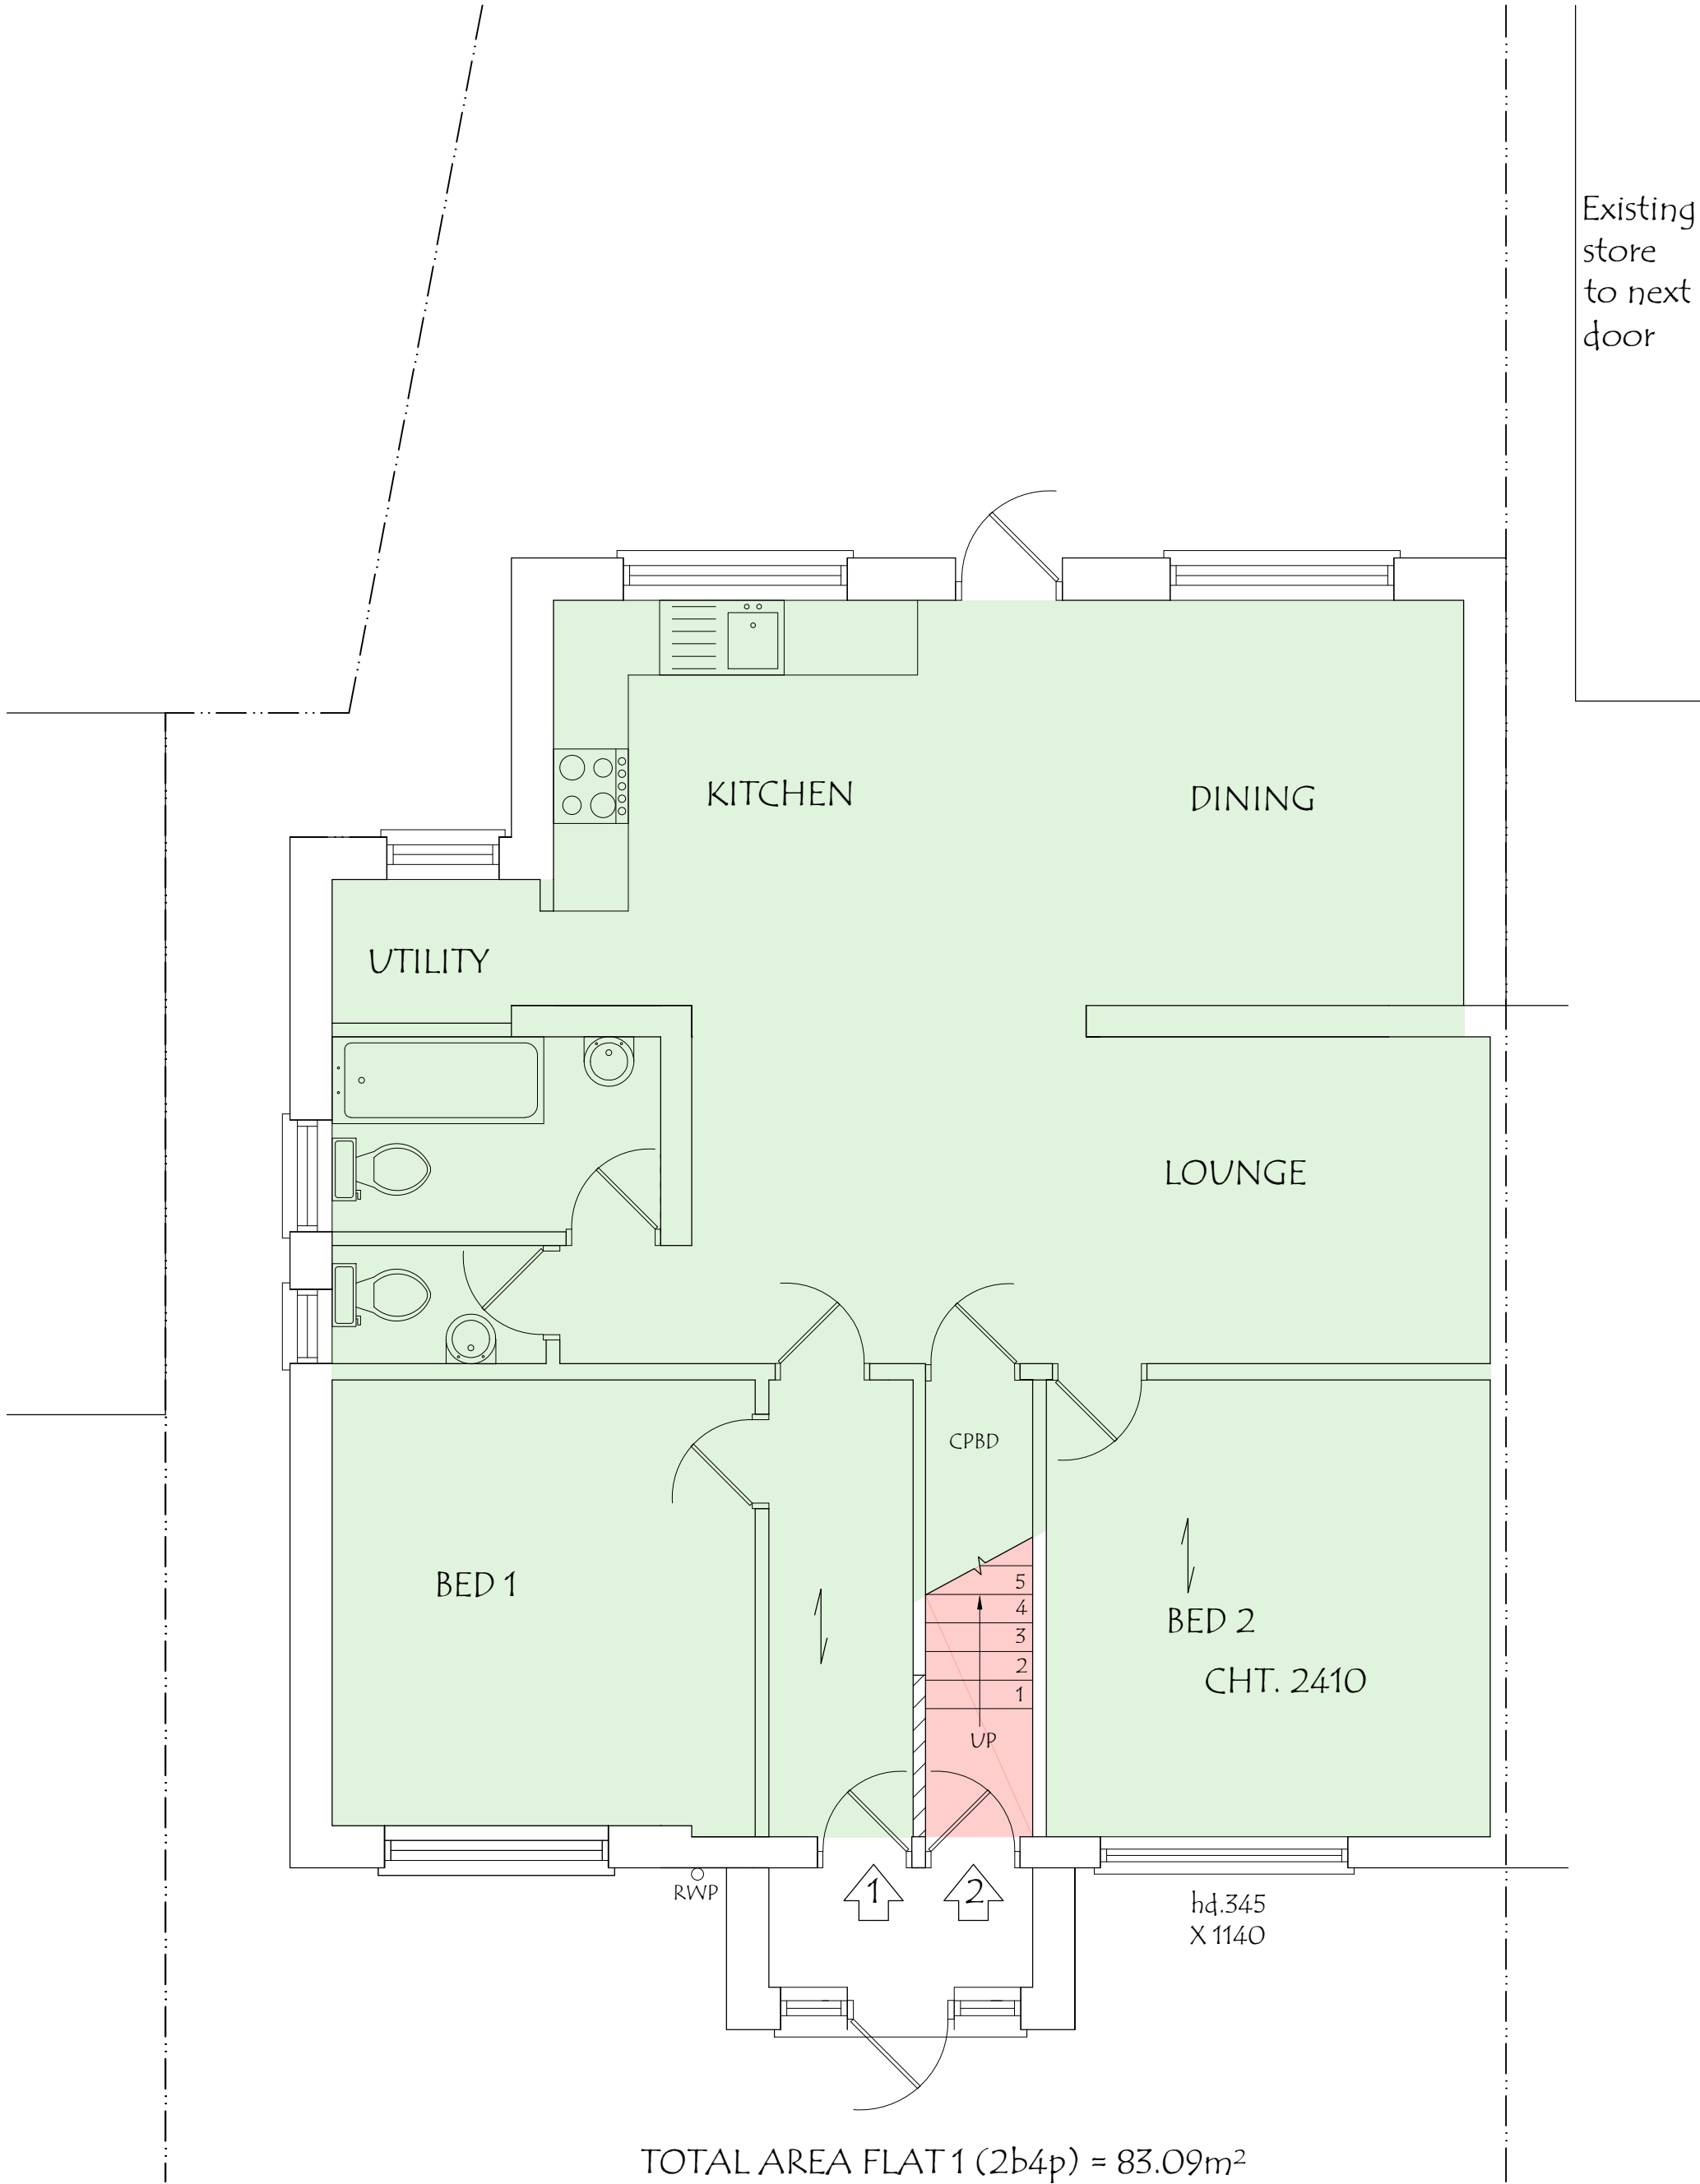

ADDRESS: 20, CONWAY DRIVE, HAYES, UB3 1QD.	DRAWING TITLE: PROPOSED GROUND FLOOR PLAN			DATE: 06/07/2021
	DRG. NO. - 04	REV:	SCALE - 1: 50	DRG. PAPER SIZE: A3

0M

1M

2M

3M

4M

5M


6M

7M

8M

9M

10M

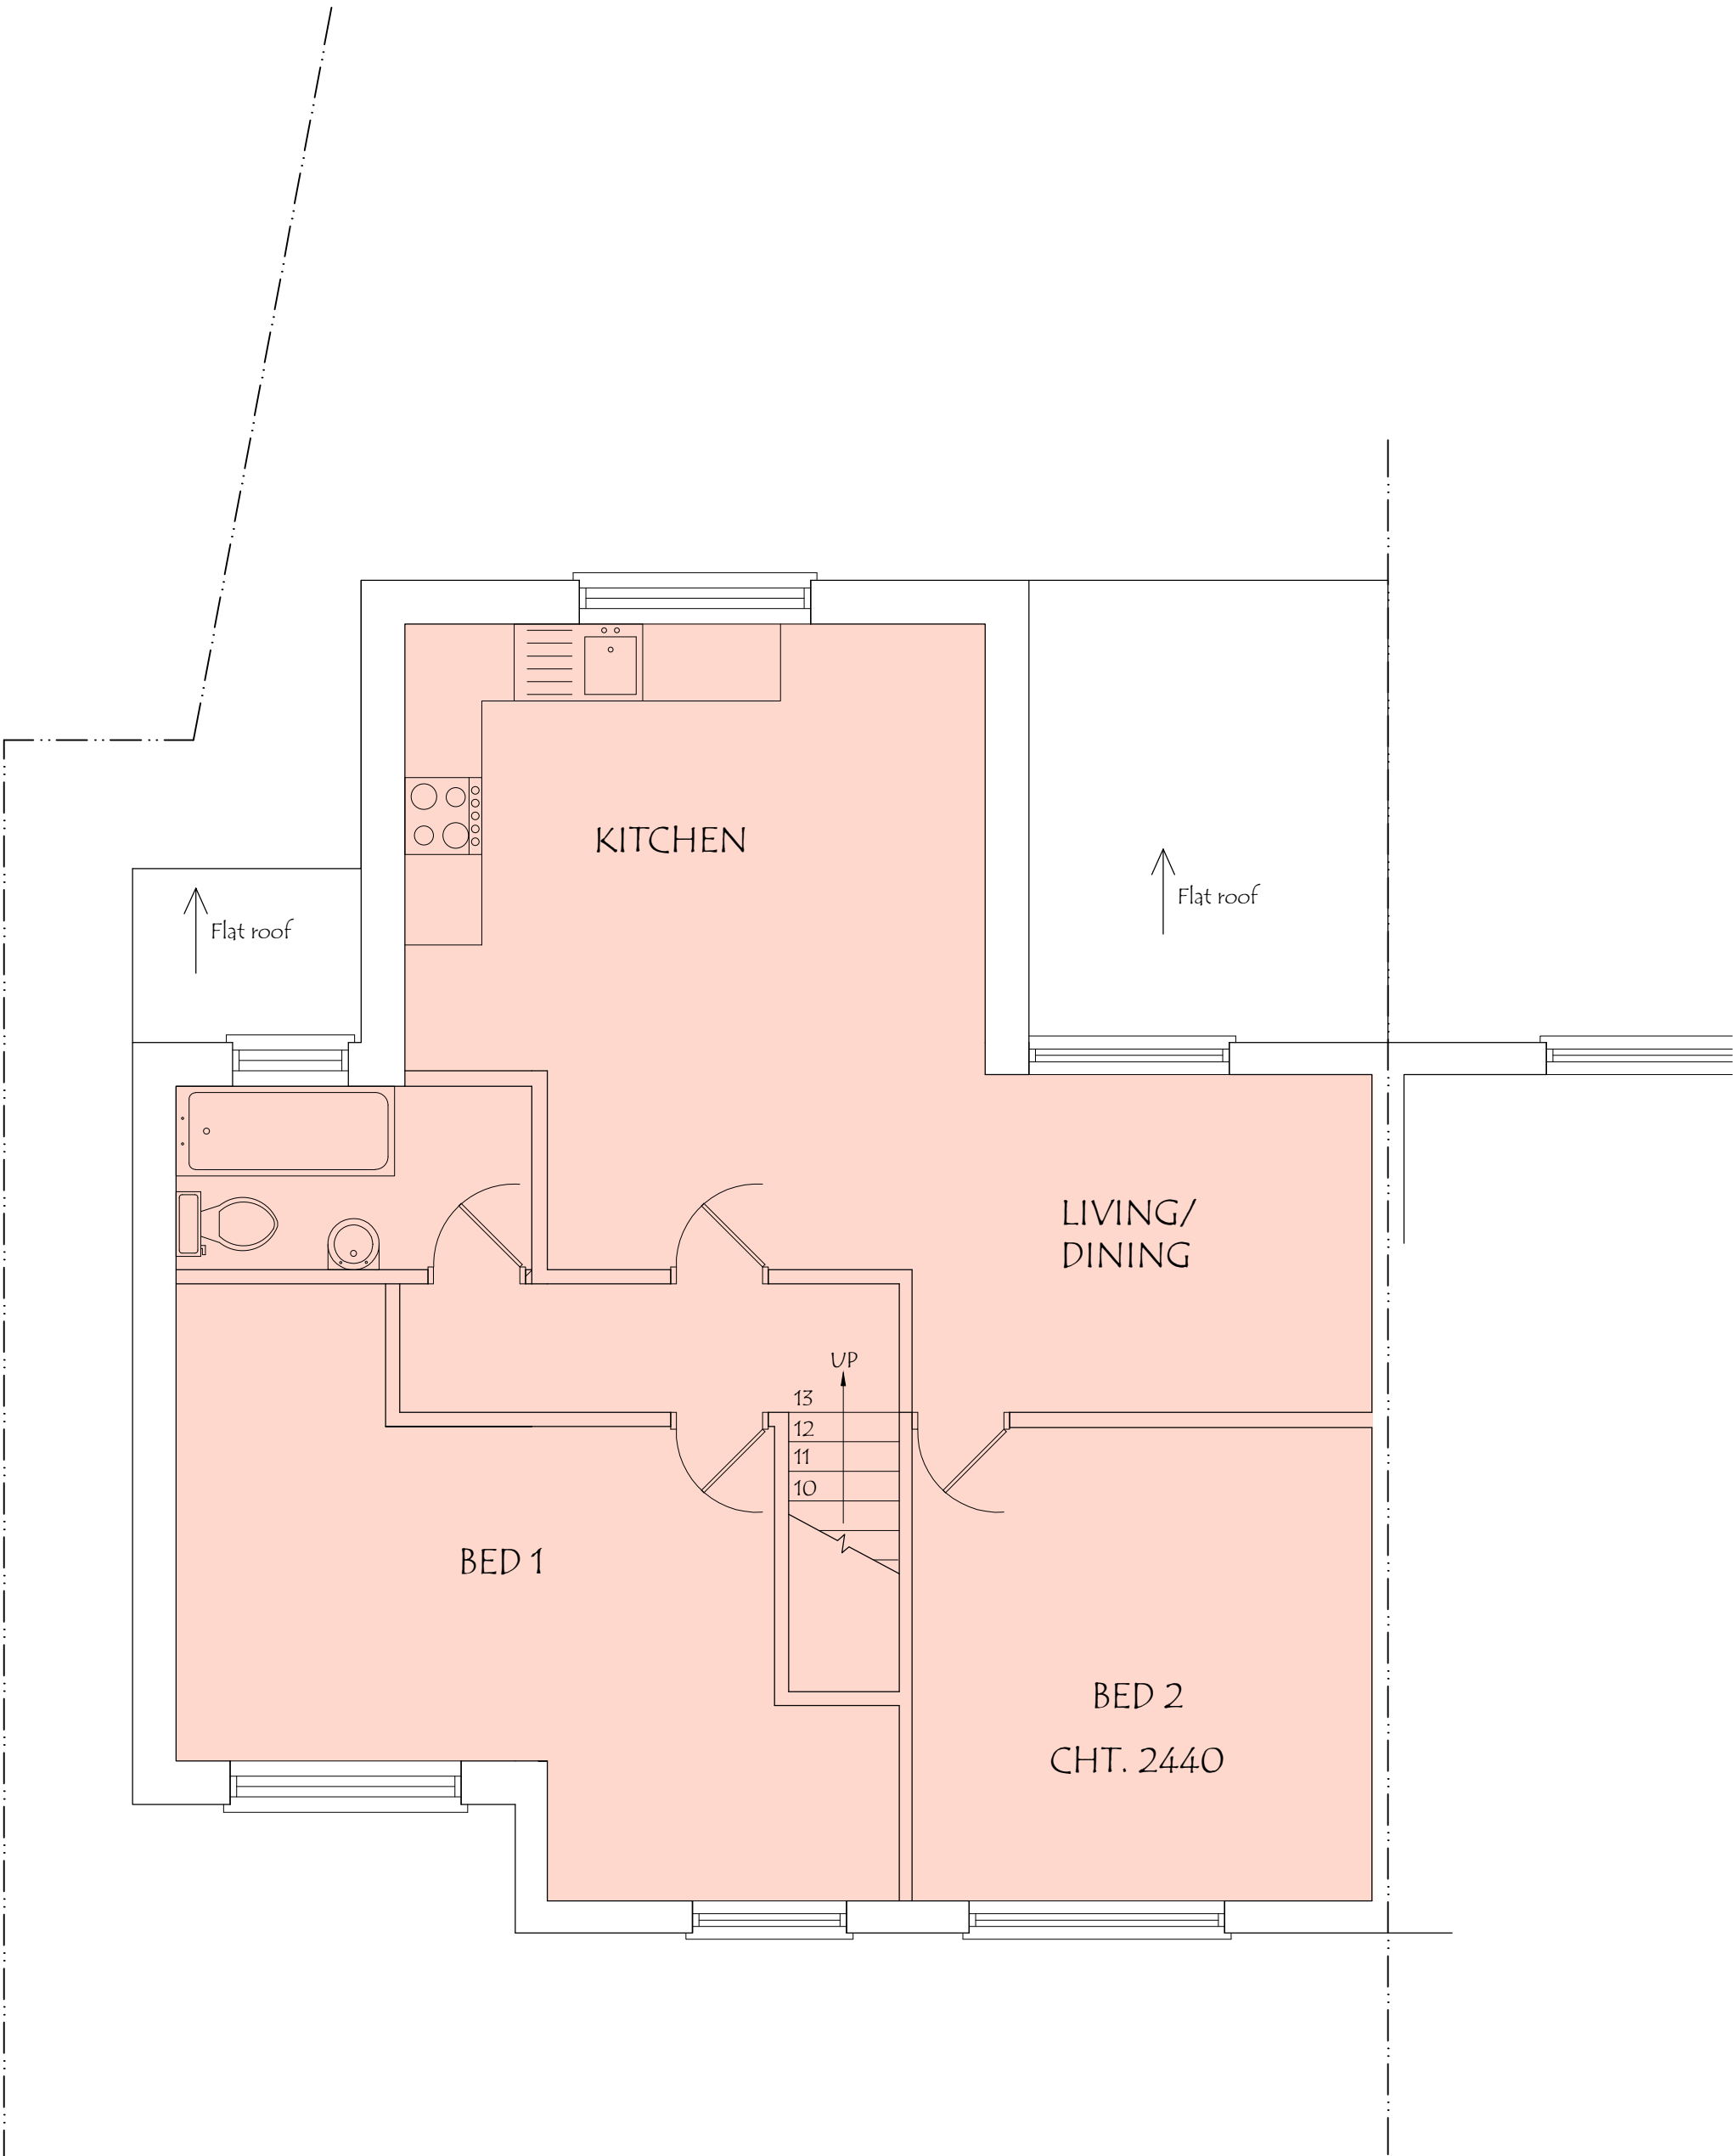

TOTAL AREA FLAT 1 (2b4p) = 72.46m²

ADDRESS: 20, CONWAY DRIVE, HAYES, UB3 1QD.	DRAWING TITLE: PROPOSED FIRST FLOOR PLAN			DATE: 06/07/2021
	DRG. NO. - 05	REV:	SCALE - 1: 50	DRG. PAPER SIZE: A3

0M

1M

2M

3M

4M

5M


6M

7M

8M

9M

10M

 

NO	NAME	TYPE	FORM	SIZE	COLOR	HARDNESS	PLANTING SEASON	GROWTH
1	SALVA JAVANICA LUTIFOLIA	HERACIACEAE FLOWER	LOW GROWING ON	MEDIUM BODER PLANT	WHITE FLOWER (LUMBER	SOUGH PLANT, DRUGHT	SPRING	FAST GROWING
2	SALEP	ORCHIDACEAE	LOW GROWING	LOW BODER PLANT	WHITE FLOWER (LUMBER	SOUGH PLANT, DRUGHT	SPRING	FAST GROWING
3	ROSA, ROSCHERITY (ROSE ROSE)	ROSA	ROUNDED BUSH	ROUNDED BUSH (100-180 CM ON HEIGHT)	PURPLE FLOWER WITH GREEN FOLAGE	PROST HARDY	SPRING	FAST GROWING
4	ARILKUN	ROSA	ROUNDED BUSH	ROUNDED BUSH (100-180 CM ON HEIGHT)	ROUNDED BUSH (100-180 CM ON HEIGHT)	PROST HARDY	SPRING	FAST GROWING
5	ARILKUN	ROSA	ROUNDED BUSH	ROUNDED BUSH (100-180 CM ON HEIGHT)	ROUNDED BUSH (100-180 CM ON HEIGHT)	PROST HARDY	SPRING	FAST GROWING
6	SIKOKA FLOTHA - MEXICAN CHANGE FLOTHA	SIKOKA	LOW GROWING	ROUNDED BUSH (100-180 CM ON HEIGHT)	WHITE FLOWER (LUMBER	PROST HARDY	EARY-SPRING	FAST GROWING
7	PRINCELY PALM - BUTTERFLY FLY	SIKOKA	LOW GROWING	ROUNDED BUSH (100-180 CM ON HEIGHT)	WHITE FLOWER (LUMBER	PROST HARDY	EARY-SPRING	FAST GROWING
8	HAUJALUM CAYULUM	SIKOKA	LOW GROWING	ROUNDED BUSH (100-180 CM ON HEIGHT)	WHITE FLOWER (LUMBER	PROST HARDY	EARY-SPRING	FAST GROWING

No plants belong to the Category A, B or C of the Horticultural Trades Association plant specification. Hence, they are not toxic in any ways.