




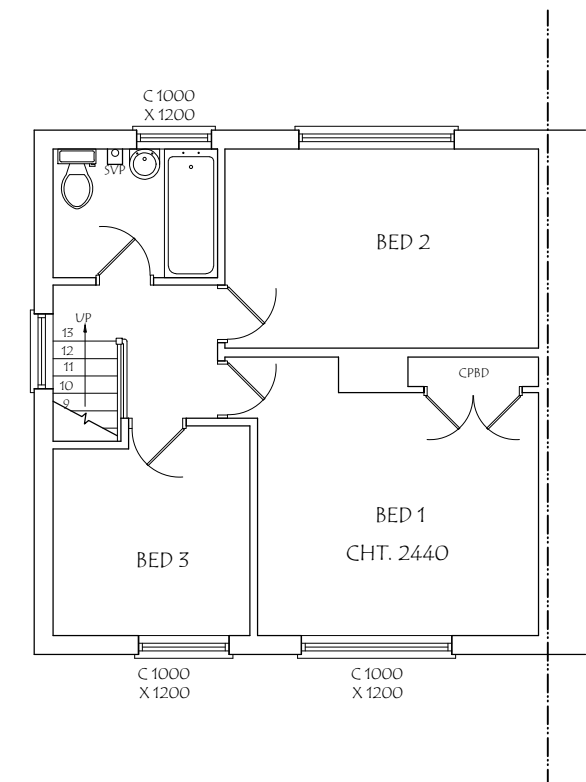


|                                                  |                                     |      |                |                     |
|--------------------------------------------------|-------------------------------------|------|----------------|---------------------|
| ADDRESS:<br>20, CONWAY DRIVE,<br>HAYES, UB3 1QD. | DRAWING TITLE: EXISTING FLOOR PLANS |      |                | DATE: 08/02/2021    |
|                                                  | DRG. NO. - 01                       | REV: | SCALE - 1: 100 | DRG. PAPER SIZE: A3 |

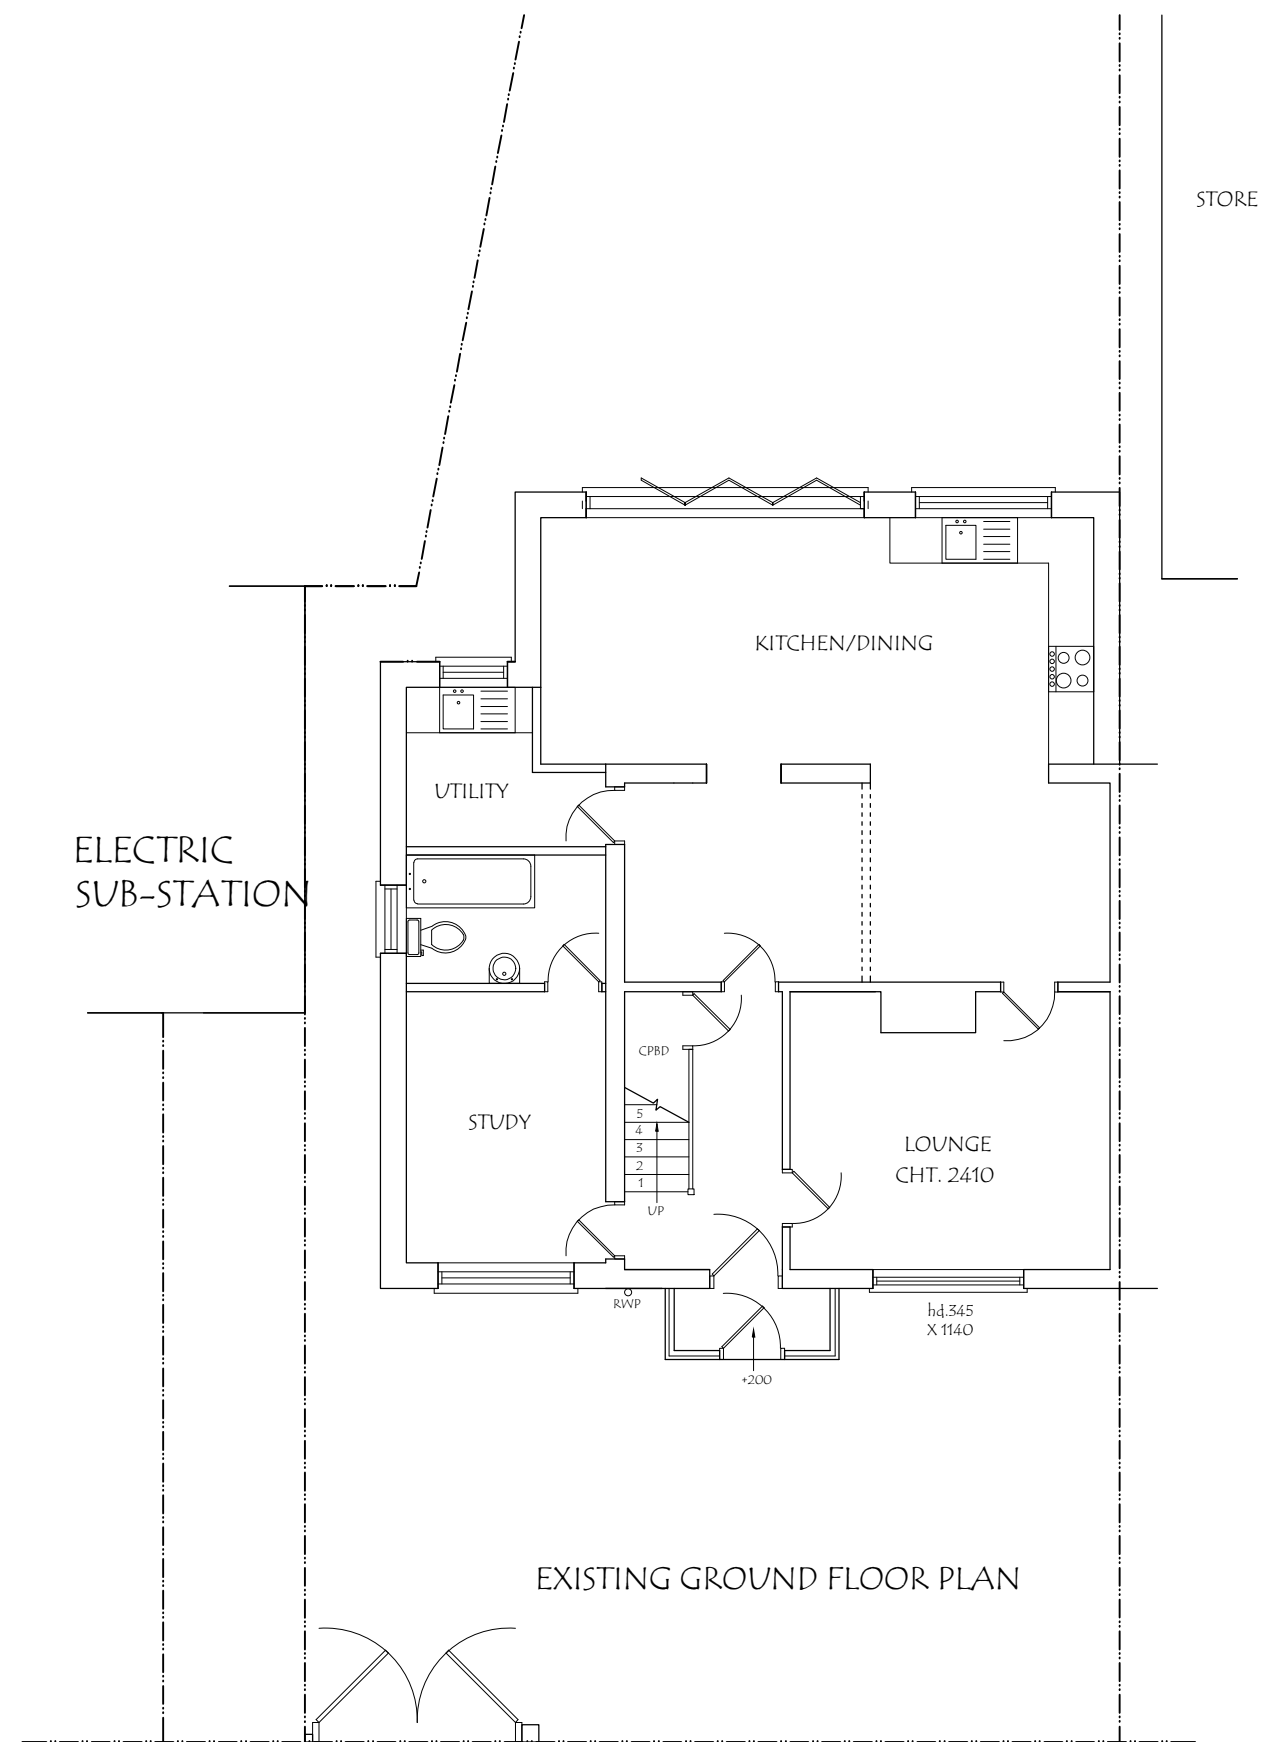

 

EXISTING FRONT ELEVATION

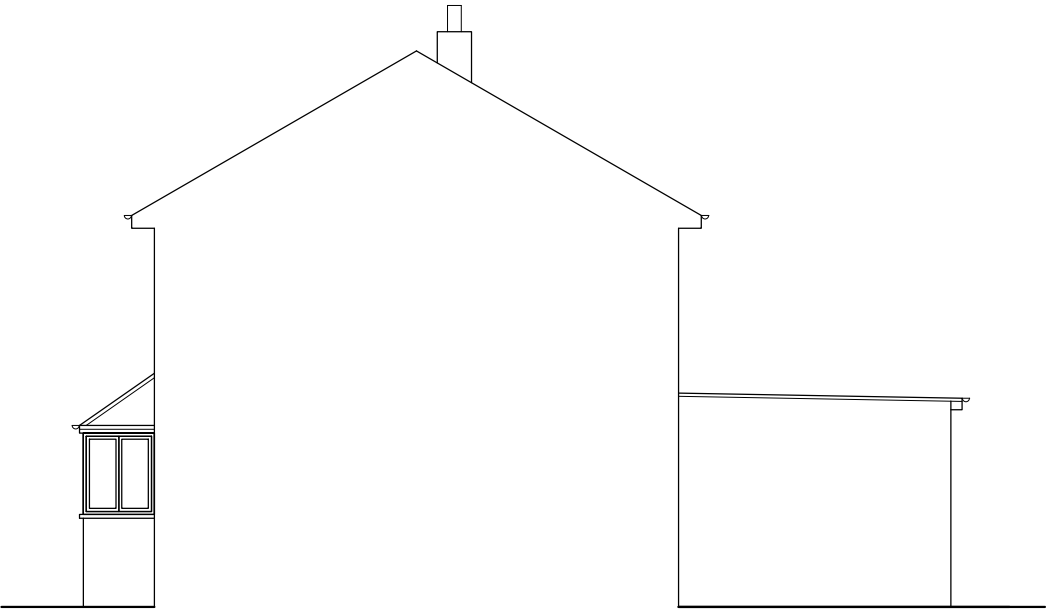

EXISTING SIDE ELEVATION

|                                                  |                                             |      |                |                     |  |
|--------------------------------------------------|---------------------------------------------|------|----------------|---------------------|--|
| ADDRESS:<br>20, CONWAY DRIVE,<br>HAYES, UB3 1QD. | DRAWING TITLE: EXISTING/PROPOSED ELEVATIONS |      |                | DATE: 08/02/2021    |  |
|                                                  | DRG. NO. - 02                               | REV: | SCALE - 1: 100 | DRG. PAPER SIZE: A3 |  |

0M

1M

2M

3M

4M

5M

6M

7M

8M


9M

10M

MATERIALS TO  
MATCH EXISTING  
AS CLOSELY AS  
POSSIBLE




PROPOSED FRONT ELEVATION

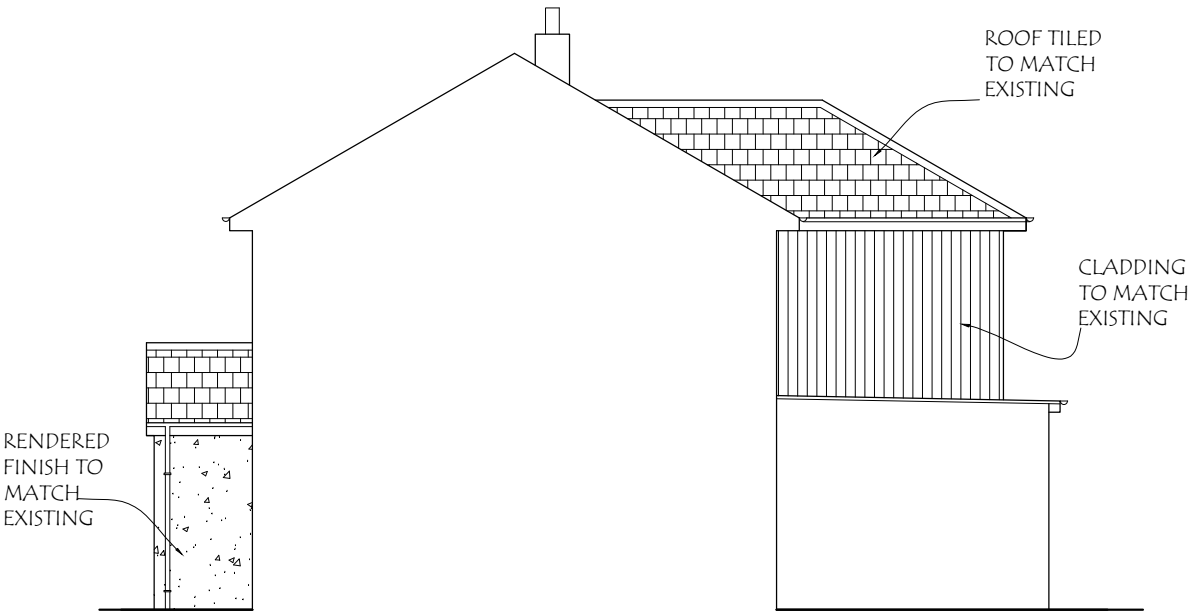

PROPOSED SIDE ELEVATION



EXISTING REAR ELEVATION

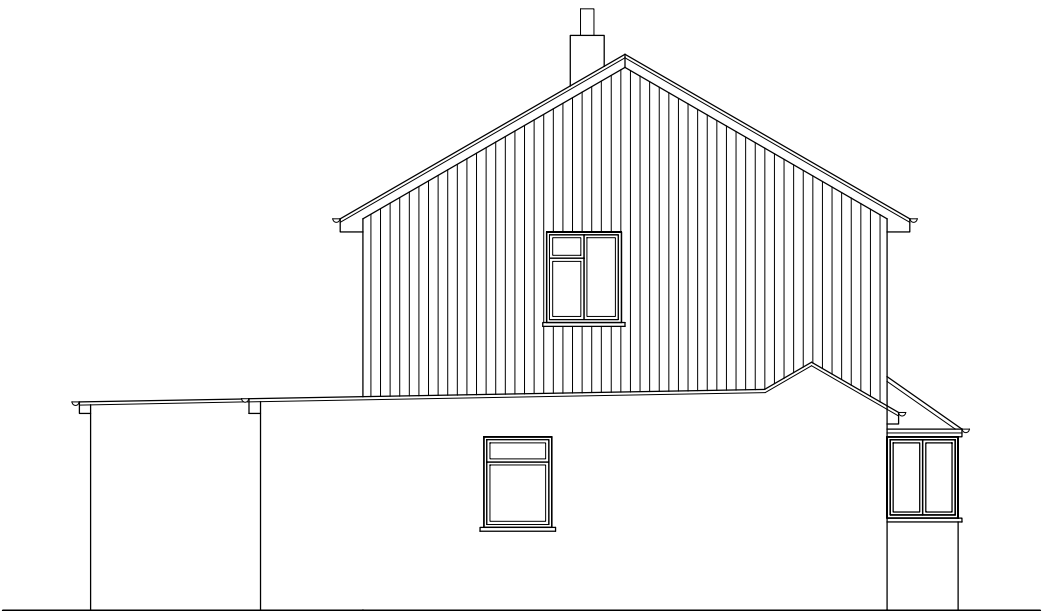

EXISTING SIDE ELEVATION

|                                                  |                                             |      |                |                     |  |
|--------------------------------------------------|---------------------------------------------|------|----------------|---------------------|--|
| ADDRESS:<br>20, CONWAY DRIVE,<br>HAYES, UB3 1QD. | DRAWING TITLE: EXISTING/PROPOSED ELEVATIONS |      |                | DATE: 08/02/2021    |  |
|                                                  | DRG. NO. - 03                               | REV: | SCALE - 1: 100 | DRG. PAPER SIZE: A3 |  |

0M

1M

2M

3M

4M

5M

6M


7M

8M


9M

10M


MATERIALS TO  
MATCH EXISTING  
AS CLOSELY AS  
POSSIBLE

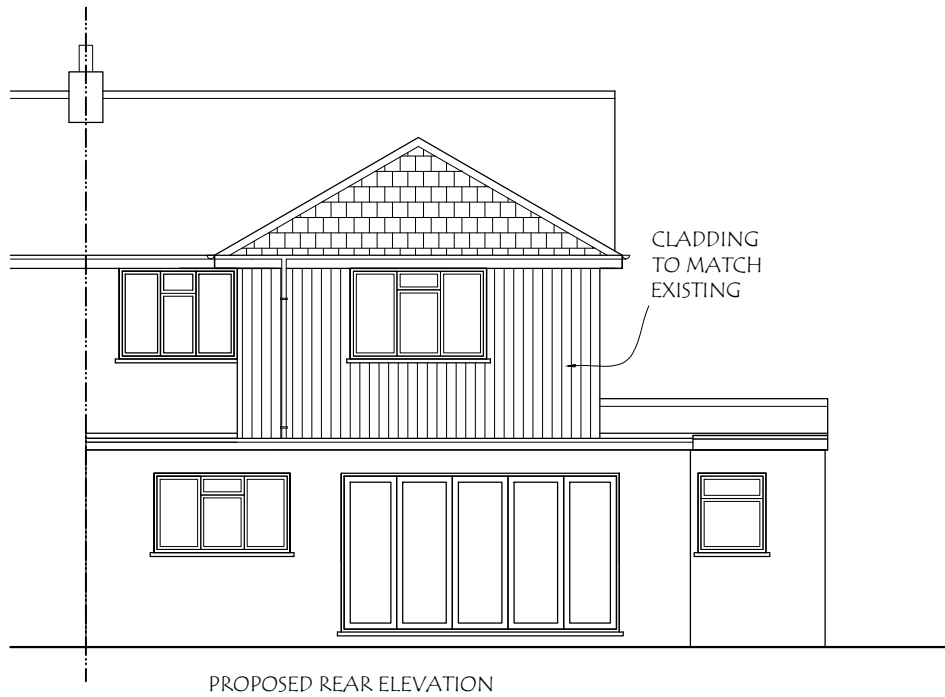


PROPOSED REAR ELEVATION

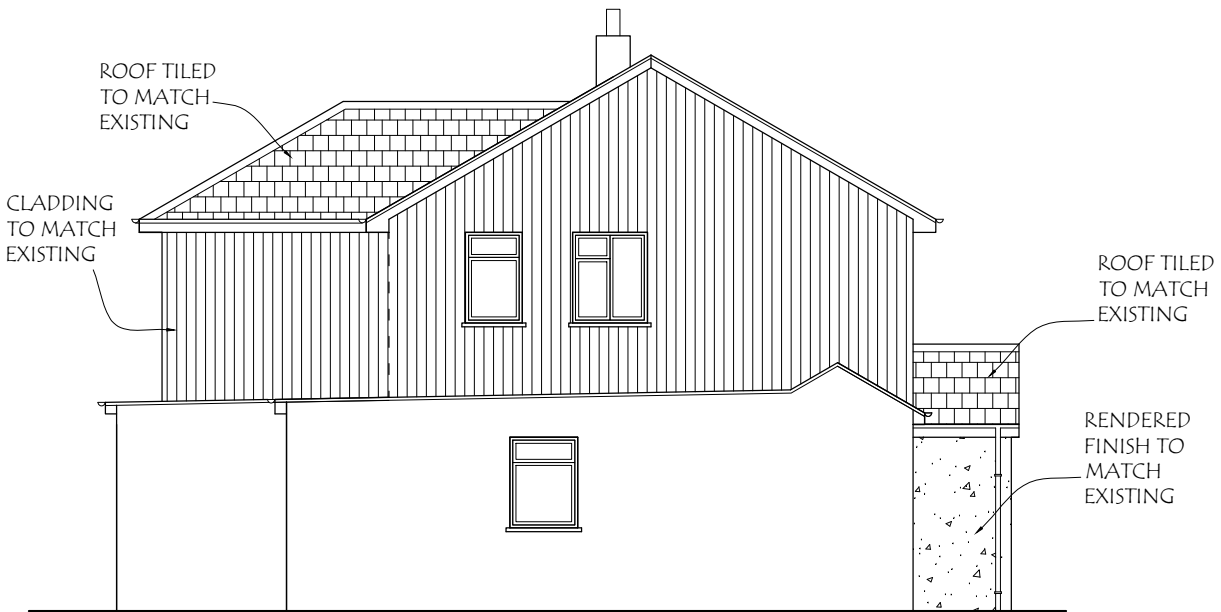


PROPOSED SIDE ELEVATION

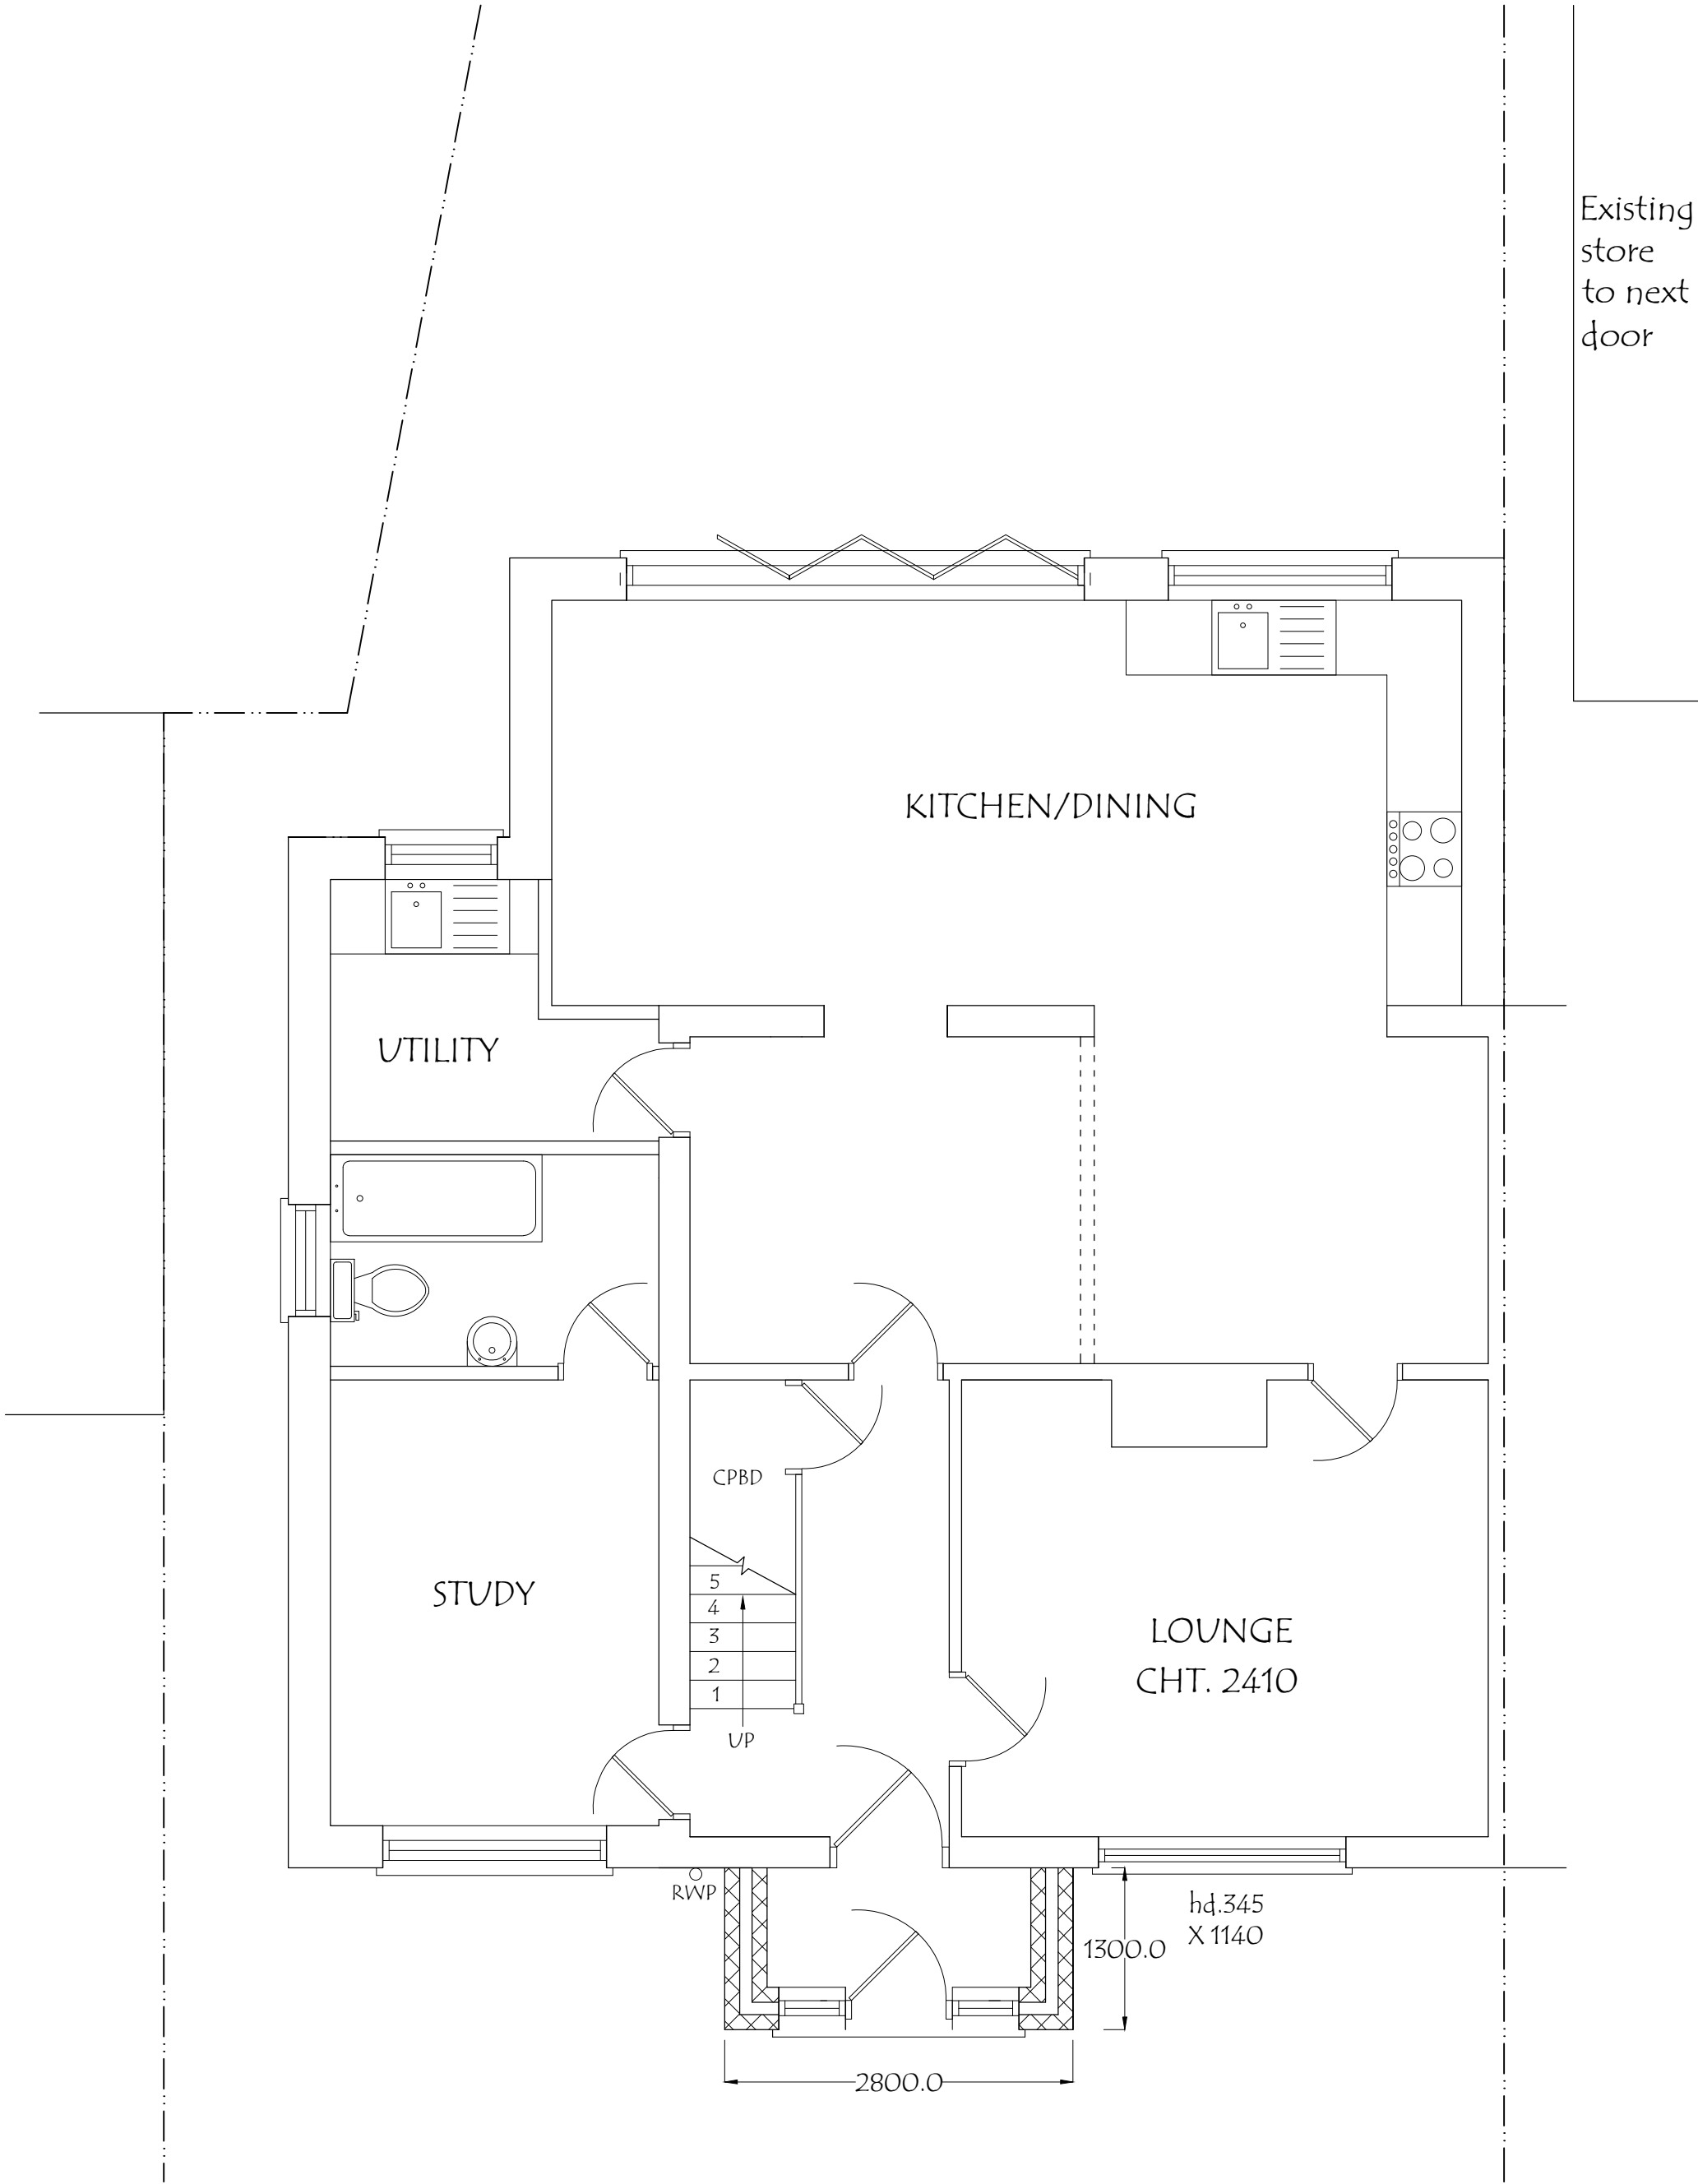



|                                                  |                                           |      |               |                     |
|--------------------------------------------------|-------------------------------------------|------|---------------|---------------------|
| ADDRESS:<br>20, CONWAY DRIVE,<br>HAYES, UB3 1QD. | DRAWING TITLE: PROPOSED GROUND FLOOR PLAN |      |               | DATE: 08/02/2021    |
|                                                  | DRG. NO. - 04                             | REV: | SCALE - 1: 50 | DRG. PAPER SIZE: A3 |

 

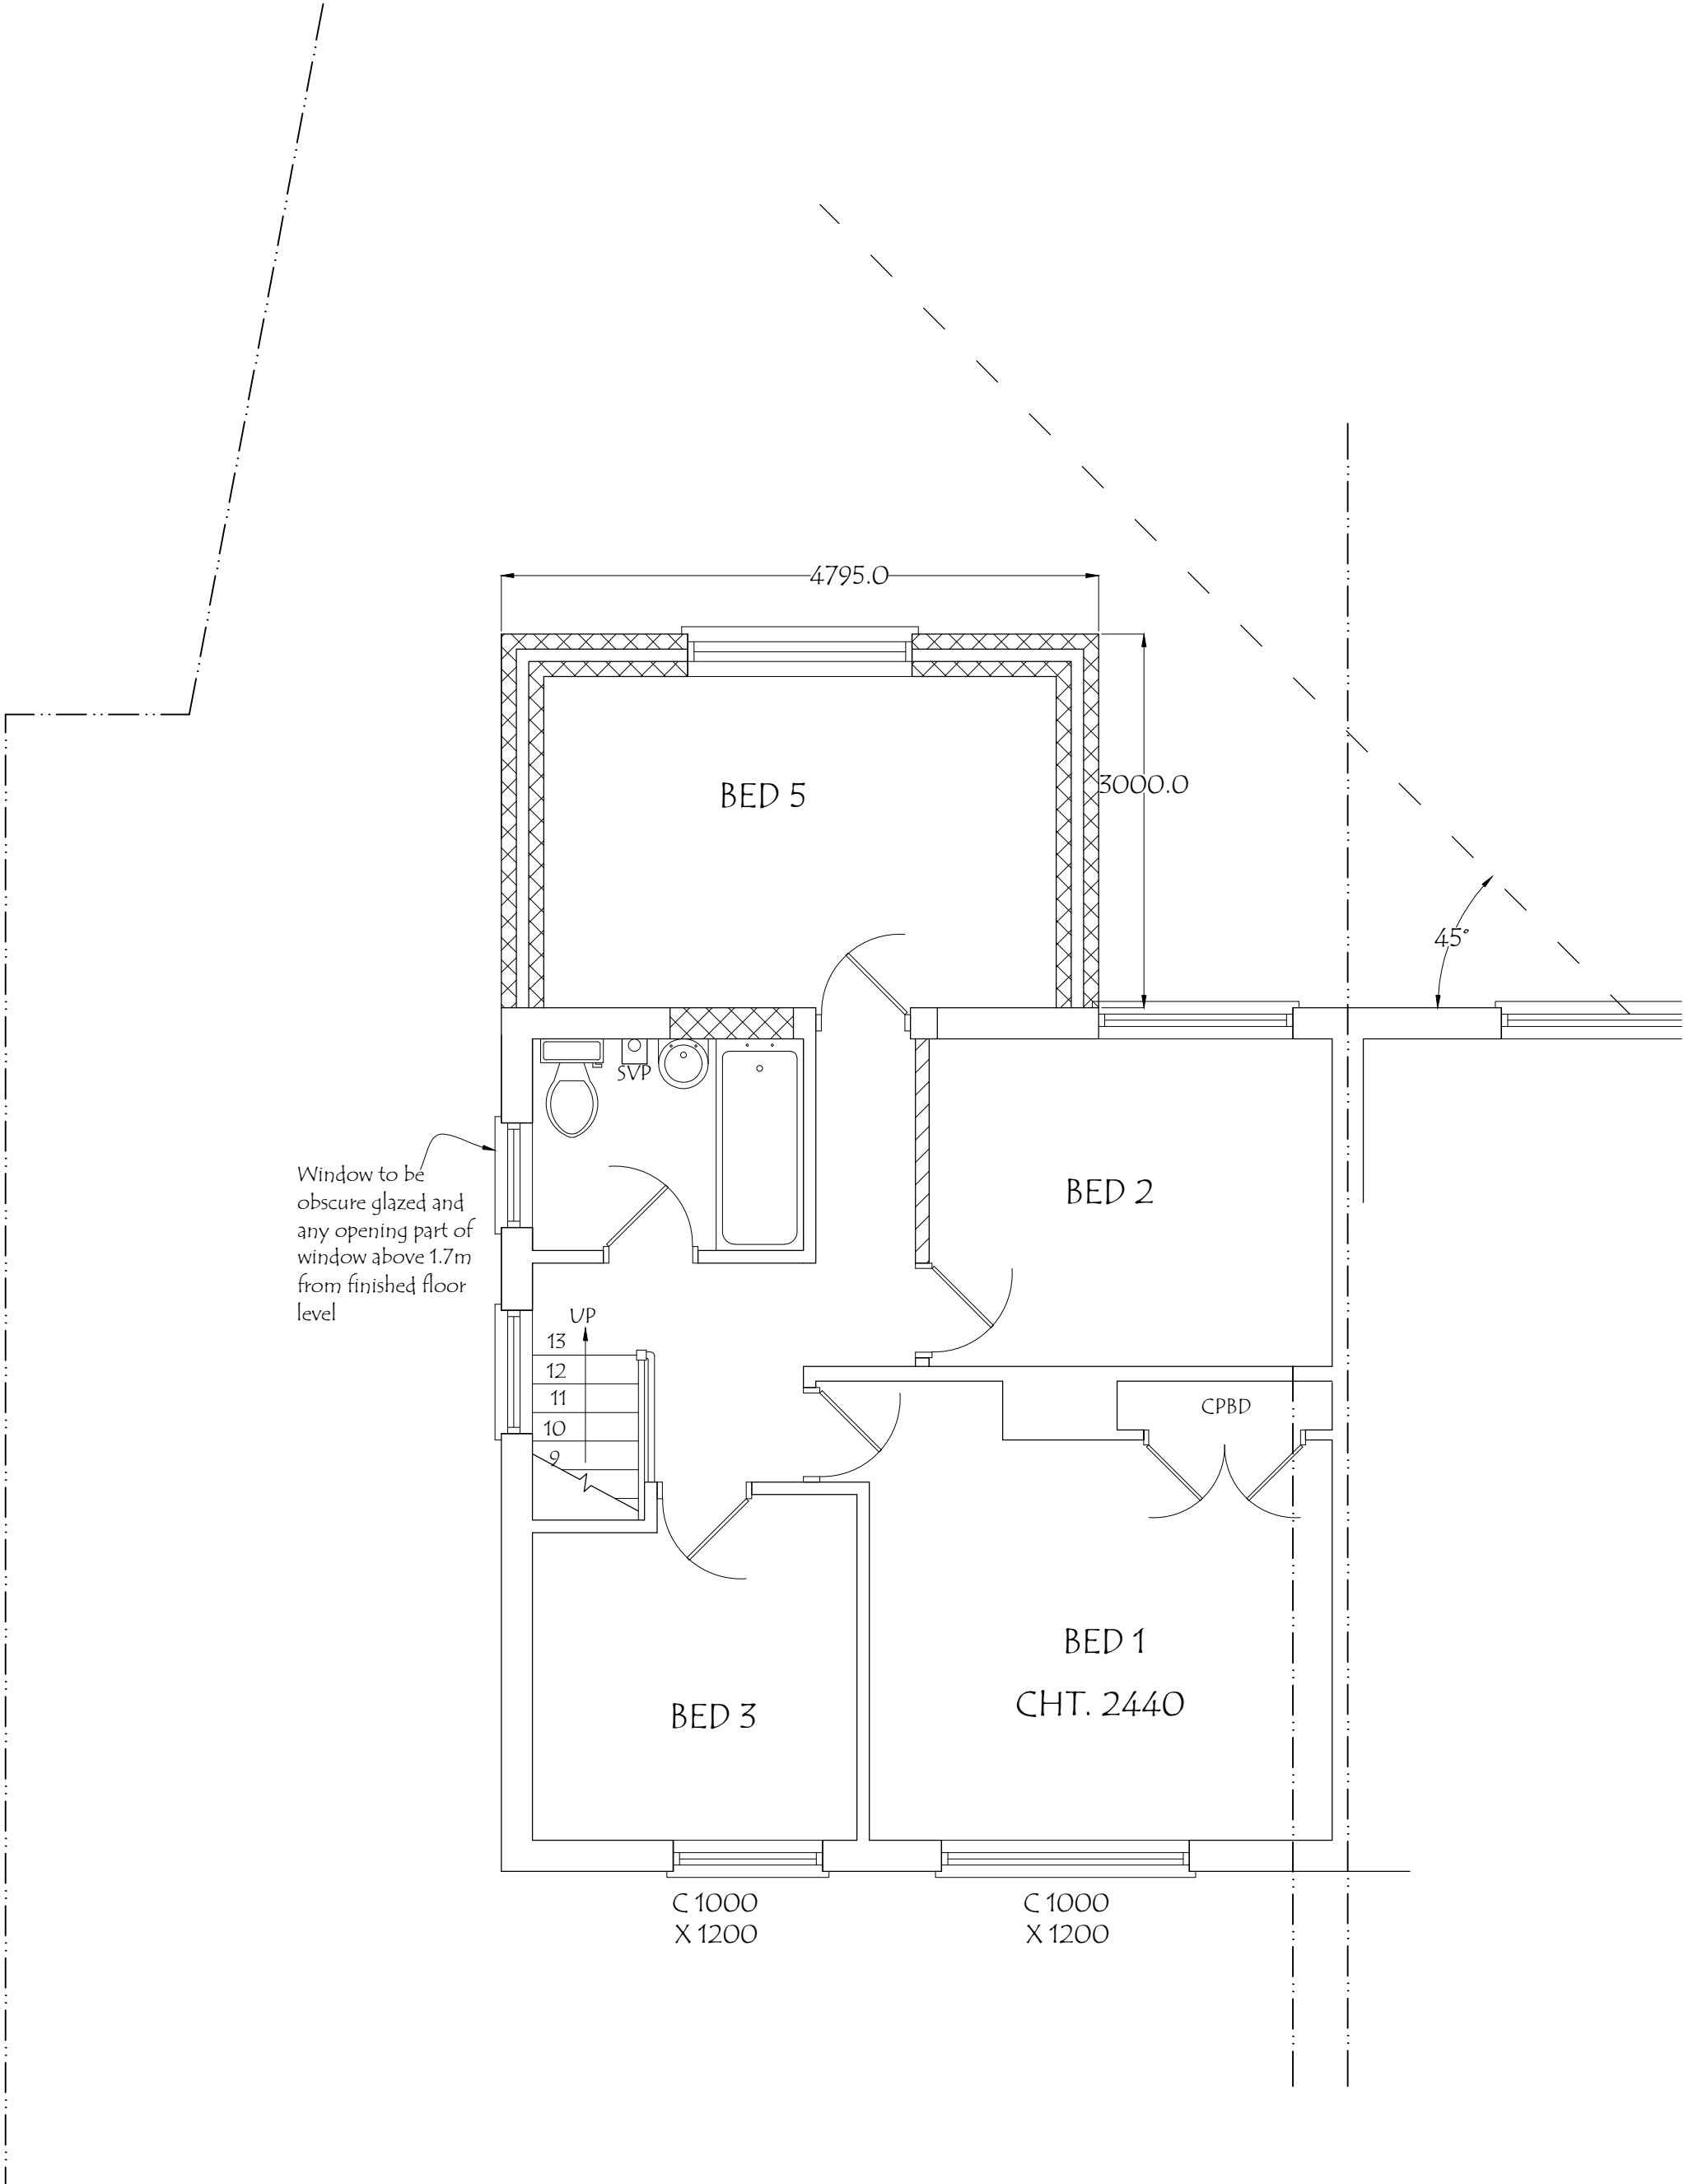

|                                                  |                                          |      |               |                     |
|--------------------------------------------------|------------------------------------------|------|---------------|---------------------|
| ADDRESS:<br>20, CONWAY DRIVE,<br>HAYES, UB3 1QD. | DRAWING TITLE: PROPOSED FIRST FLOOR PLAN |      |               | DATE: 08/02/2021    |
|                                                  | DRG. NO. - 05                            | REV: | SCALE - 1: 50 | DRG. PAPER SIZE: A3 |

 

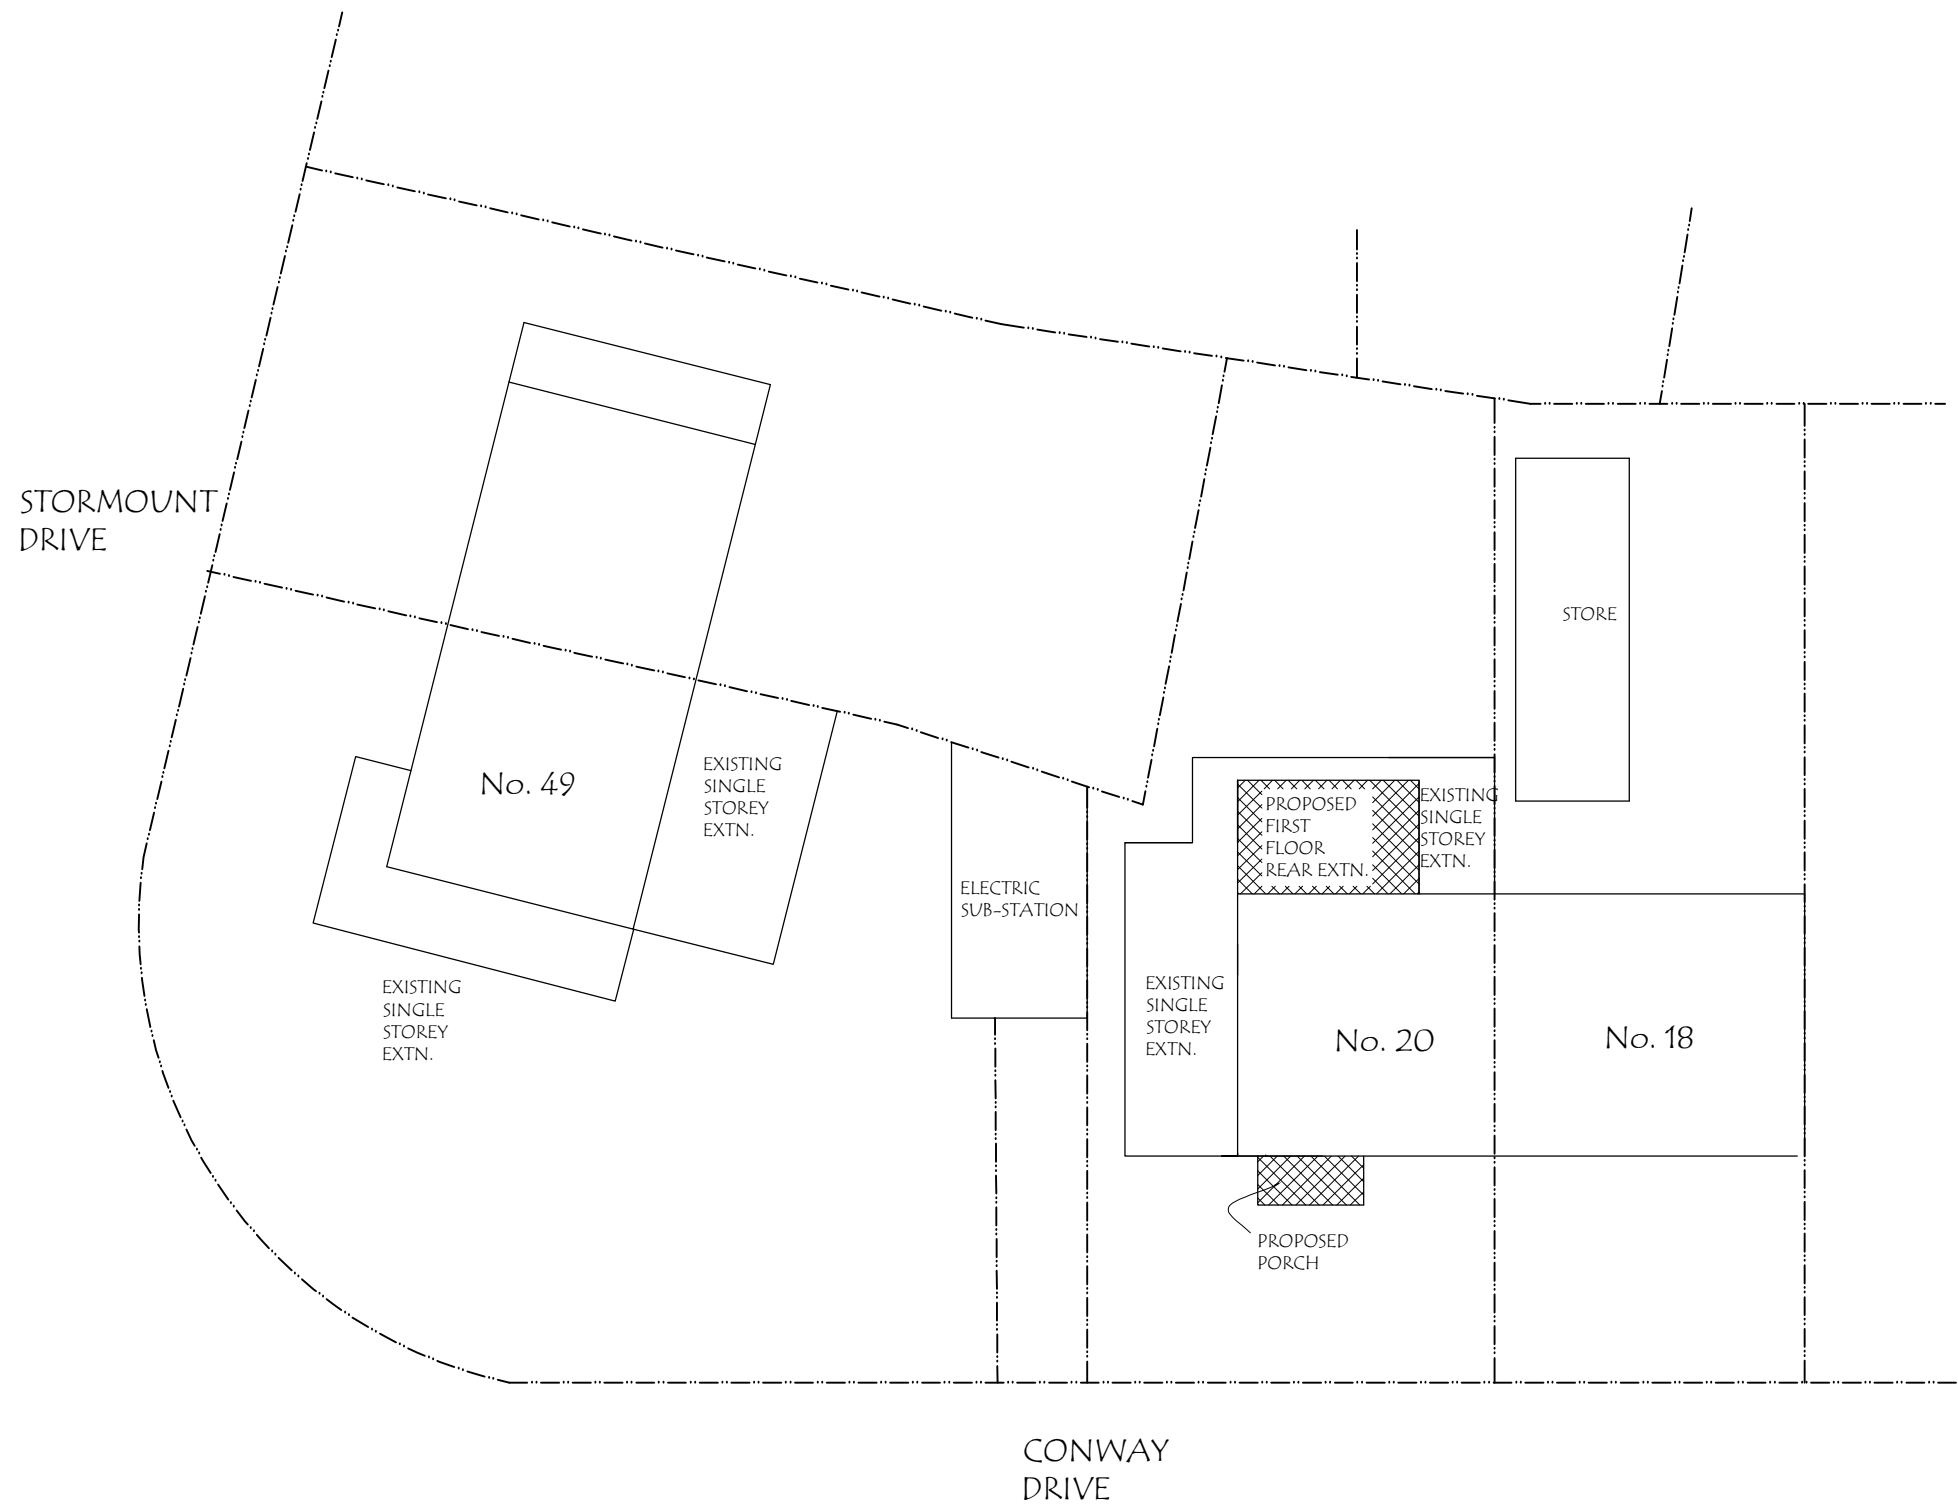

|                                                  |                                    |      |                |                     |
|--------------------------------------------------|------------------------------------|------|----------------|---------------------|
| ADDRESS:<br>20, CONWAY DRIVE,<br>HAYES, UB3 1QD. | DRAWING TITLE: PROPOSED BLOCK PLAN |      |                | DATE: 08/02/2021    |
|                                                  | DRG. NO. - 06                      | REV: | SCALE - 1: 200 | DRG. PAPER SIZE: A3 |