




STREET SEEN FROM NORFOLK ROAD
SOUTH EAST ELEVATION

PROPOSED STREET SCENE

LAND ADJACENT TO 25A NORFOLK ROAD,
UXBRIDGE, UB8 1BL

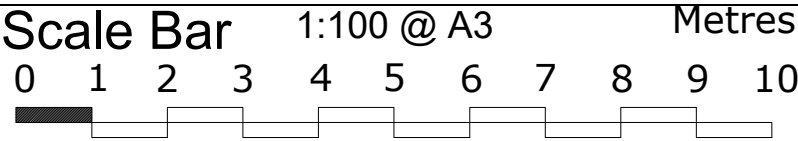

THE GILLETT MACLEOD PARTNERSHIP
Chartered Architects & Town Planning Consultants
1 High Road Old Eastcote Pinner Middlesex HA5 2EW tel. 0208 868 1333

Drg. No. 20/3330/4
Scale 1:100@A3
Date 31/03/20
Drawn by AK

REVISIONS