



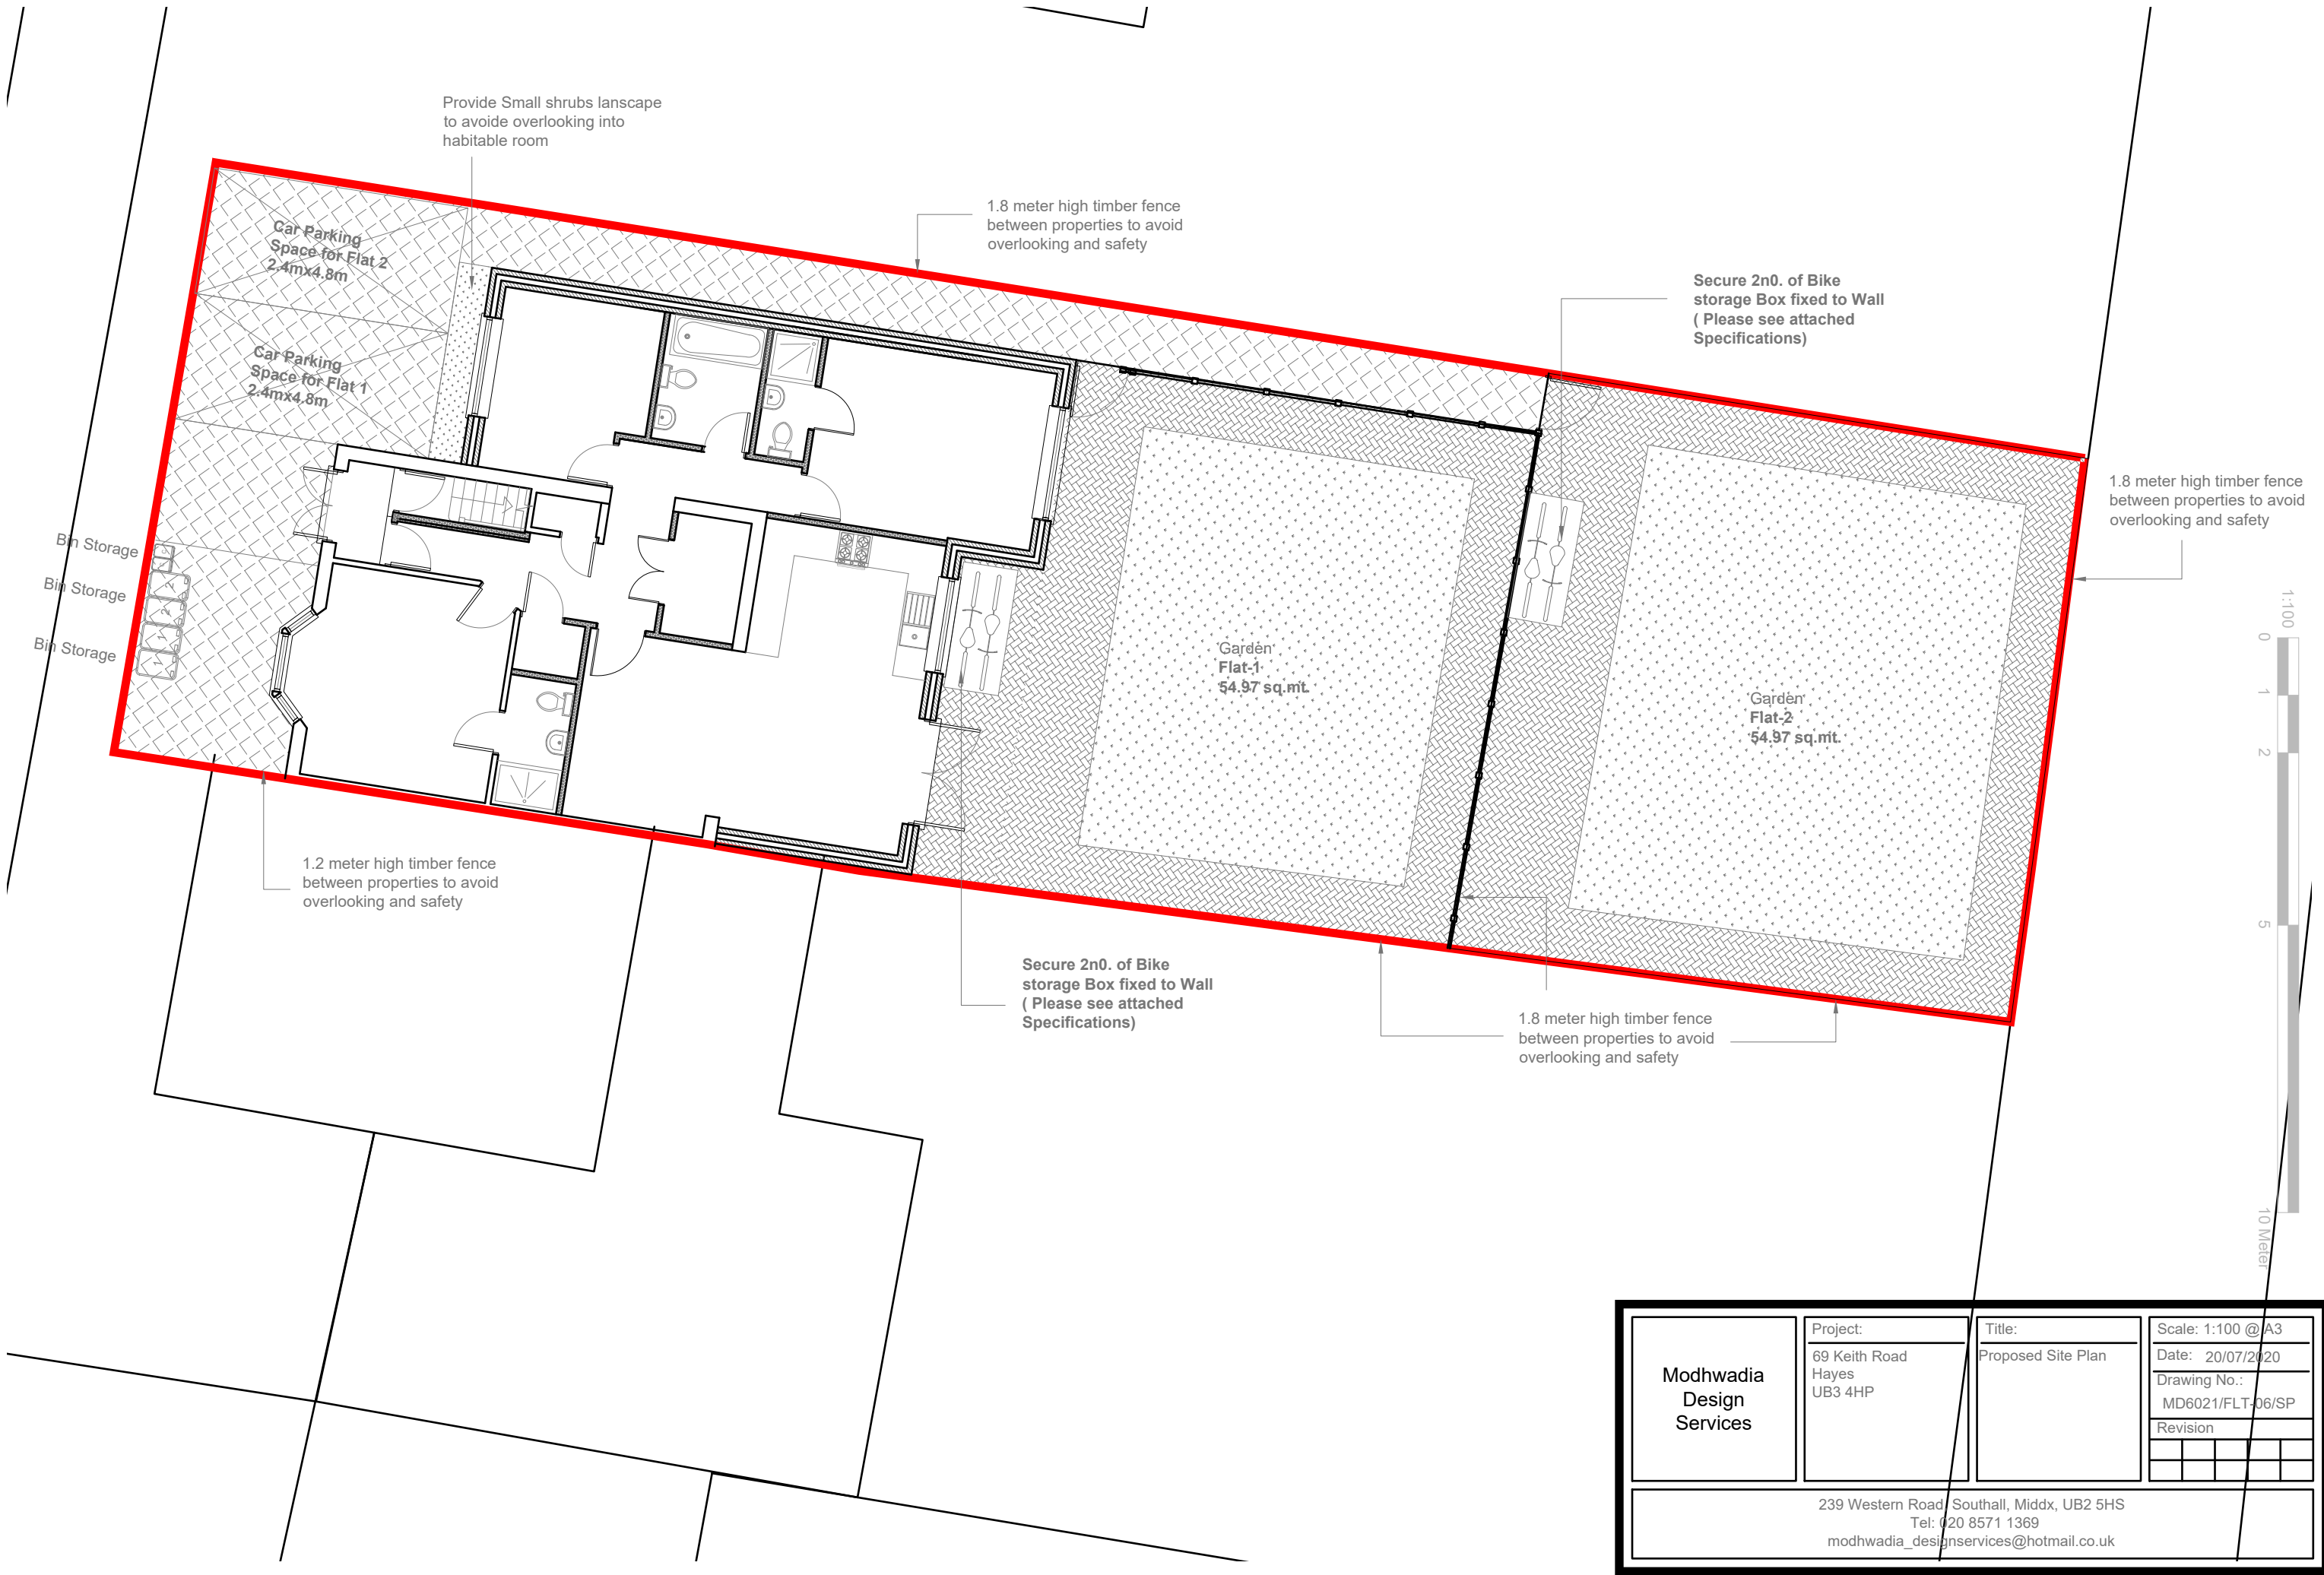




Modhwadia Design Services	Project:	Title:	Scale: 1:100 @ A3
	69 Keith Road Hayes UB3 4HP	Proposed Site Plan	Date: 20/07/2020
			Drawing No.: MD6021/FLT-06/SP
			Revision
239 Western Road Southall, Middx, UB2 5HS Tel: 020 8571 1369 modhwadia_designservices@hotmail.co.uk			

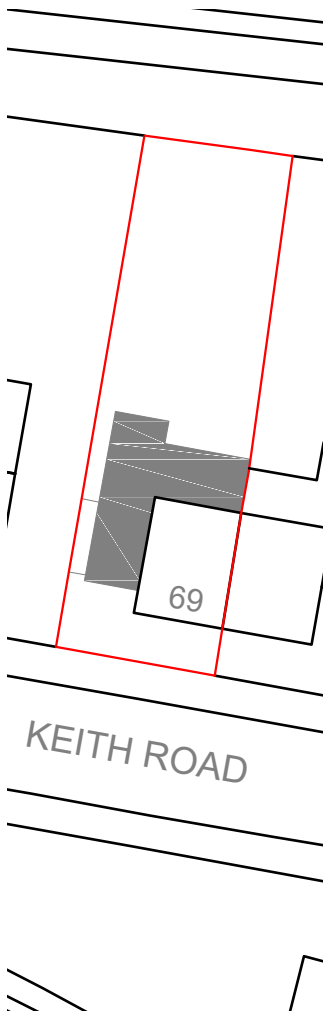

BLOCK PLAN 1:500



LOCATION PLAN 1:1250

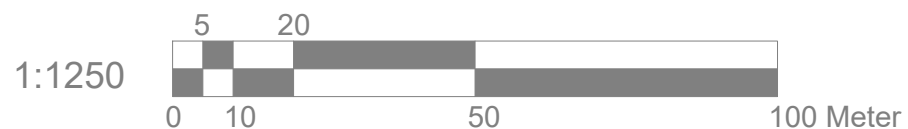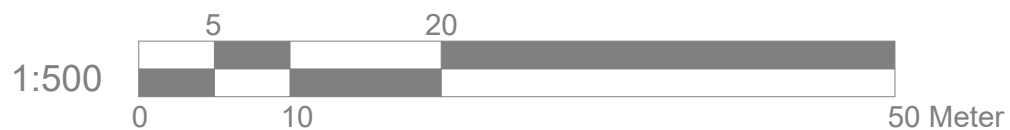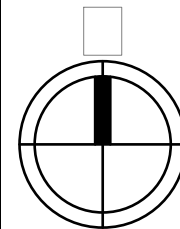

Modhwadia Design Services	Project: 69 Keith Road Hayes UB3 4HP	Title: Block plan Location plan	Scale: 1:500/1250 @ A4 Date: 20/07/2020 Drawing No.: MD6021/FLT-08/SP Revision
	Revision		
	Revision		
	Revision		
239 Western Road, Southall, Middx, UB2 5HS Tel: 020 8571 1369 modhwadia_designservices@hotmail.co.uk			