


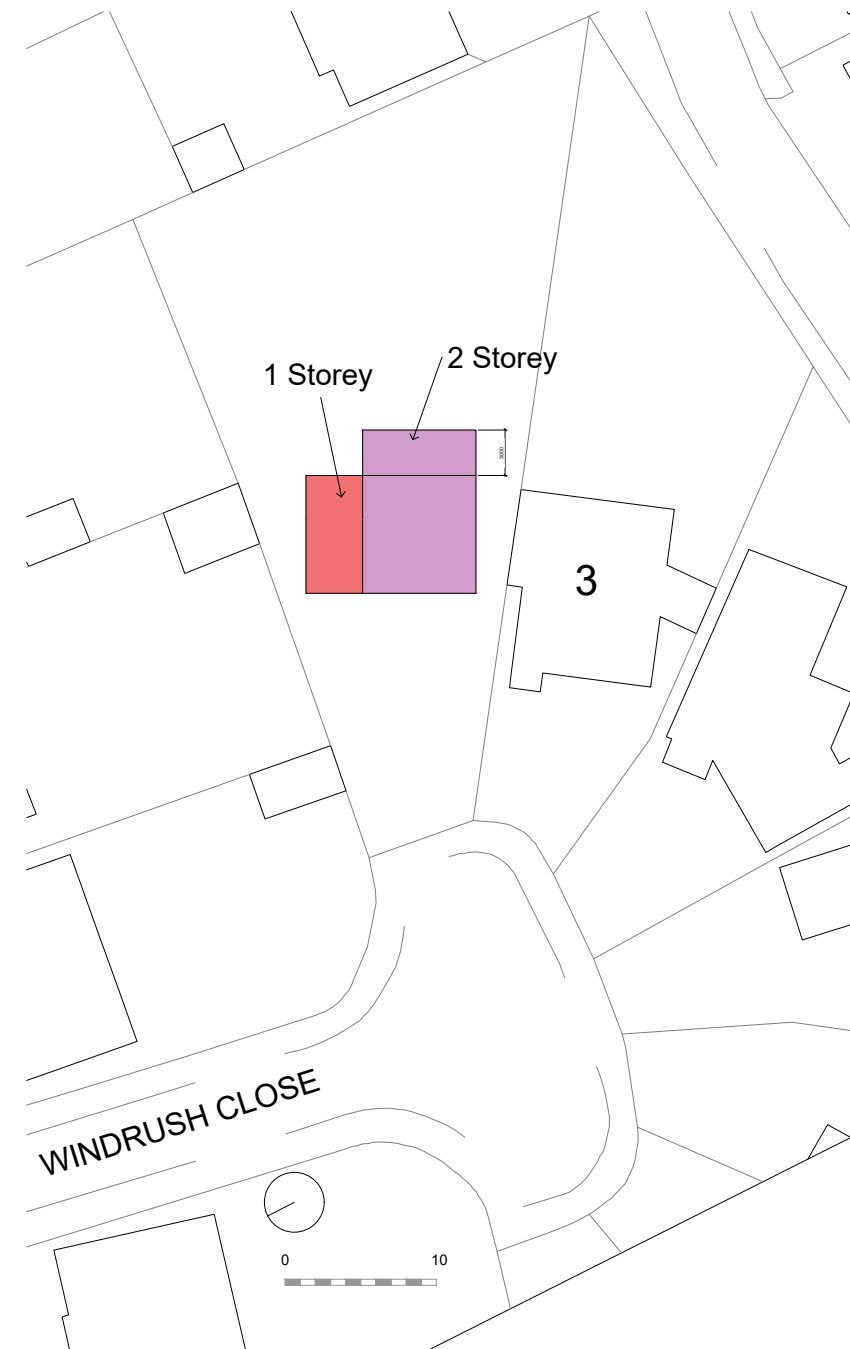
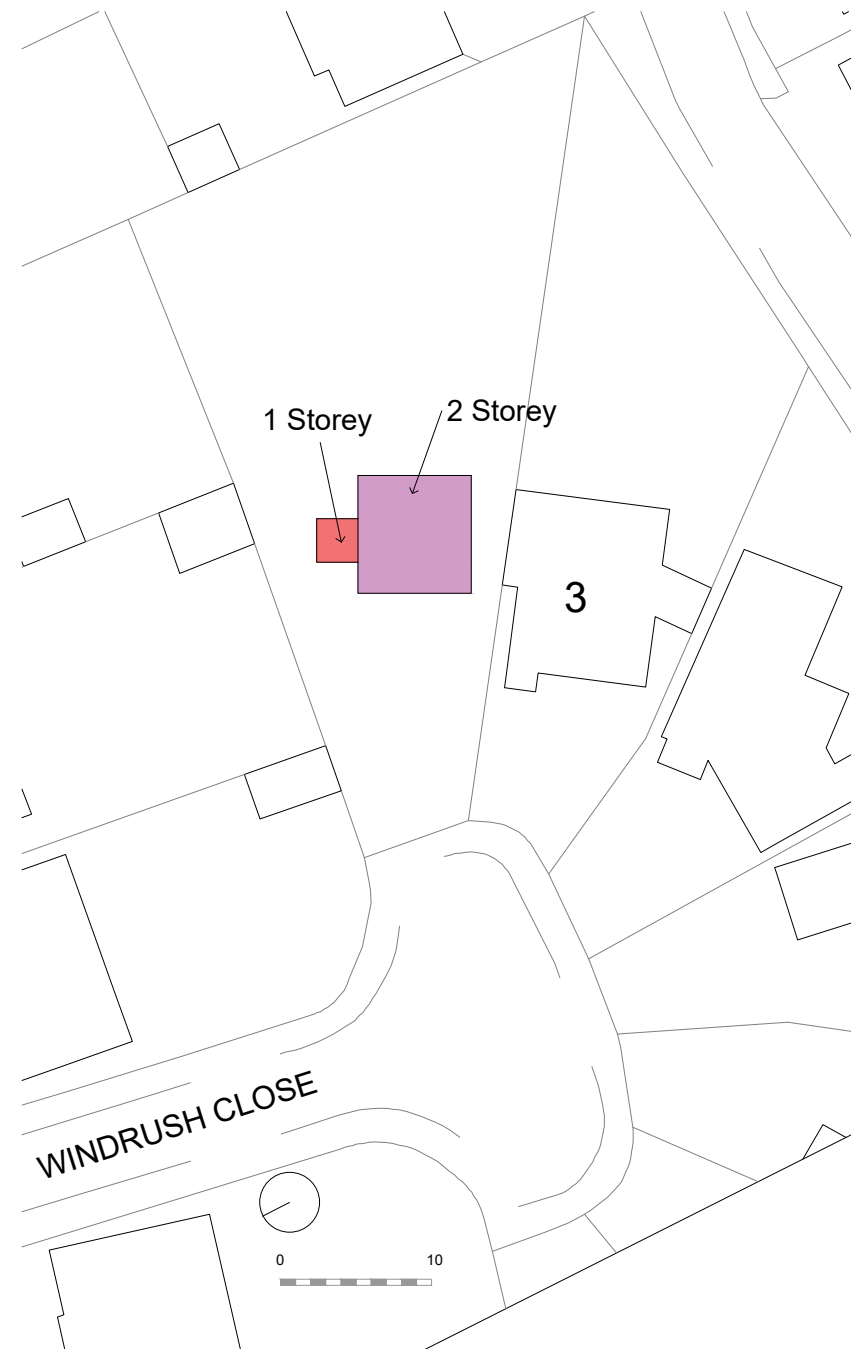
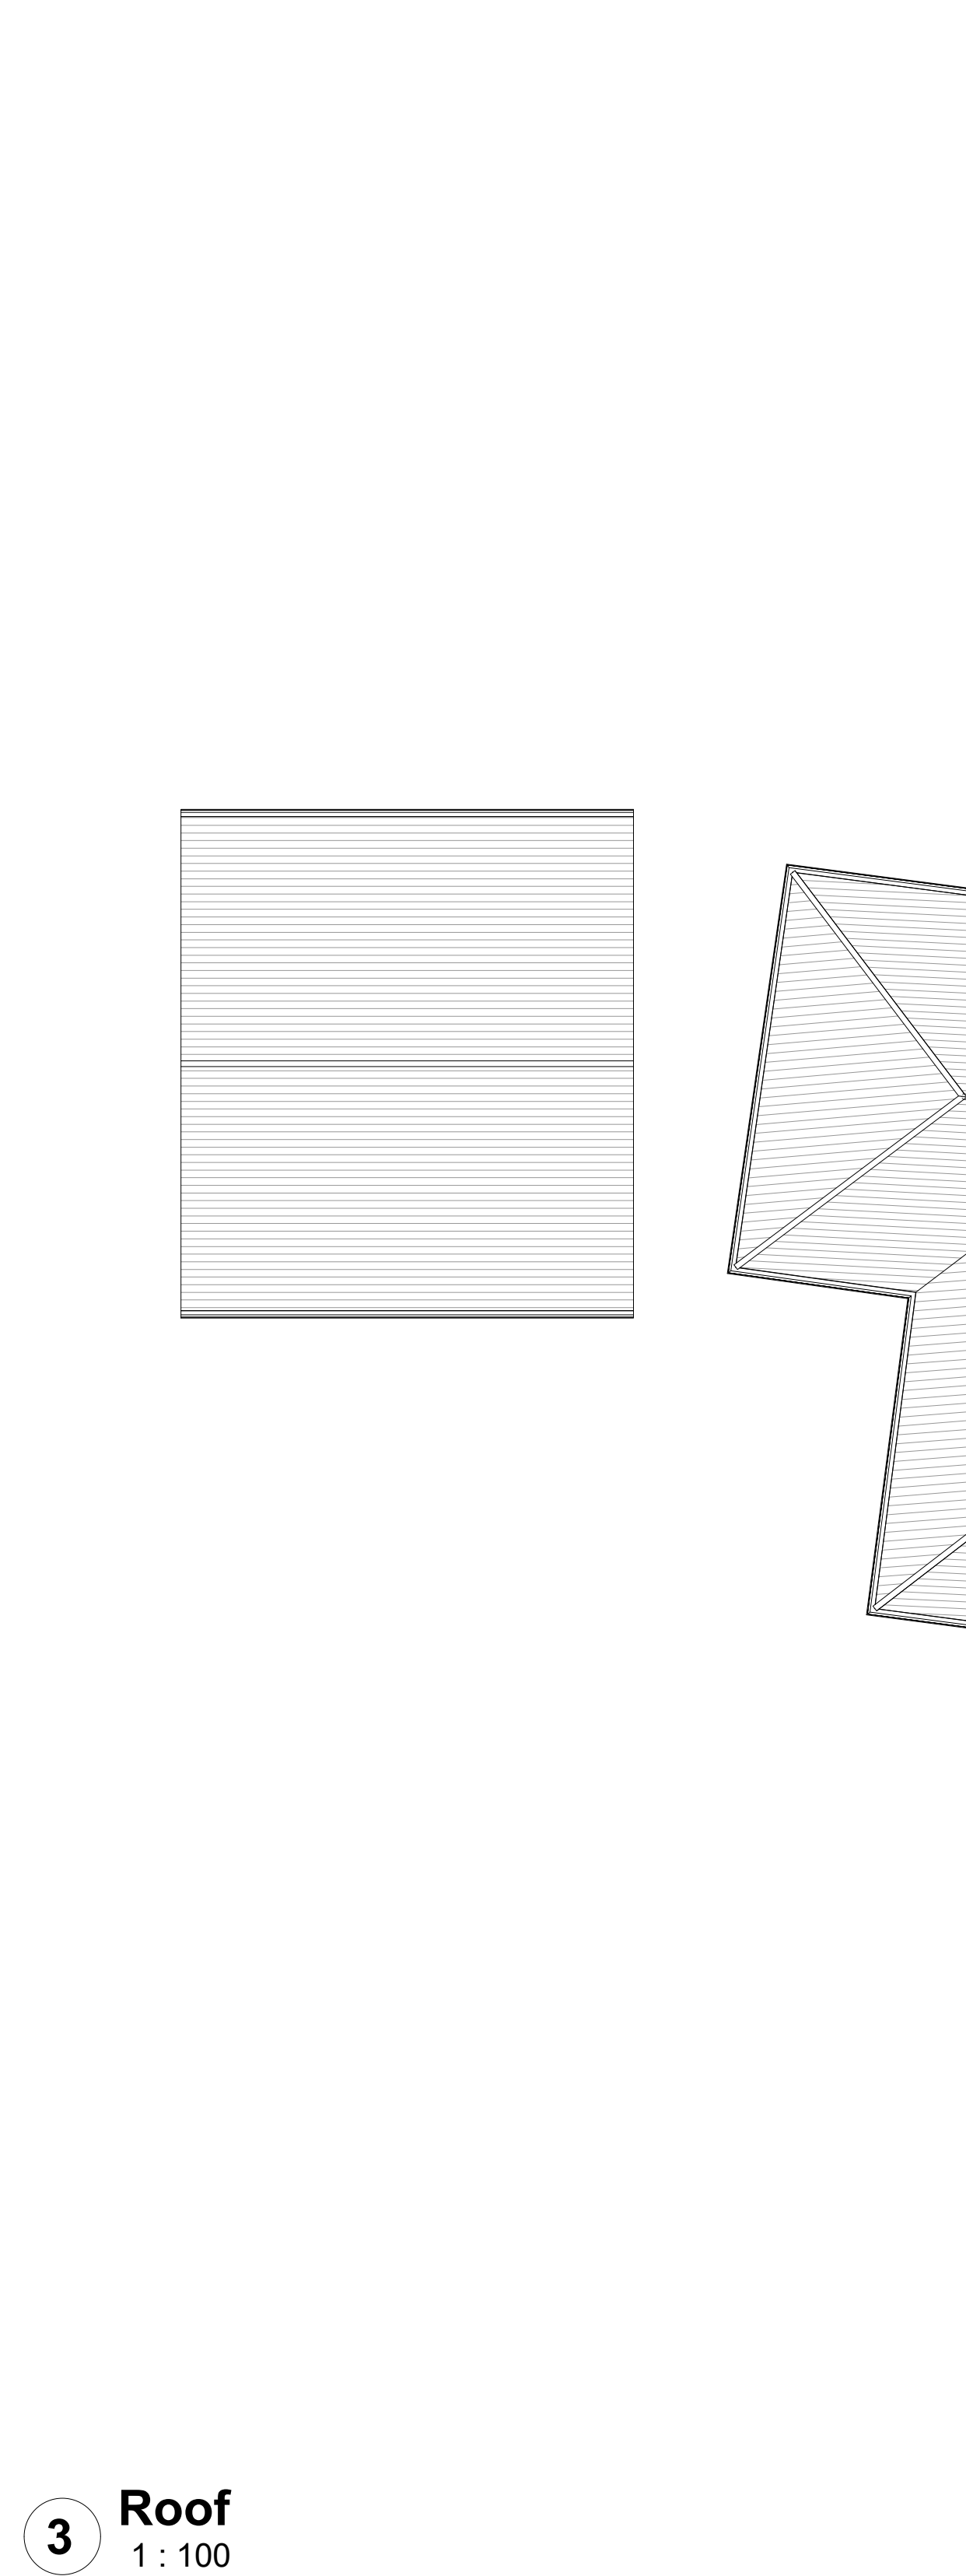


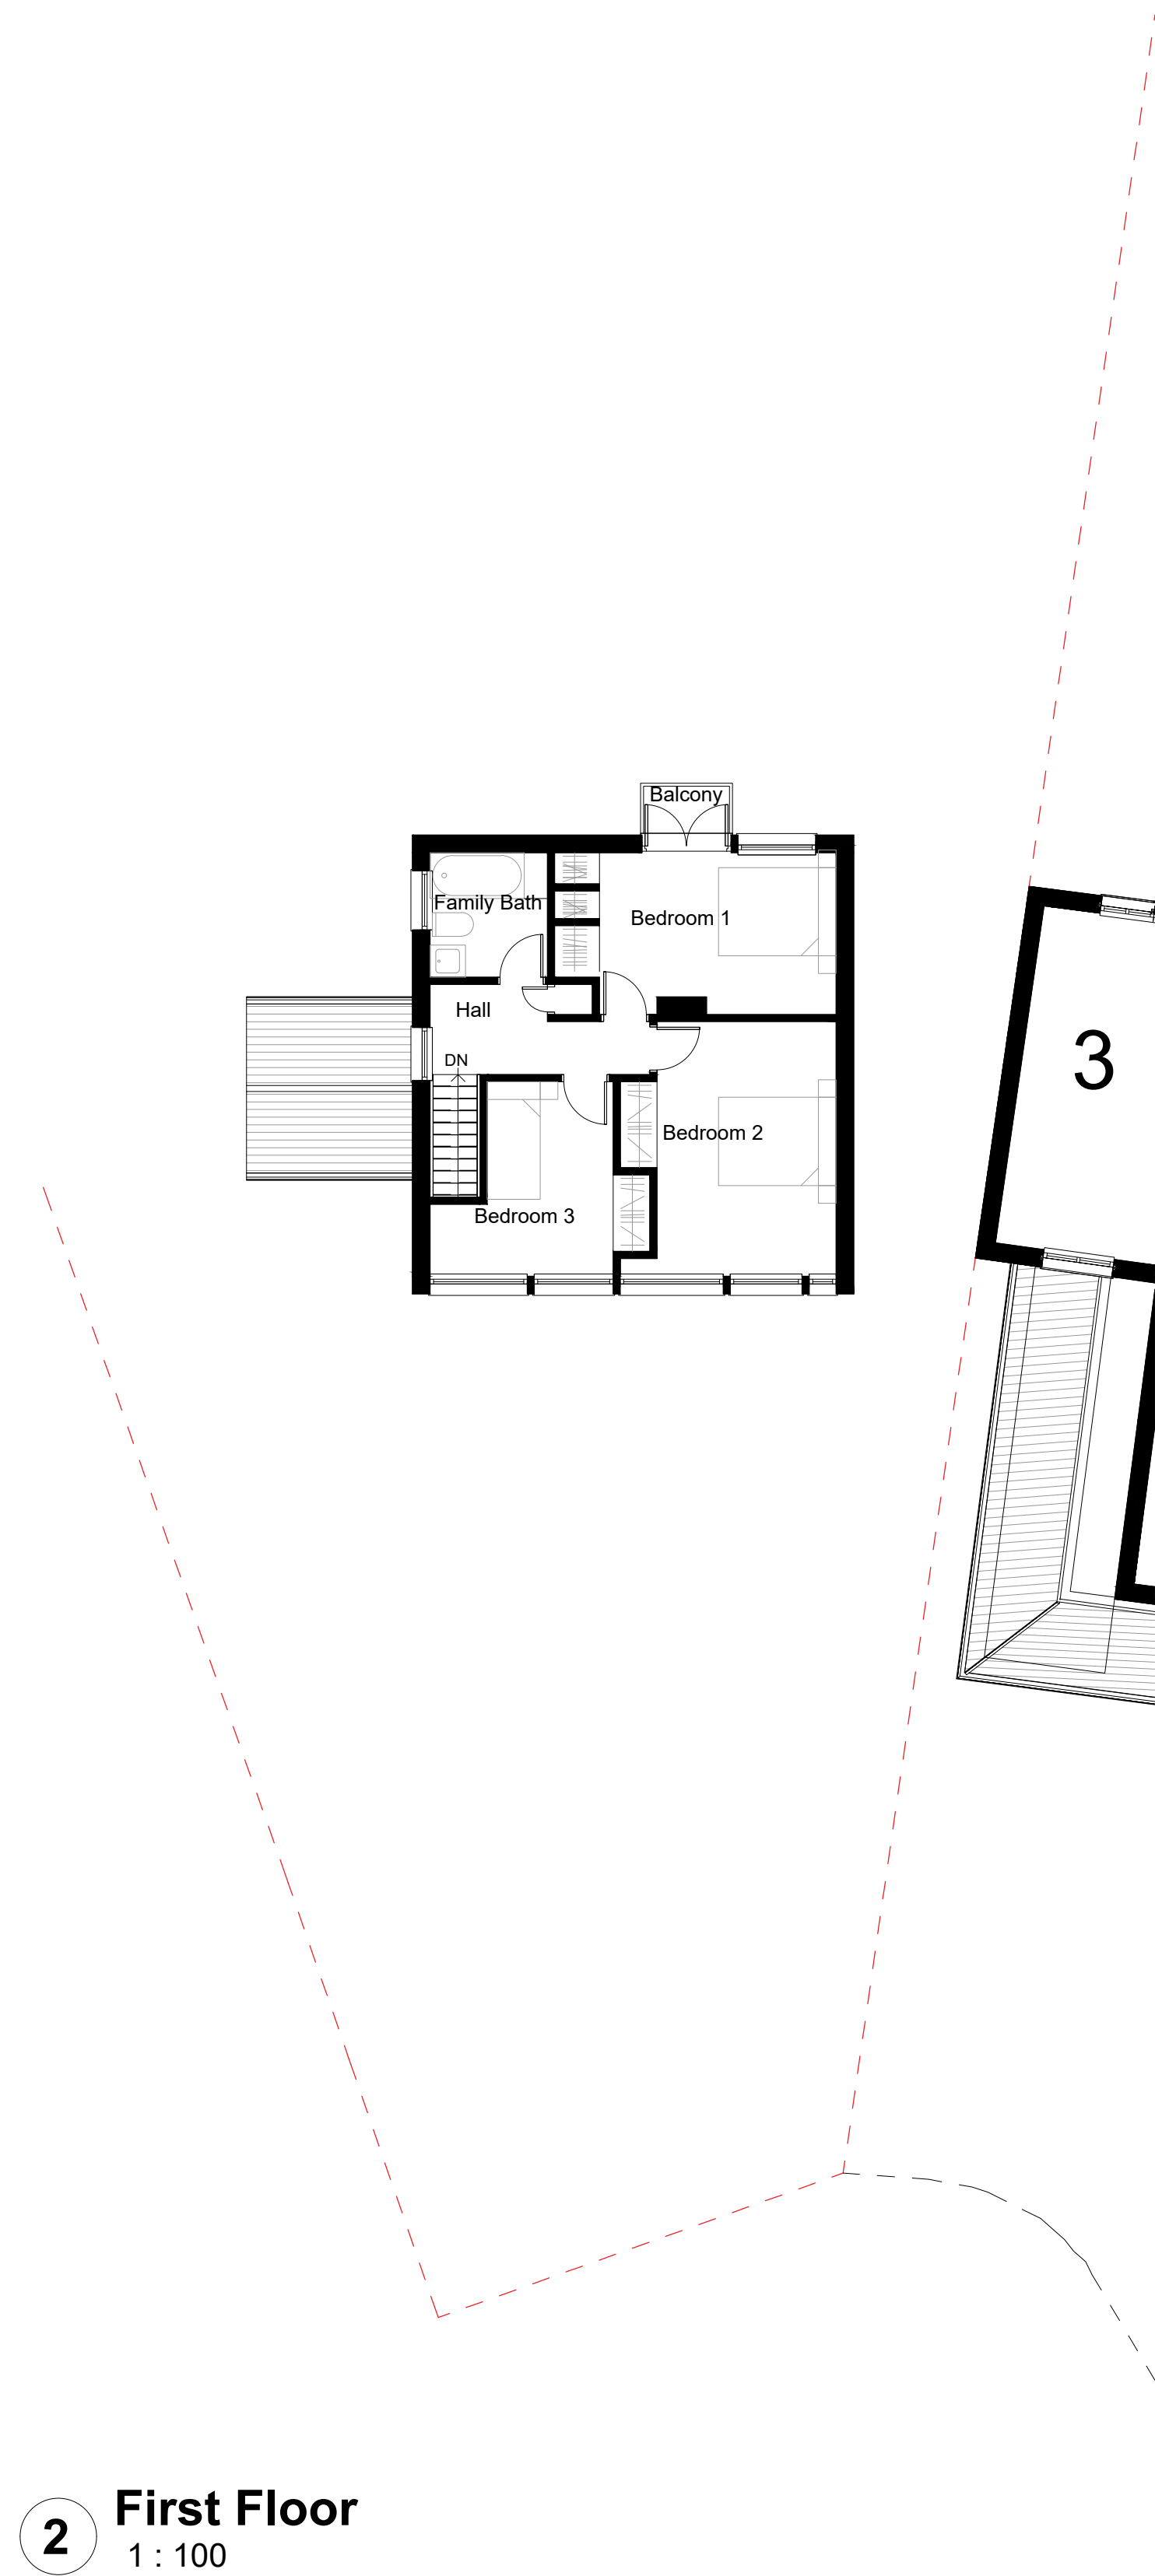

PROJECT	DWG NO.	SCALE	DETAIL	07.05.2020						PROJECT NO.	PR Architecture Ltd. Chartered Architect 120, Pinner Road, Harrow, HA1 4JD. Tel: 0208 357 2304
1 WINDRUSH CLOSE, ICKENHAM UB10 8EJ	01	1:500 @ A3	EXISTING AND PROPOSED SITE PLANS	SUBMITTED TO PLANNING DEPT.						20.10	
SITE PLANS											

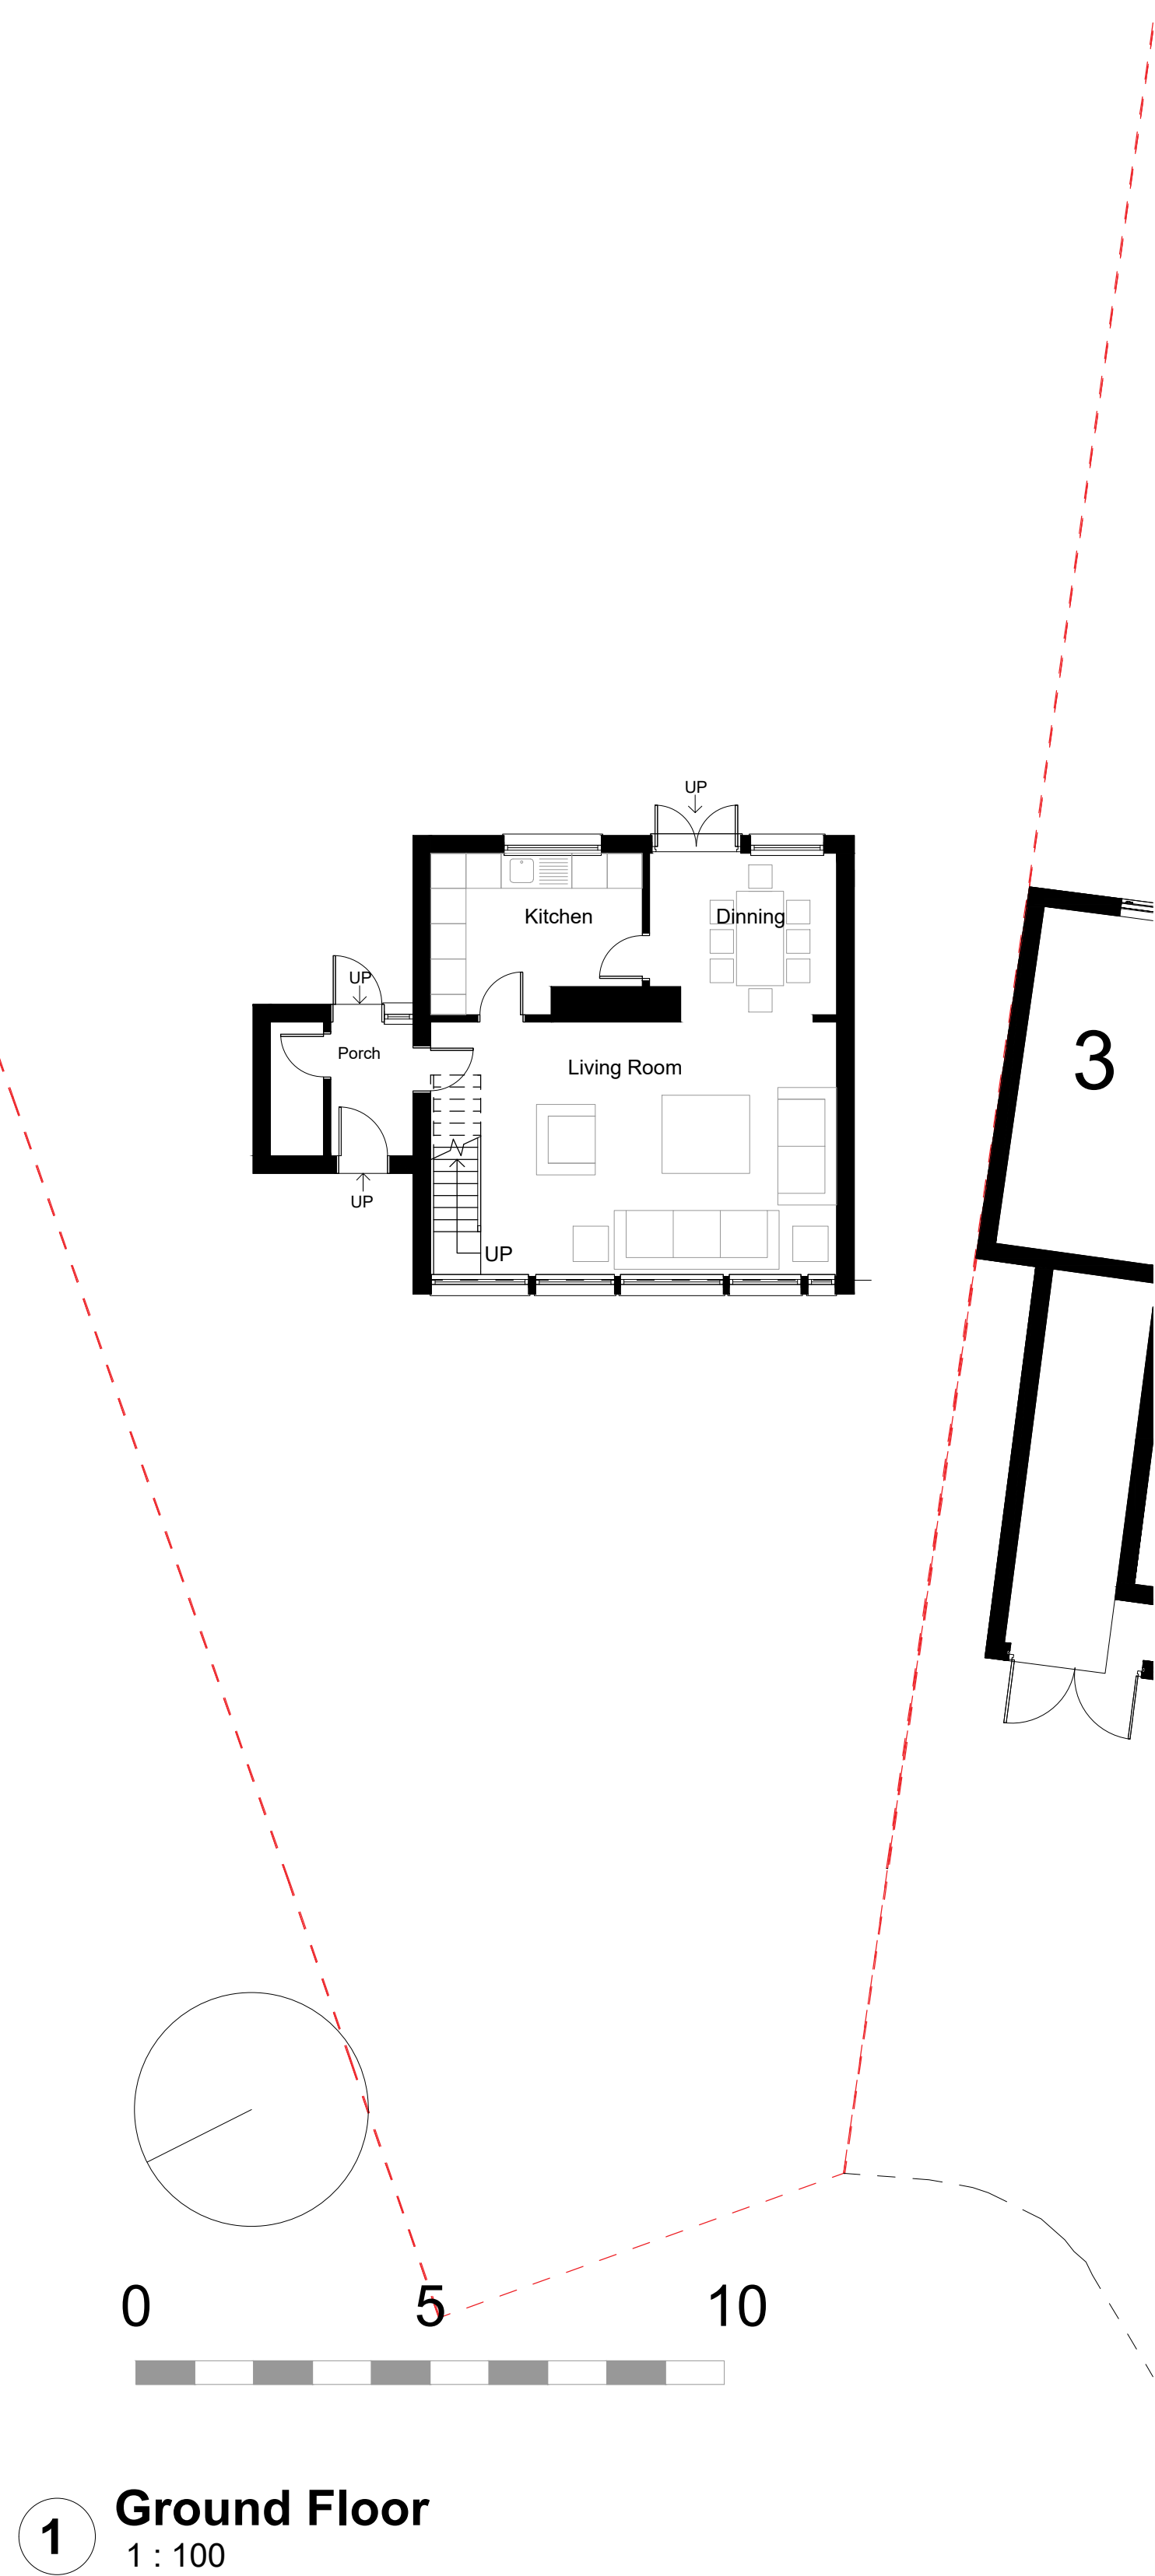


PROJECT	DWG NO.	SCALE	DETAIL	07.05.2020						PROJECT NO.	PR Architecture Ltd. Chartered Architect 120, Pinner Road, Harrow, HA1 4JD. Tel: 0208 357 2304
1 WINDRUSH CLOSE, ICKENHAM UB10 8EJ	02	1:100 @ A1	EXISTING FLOOR PLANS	SUBMITTED TO PLANNING DEPT.						20.10	
EXISTING BUILDING											

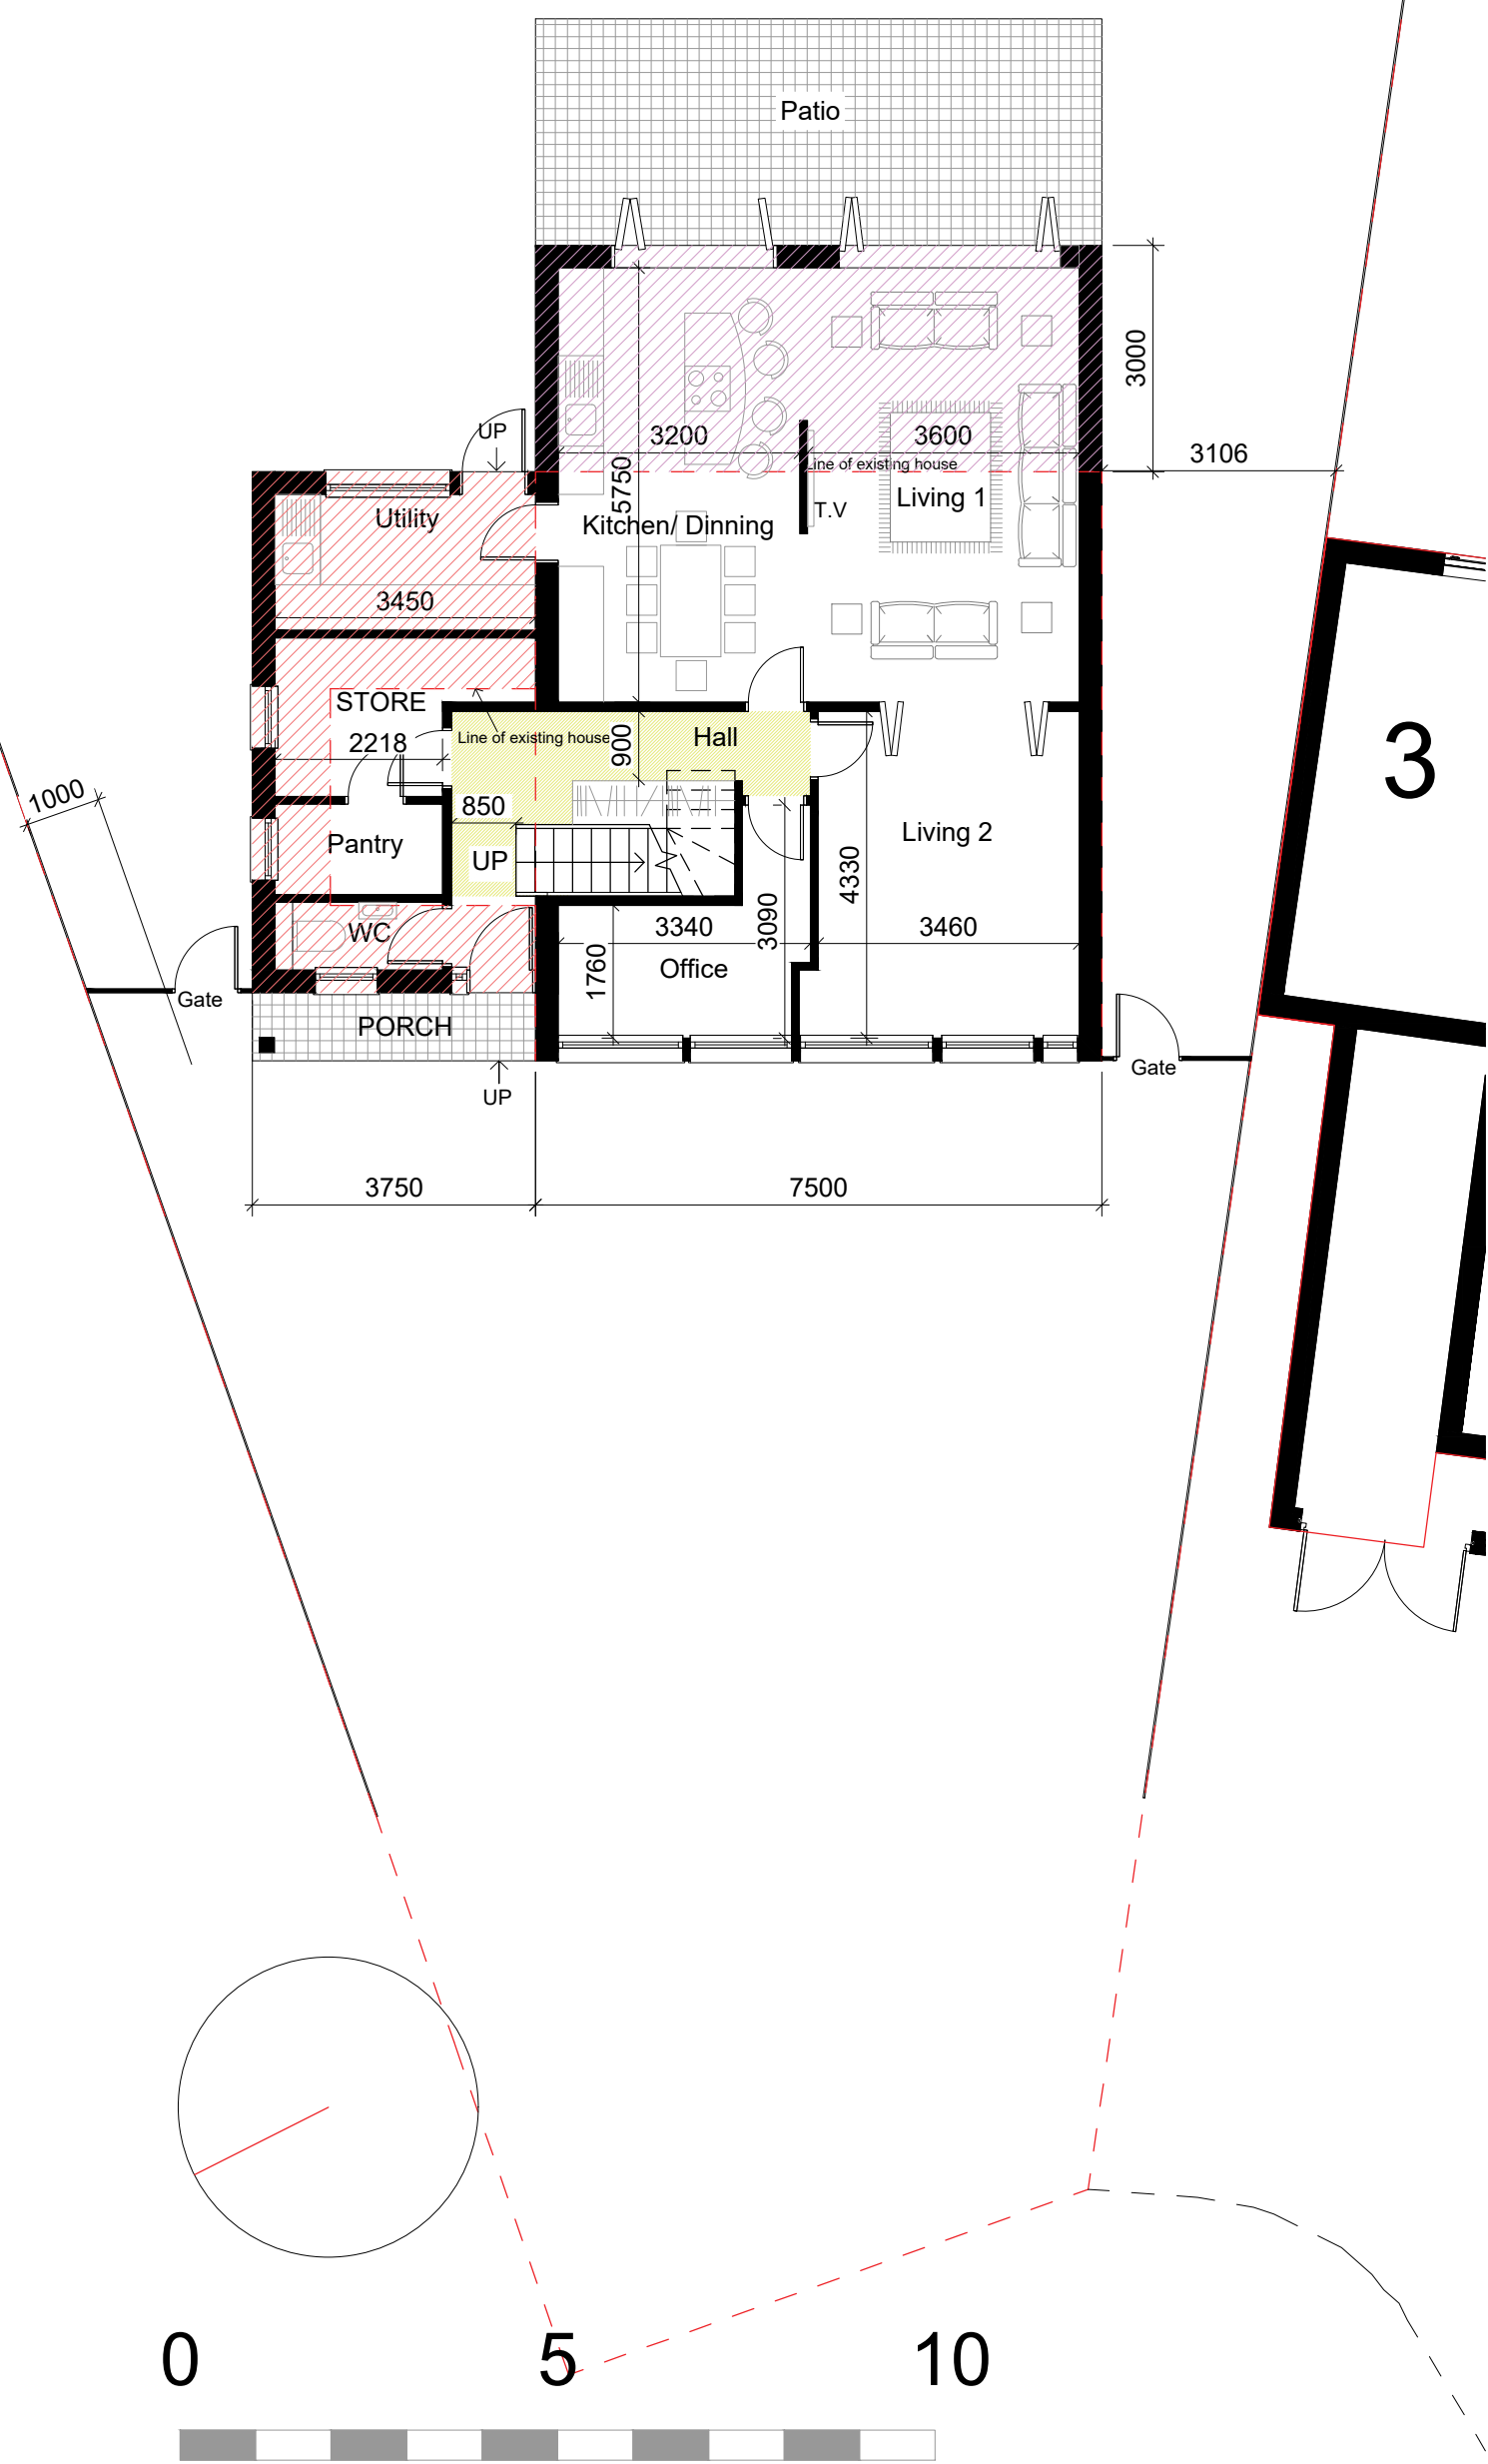

1 Ground Floor
1 : 100









2 First Floor
1 : 100

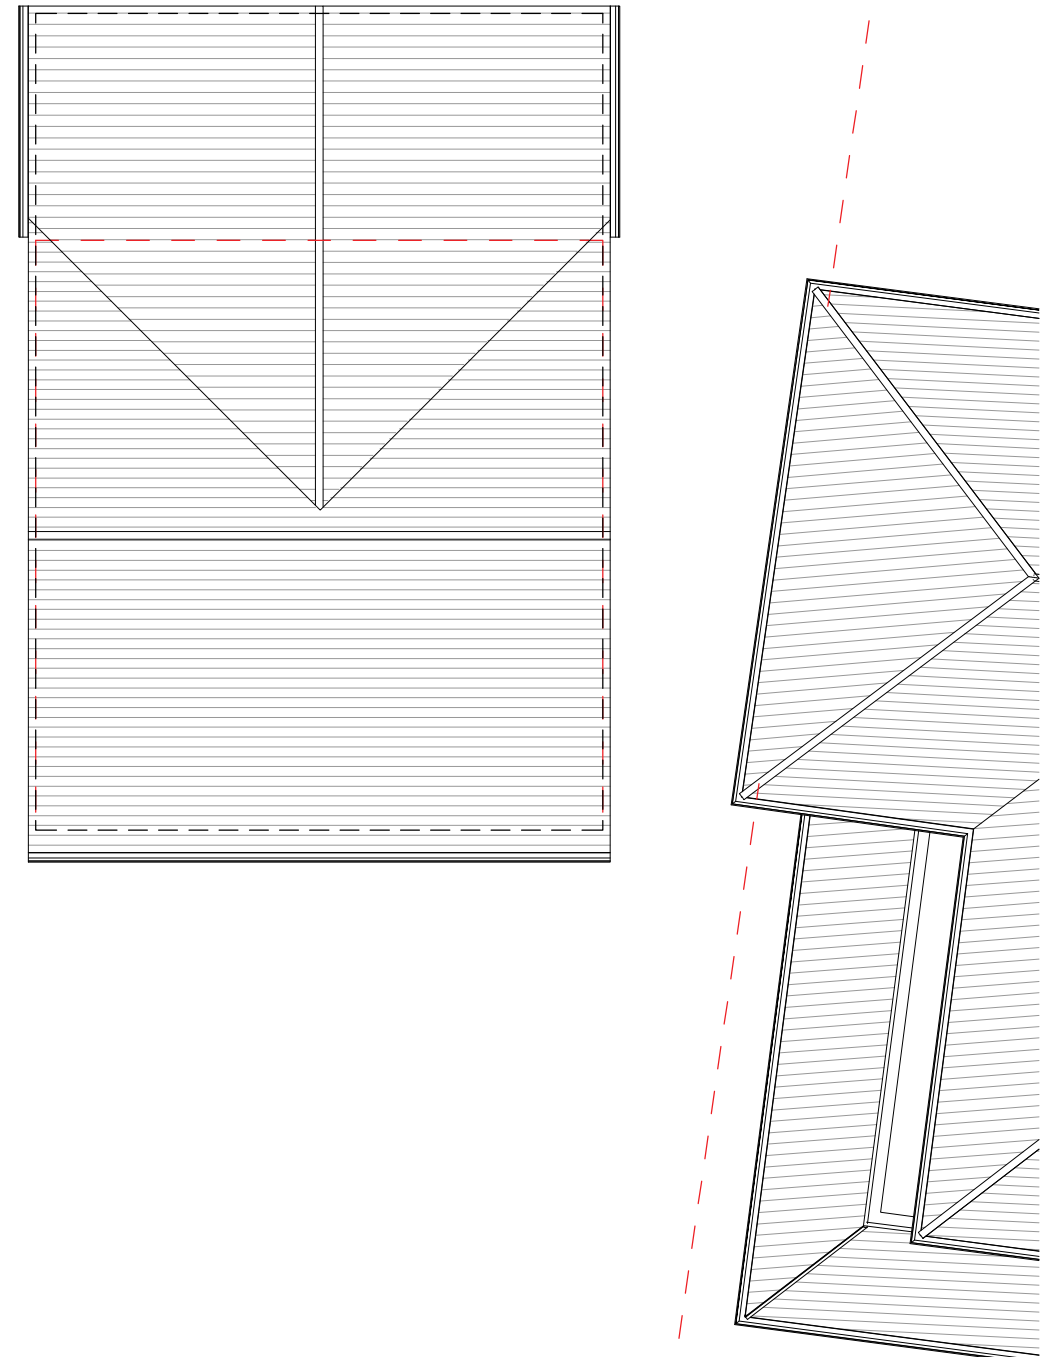

3 Roof
1 : 100

PROJECT	DWG NO.	SCALE	DETAIL	07.05.2020						PROJECT NO.	PR Architecture Ltd. Chartered Architect 120, Pinner Road, Harrow, HA1 4JD. Tel: 0208 357 2304
1 WINDRUSH CLOSE, ICKENHAM UB10 8EJ	03	1:100 @ A1	PROPOSED FLOOR PLANS	SUBMITTED TO PLANNING DEPT.						20.10	
PROPOSED BUILDING											

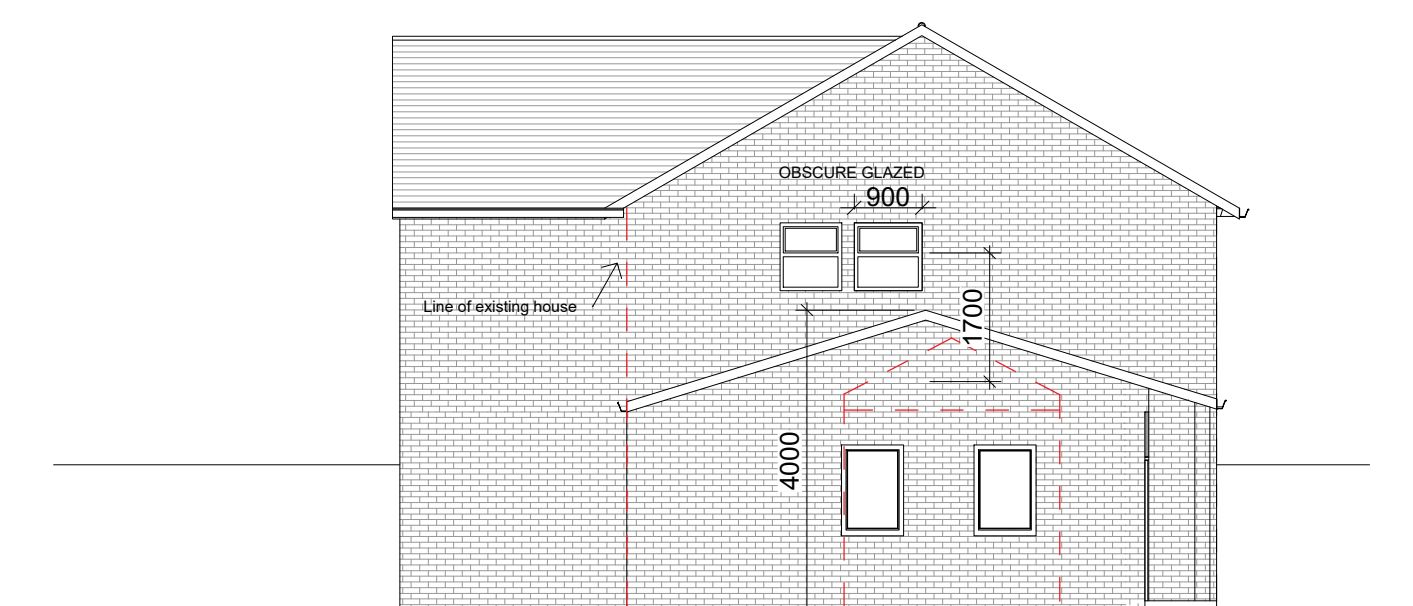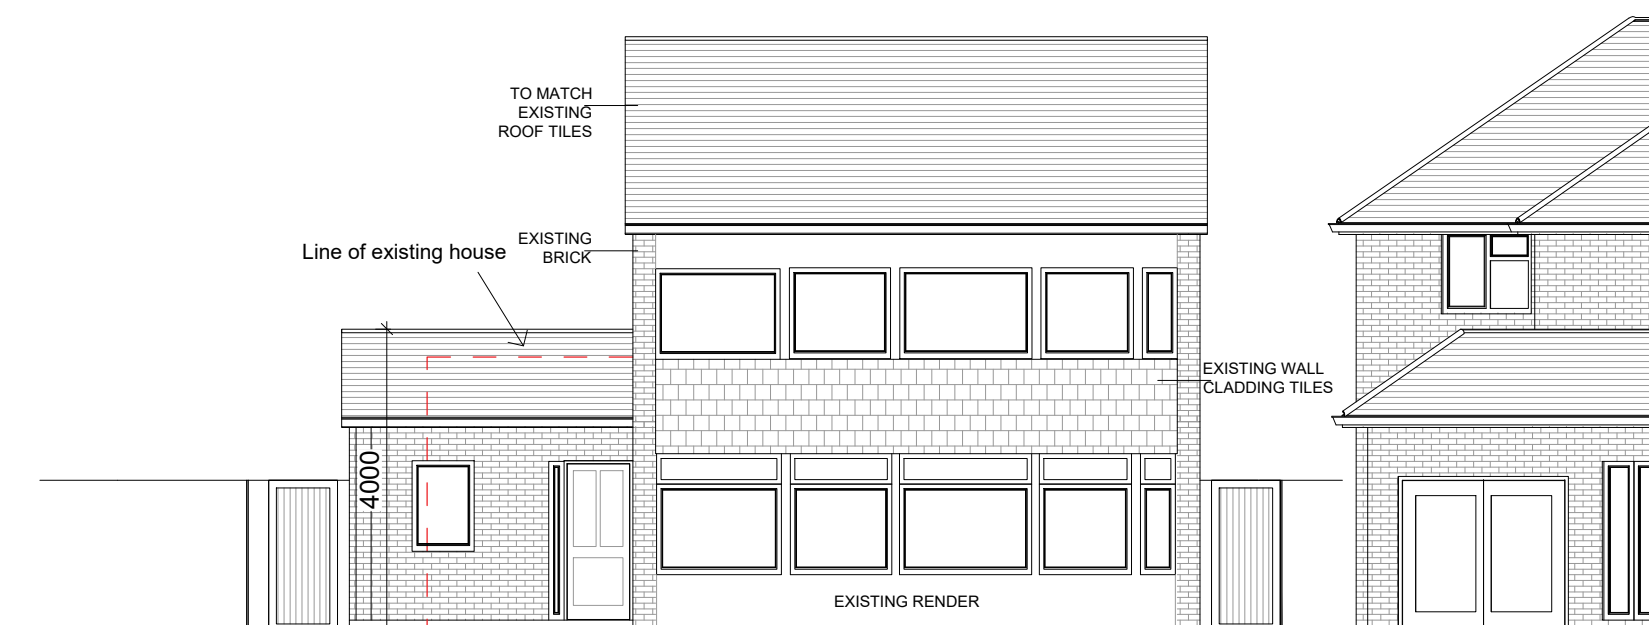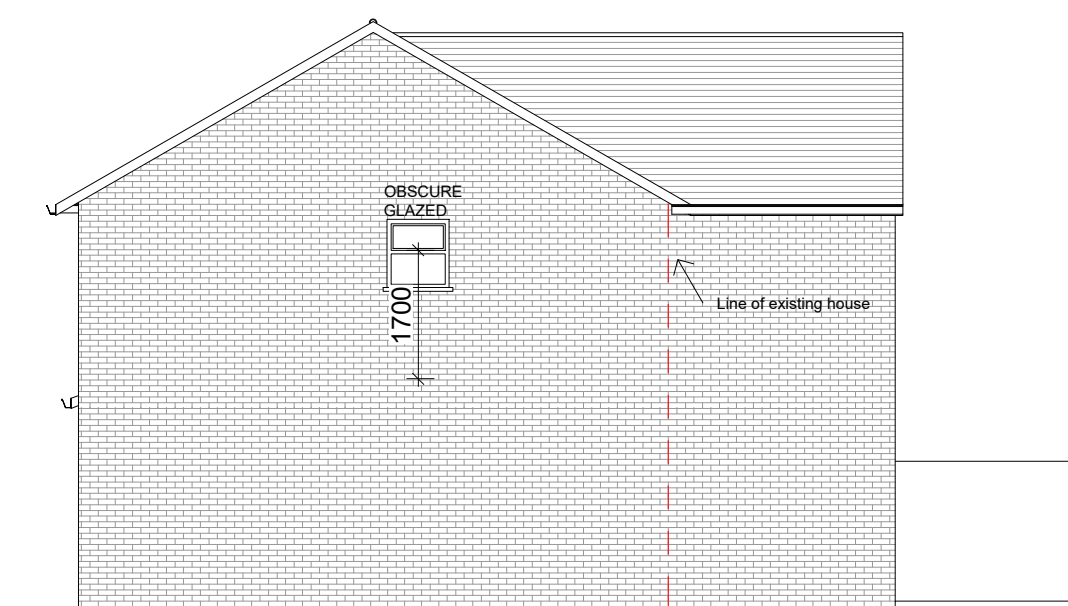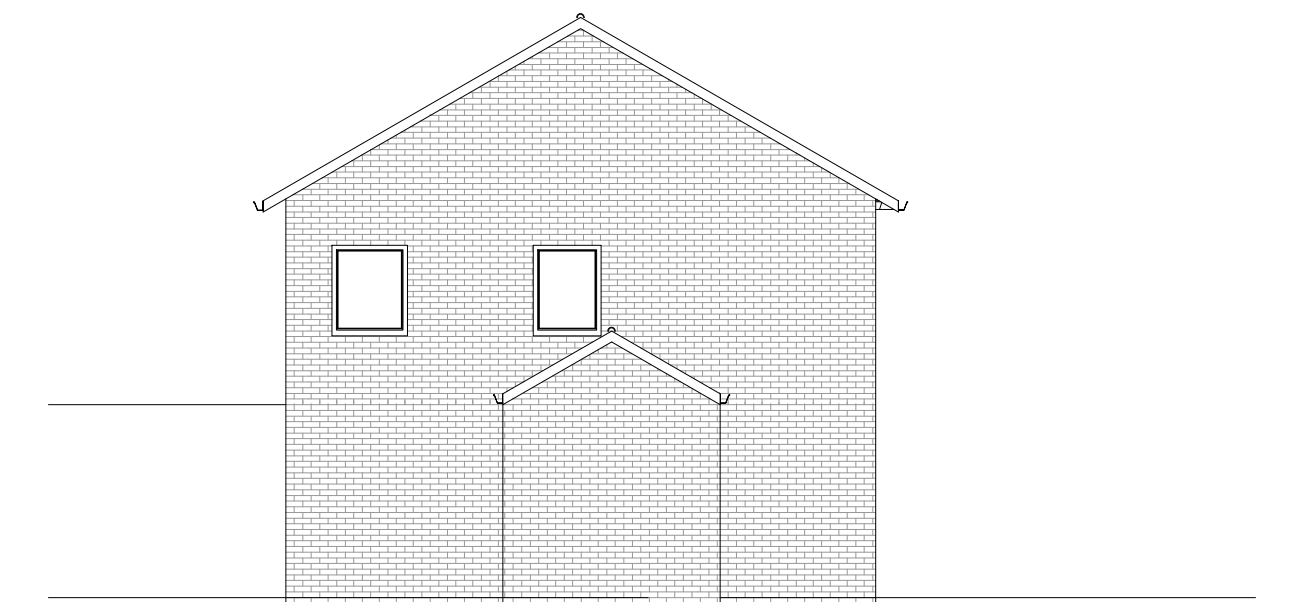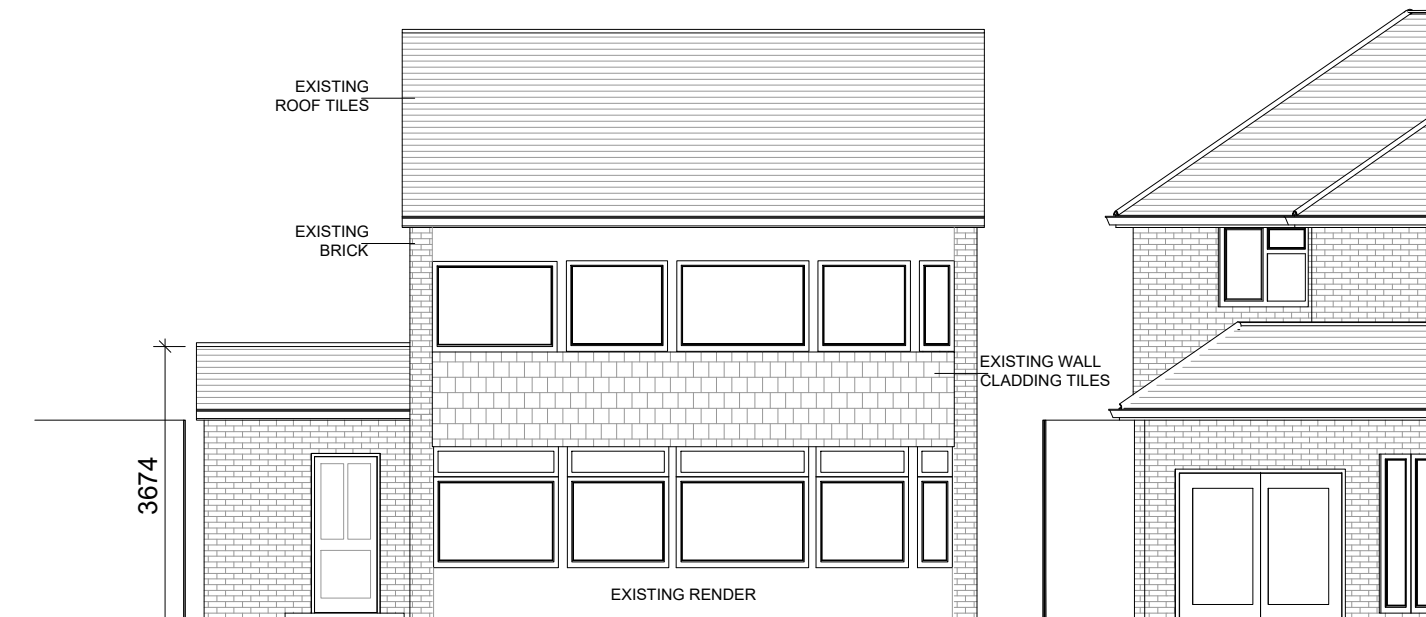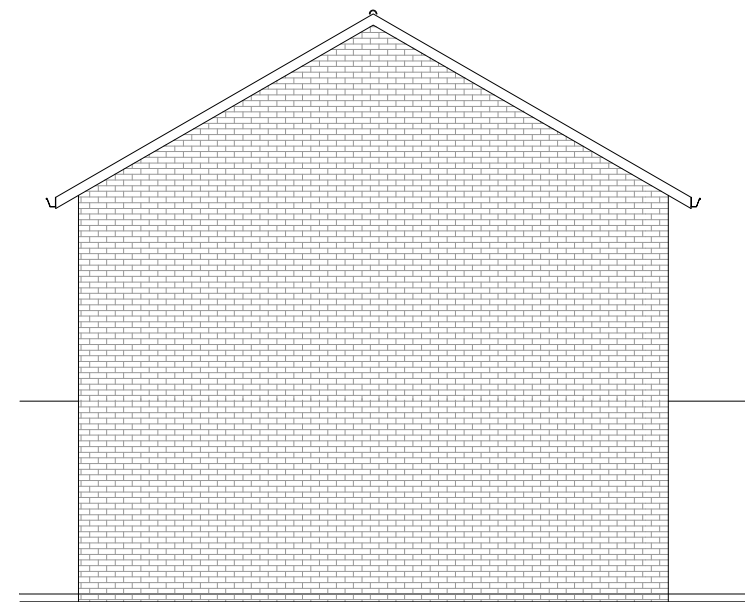

PROJECT	DWG NO.	SCALE	DETAIL	07.05.2020	A16.06.2020					PROJECT NO.	PR Architecture Ltd. Chartered Architect 120, Pinner Road, Harrow, HA1 4JD. Tel: 0208 357 2304
1 WINDRUSH CLOSE, ICKENHAM UB10 8EJ	04A	1:100 @ A1	EXISTING AND PROPOSED ELEVATIONS	SUBMITTED TO PLANNING DEPT.	AMENDMENTS SENT TO PLANNING OFFICER					20.10	
ELEVATIONS											