




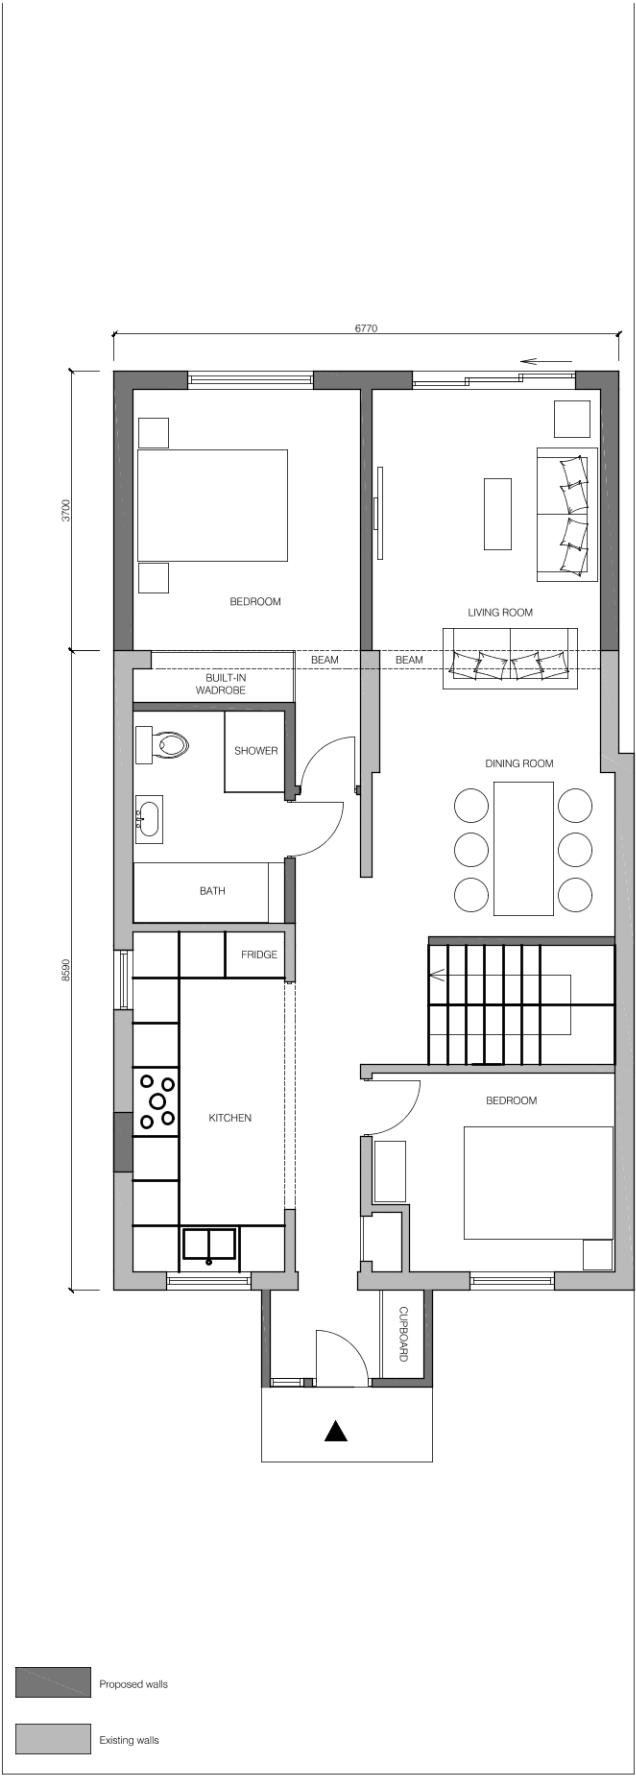

01 Proposed Ground Floor Plan
1013 1:100@A3

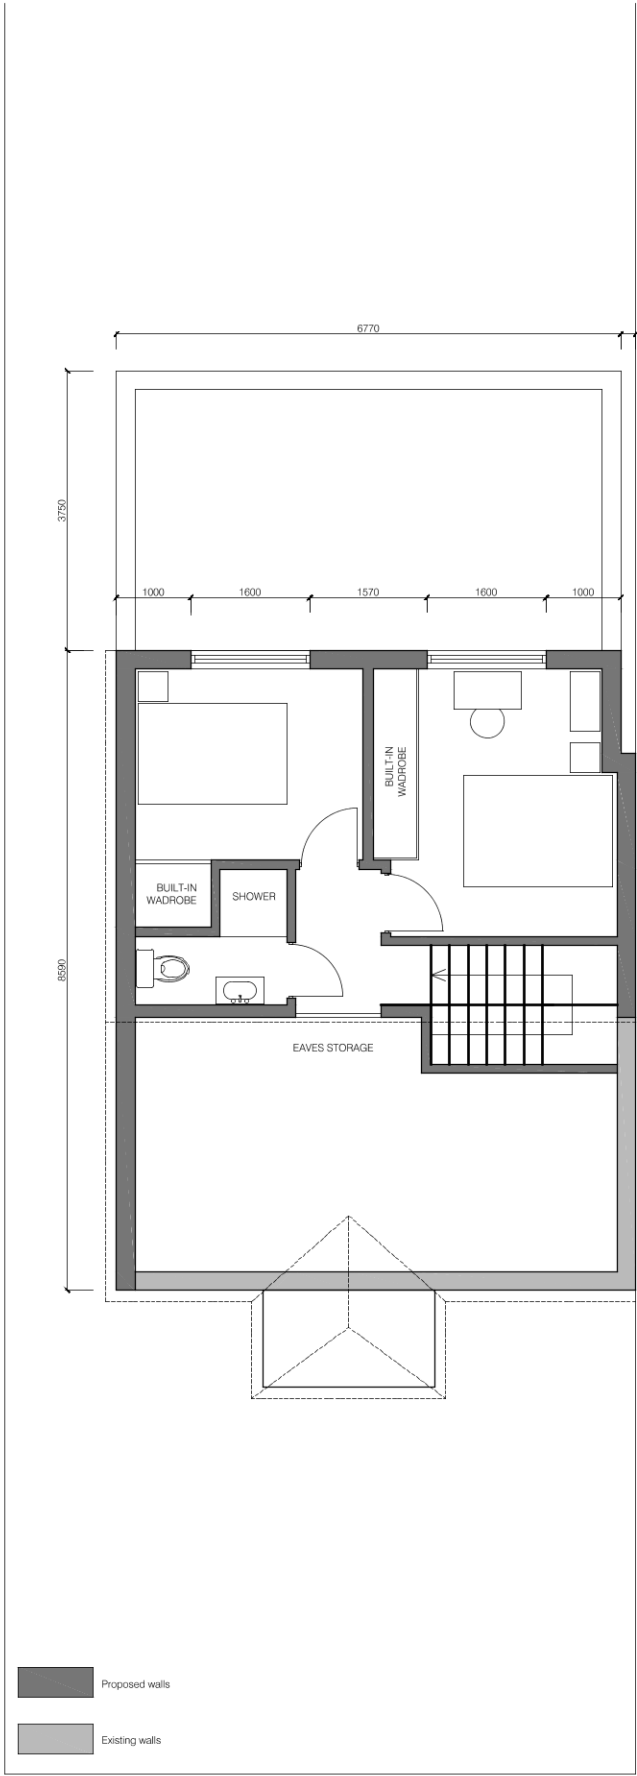


02 Proposed Loft Floor Plan
1013 1:100@A3

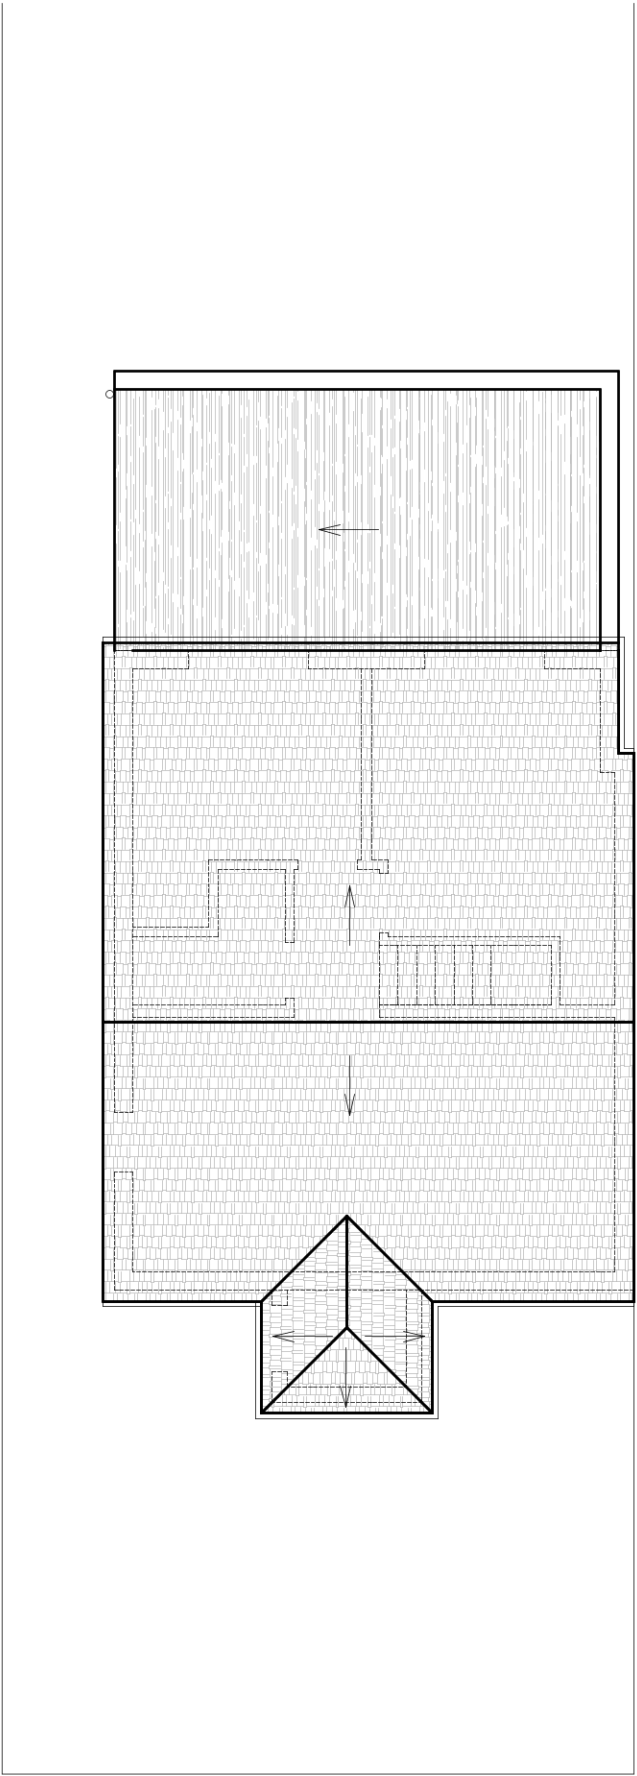

03 Proposed Roof Plan
1013 1:100@A3



- NOTES
- This drawing to be read in conjunction with the design risk assessment prepared by Studio KALM LTD.
 - This drawing to be read in conjunction with all relevant drawings and specifications produced by MK and other members of the design team.
 - All dimensions are in millimeters unless otherwise stated.
 - Any discrepancies in dimensions are to be reported to the designer immediately.
 - All information subject to detailed site survey, it is the duty of the contractor and his agent to check all dimensions on site.
 - This drawing is the copyright © of Studio KALM, do not reproduce without permission.

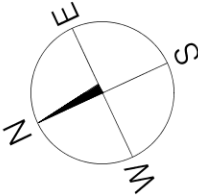

-	05/05/2020	For information	MK
REV	DATE	DESCRIPTION	DRAWN BY

FOR INFORMATION

project title
House Extension - 44 Douglas Crescent, Hayes, UB4 9BT, London

drawing title
Proposed Plans

drawing number
2010 PL GA 1013 /

scale
1:100 @ A3

date / drawn by / checked by
03.05.2020 / MK / MK

Studio KALM

33 Marsh Drive
NW9 7QE London
074 552 31 860
office@studiokalm.com