



Note: The Drawings is for planning purpose and should not be used for construction.
All dimensions should be confirmed on site and any deviation should be reported back to designer.

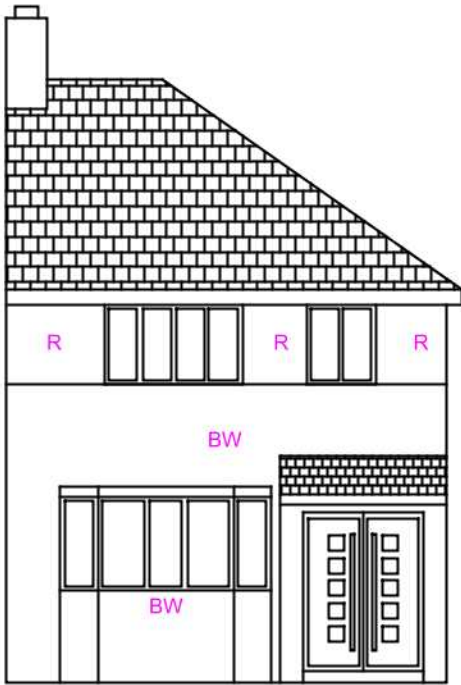

Proposed Front Elevation

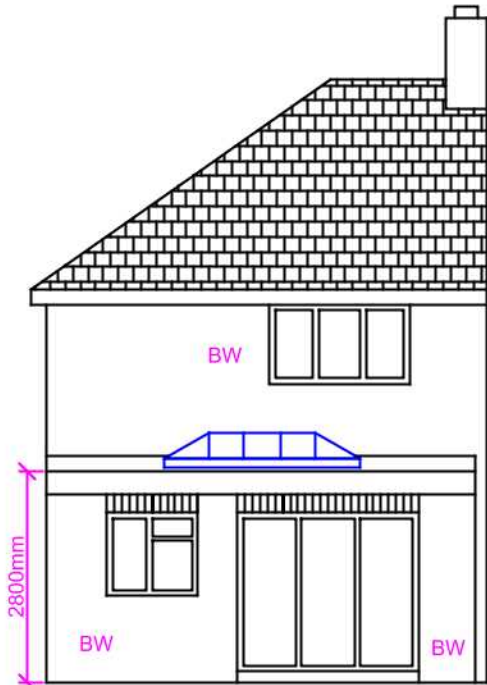


Proposed Rear Elevation


Key:

R: Render

BW: Brickwork

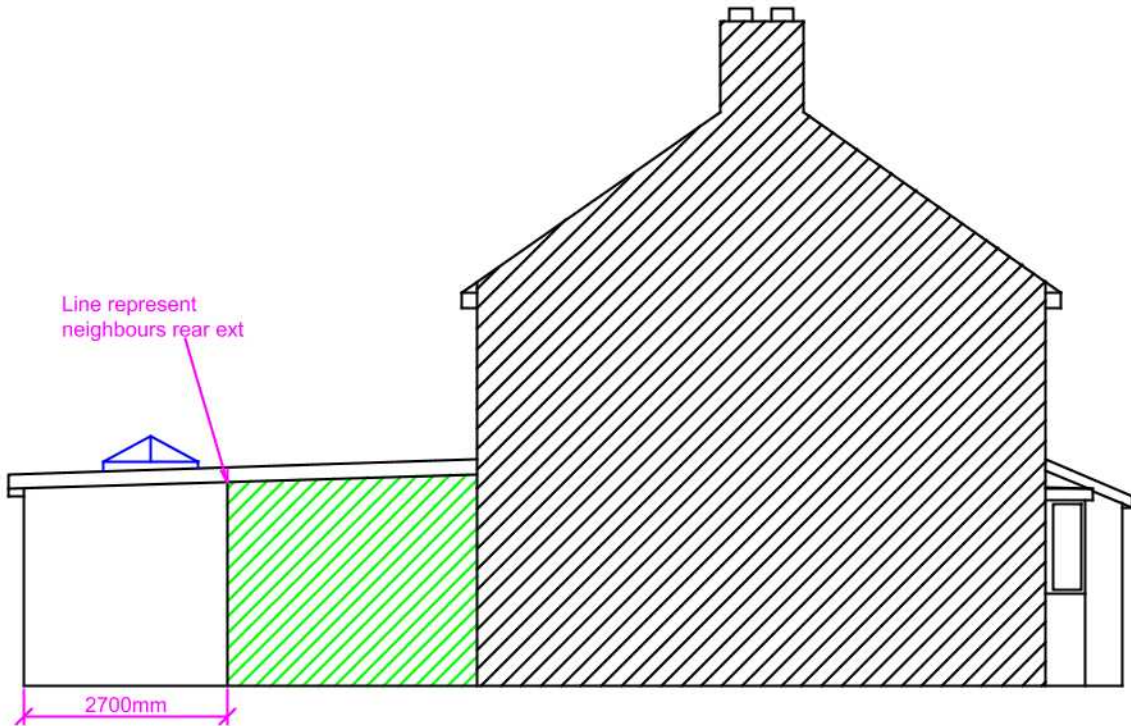

Proposed Side Elevation (LHS)

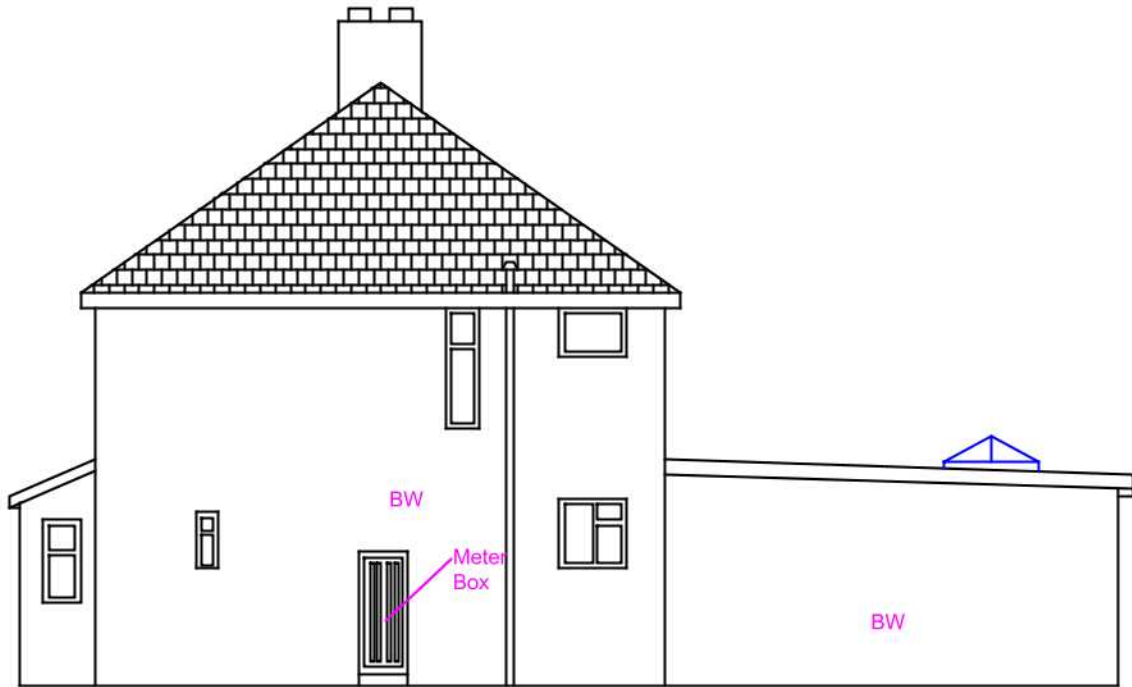

Proposed Side Elevation (RHS)

Proposed Development:

Single Storey Rear Extension and Outbuilding

Site Address:

43 Swan Road
West Drayton
UB7 7JZ

Revisions:

Rev	Date	Description
A	13/05/2020	

Drawing Description:

Proposed Elevations

Drawing No:

ART/2020/6M RE43SR/PE

Scale: 1:100
Paper Size: A3
Sheet No: 3 of 5



ART CONSULTANTS (UK) LTD
113 LONG LANE
STANWELL
TW19 7AL
M:07960071377
E: ARTCONSULTANTSUK@GMAIL.COM