

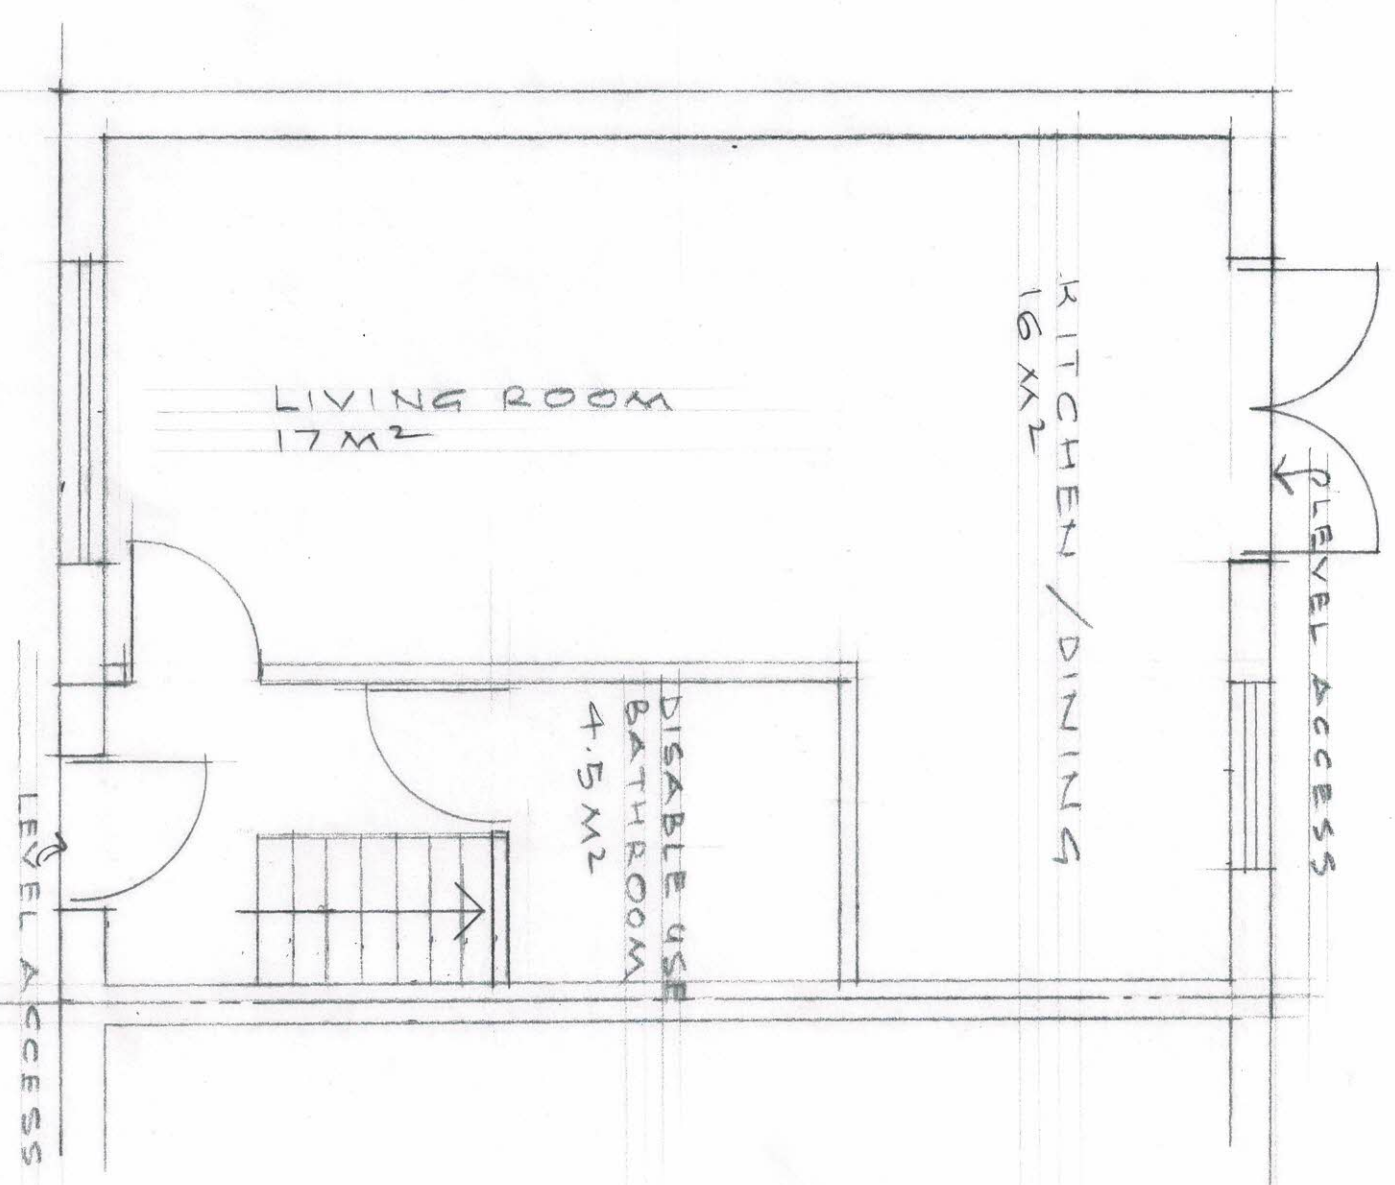


GROUND FLOOR

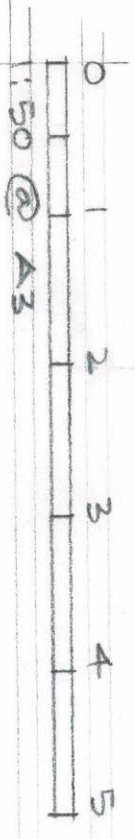




FIRST FLOOR

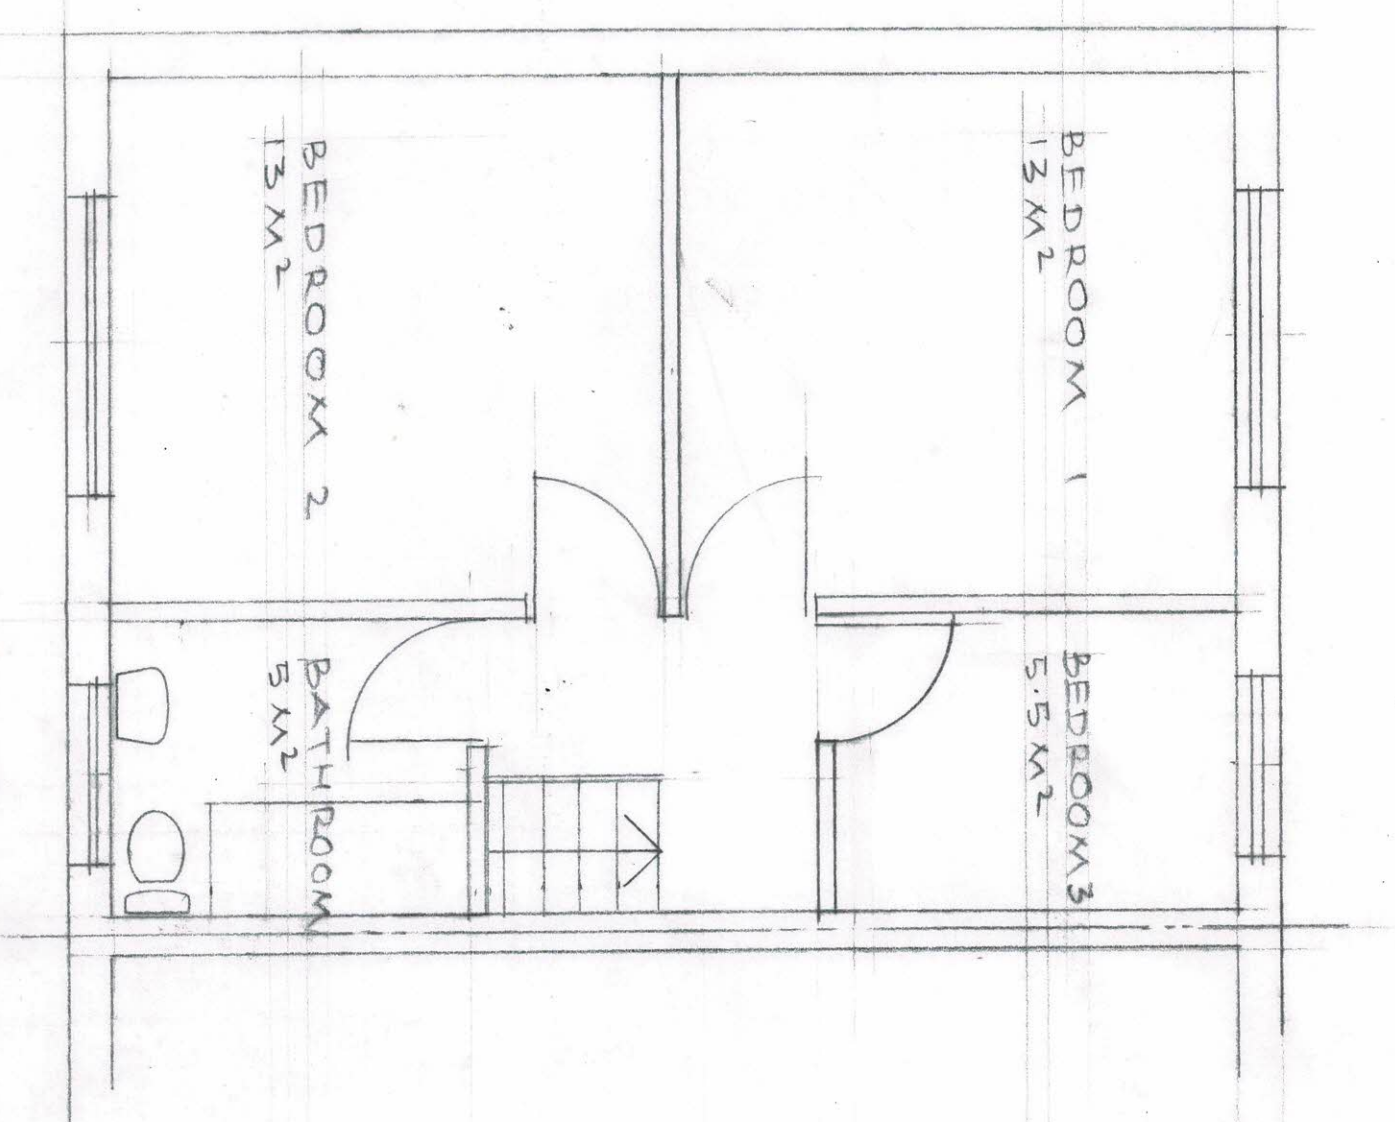

Kudip Sira
Building Designs
Mob: 07956234848

PROPOSED HOUSES AT
LAND ADJACENT TO 22 PRINCES PARK CLOSE

SCALE 1:50 DATE FEB, 18
2018/108/01

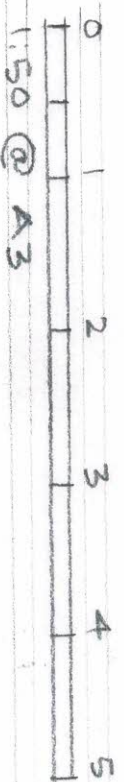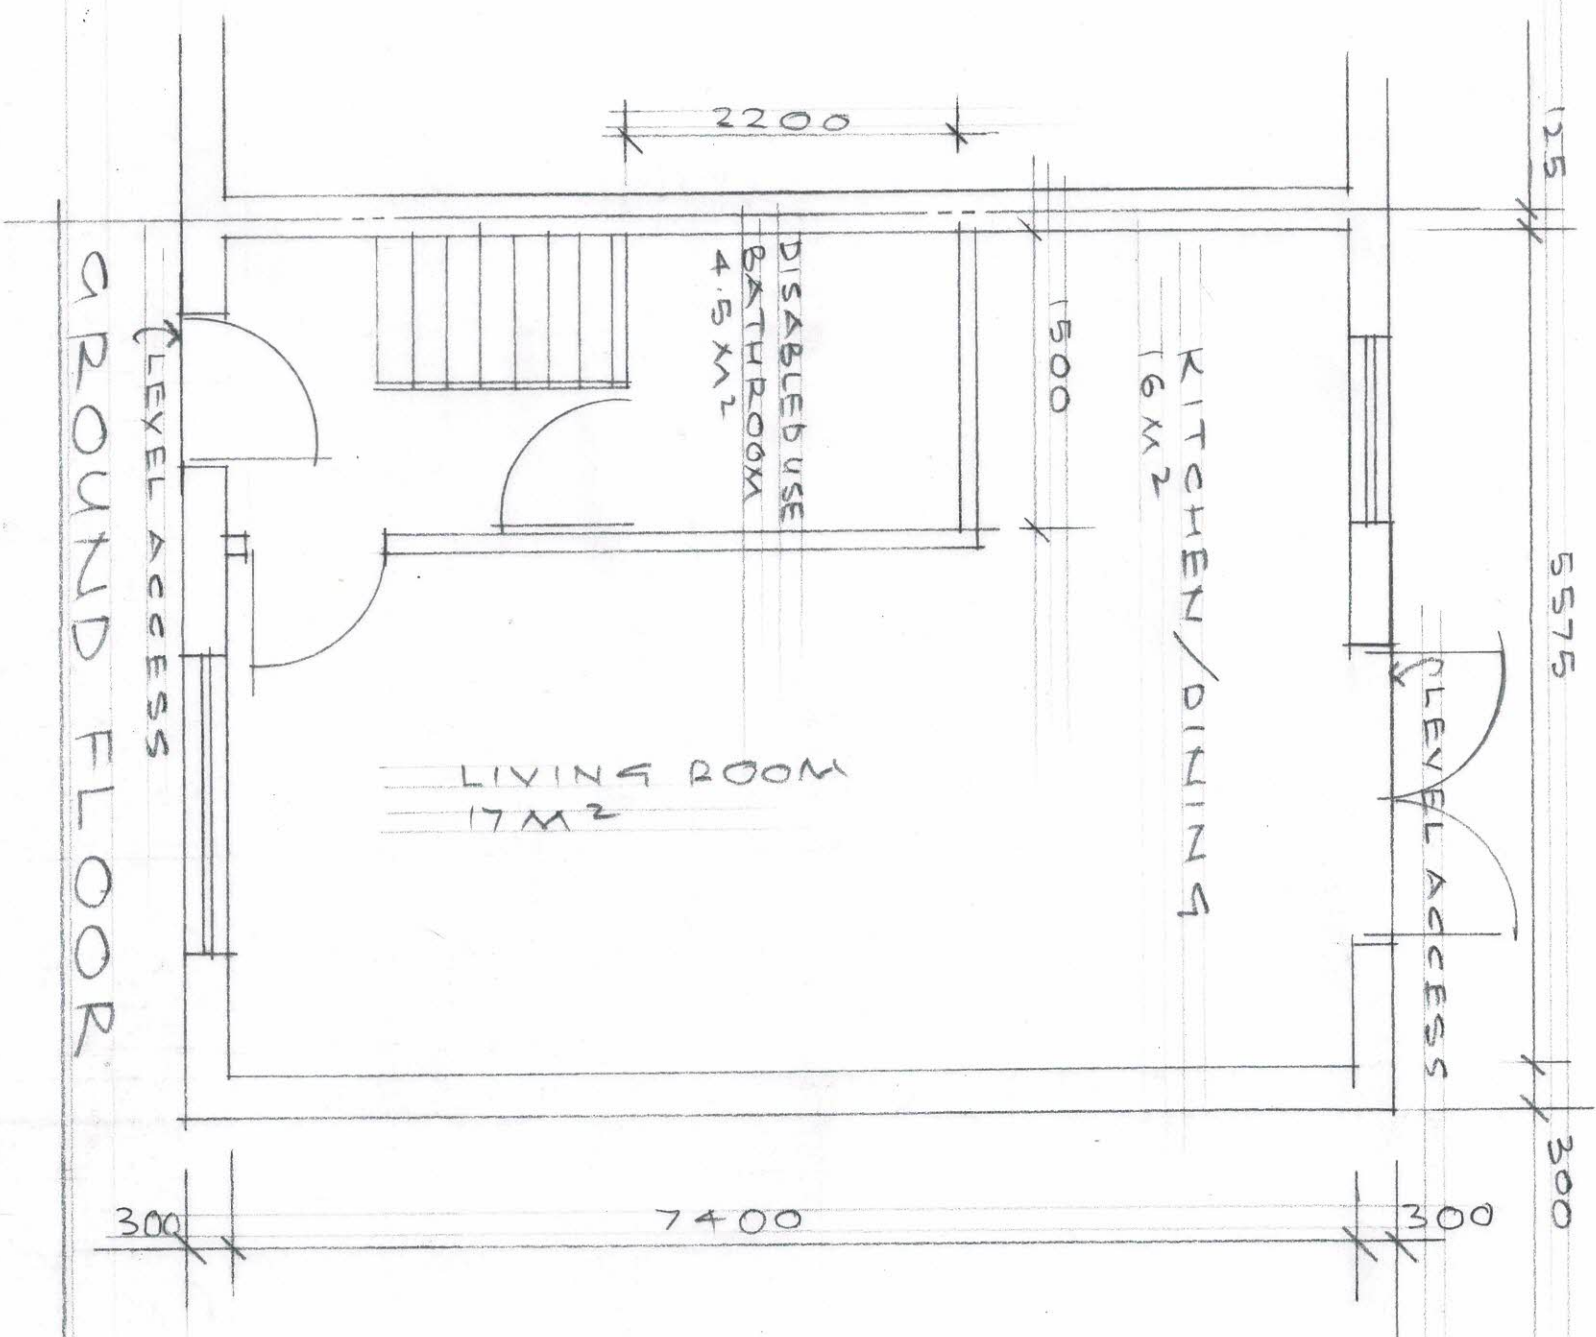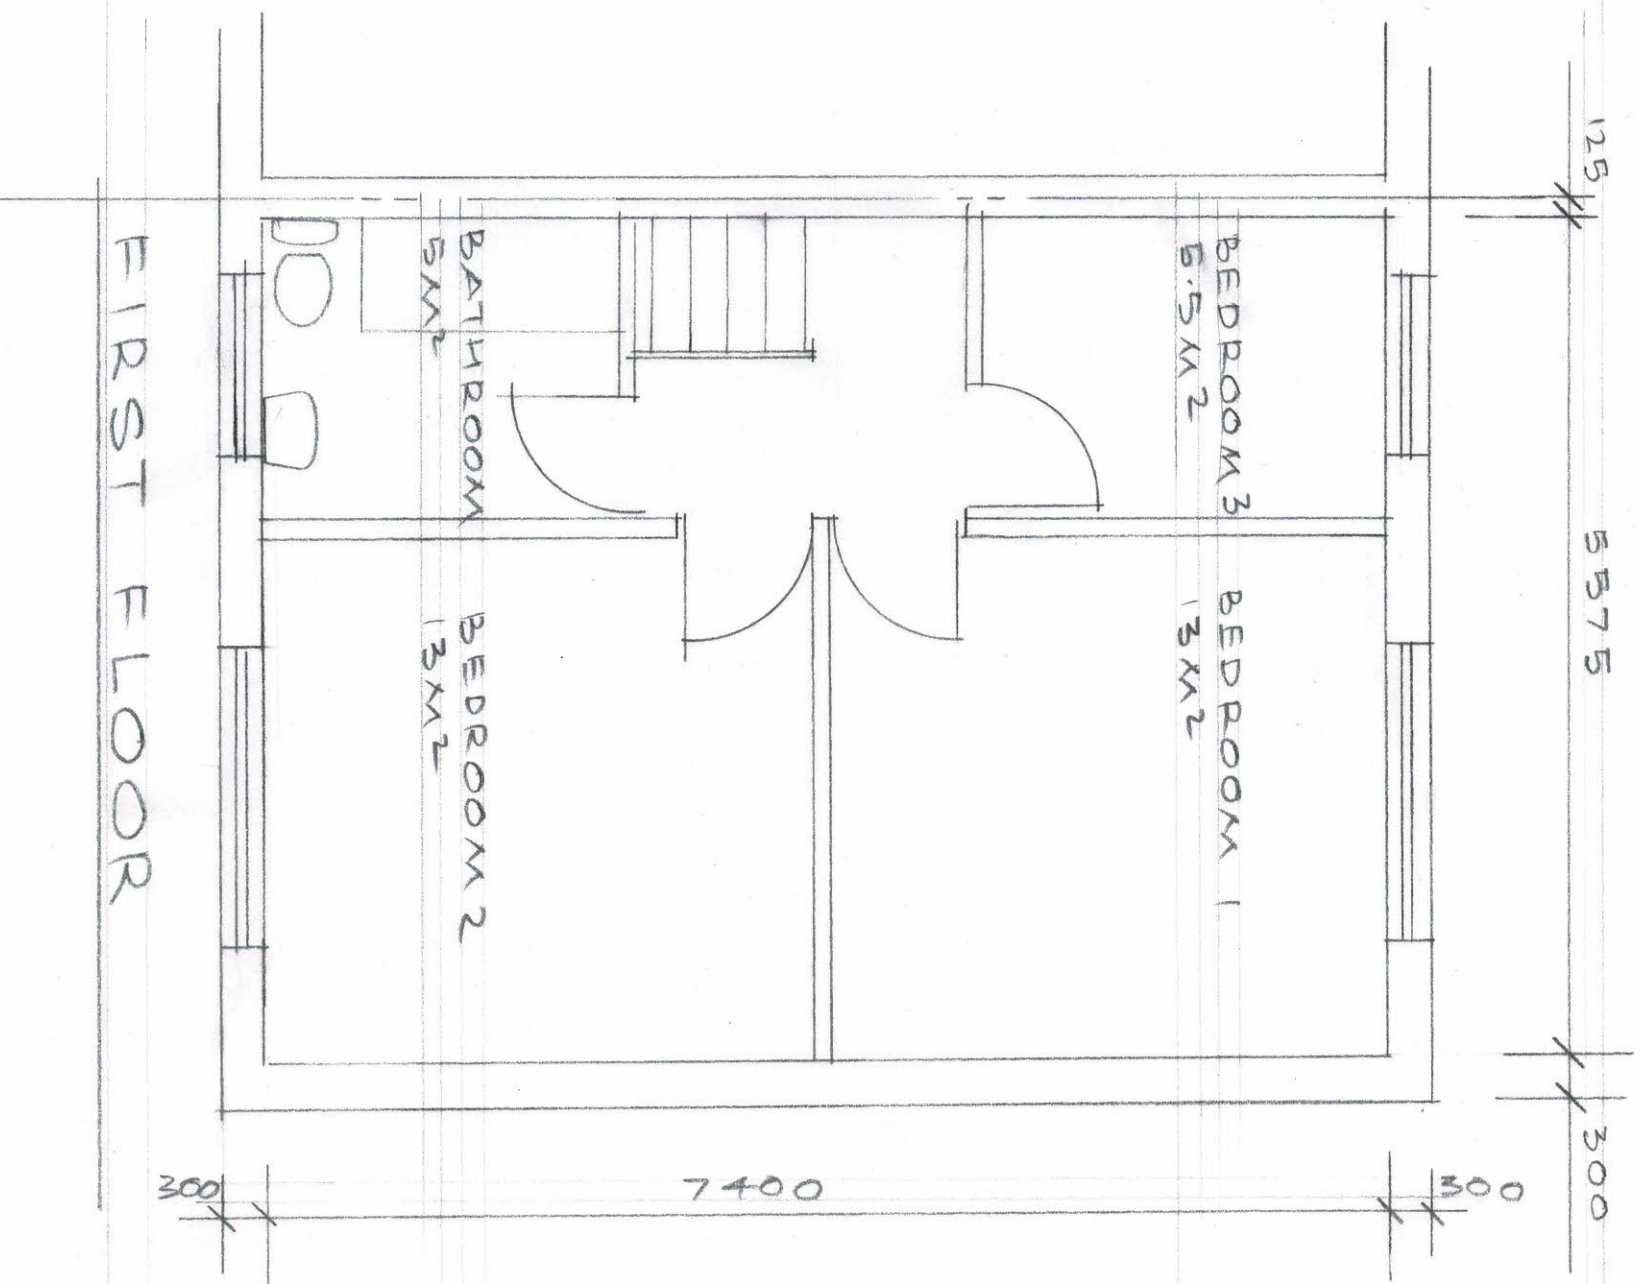

Kuldip Sira
Building Designs
Mob: 07956234848

PROPOSED HOUSE AT
LAND ADJACENT TO 22 PRINCES PARK CLOSE



SCALE 1:50 DATE FEB/18
2018/108/02

ROOF TILES TO
MATCH ROOFS
IN AREA

WINDOWS TO
BE WHITE UPVC
DOUBLE GLAZED

DOUBLE DASHED
WHITE SPARK
RENDERING

FRONT ELEVATION

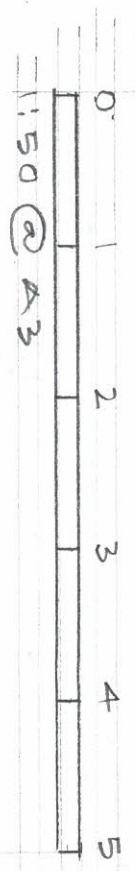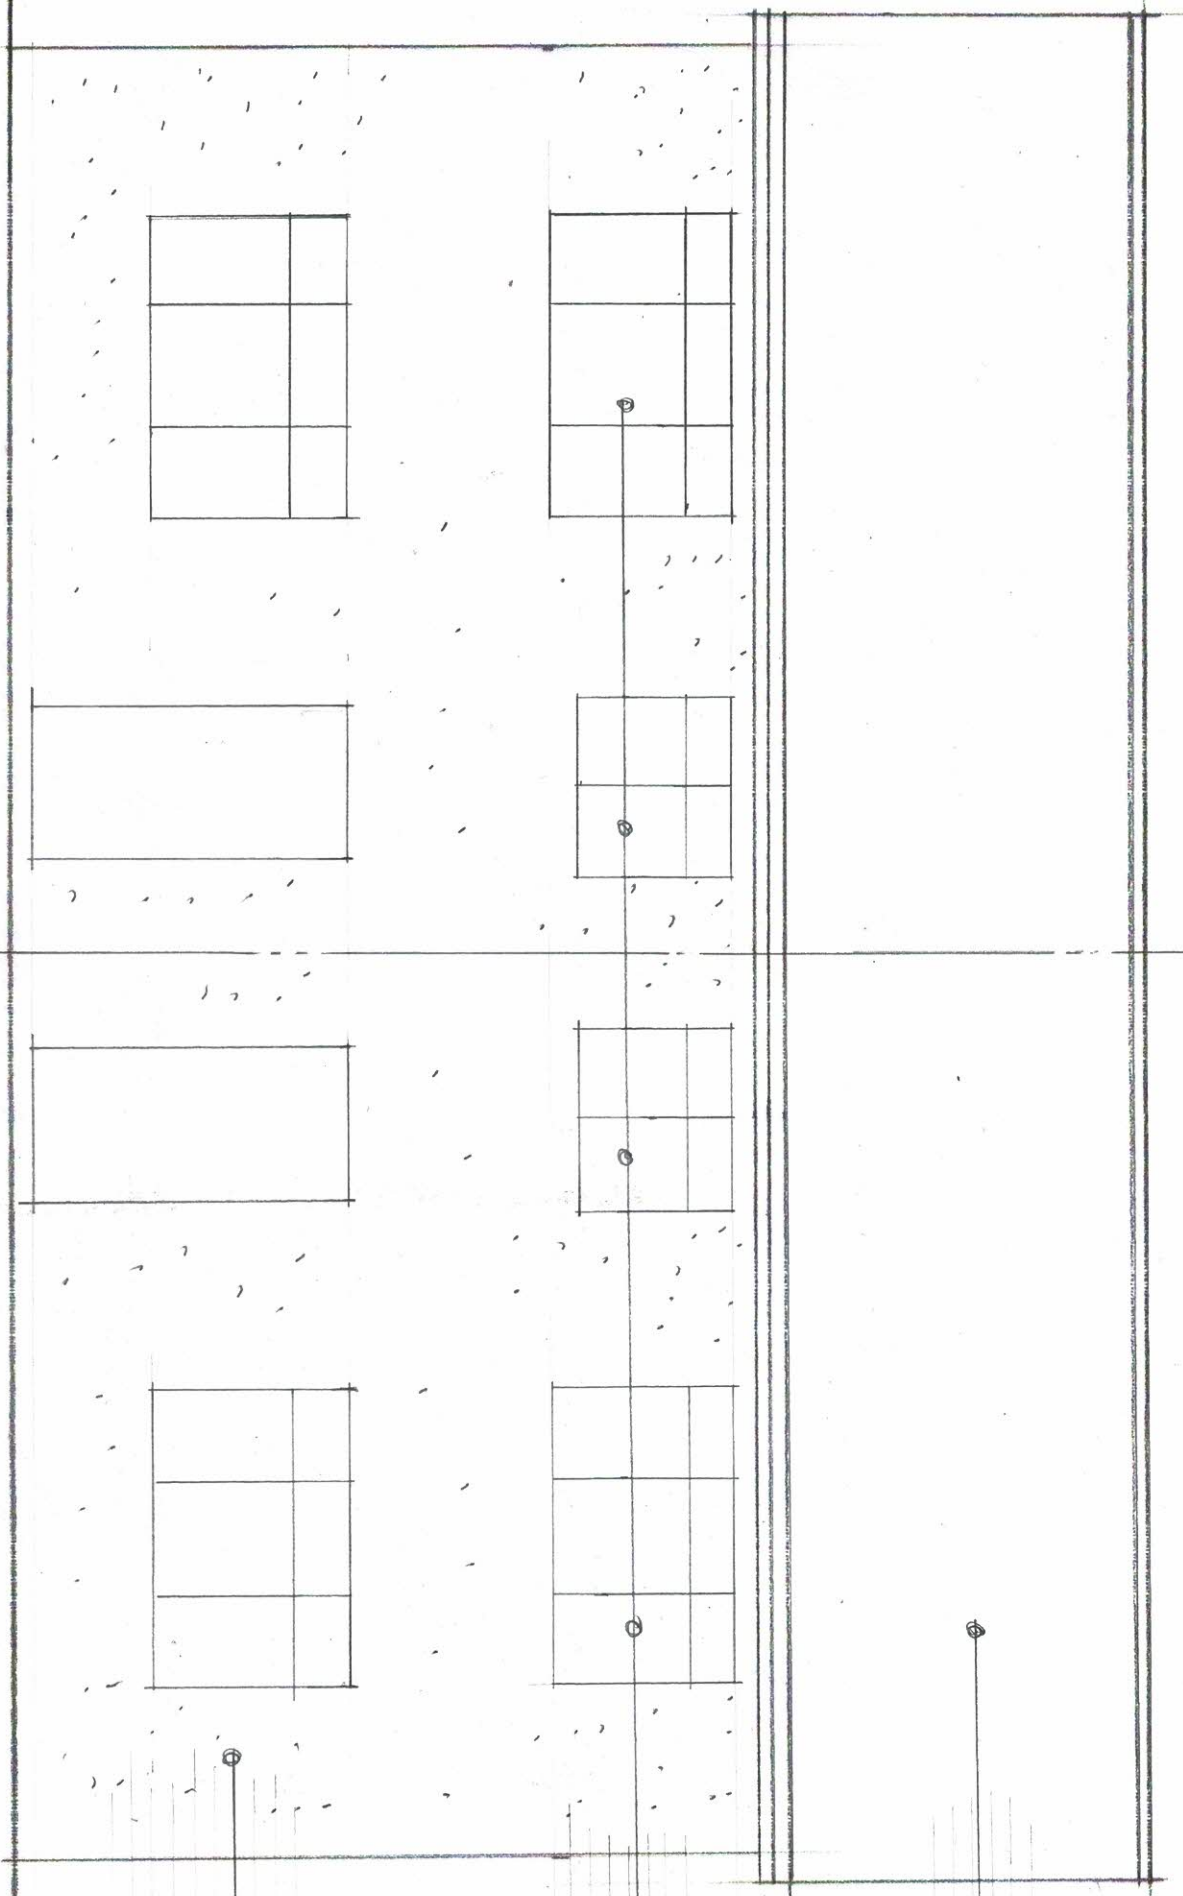

Kuldip Sira
Building Designs
Mob: 07956234848

HOUSES AT
LAND ADJACENT TO LAND AT 22 PRINCES PARK CLOSE 2018/108/03


SCALE 1:50 DATE FEB, 10

ROOF TILES TO
MATCH ROOFS
IN AREA

WINDOWS TO BE
WHITE UPVC
DOUBLE ALAZED

PEBBLE DASHED
WHITE SPAR
RENDERING


REAR ELEVATION

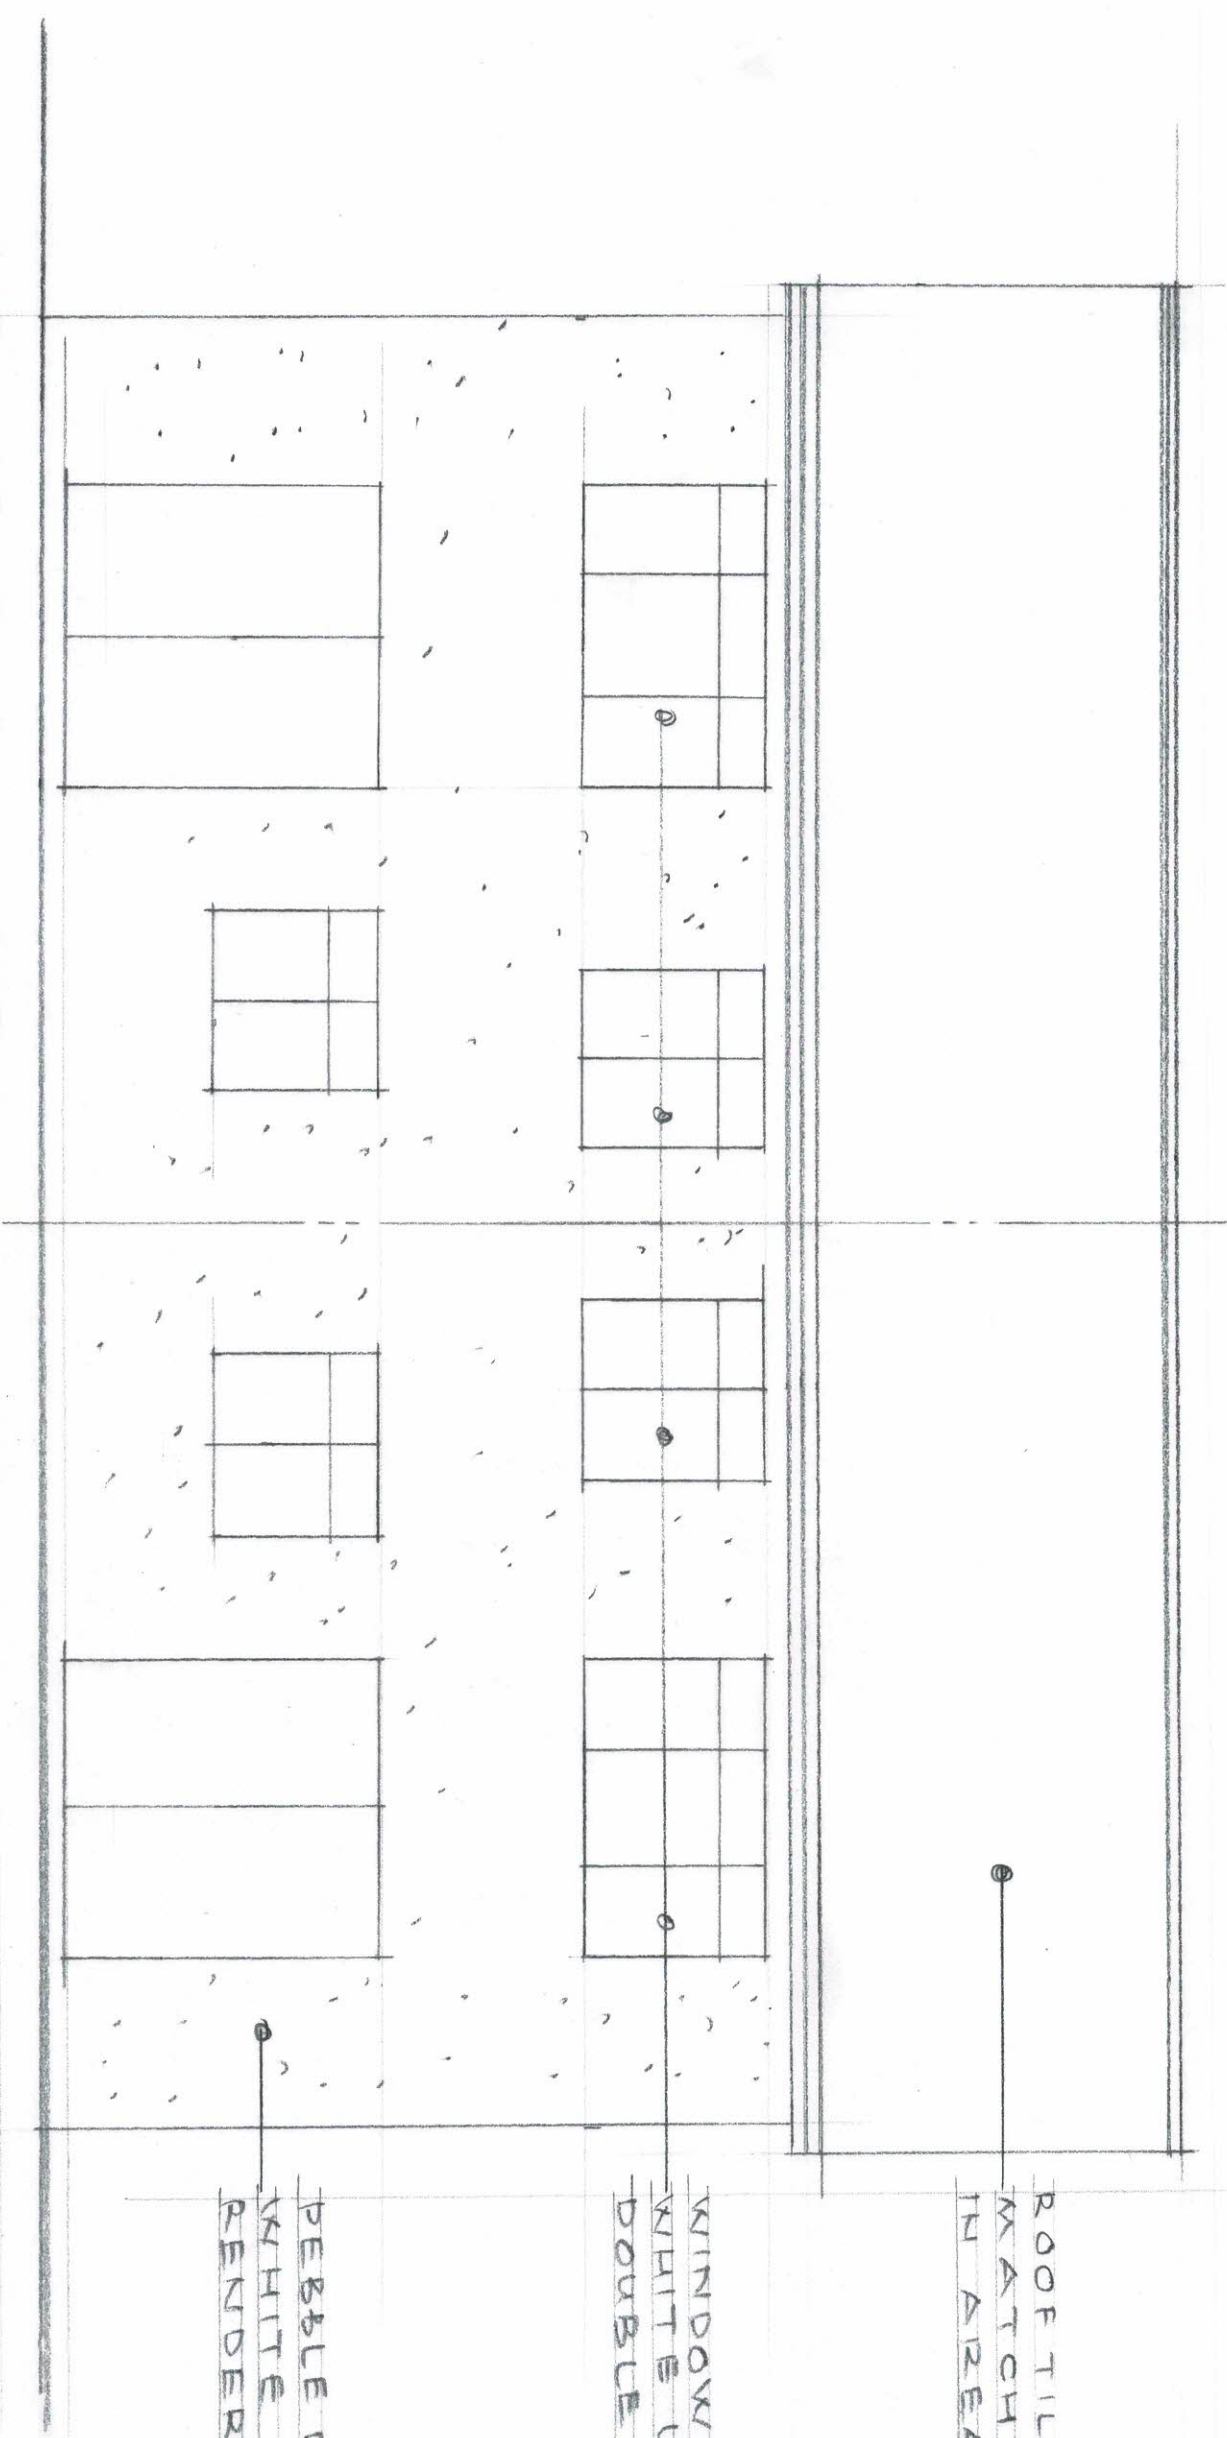

Kuldip Sira
Building Designs
Mob: 07956234848

HOUSES AT
LAND ADJACENT TO LAND AT 22 PRINCES PARK CLOSE


SCALE: 1:50 DATE: FEB, 10
2018/108/04

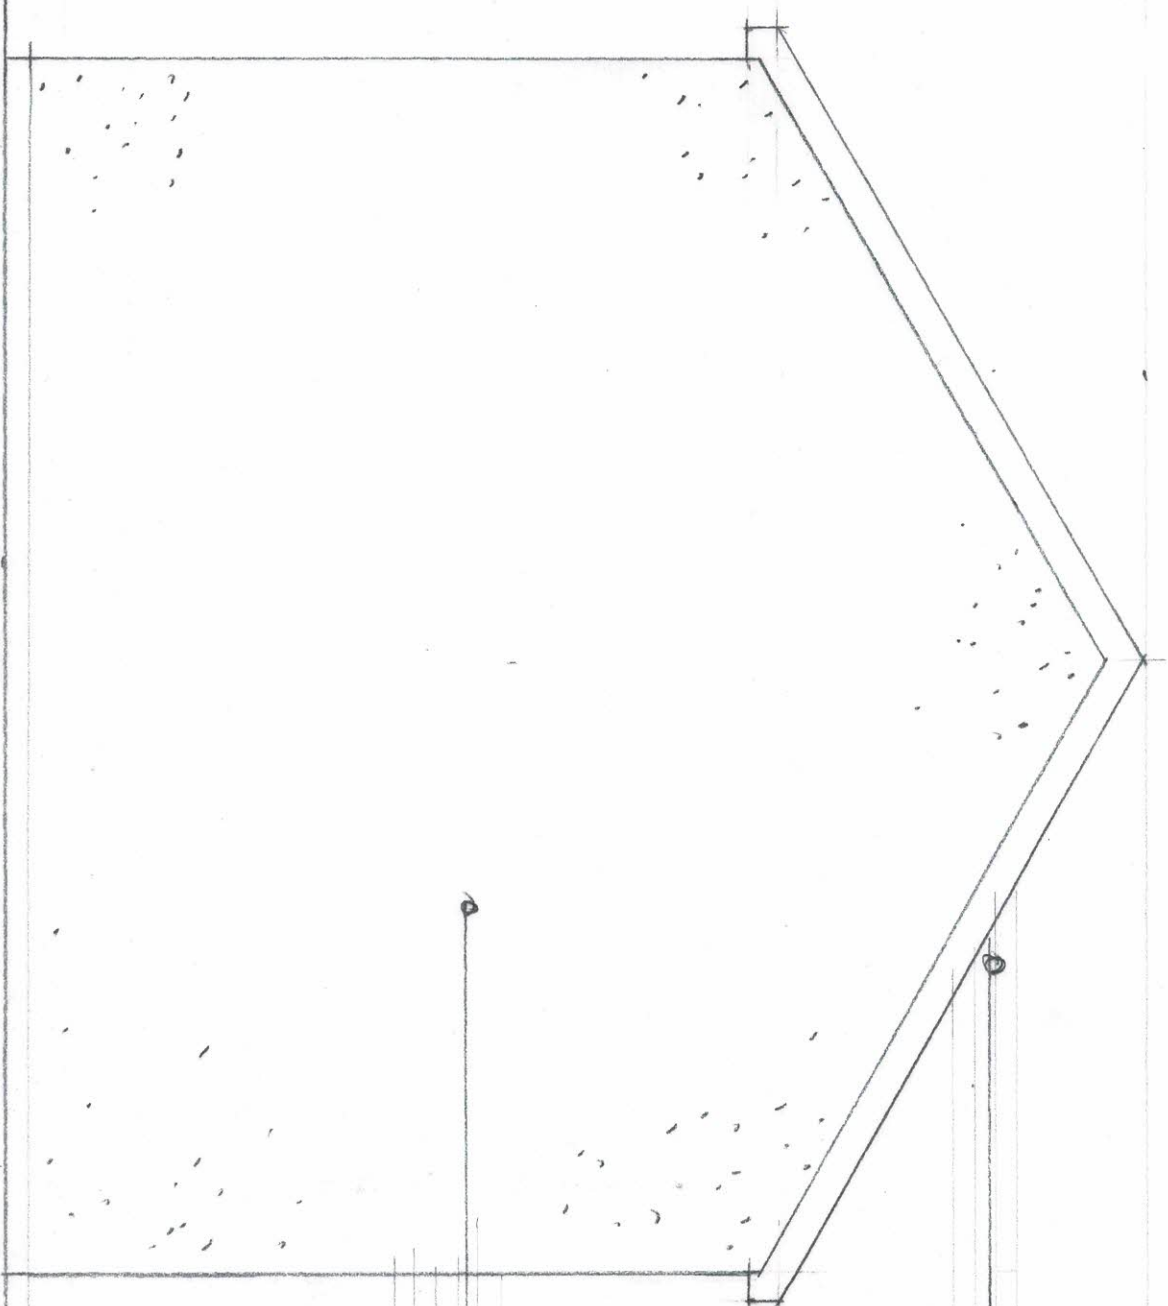

ROOF TILES TO MATCH
ROOFS IN AREA

PEBBLE-DASHED WHITE
SPR CHIPPING RENDERING



SIDE ELEVATION
(OTHER SIDE IDENTICAL)

 

Kuldeep Sira
Building Designs
Mob: 07956234848

PROPOSED HOUSES AT
LAND ADJACENT TO 22 PRINCES PARK CLOSE

SCALE: 1:50 DATE: FEB, '18
2018/108/05

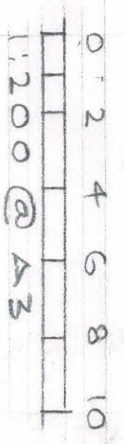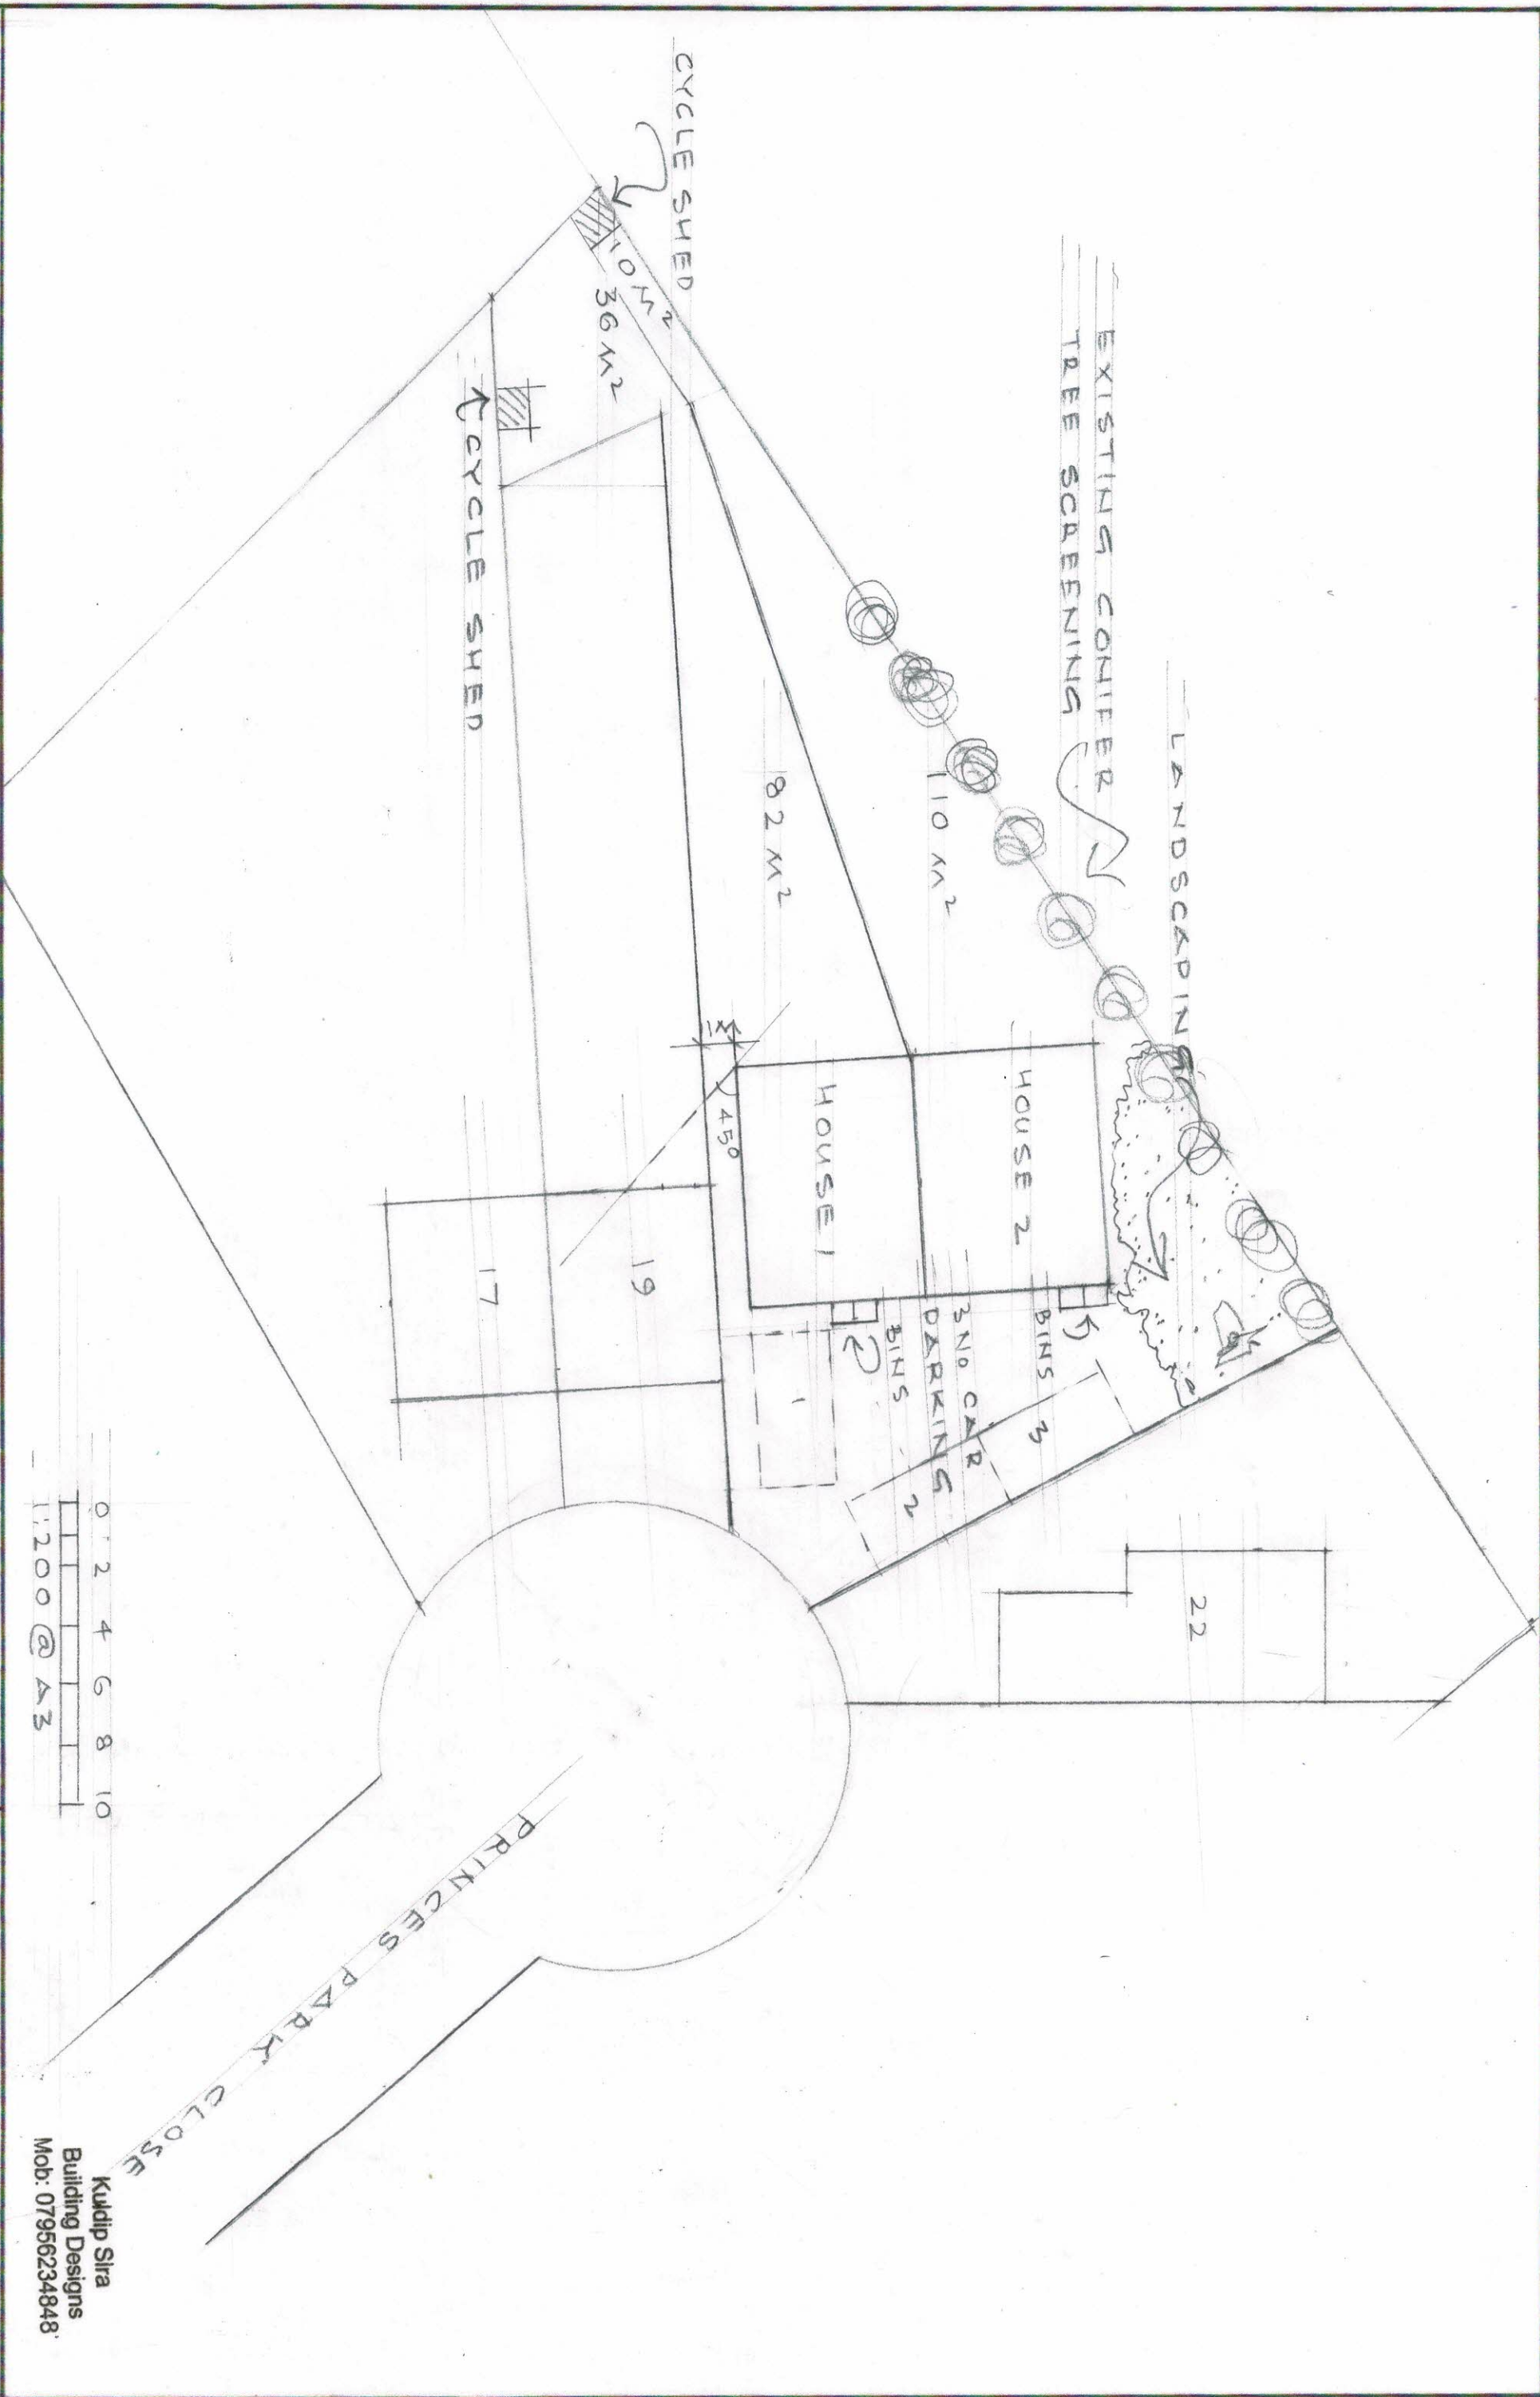

Kuldip Sira
Building Designs
Mob: 07956234848

PROPOSED HOUSES AT
LAND ADJACENT TO LAND AT 22 PRINCES PARK CLOSE

SCALE: 1:1200 DATE: FEB, '18
2018/108/06