

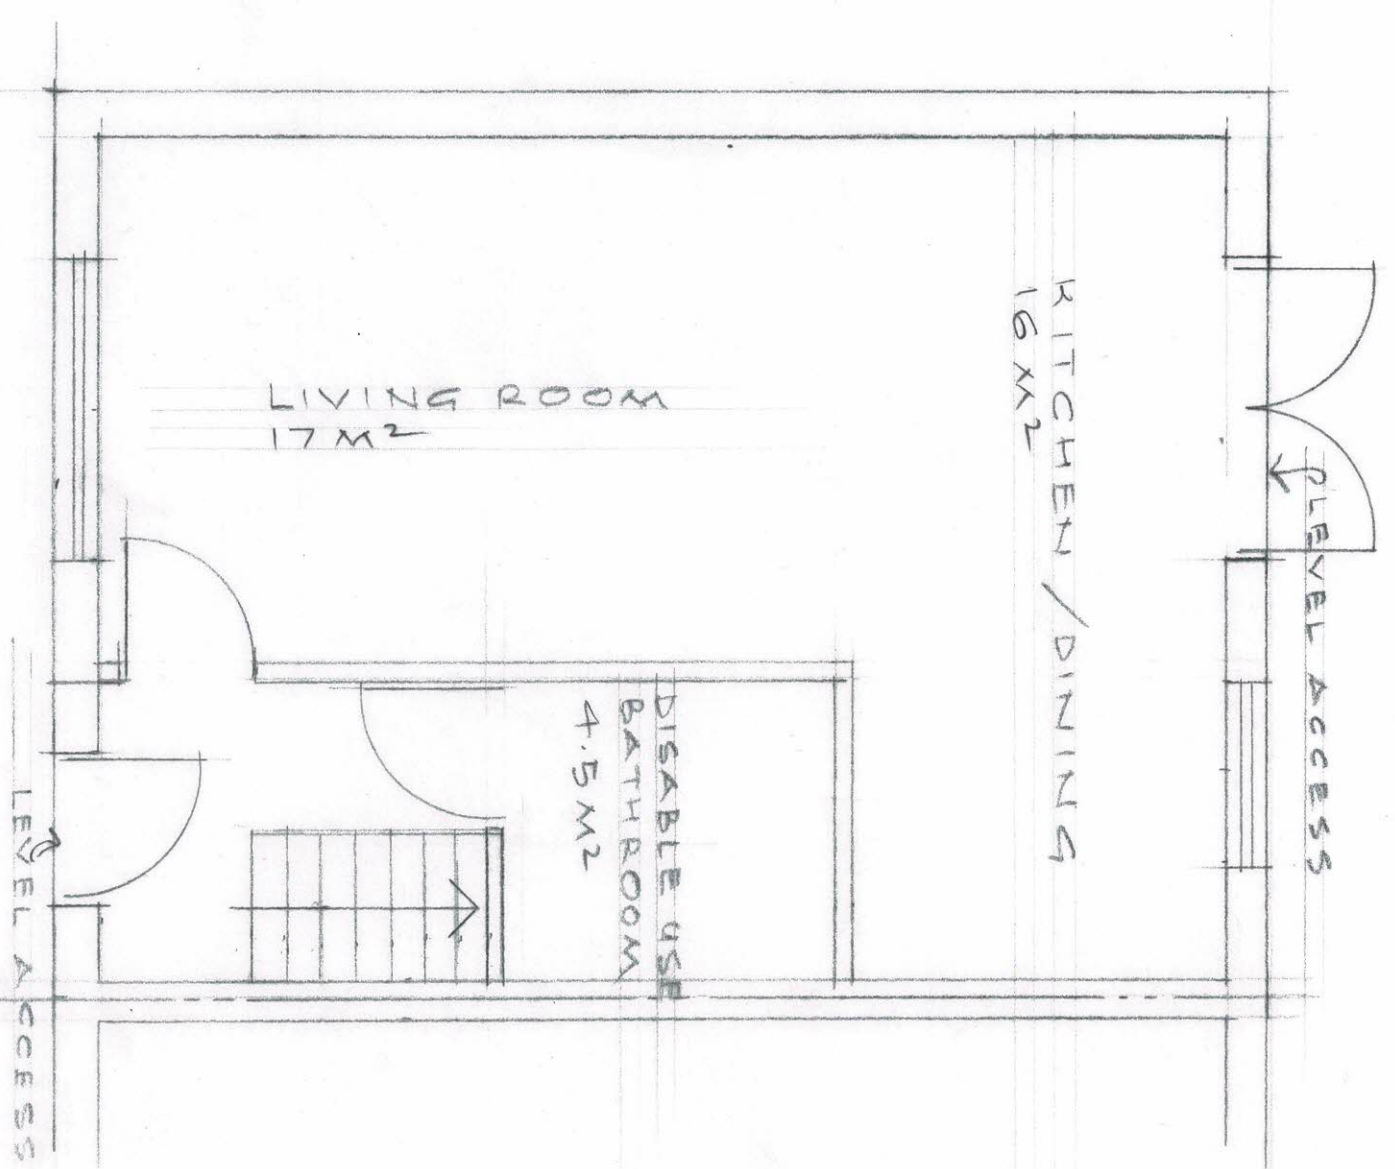


GROUND FLOOR

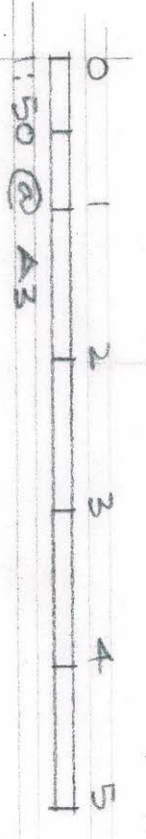

FIRST FLOOR

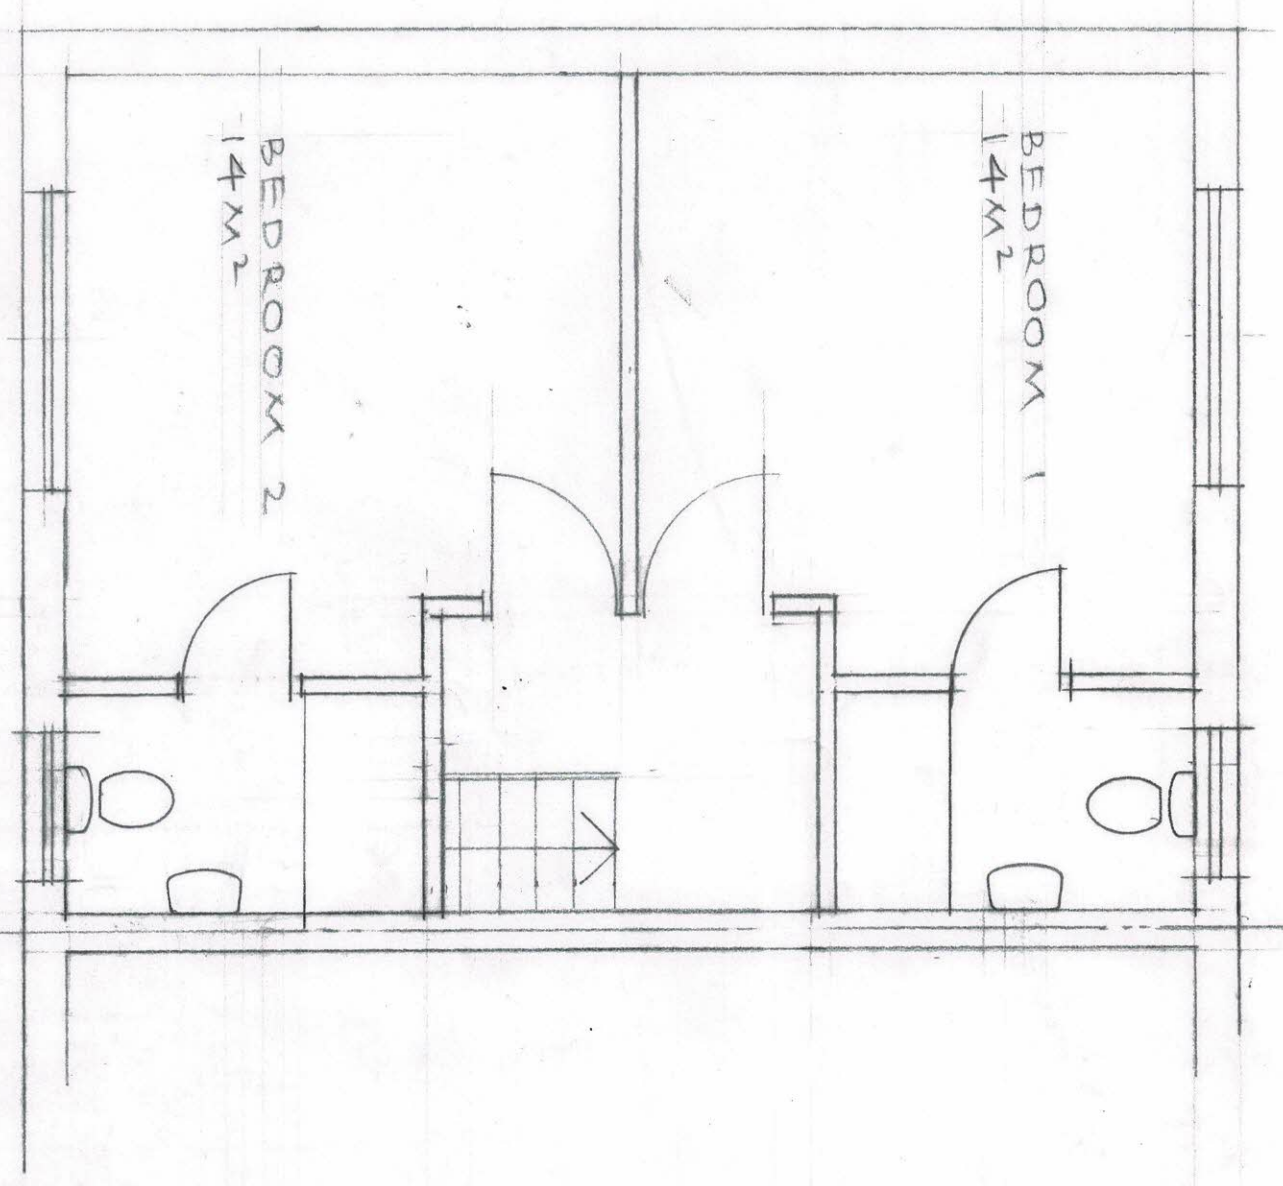


Kuldip Sira
Building Designs
Mob: 07956234848



PROPOSED HOUSES AT
LAND ADJACENT TO 22 PRINCES PARK CLOSE

SCALE 1:50 DATE AUG, 20
2018/108/01/KS

FIRST FLOOR

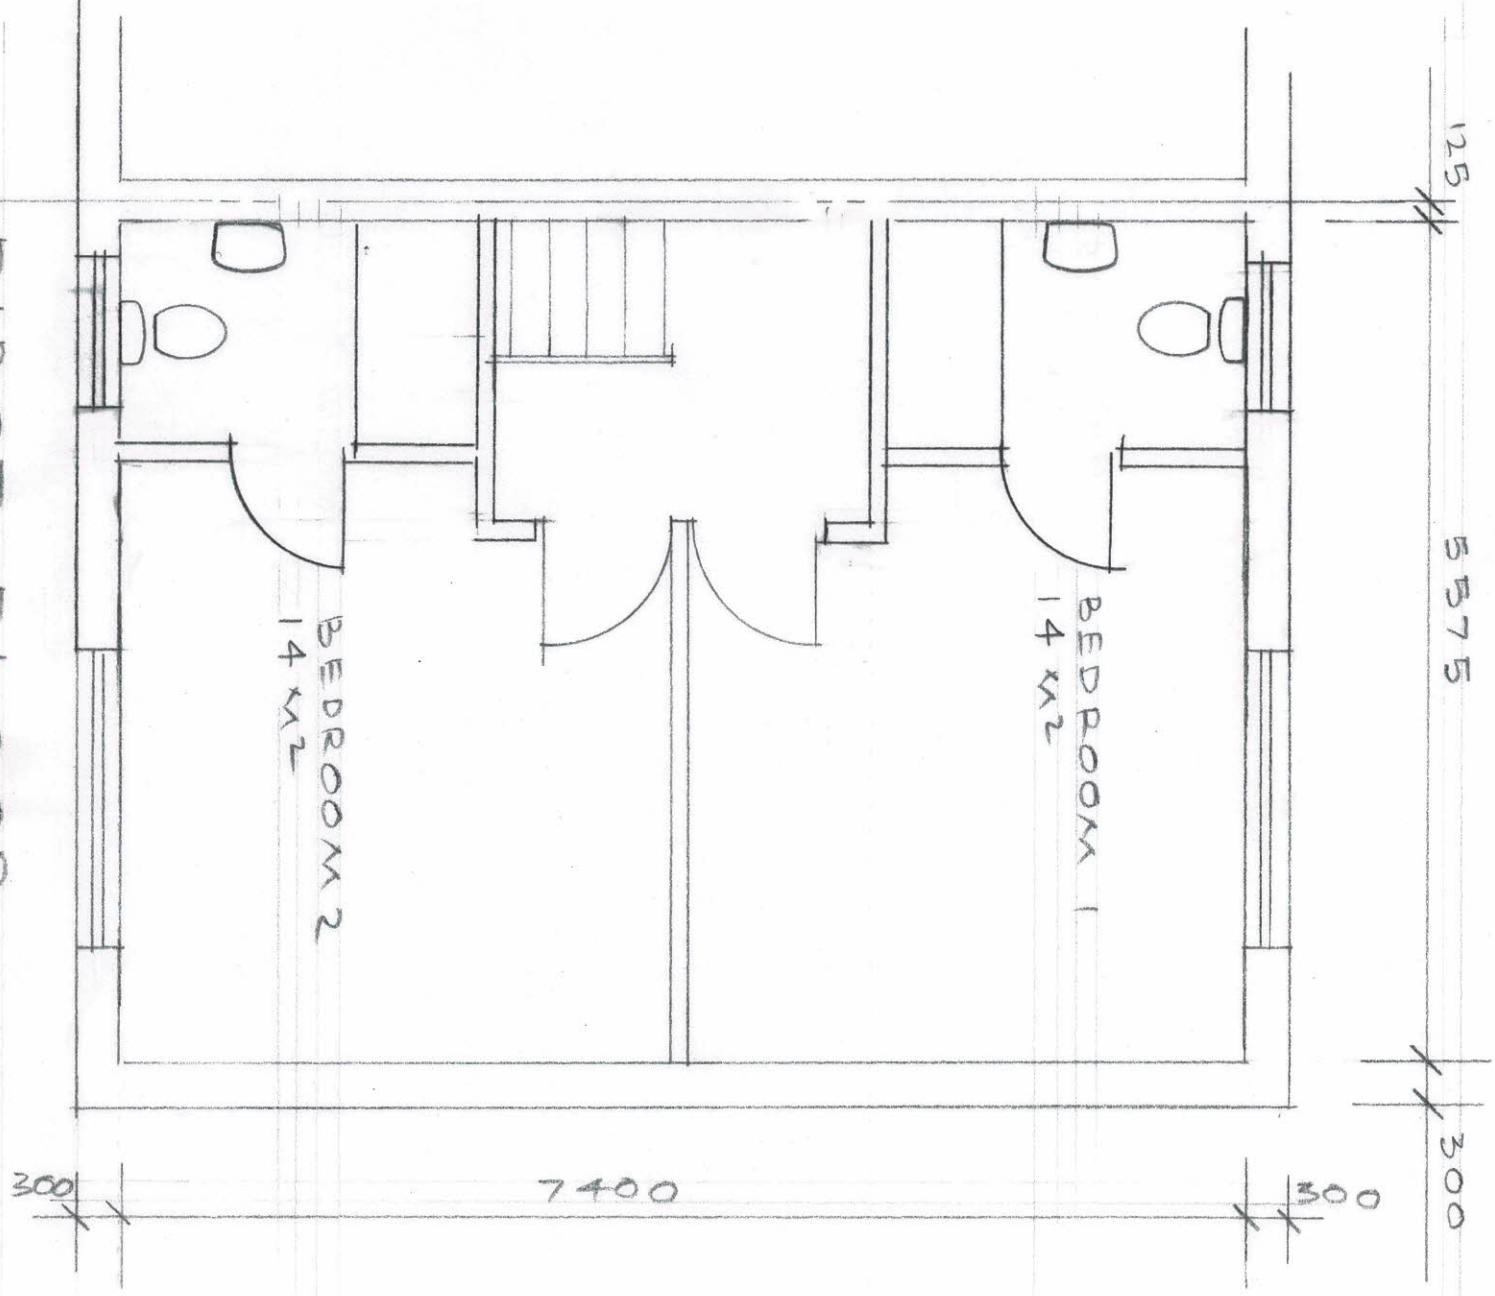

GROUND FLOOR

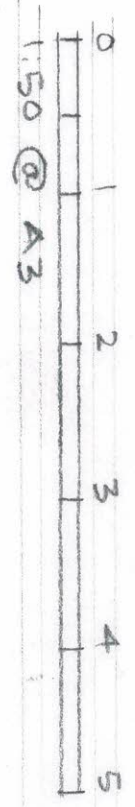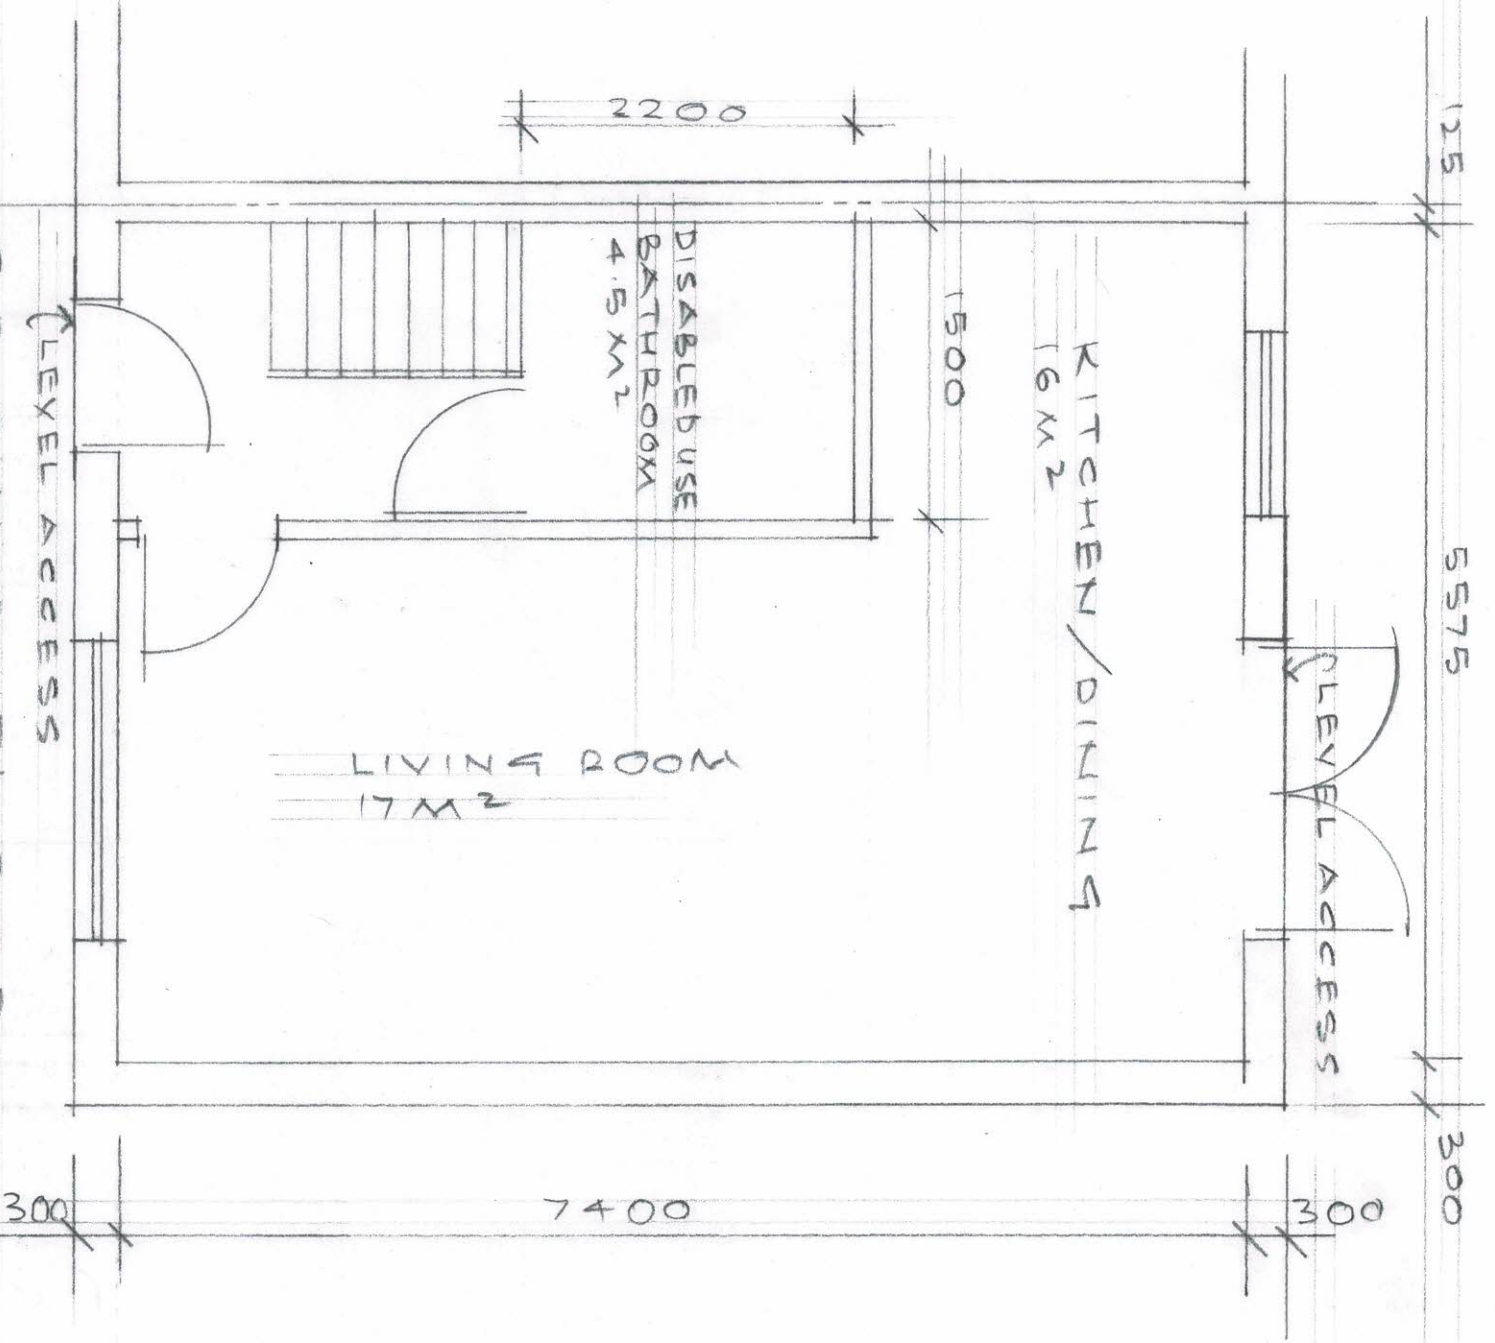

Kuldip Sira
Building Designs
Mob: 07956234848

PROPOSED HOUSE AT
LAND ADJACENT TO 22 PRINCES PARK CLOSE


SCALE: 1:50 DATE: AUG, 20
2018/108/02/KS

ROOF TILES TO
MATCH ROOFS
IN AREA.

WINDOWS TO
BE WHITE UPVC
DOUBLE GLAZED

DEBBLE DASHED
WHITE SPAR
RENDERING.

FRONT ELEVATION

 

Kuldip Sira
Building Designs
Mob: 07956234848


HOUSES AT
LAND ADJACENT TO LAND AT 22 PRINCES PARK CLOSE
SCALE: 1:50 DATE: 18/08/2018
2018/108/03/KS

ROOF TILES TO
MATCH ROOFS
IN AREA


WINDOWS TO BE
WHITE UPVC
DOUBLE GLAZED

PEBBLE DASHED
WHITE SPAR
RENDERING

REAR ELEVATION

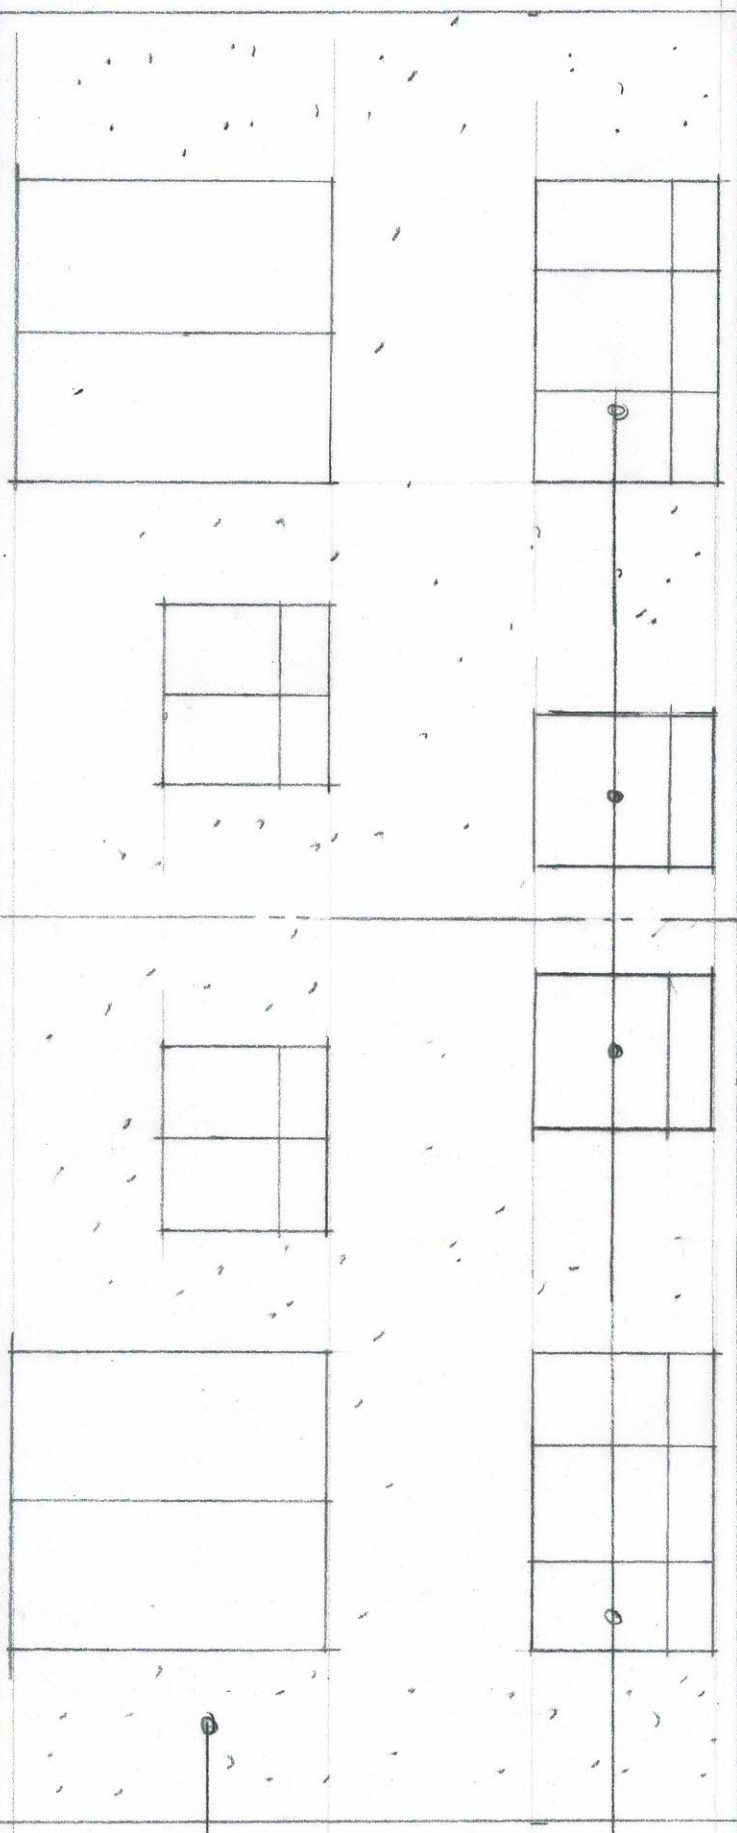


Kuldip Sira
Building Designs
Mob: 07956234848

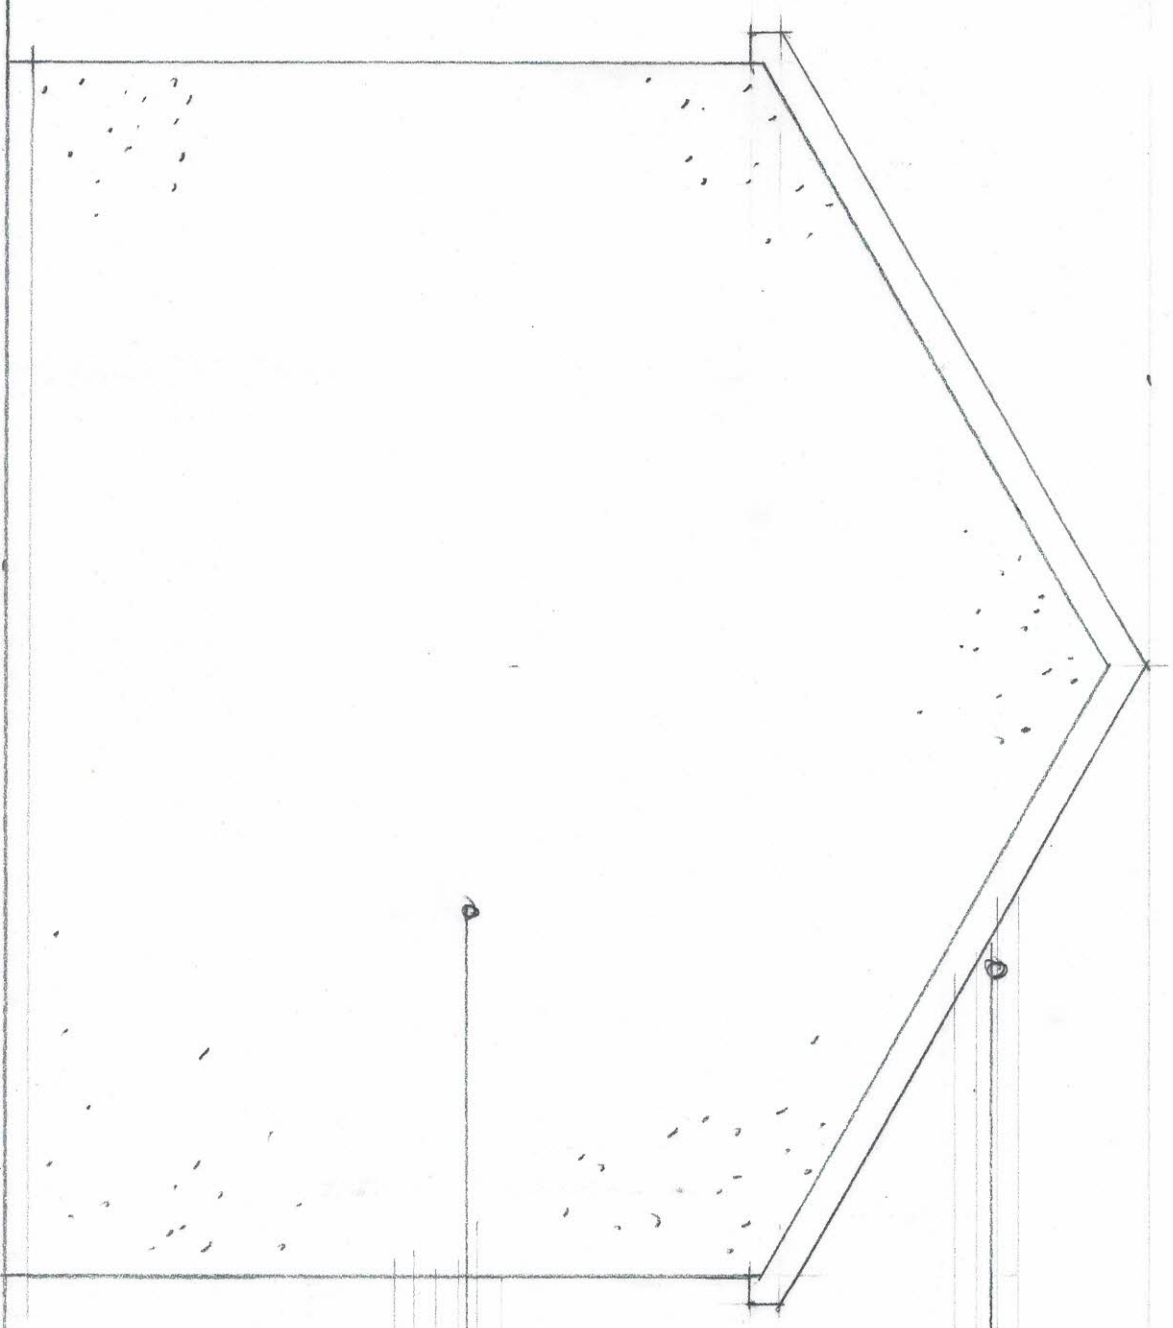

ROOF TILES TO MATCH
ROOFS IN AREA

PEBBLE-DASHED WHITE
SPR CHIPPING RENDERING

SIDE ELEVATION
(OTHER SIDE IDENTICAL)

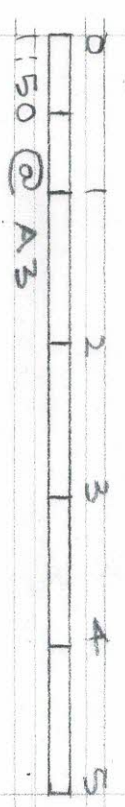


Kuldip Sira
Building Designs
Mob: 07956234848

PROPOSED HOUSES AT
LAND ADJACENT TO 22 PRINCES PARK CLOSE

SCALE: 1:50 DATE: FEB, 18
2018/108/05

LANDSCAPING

EXIST CONIFER TREES
TO BE PROTECT DURING
AND AFTER CONSTRUCTION

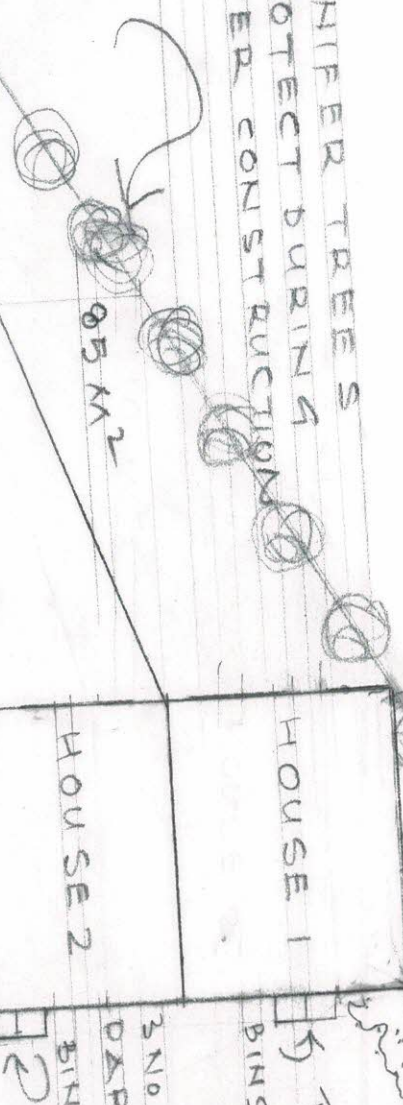

130 M²

85 M²

CYCLE SHED
10 M²
36 M²

CYCLE SHED

GARDEN ACCESS
OR HOUSE NO 1

HOUSE 1
HOUSE 2

3 NO CAR
PARKING
BINS

3


22

45°

3M

19

17

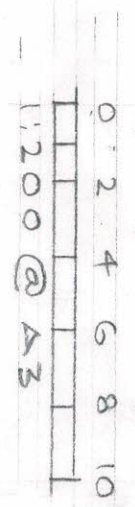

Kuldip Sira
Building Designs
Mob: 07956234848

PROPOSED HOUSES AT
LAND ADJACENT TO LAND AT 22 PRINCES PARK CLOSE

SCALE: 1:1200 DATE: AUG, '20
2018/108/06/KS