


24 Denziloe Avenue

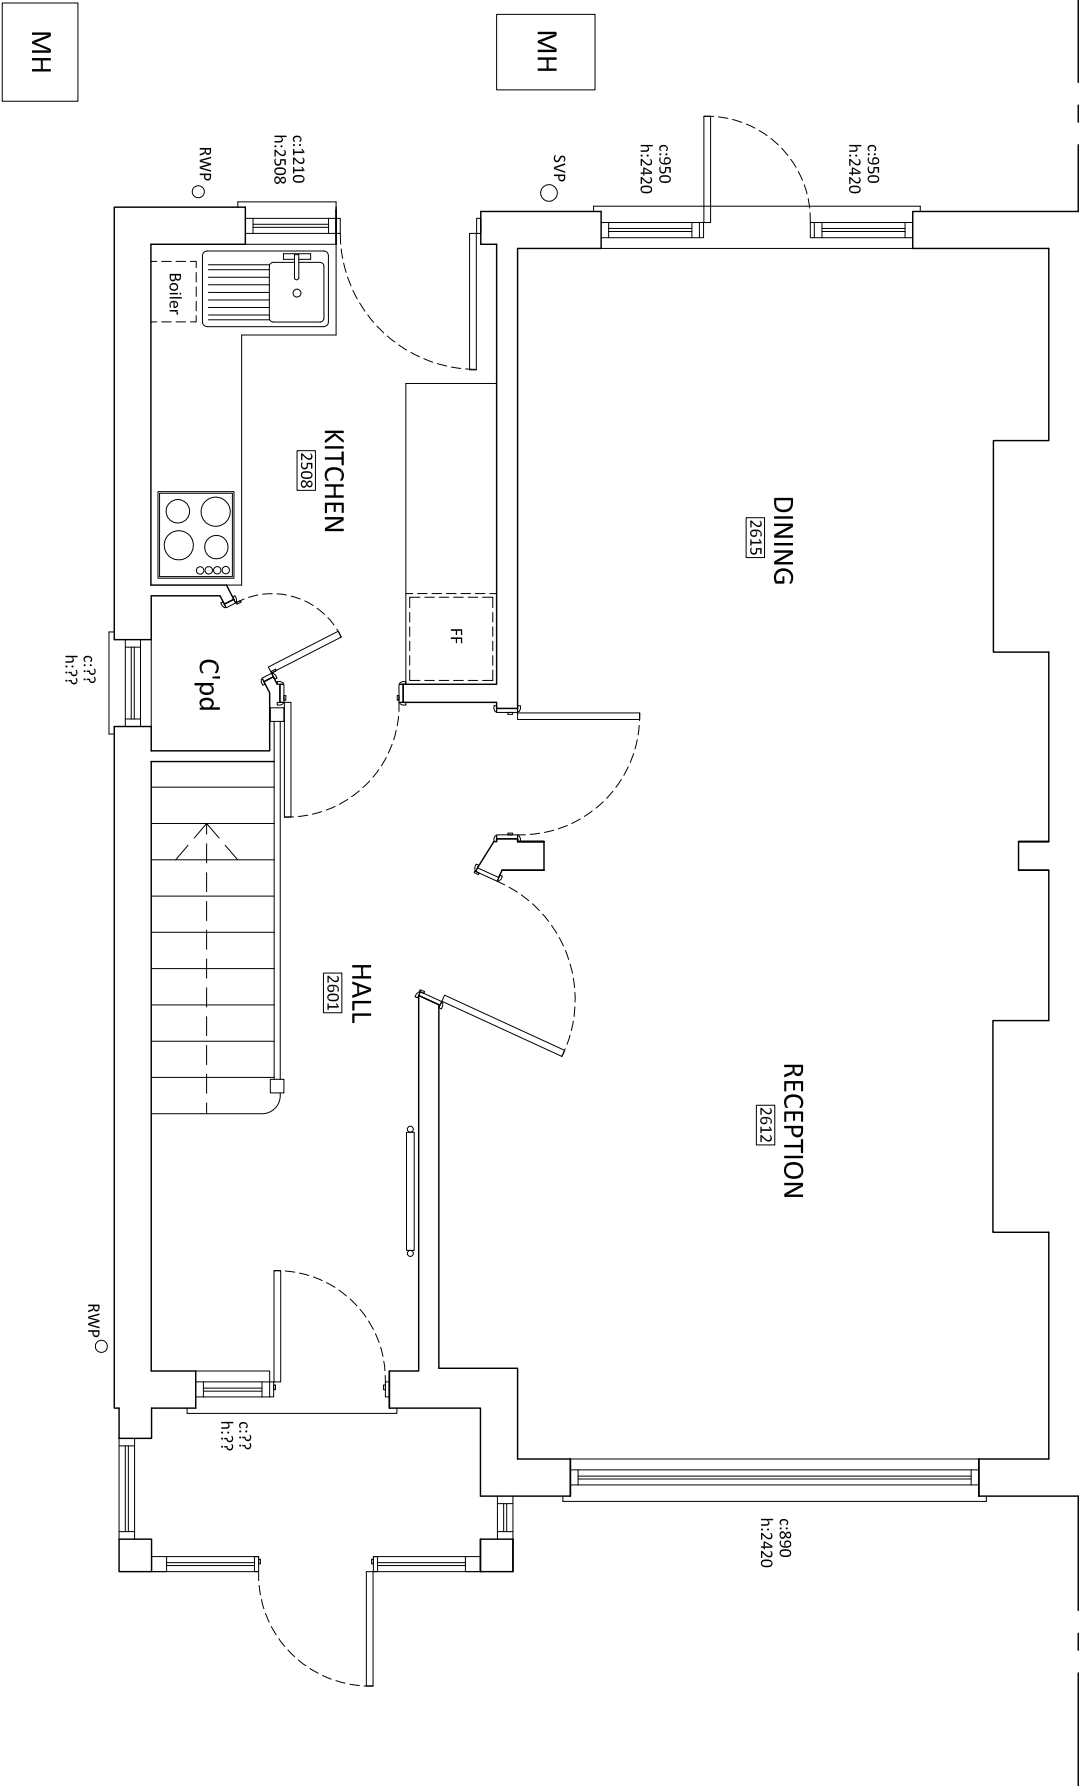

28 Denziloe Avenue

EXISTING GROUND FLOOR PLAN
SCALE 1:50

