


24 Denziloe Avenue

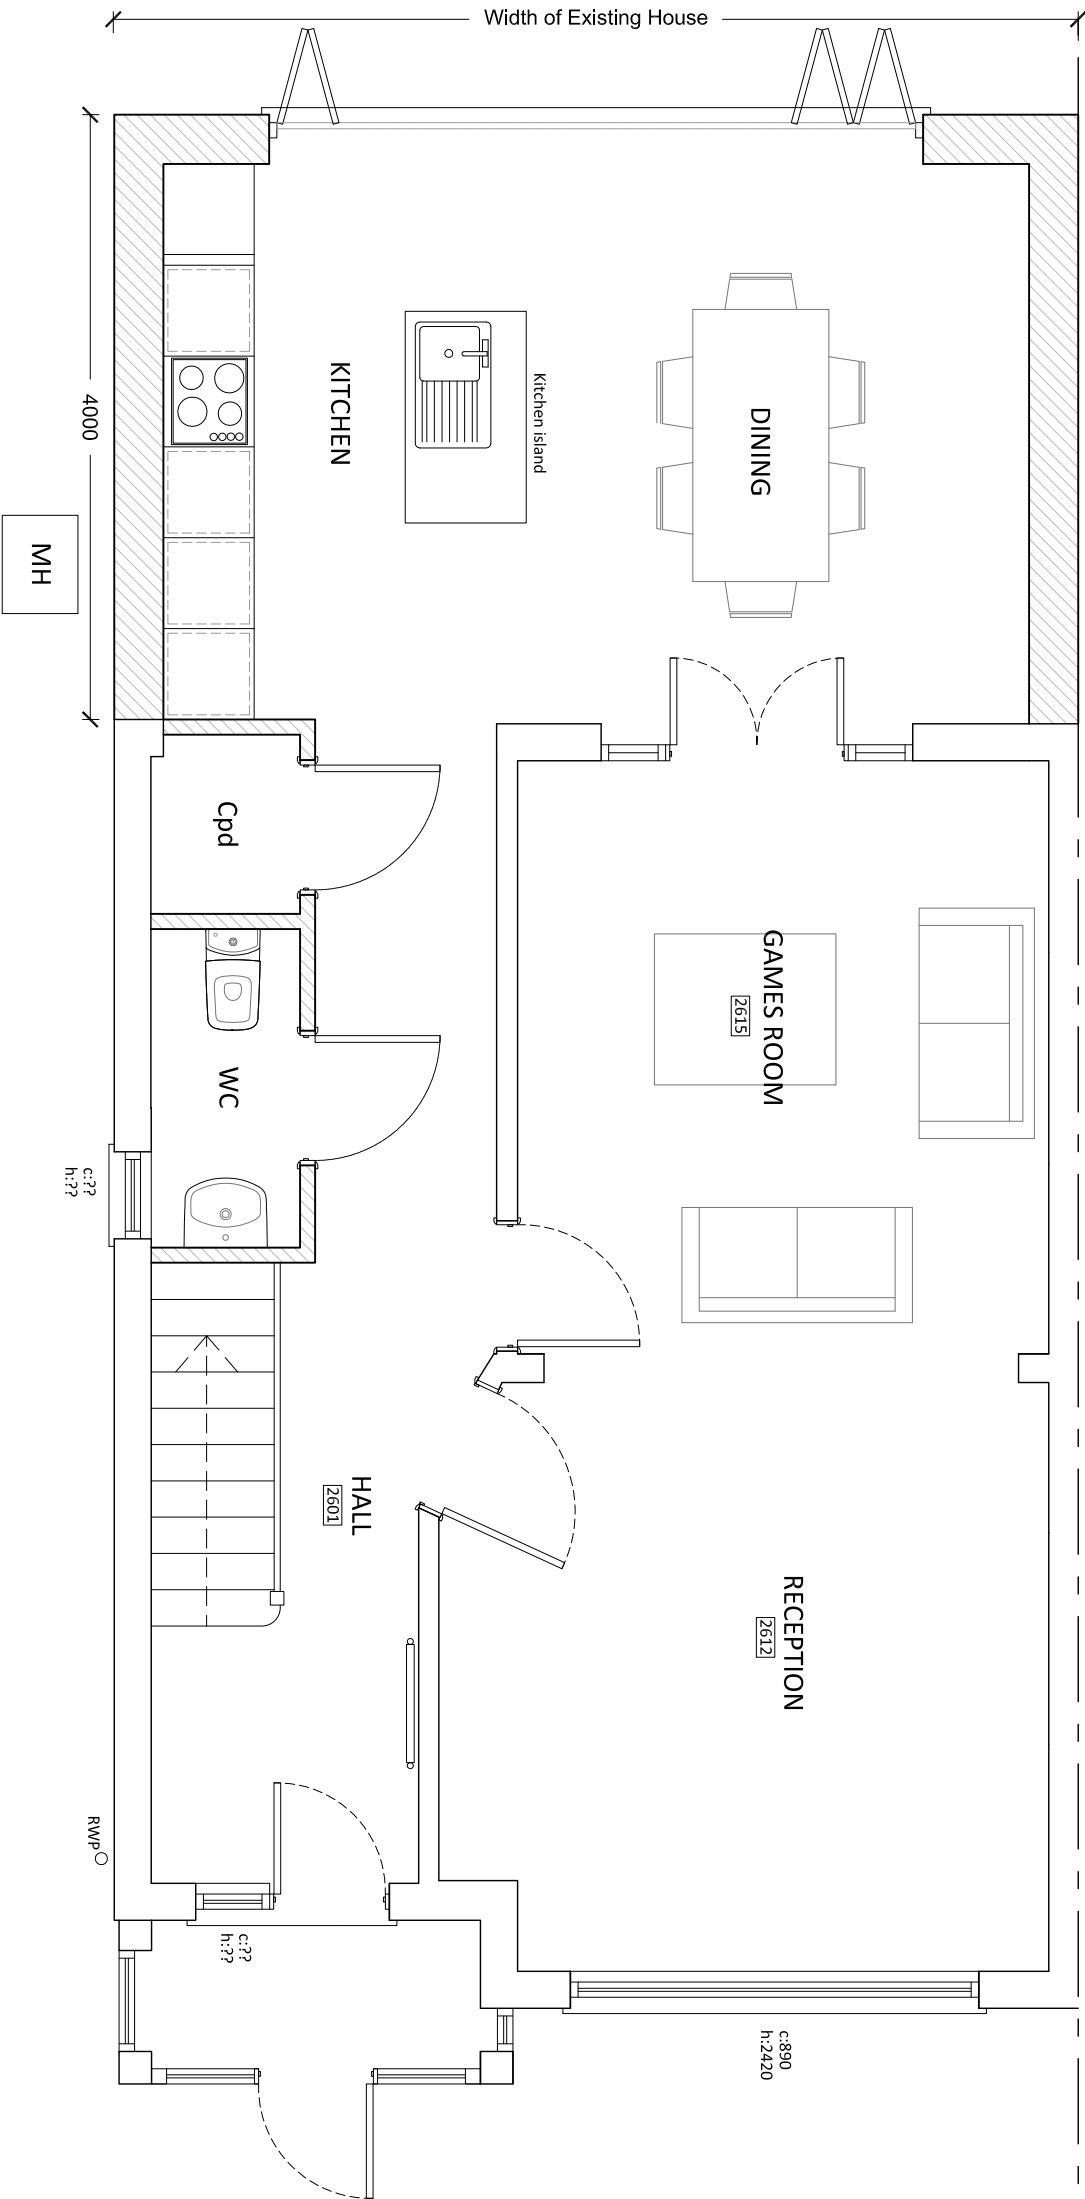

28 Denziloe Avenue

PROPOSED GROUND FLOOR PLAN

SCALE 1:50

