



Notes:
All dimensions should be checked with a site survey.

Drawings are subject to statutory authority approval and are to be used for the purpose of planning.


Structural calculations and drawings to be supplied by a structural engineer.

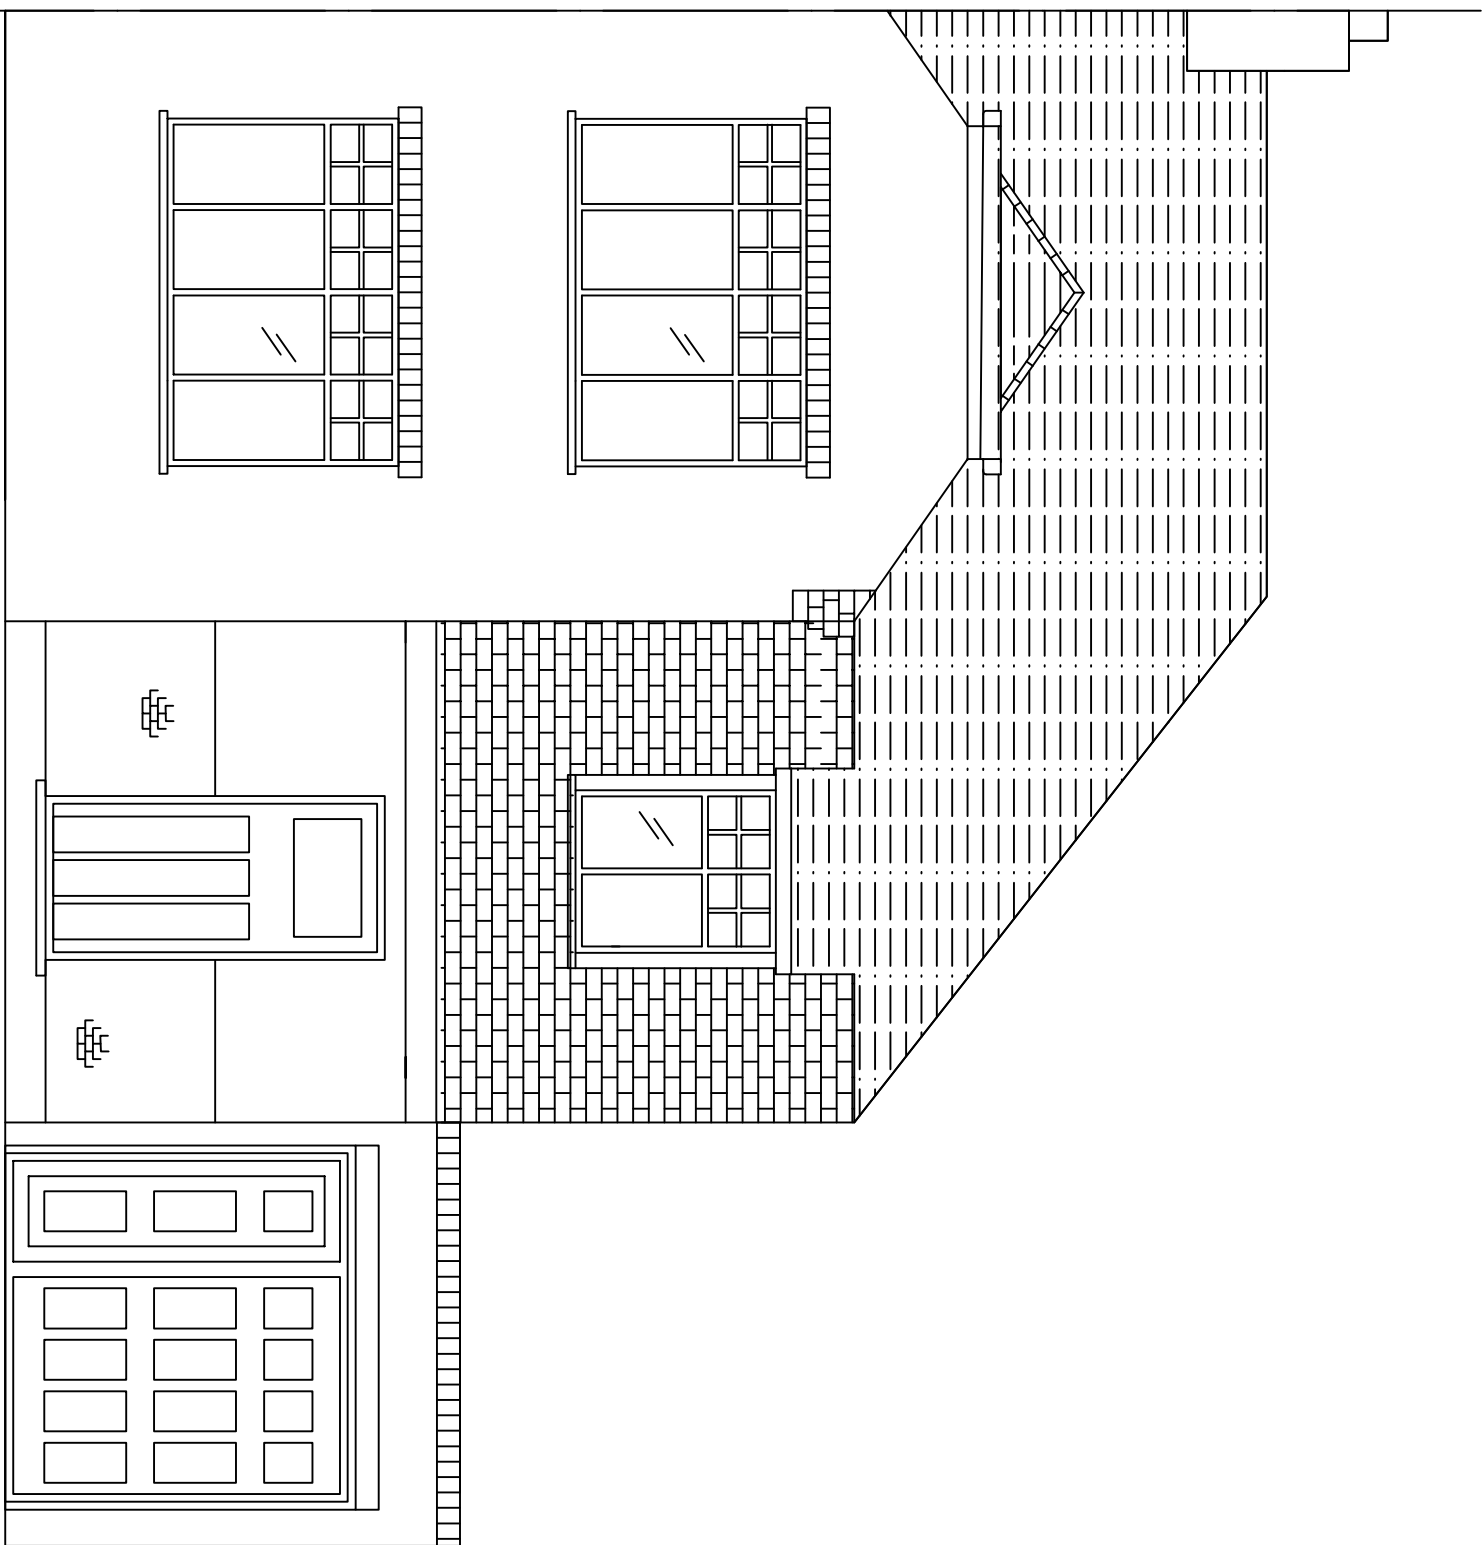


Front Elevation

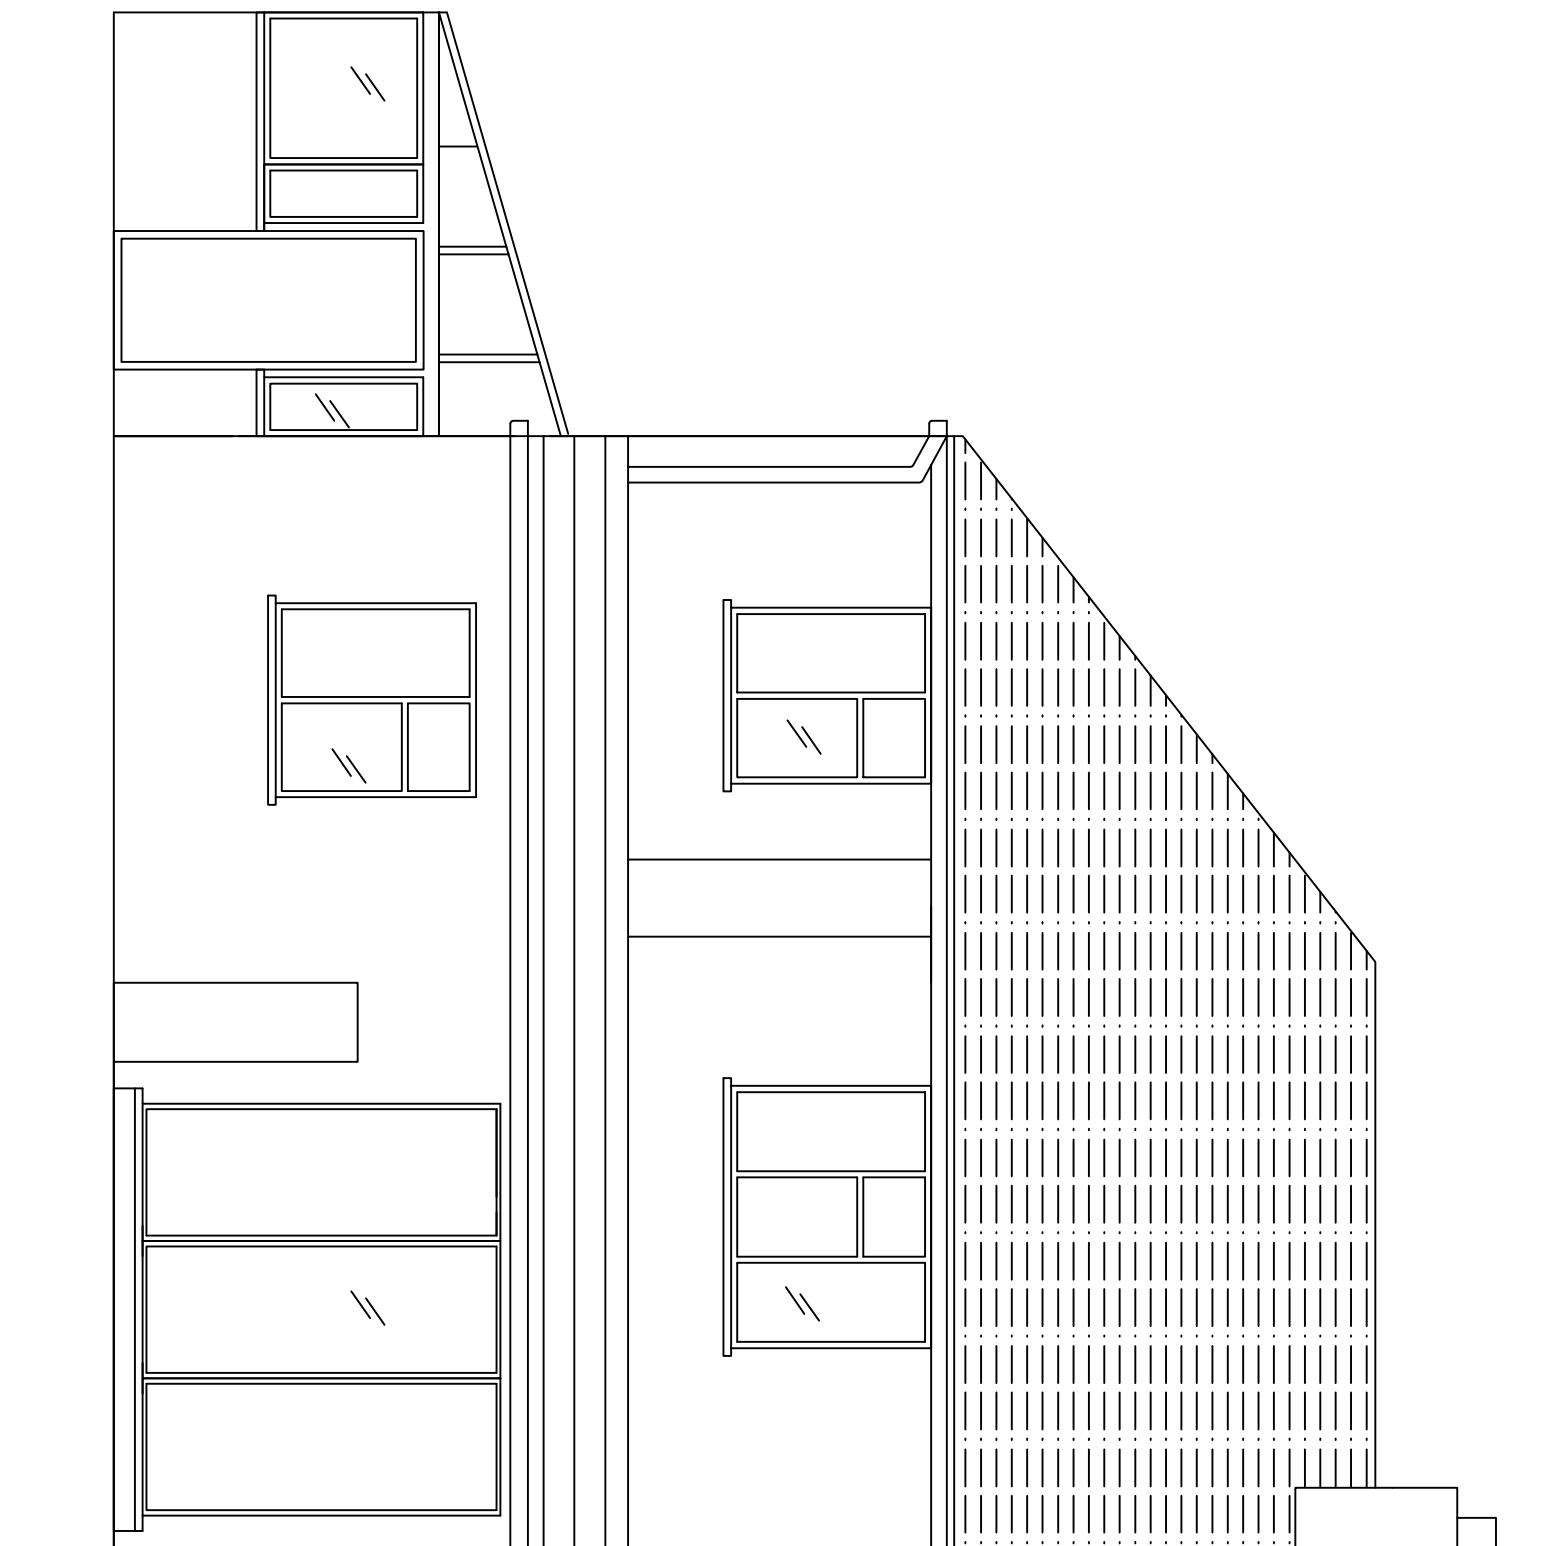


Rear Elevation

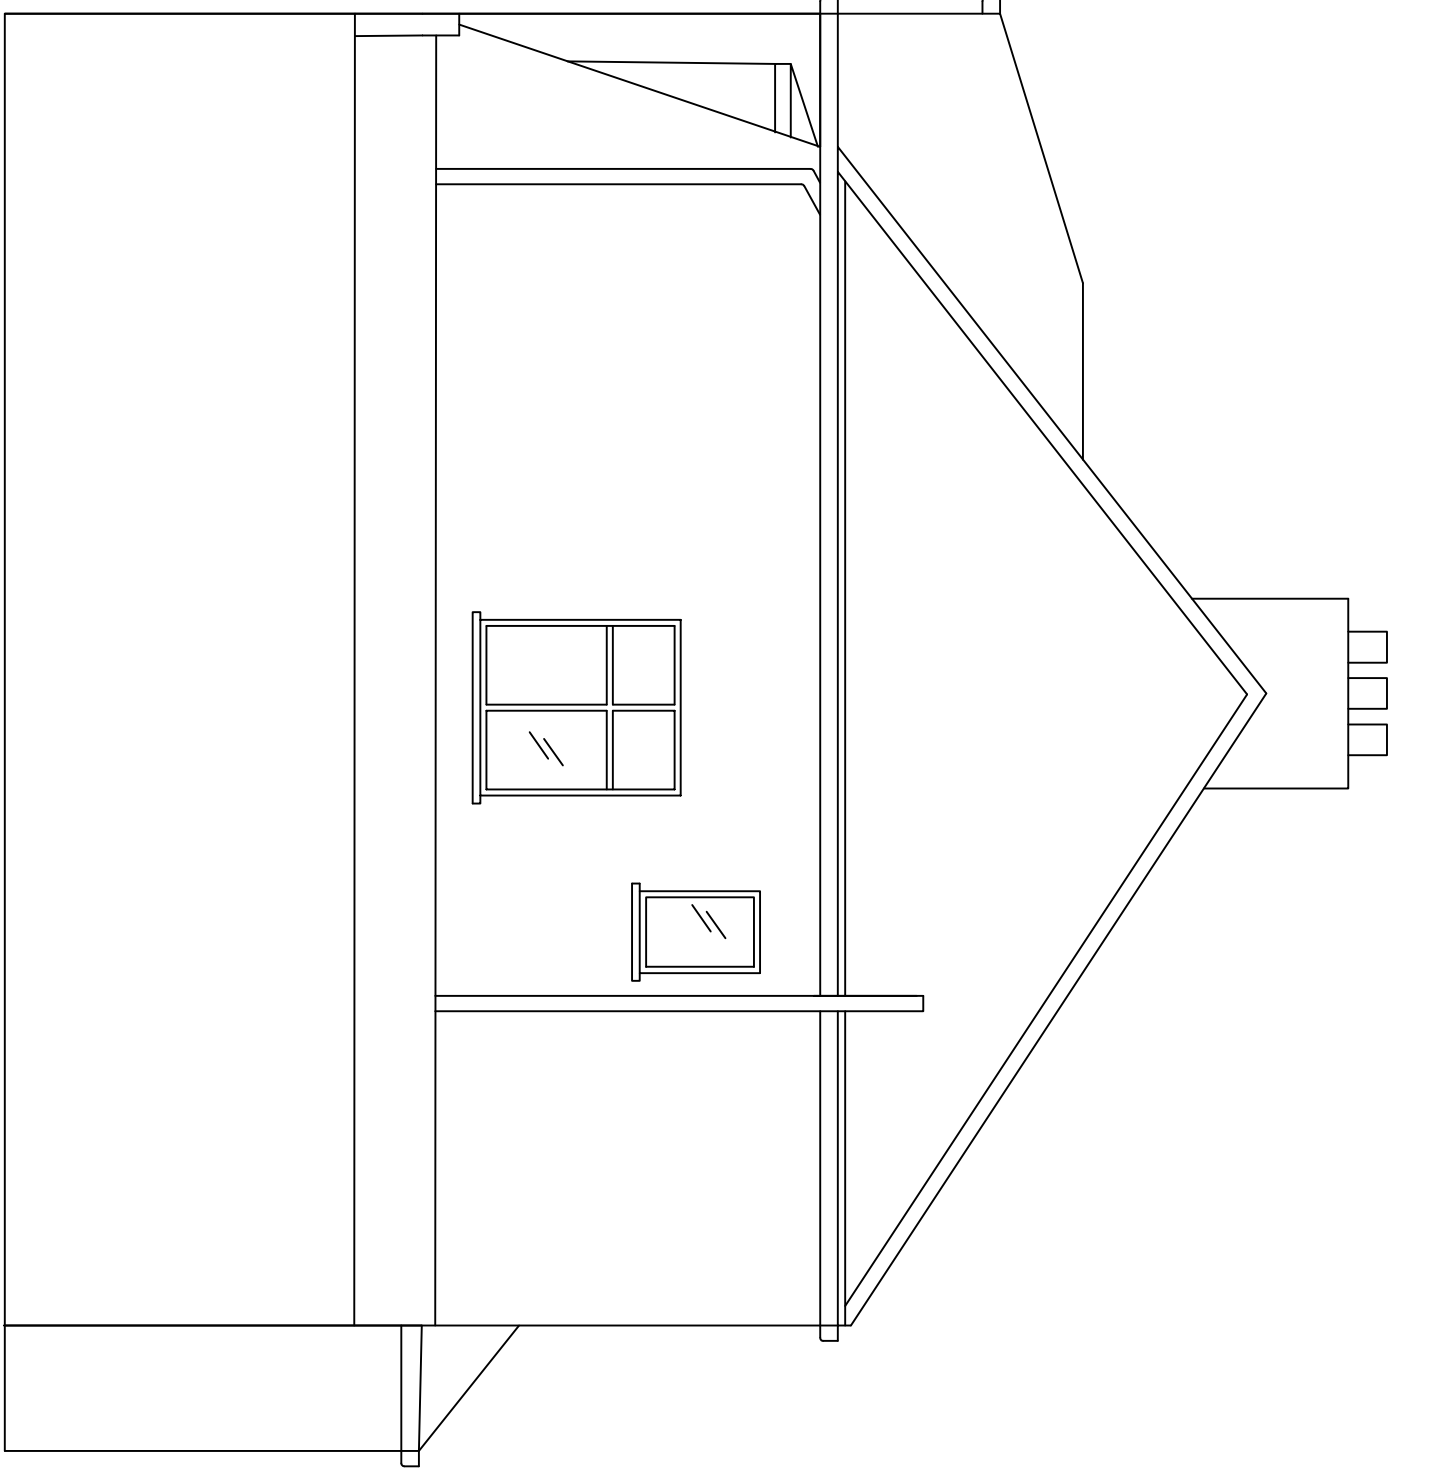


Side Elevation

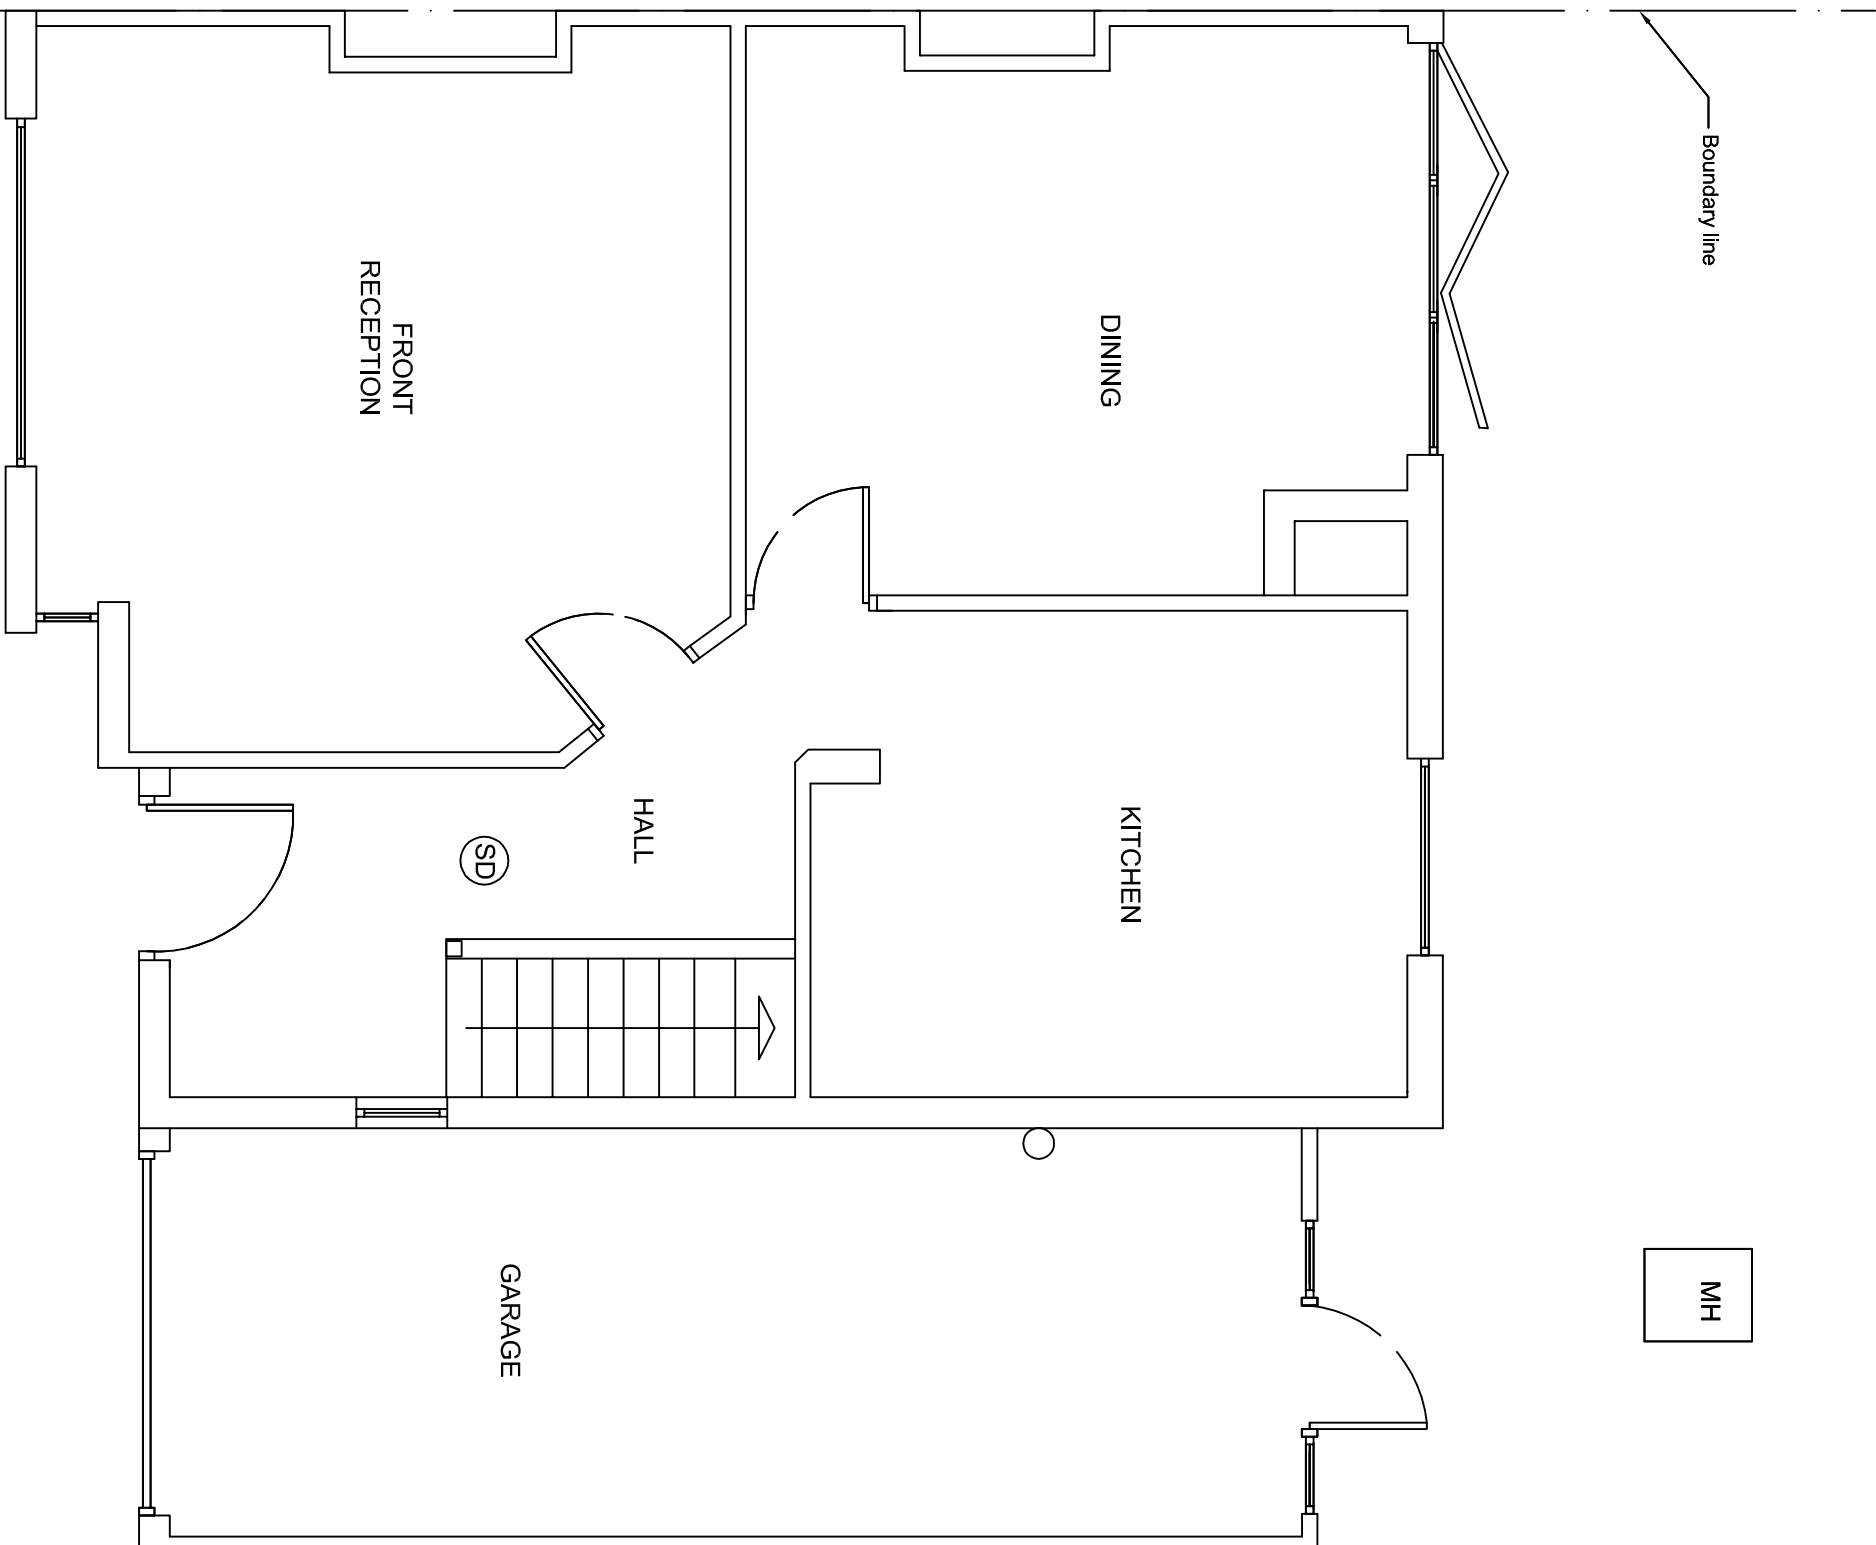

Existing ground floor plan

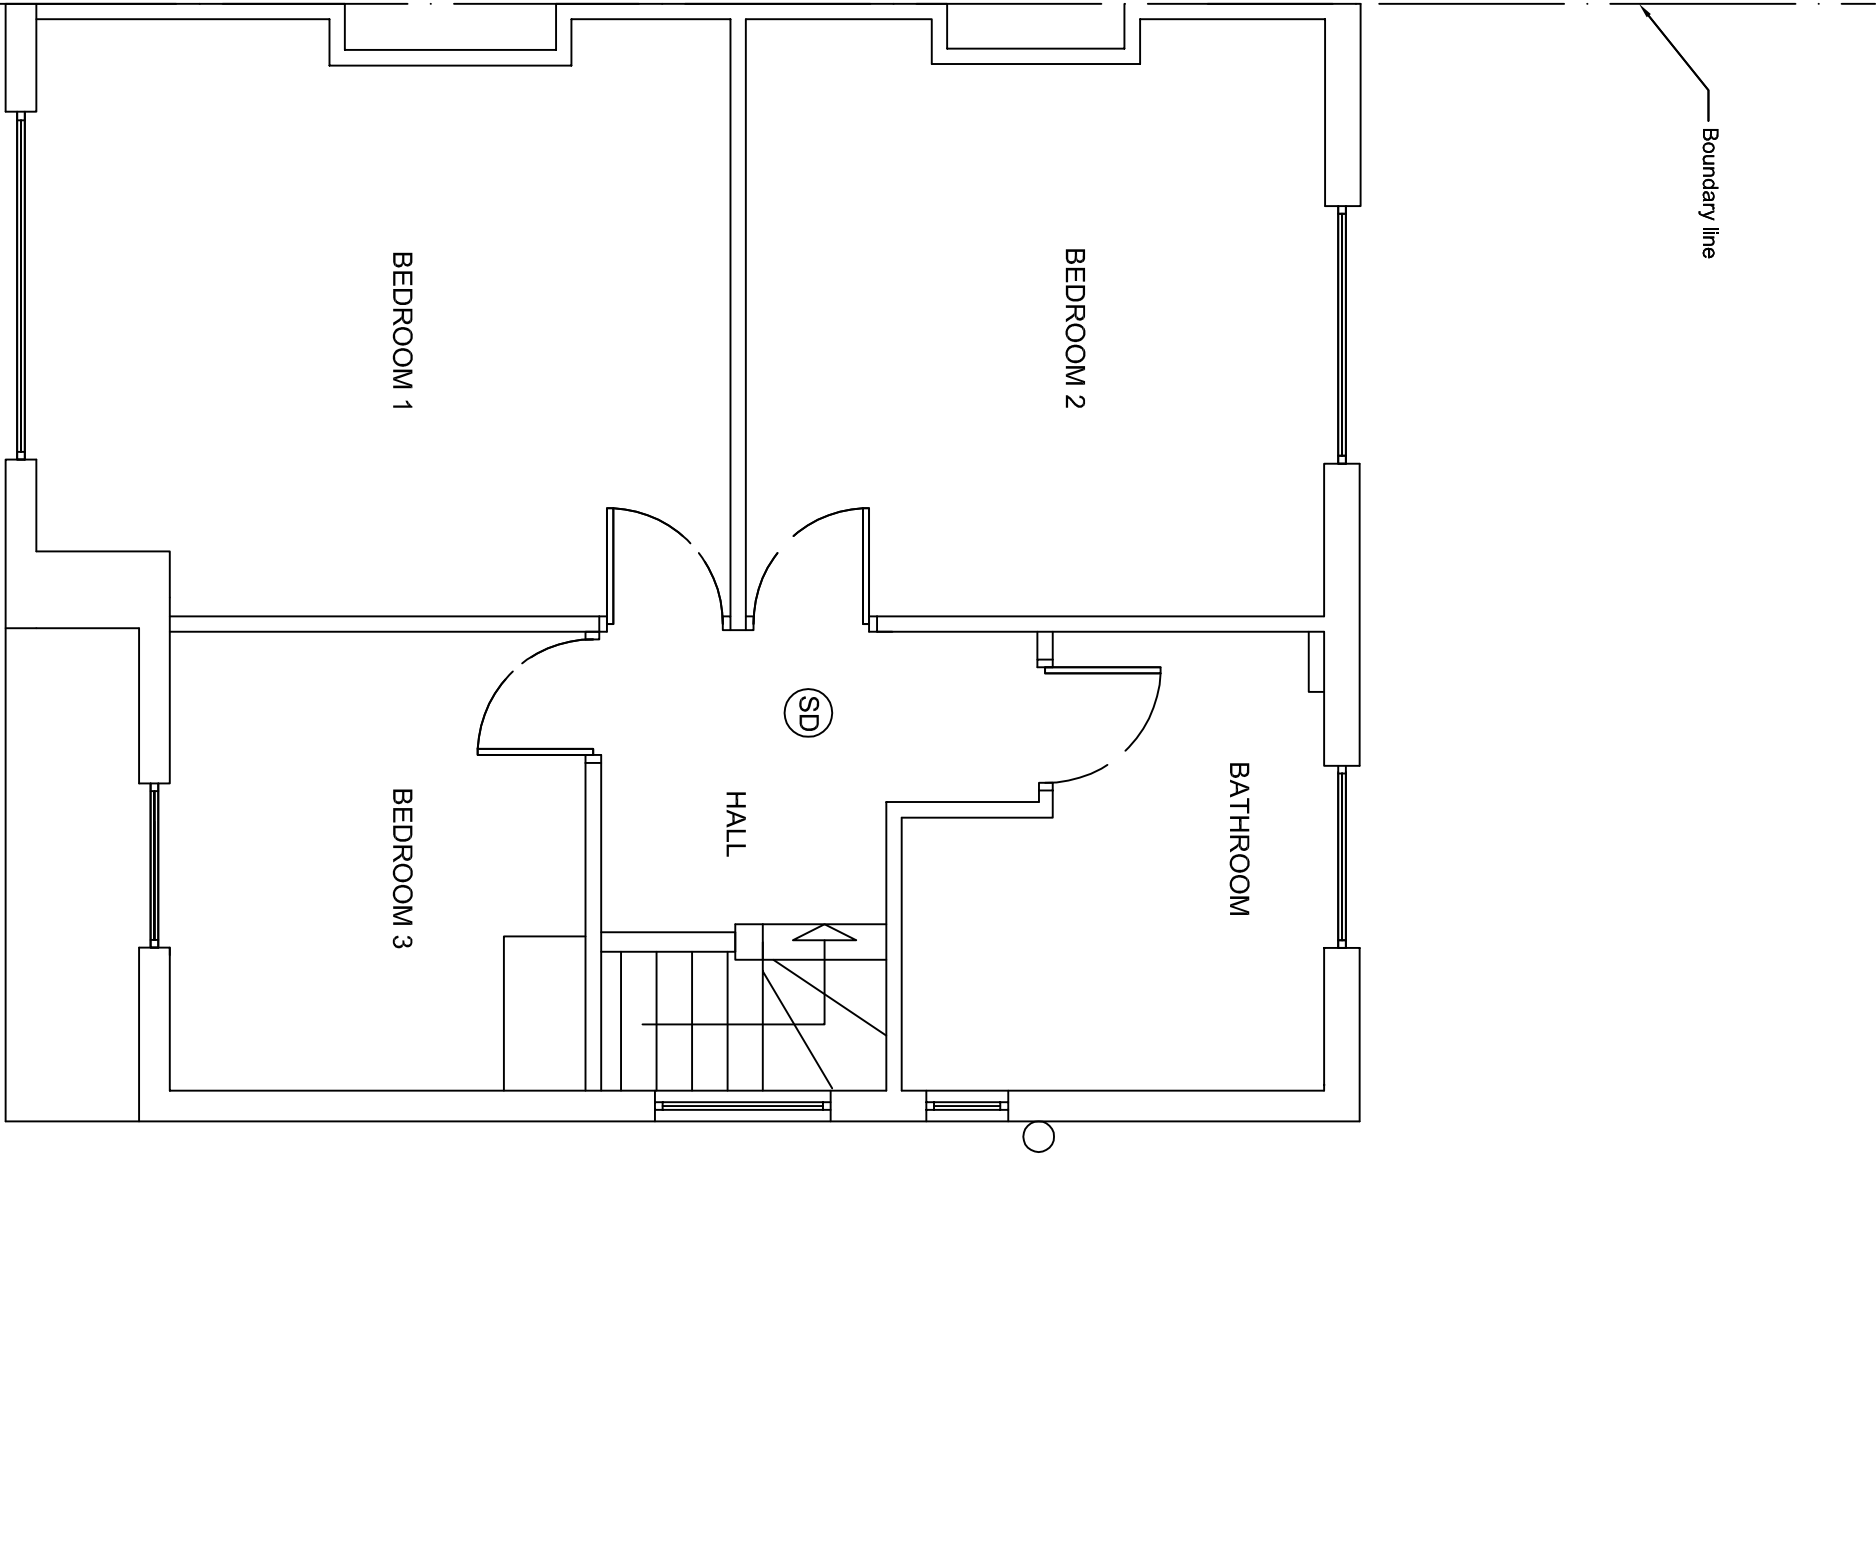

Existing first floor plan

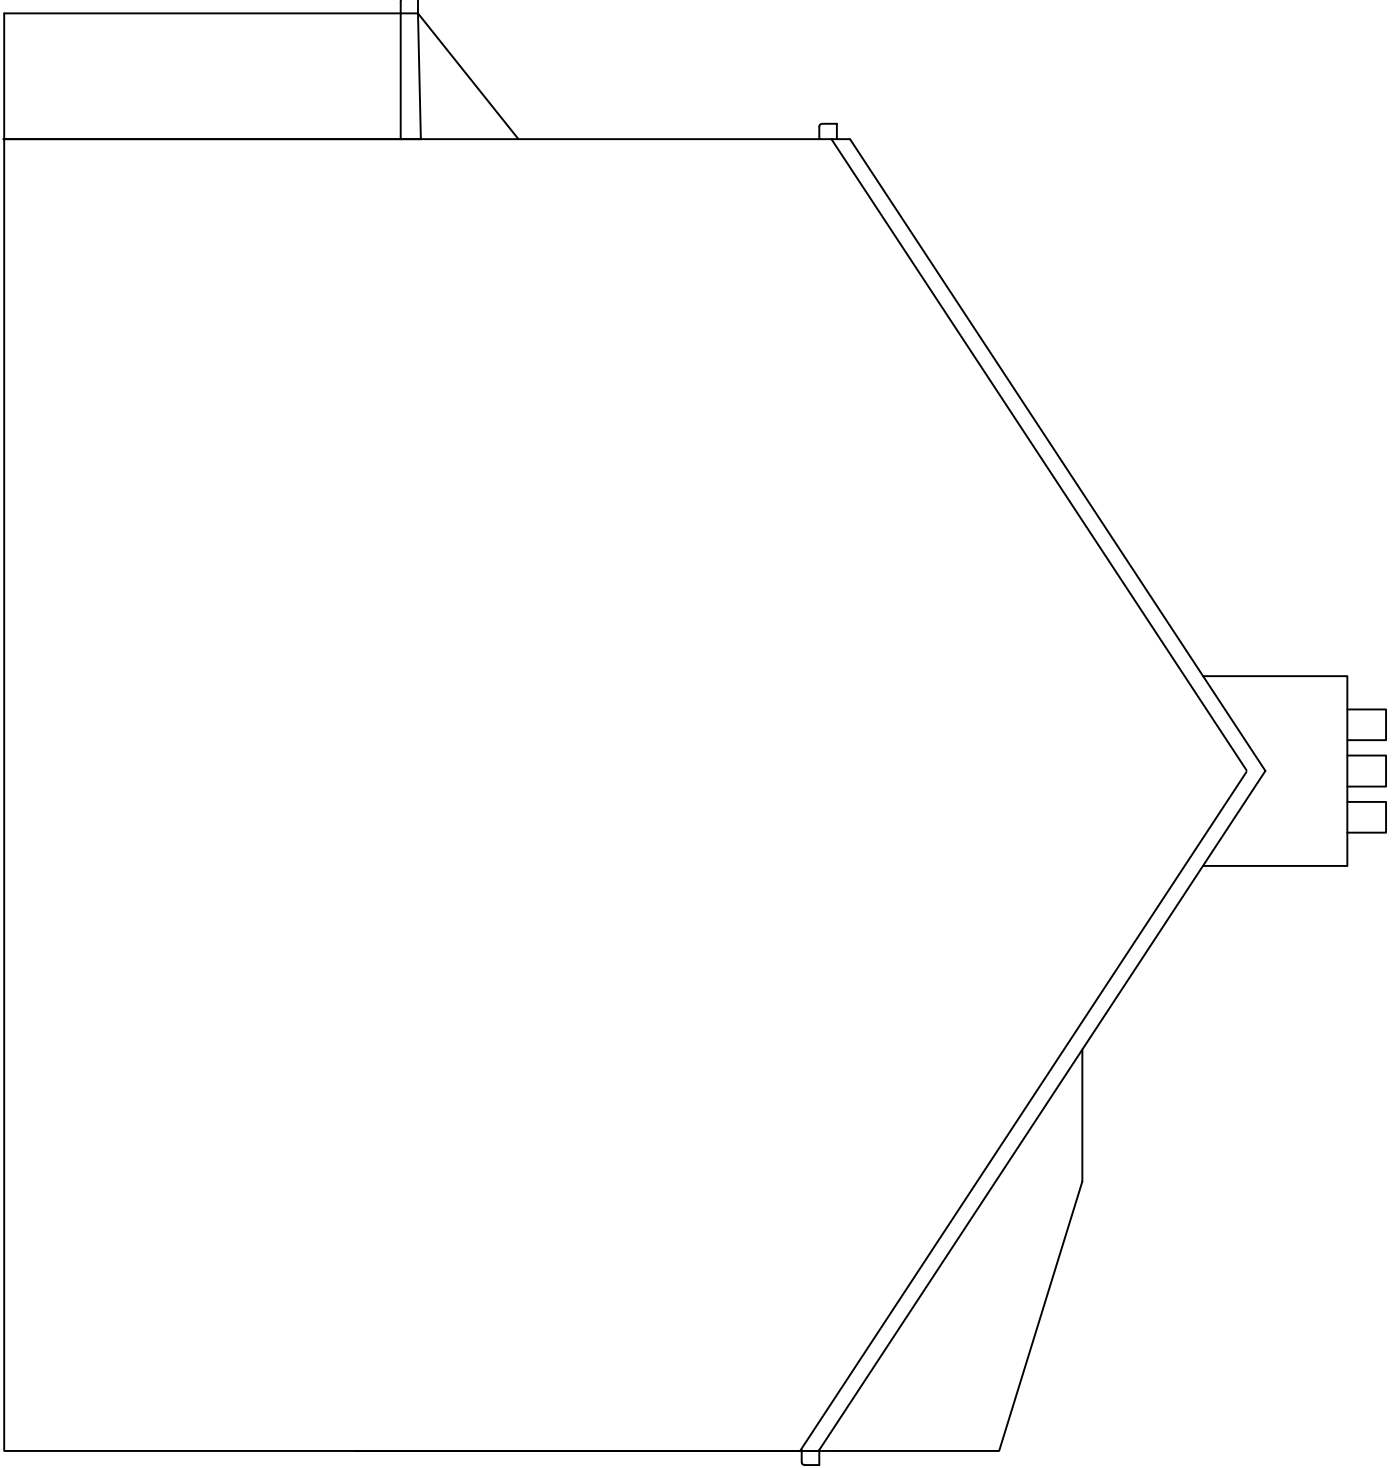

Boundary Elevation

Client :
MR & MRS HOPKINS
30 HAWTHORNE
AVENUE
RUISLIP
MIDDLESEX
HA48SS

Drawing Title:
EXISTING PLANS

SCALE: 1:50 @ A1
Drawn by: ML
Drawing no: 100 rev a
Date: 19.05.2020

