




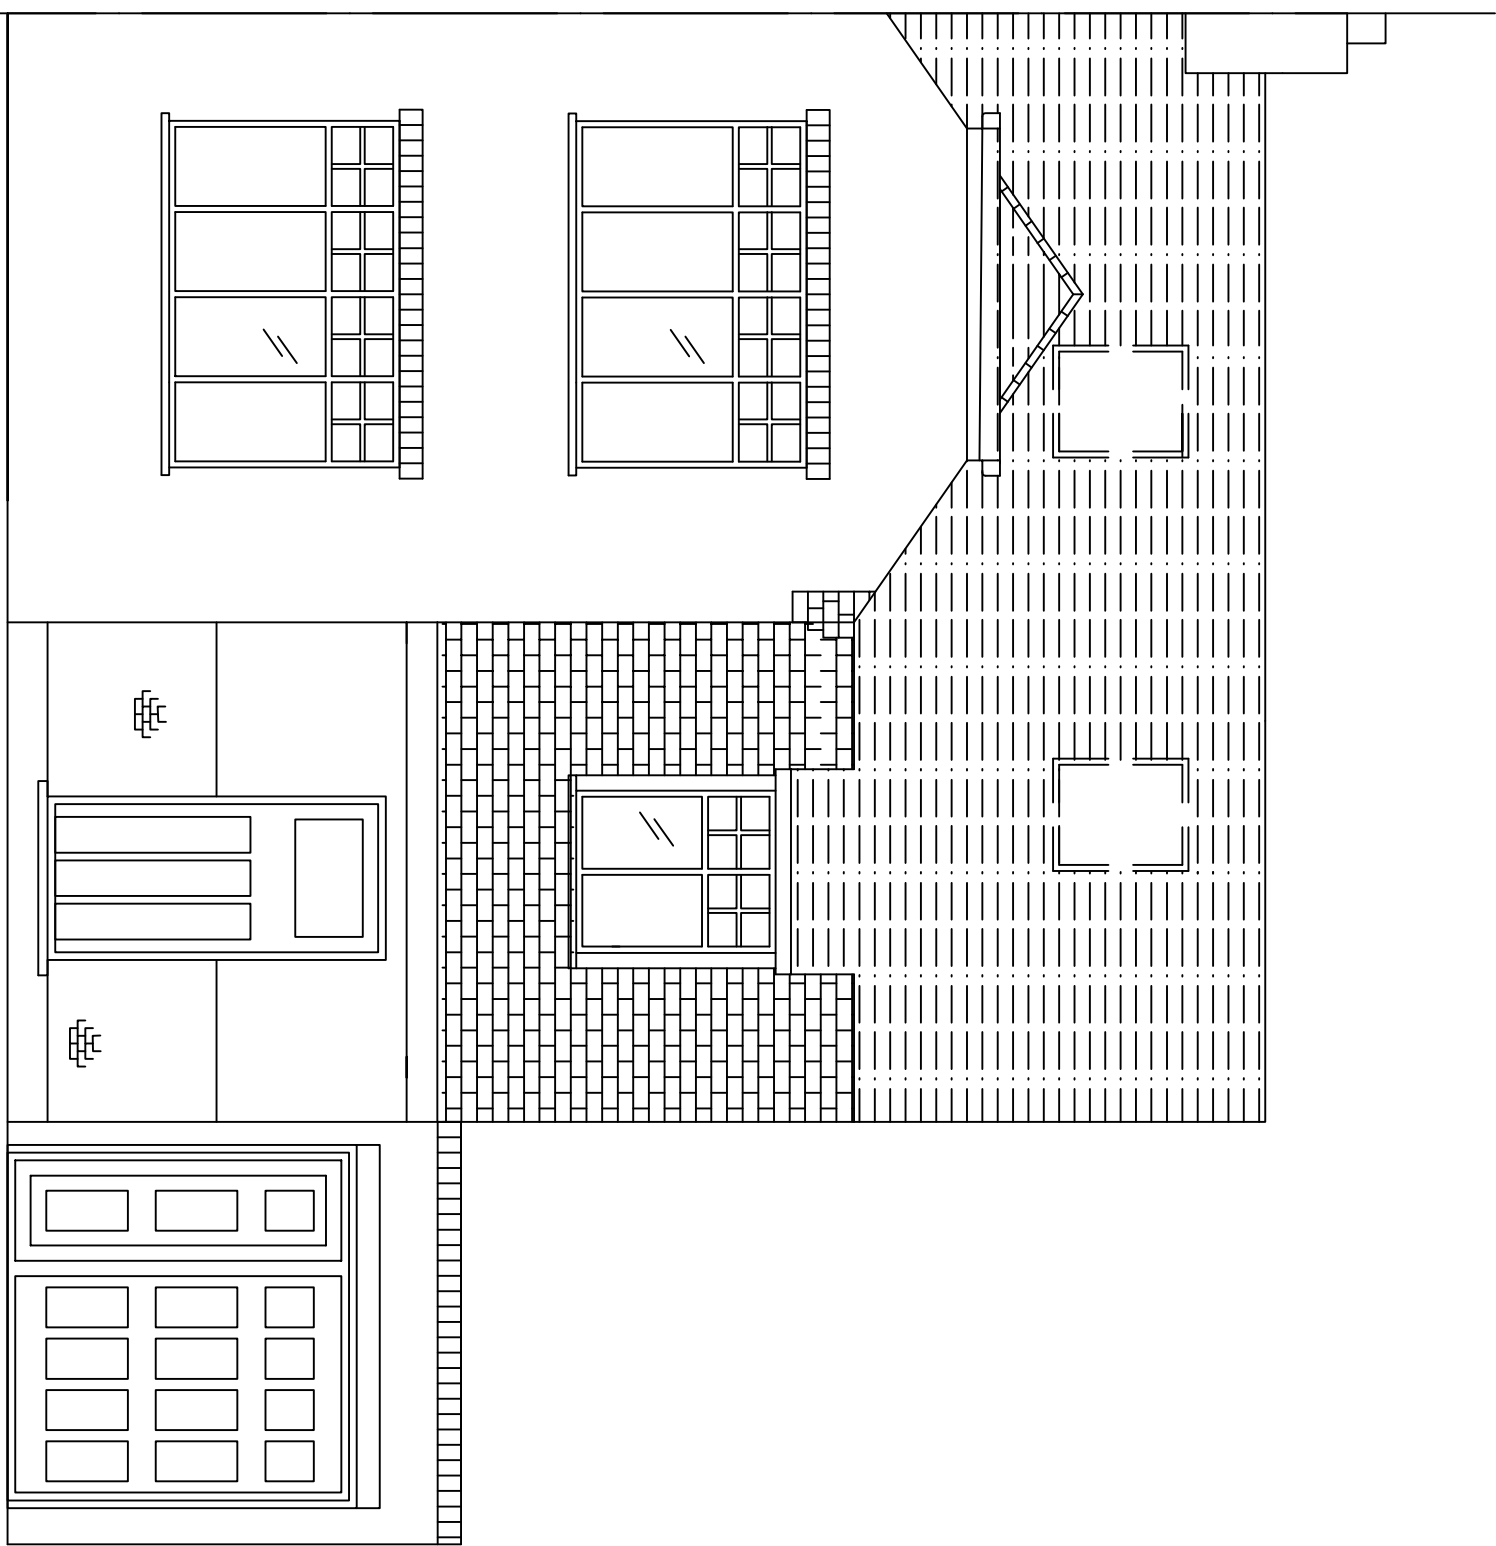


Proposed Front Elevation

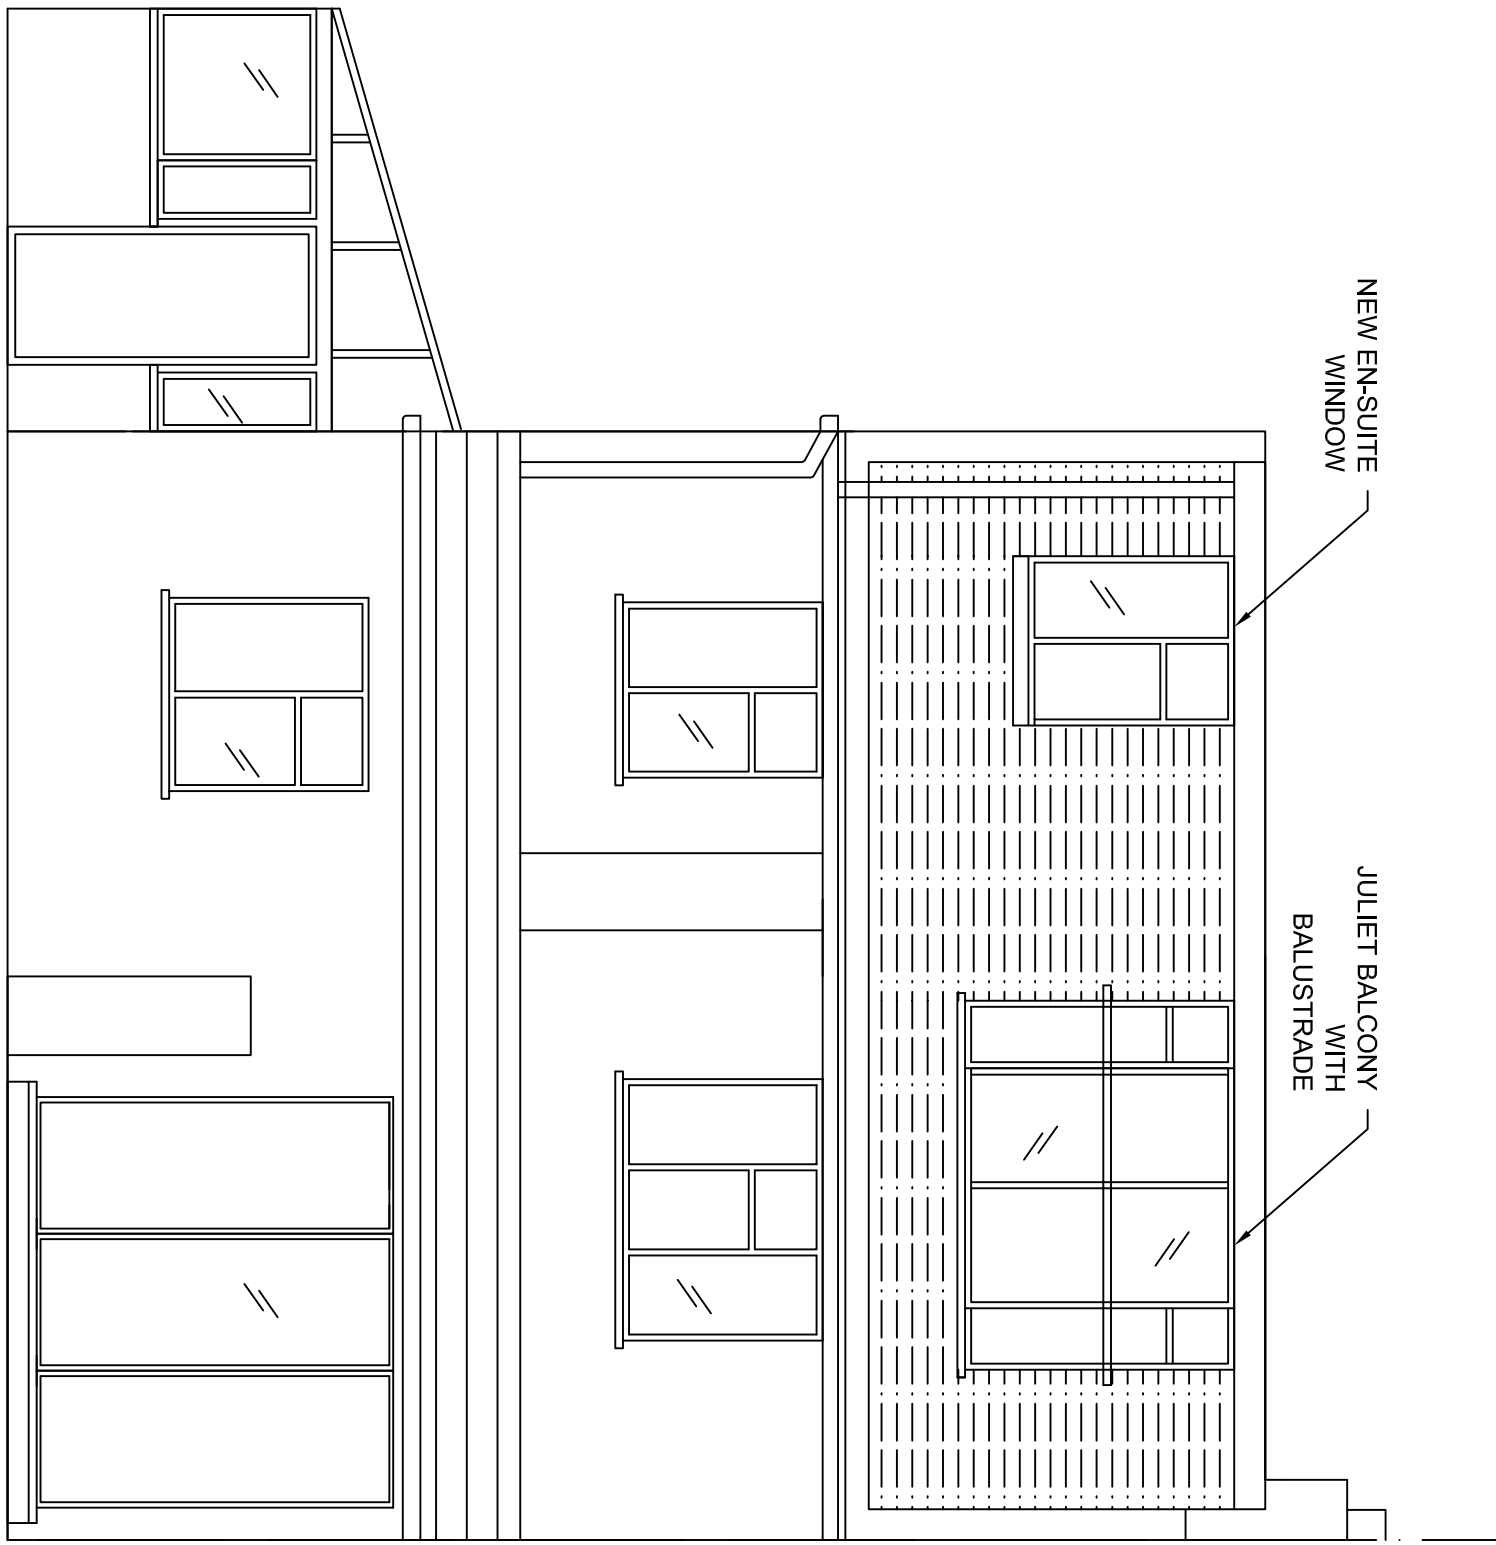


Proposed Rear Elevation

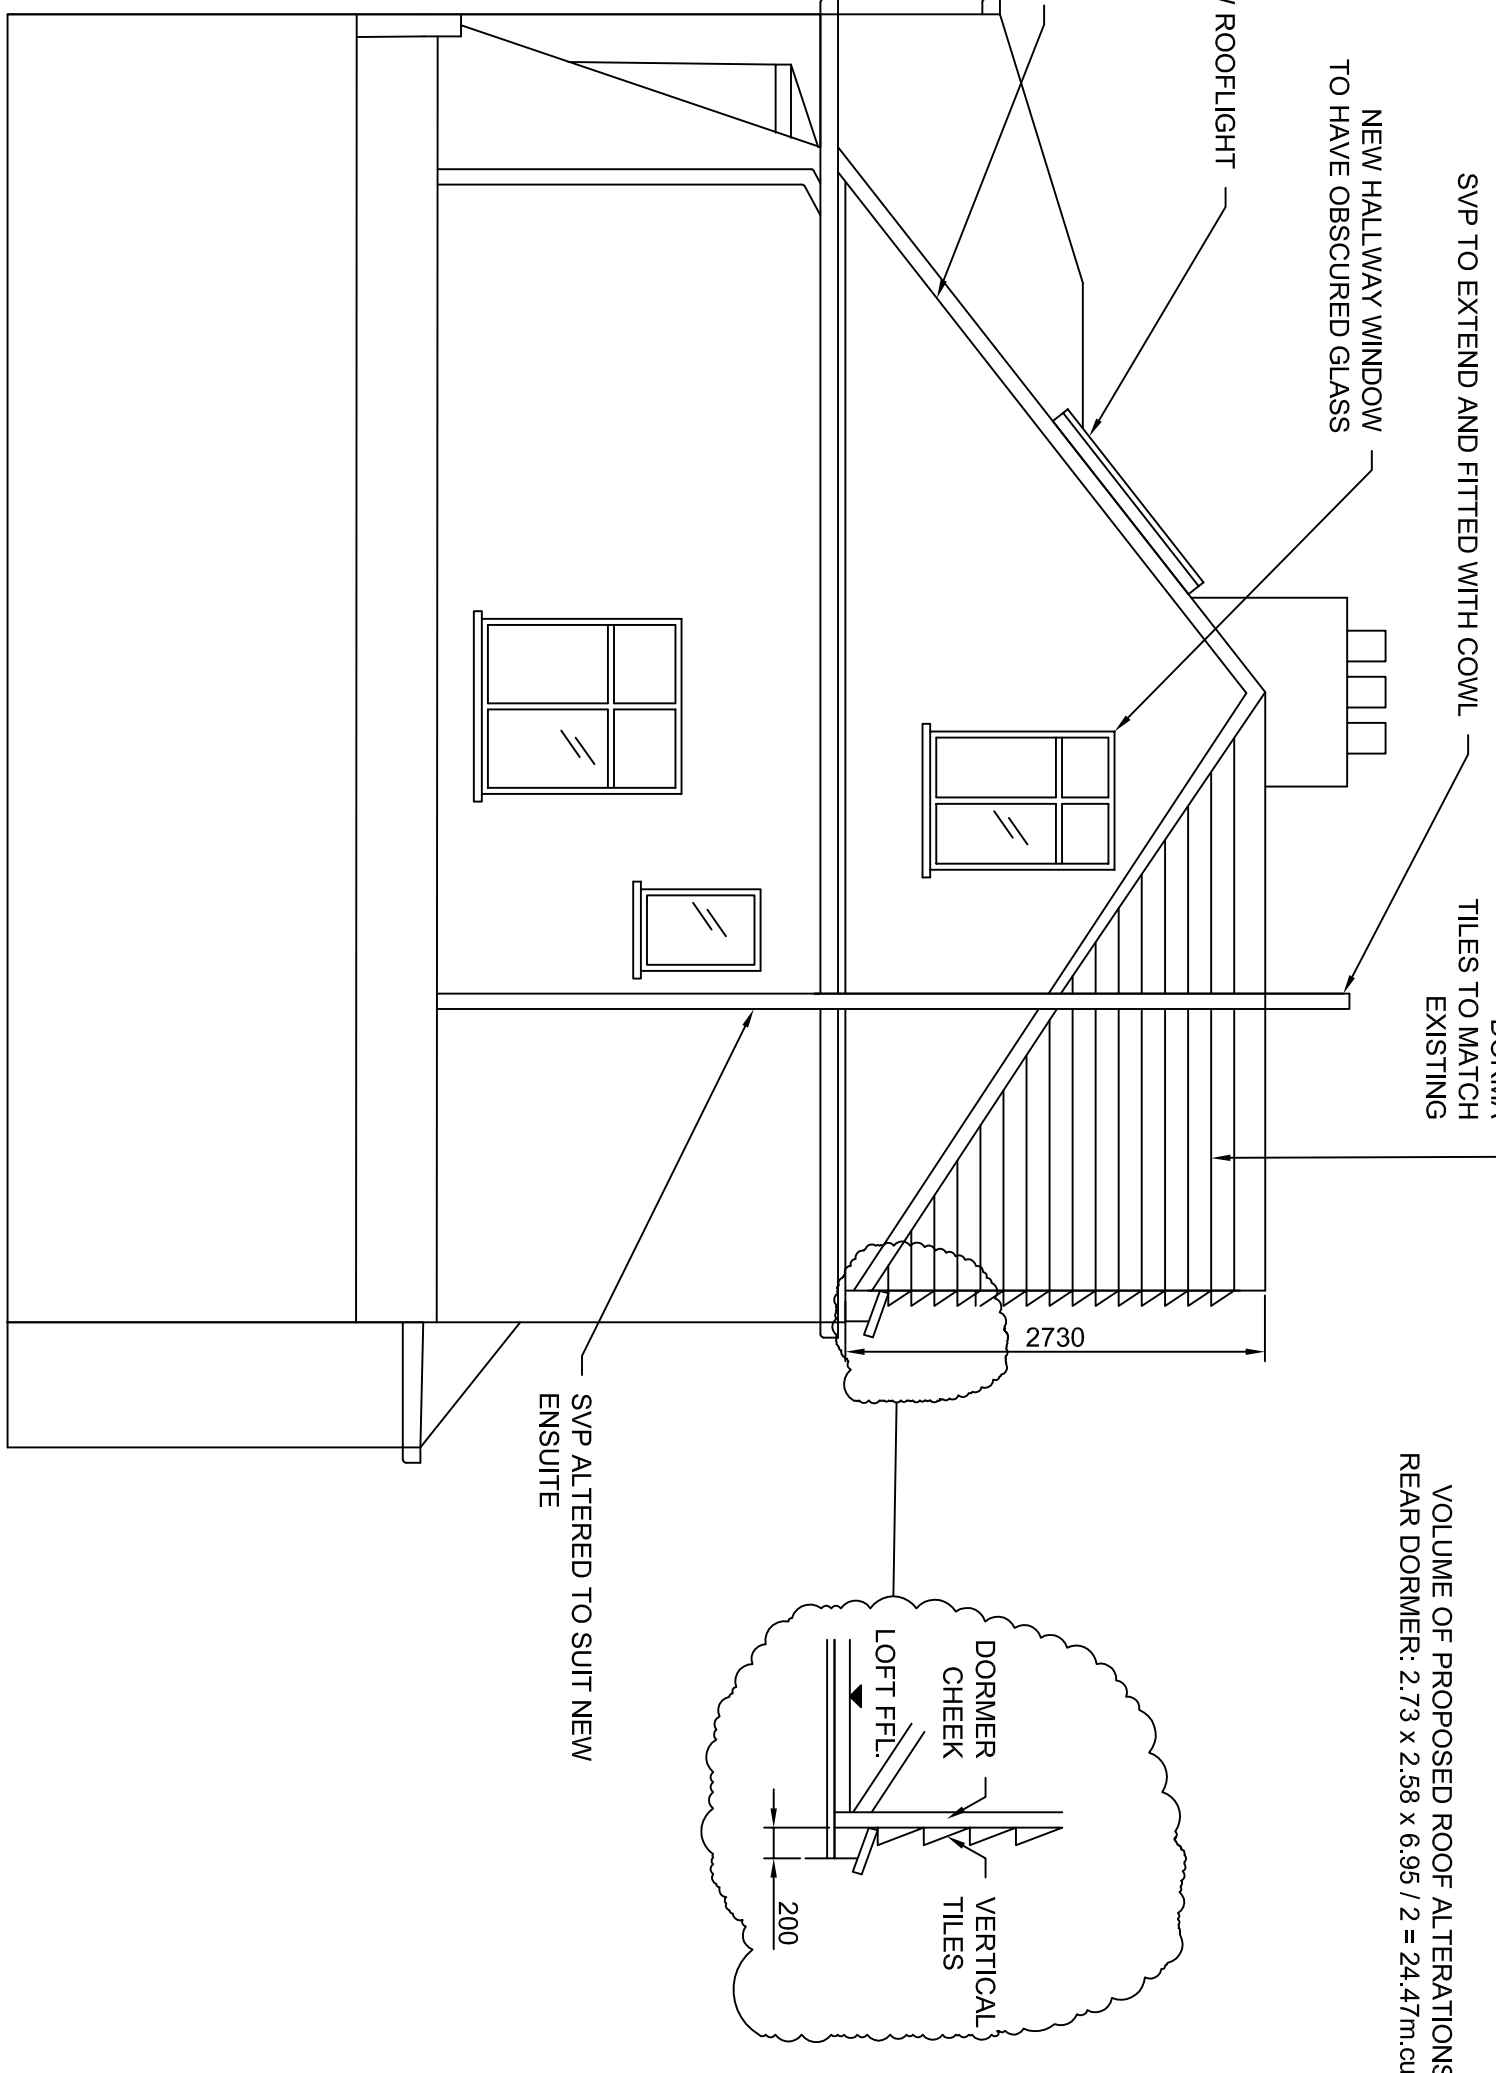


Proposed Side Elevation

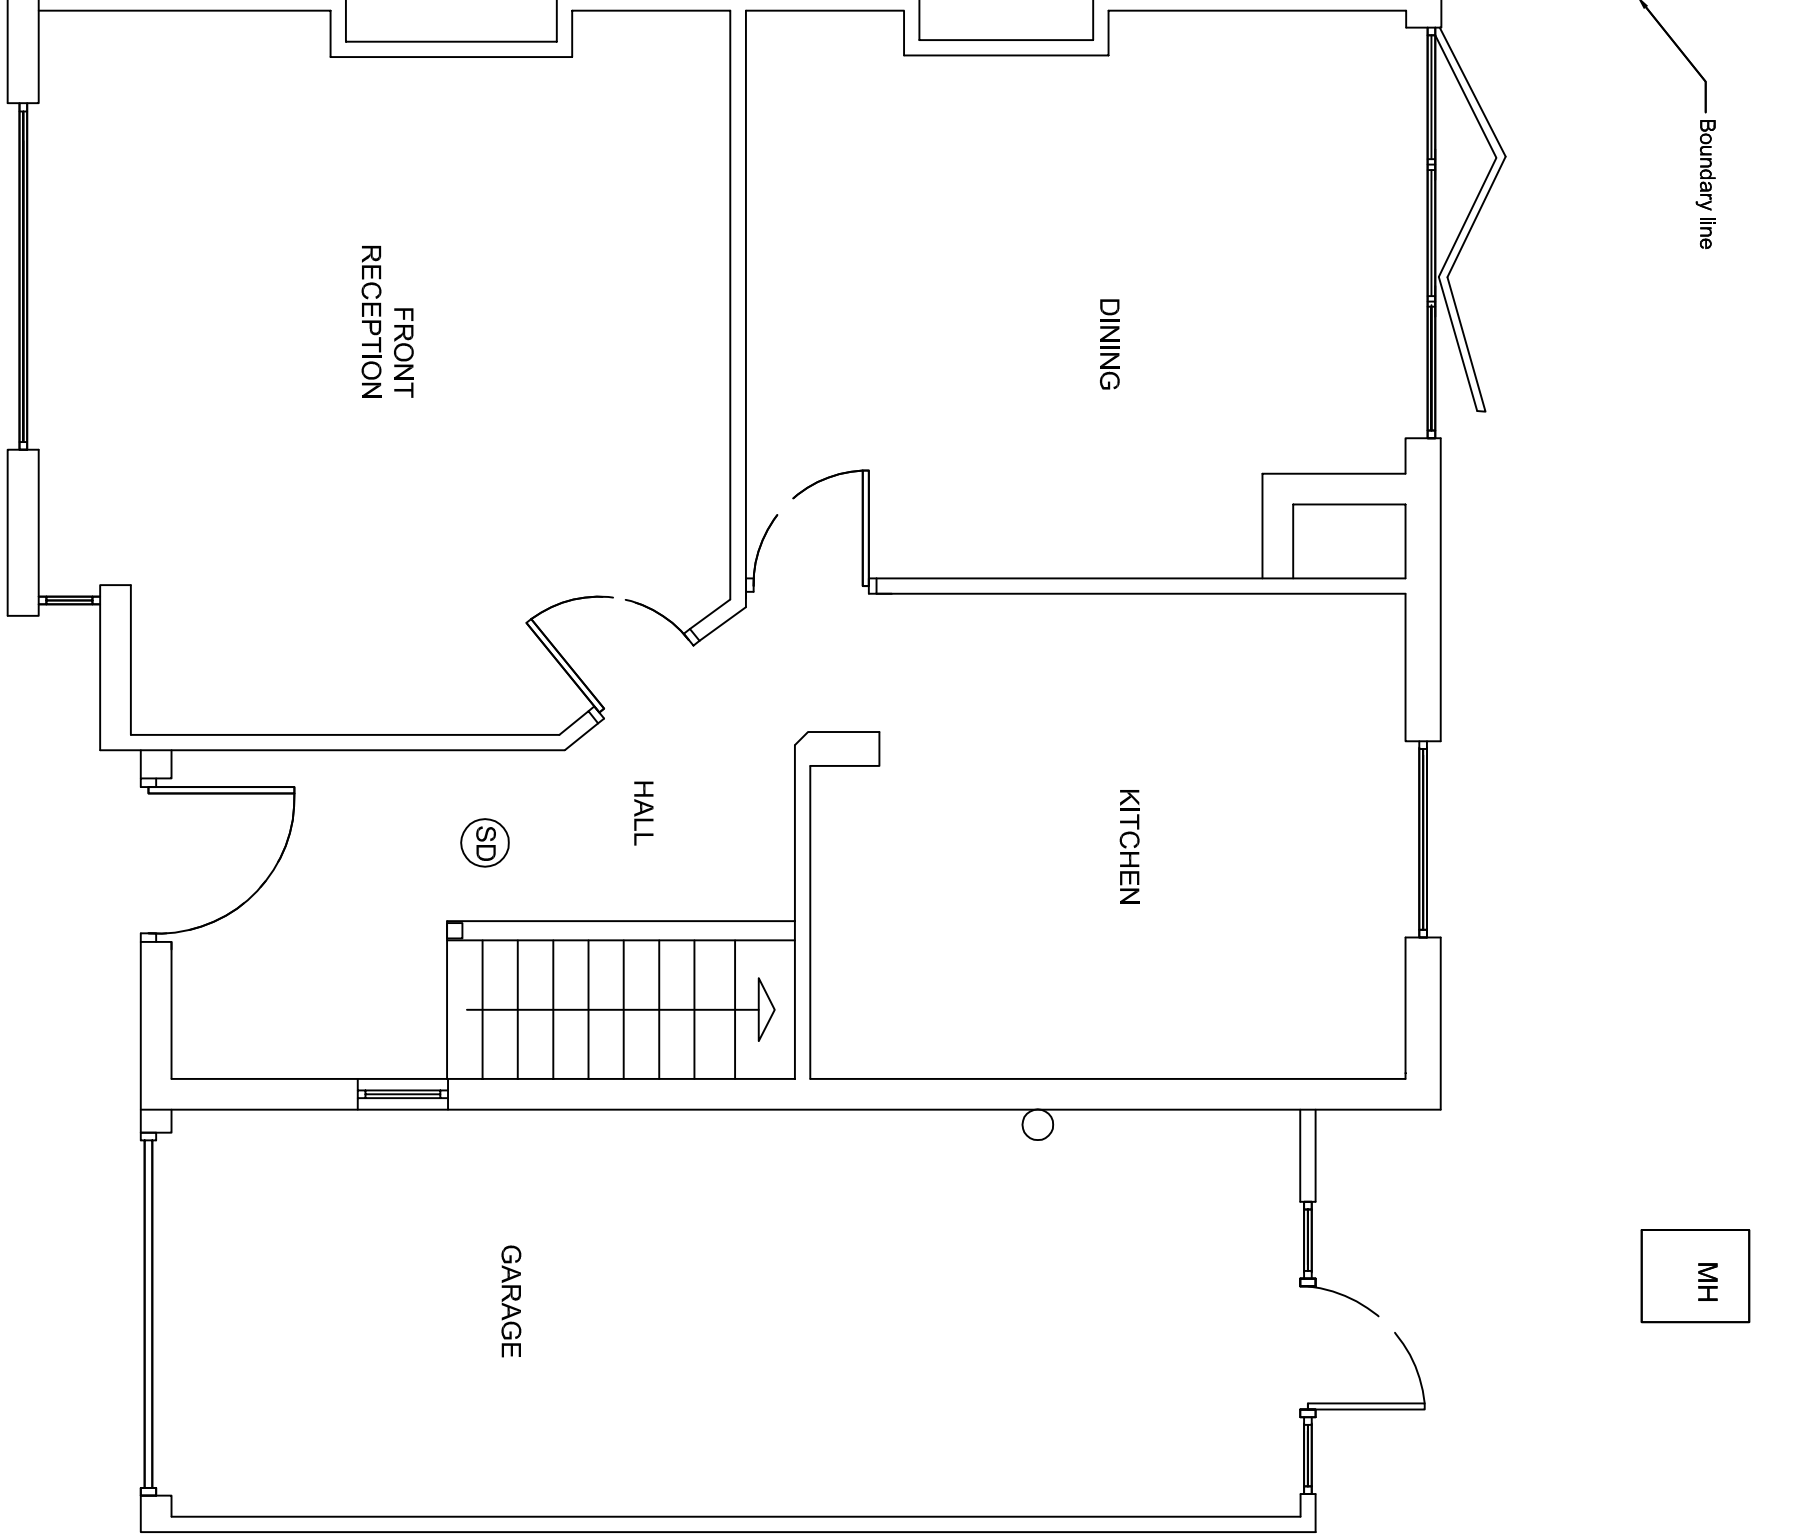


Proposed Ground Floor Plan

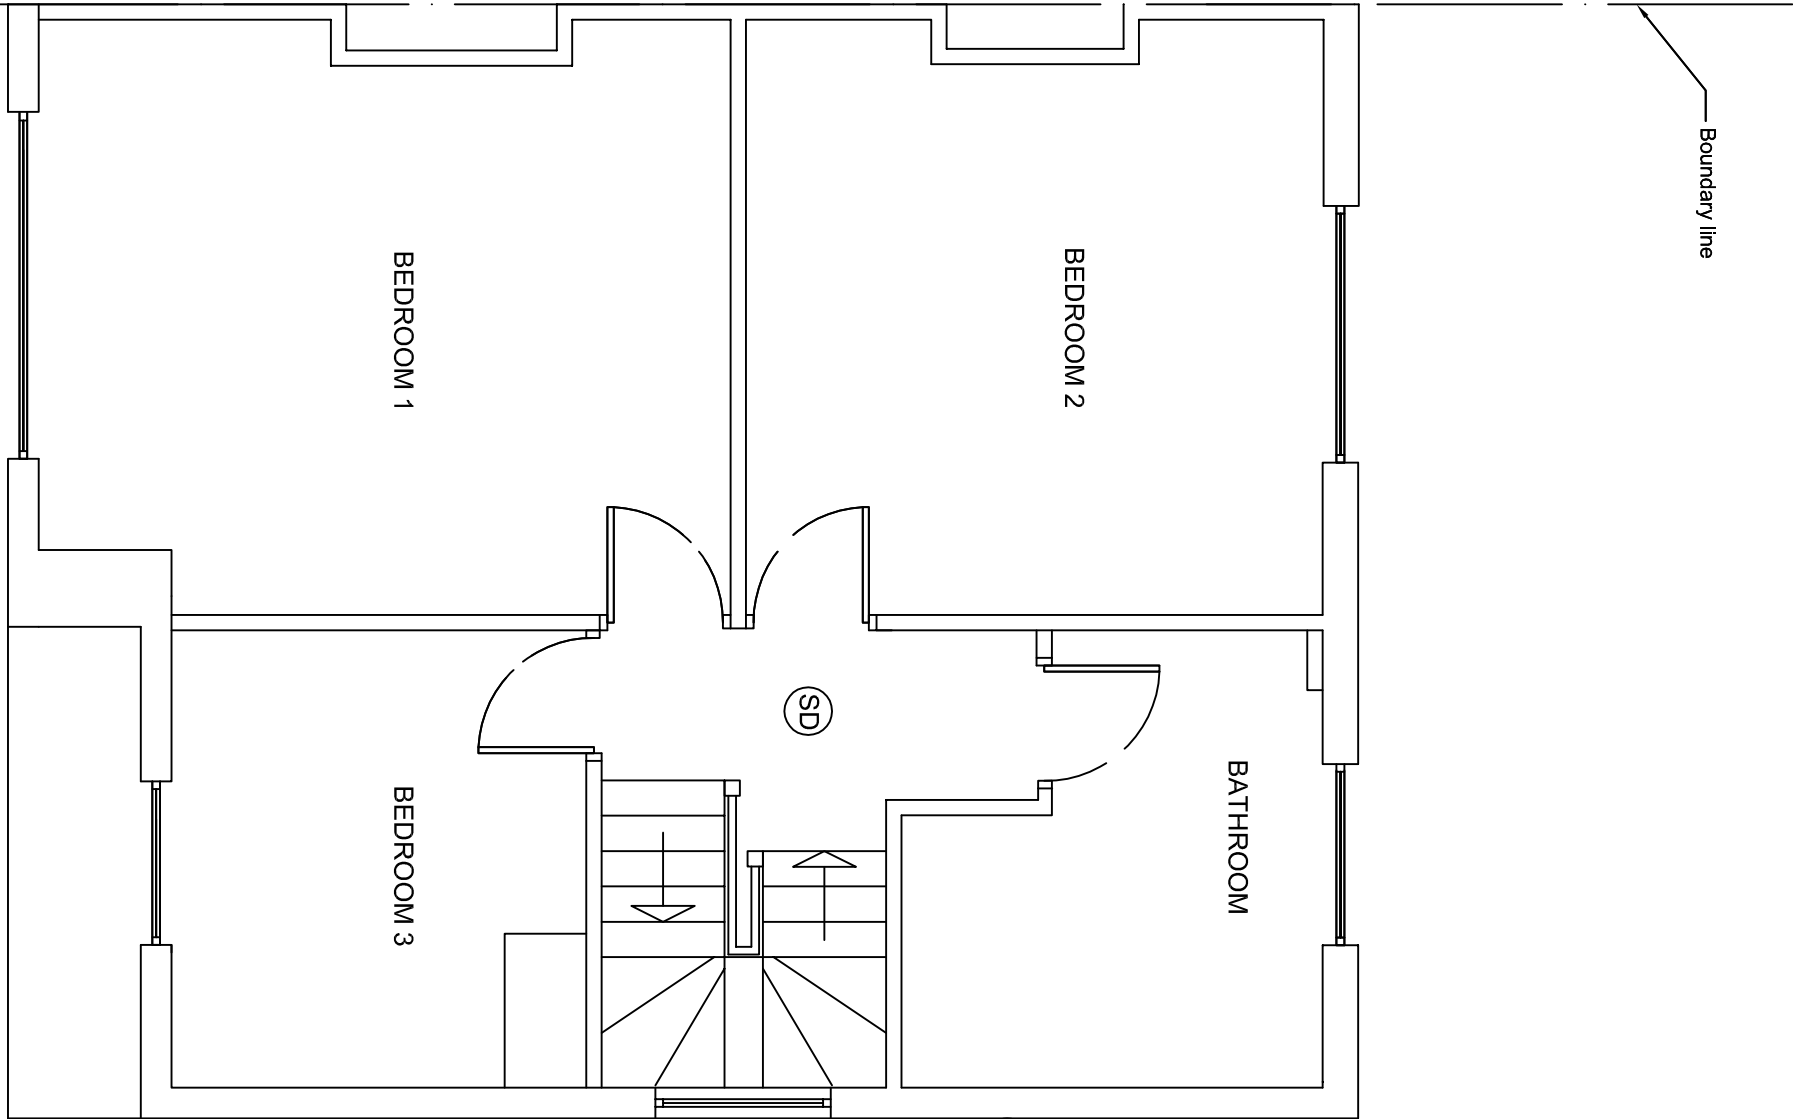


Proposed First Floor Plan

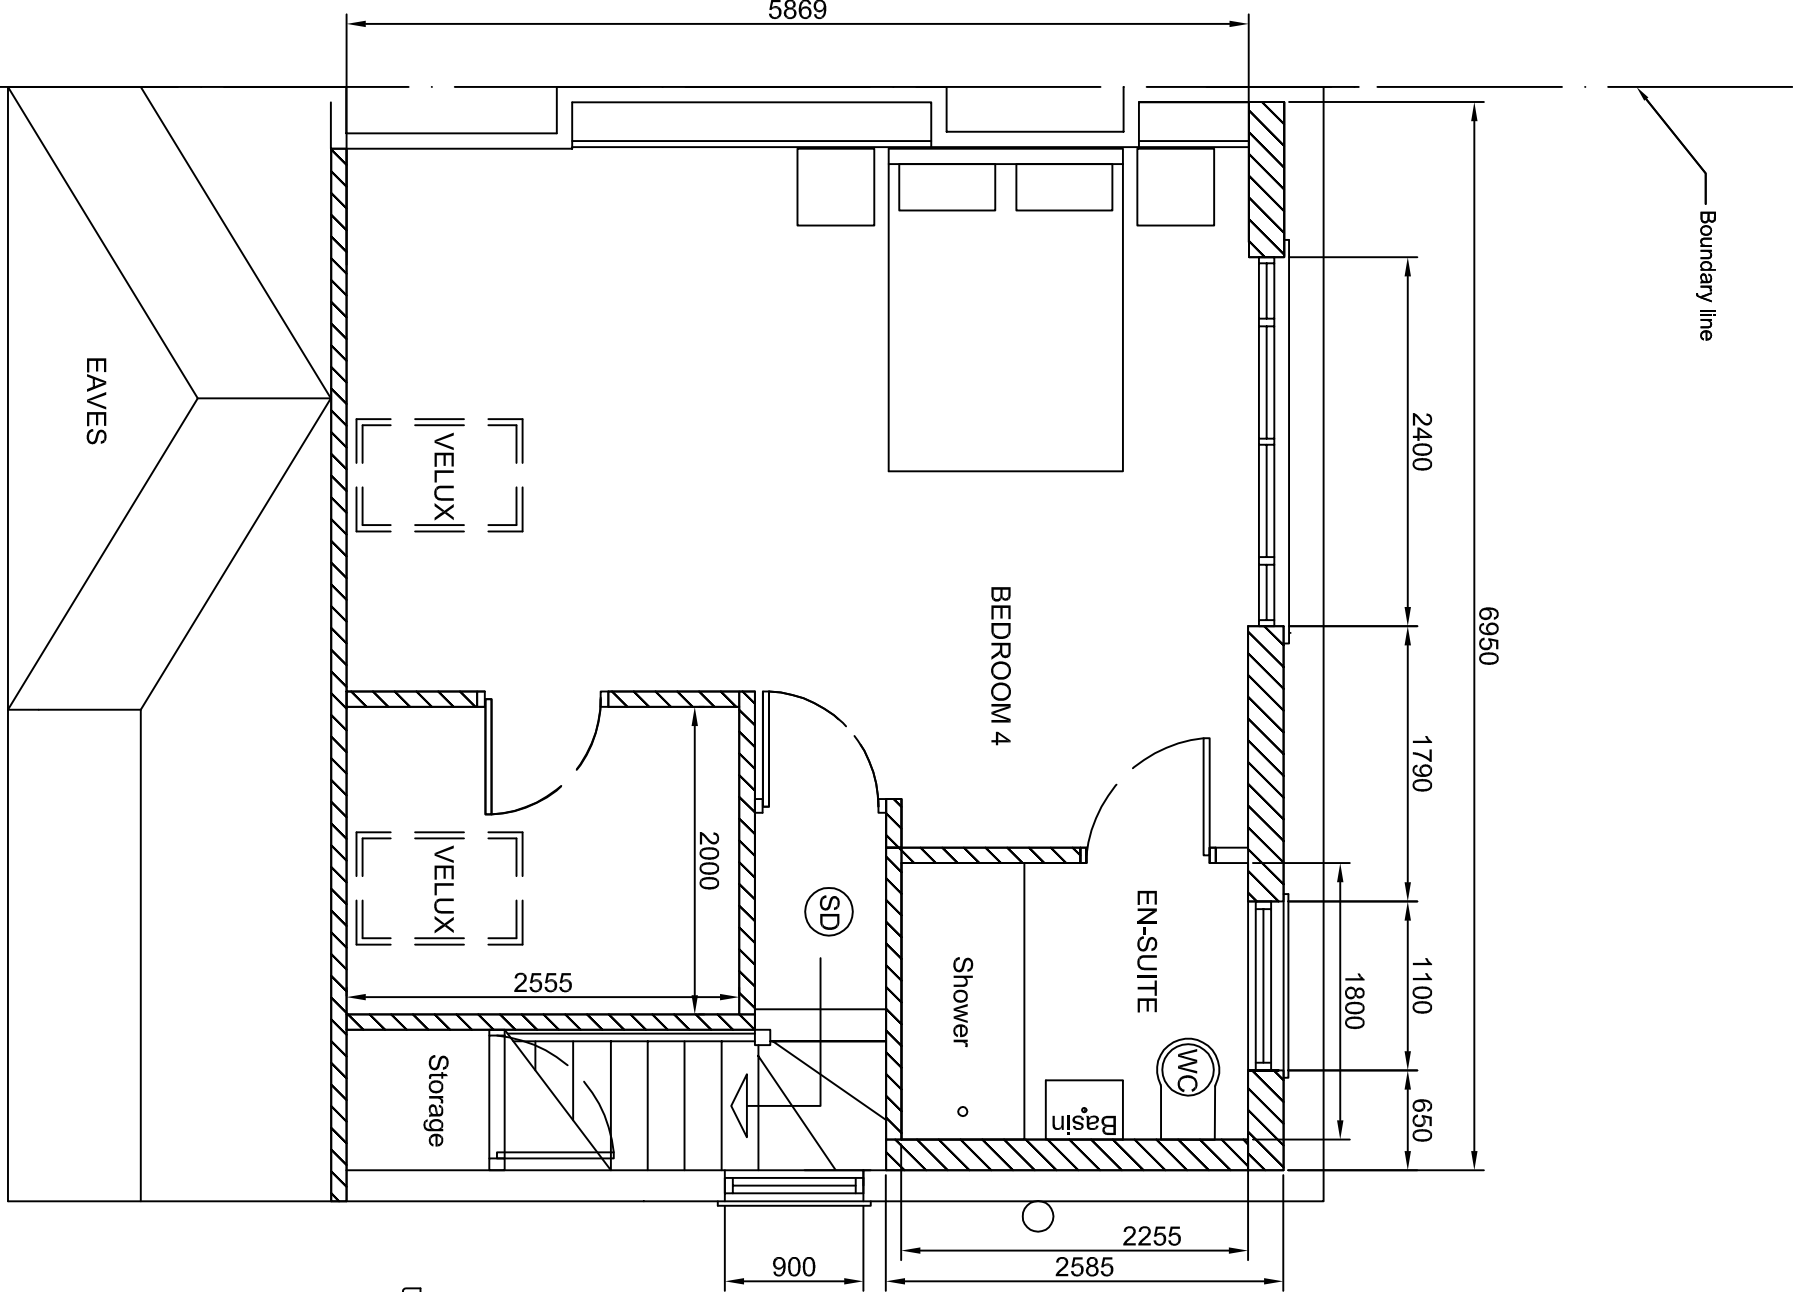

Proposed Second Floor Plan

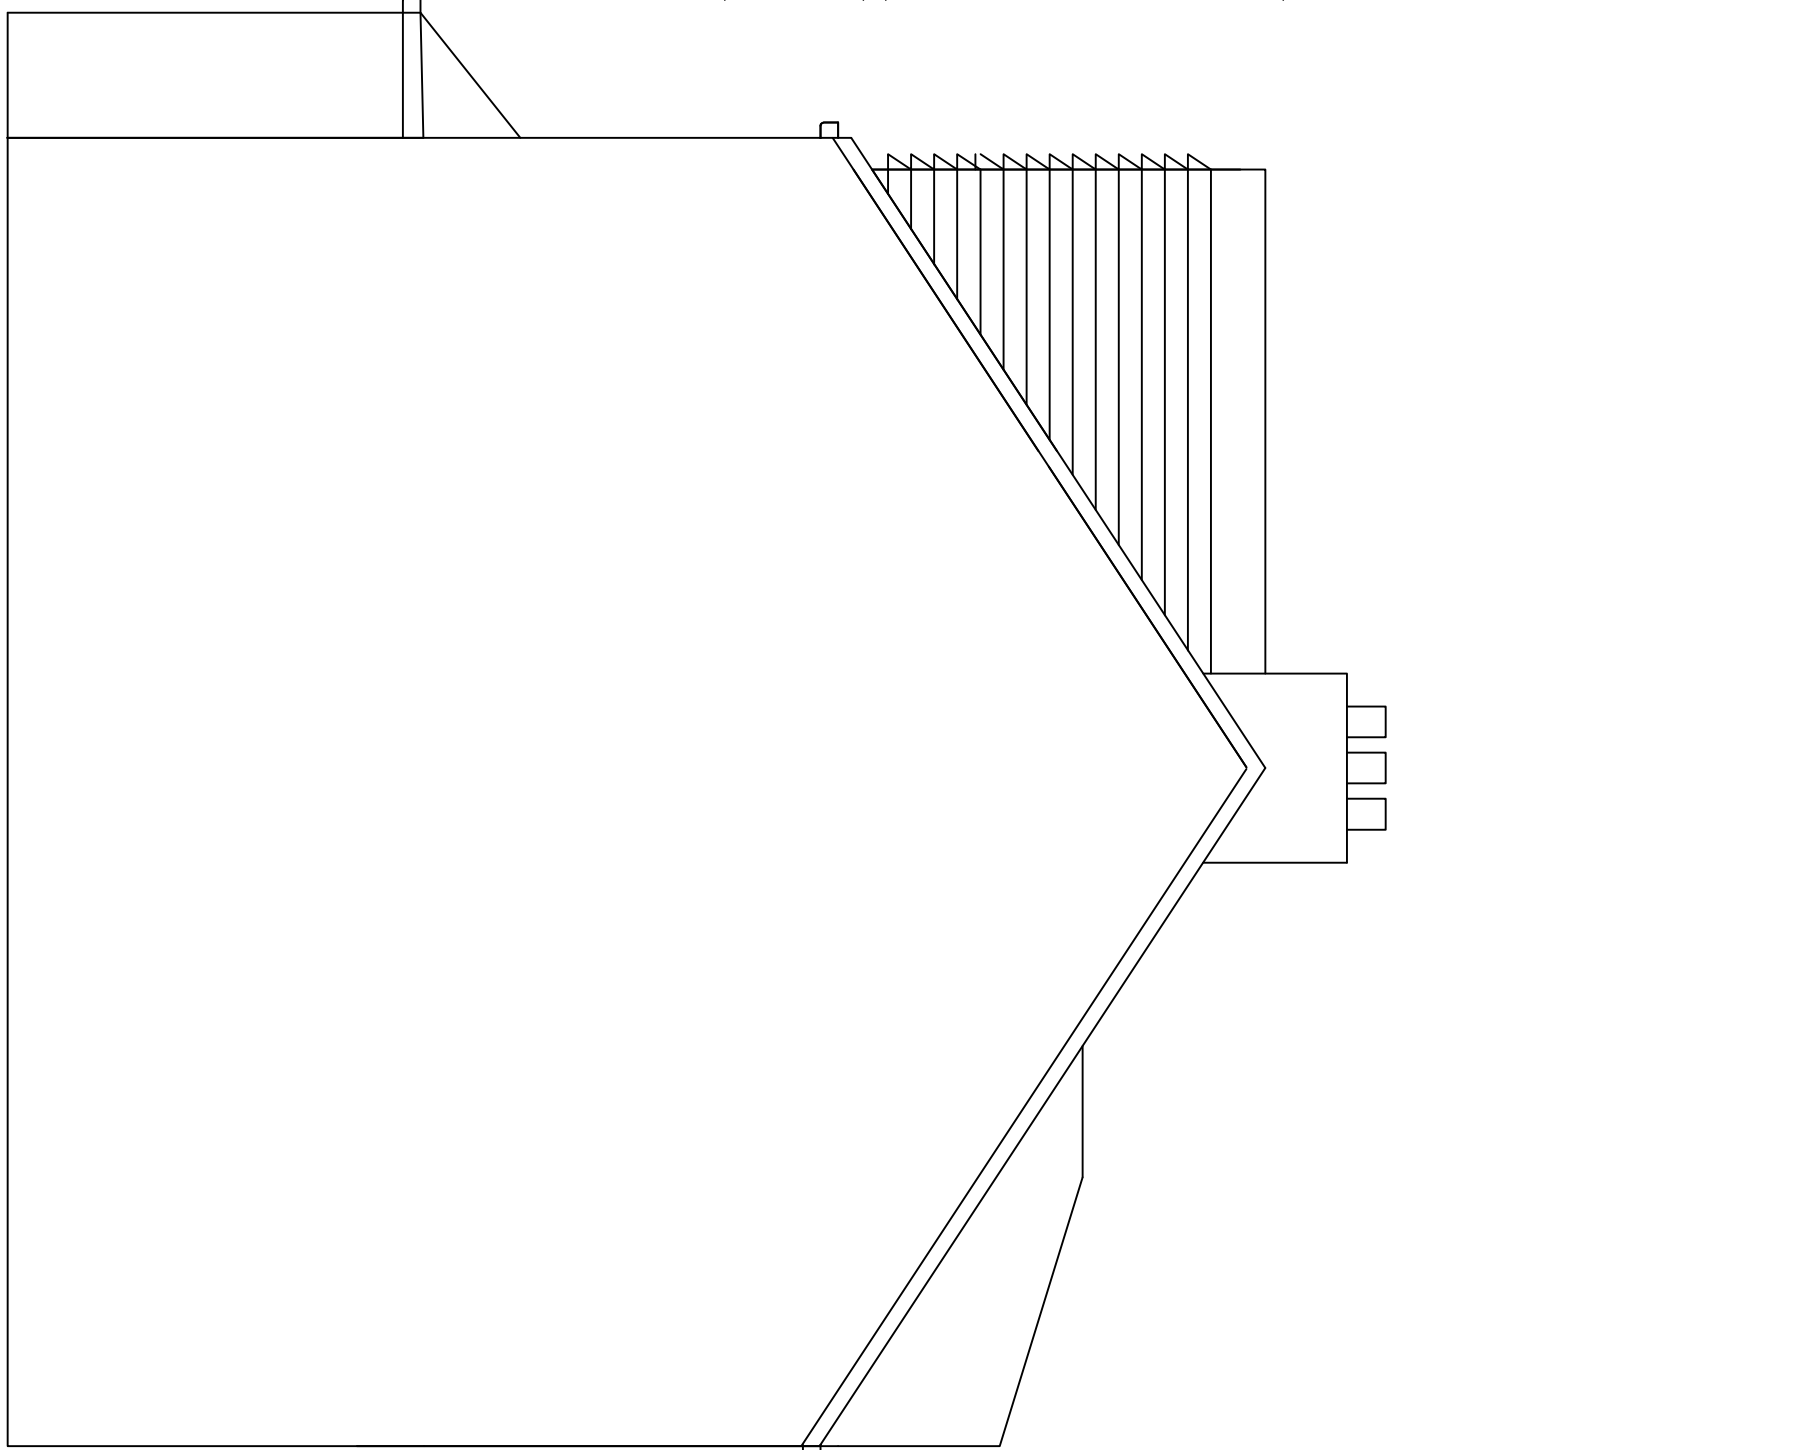

Proposed Boundary Elevation

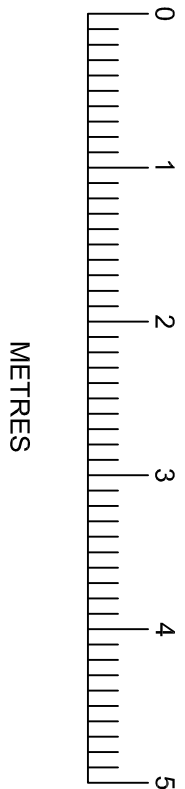

Client :
MR & MRS HOPKINS
30 HAWTHORNE
AVENUE
RUISLIP
MIDDLESEX
HA48SS

Drawing Title:
PROPOSED PLANS

SCALE: 1:50 @ A1
Drawn by: ML
Drawing no: 101 rev A
Date: 19.05.2020

Notes:

All dimensions should be checked with a site survey.

Drawings are subject to statutory authority approval and are to be used for the purpose of planning.

Structural calculations and drawings to be supplied by a structural engineer.