





Proposed
North-East Elevation

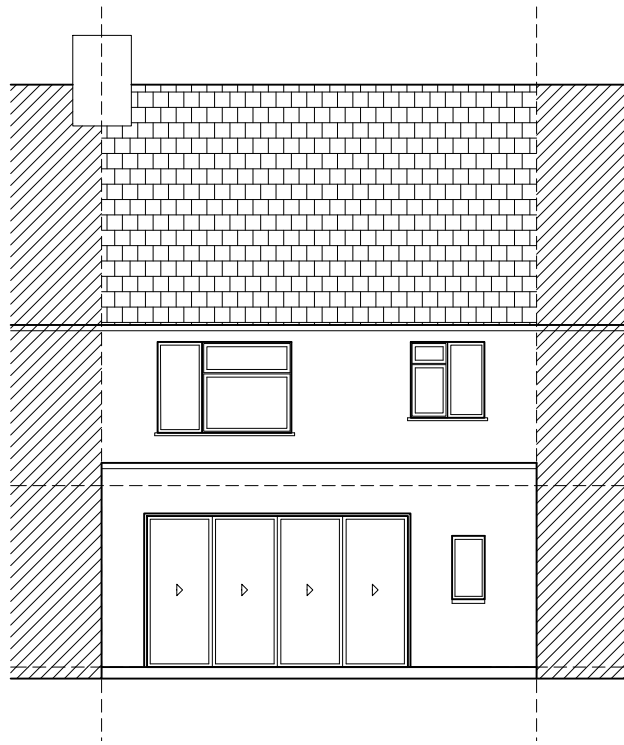


Proposed
South-West Elevation

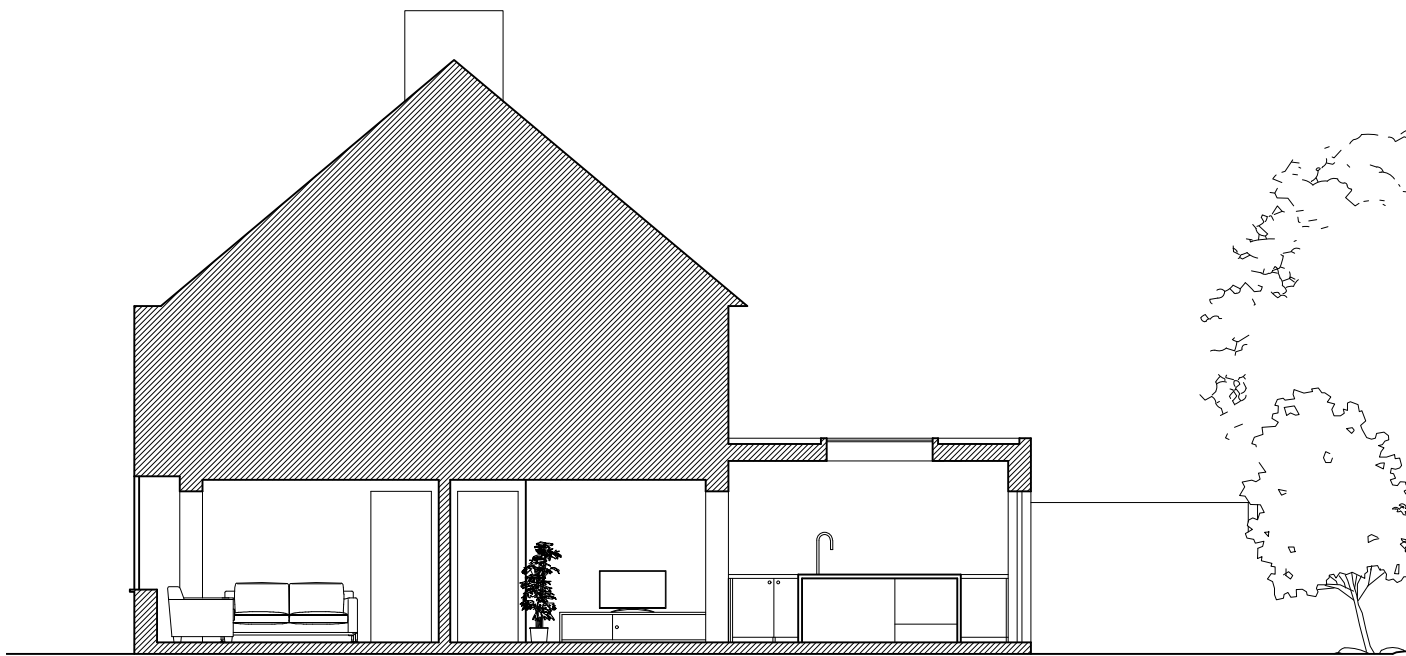

Proposed
Section A - A

Proposed
Ground Floor Plan

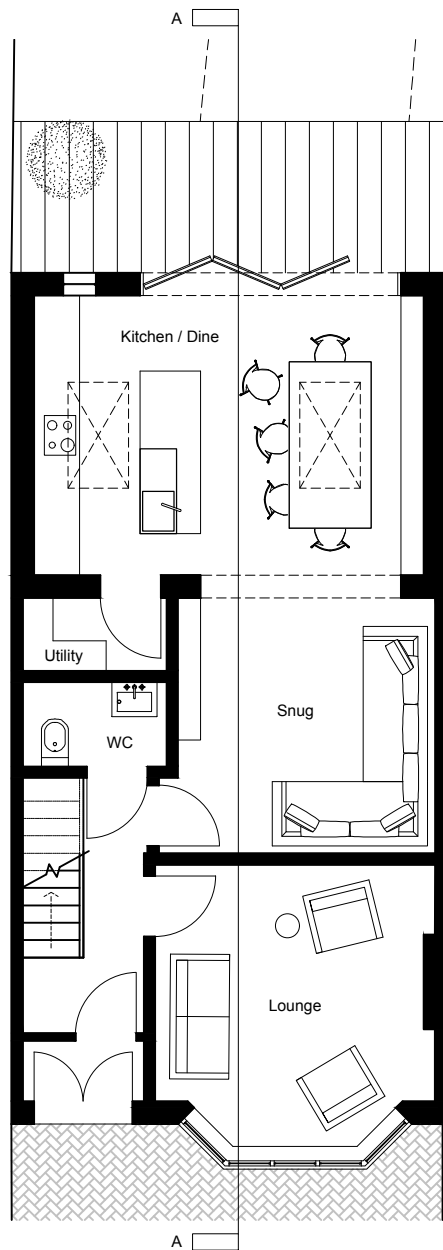

Project: 122 Grosvenor Crescent	
Location: Uxbridge, Hillingdon, London UB10 9EX	
Scale: 1:100 @ A3	Drg. No: GC_P_00_02
Date: Aug 2020	
PLANNING	
Drawing: Proposed Ground Floor Plan, Section & Elevations	