




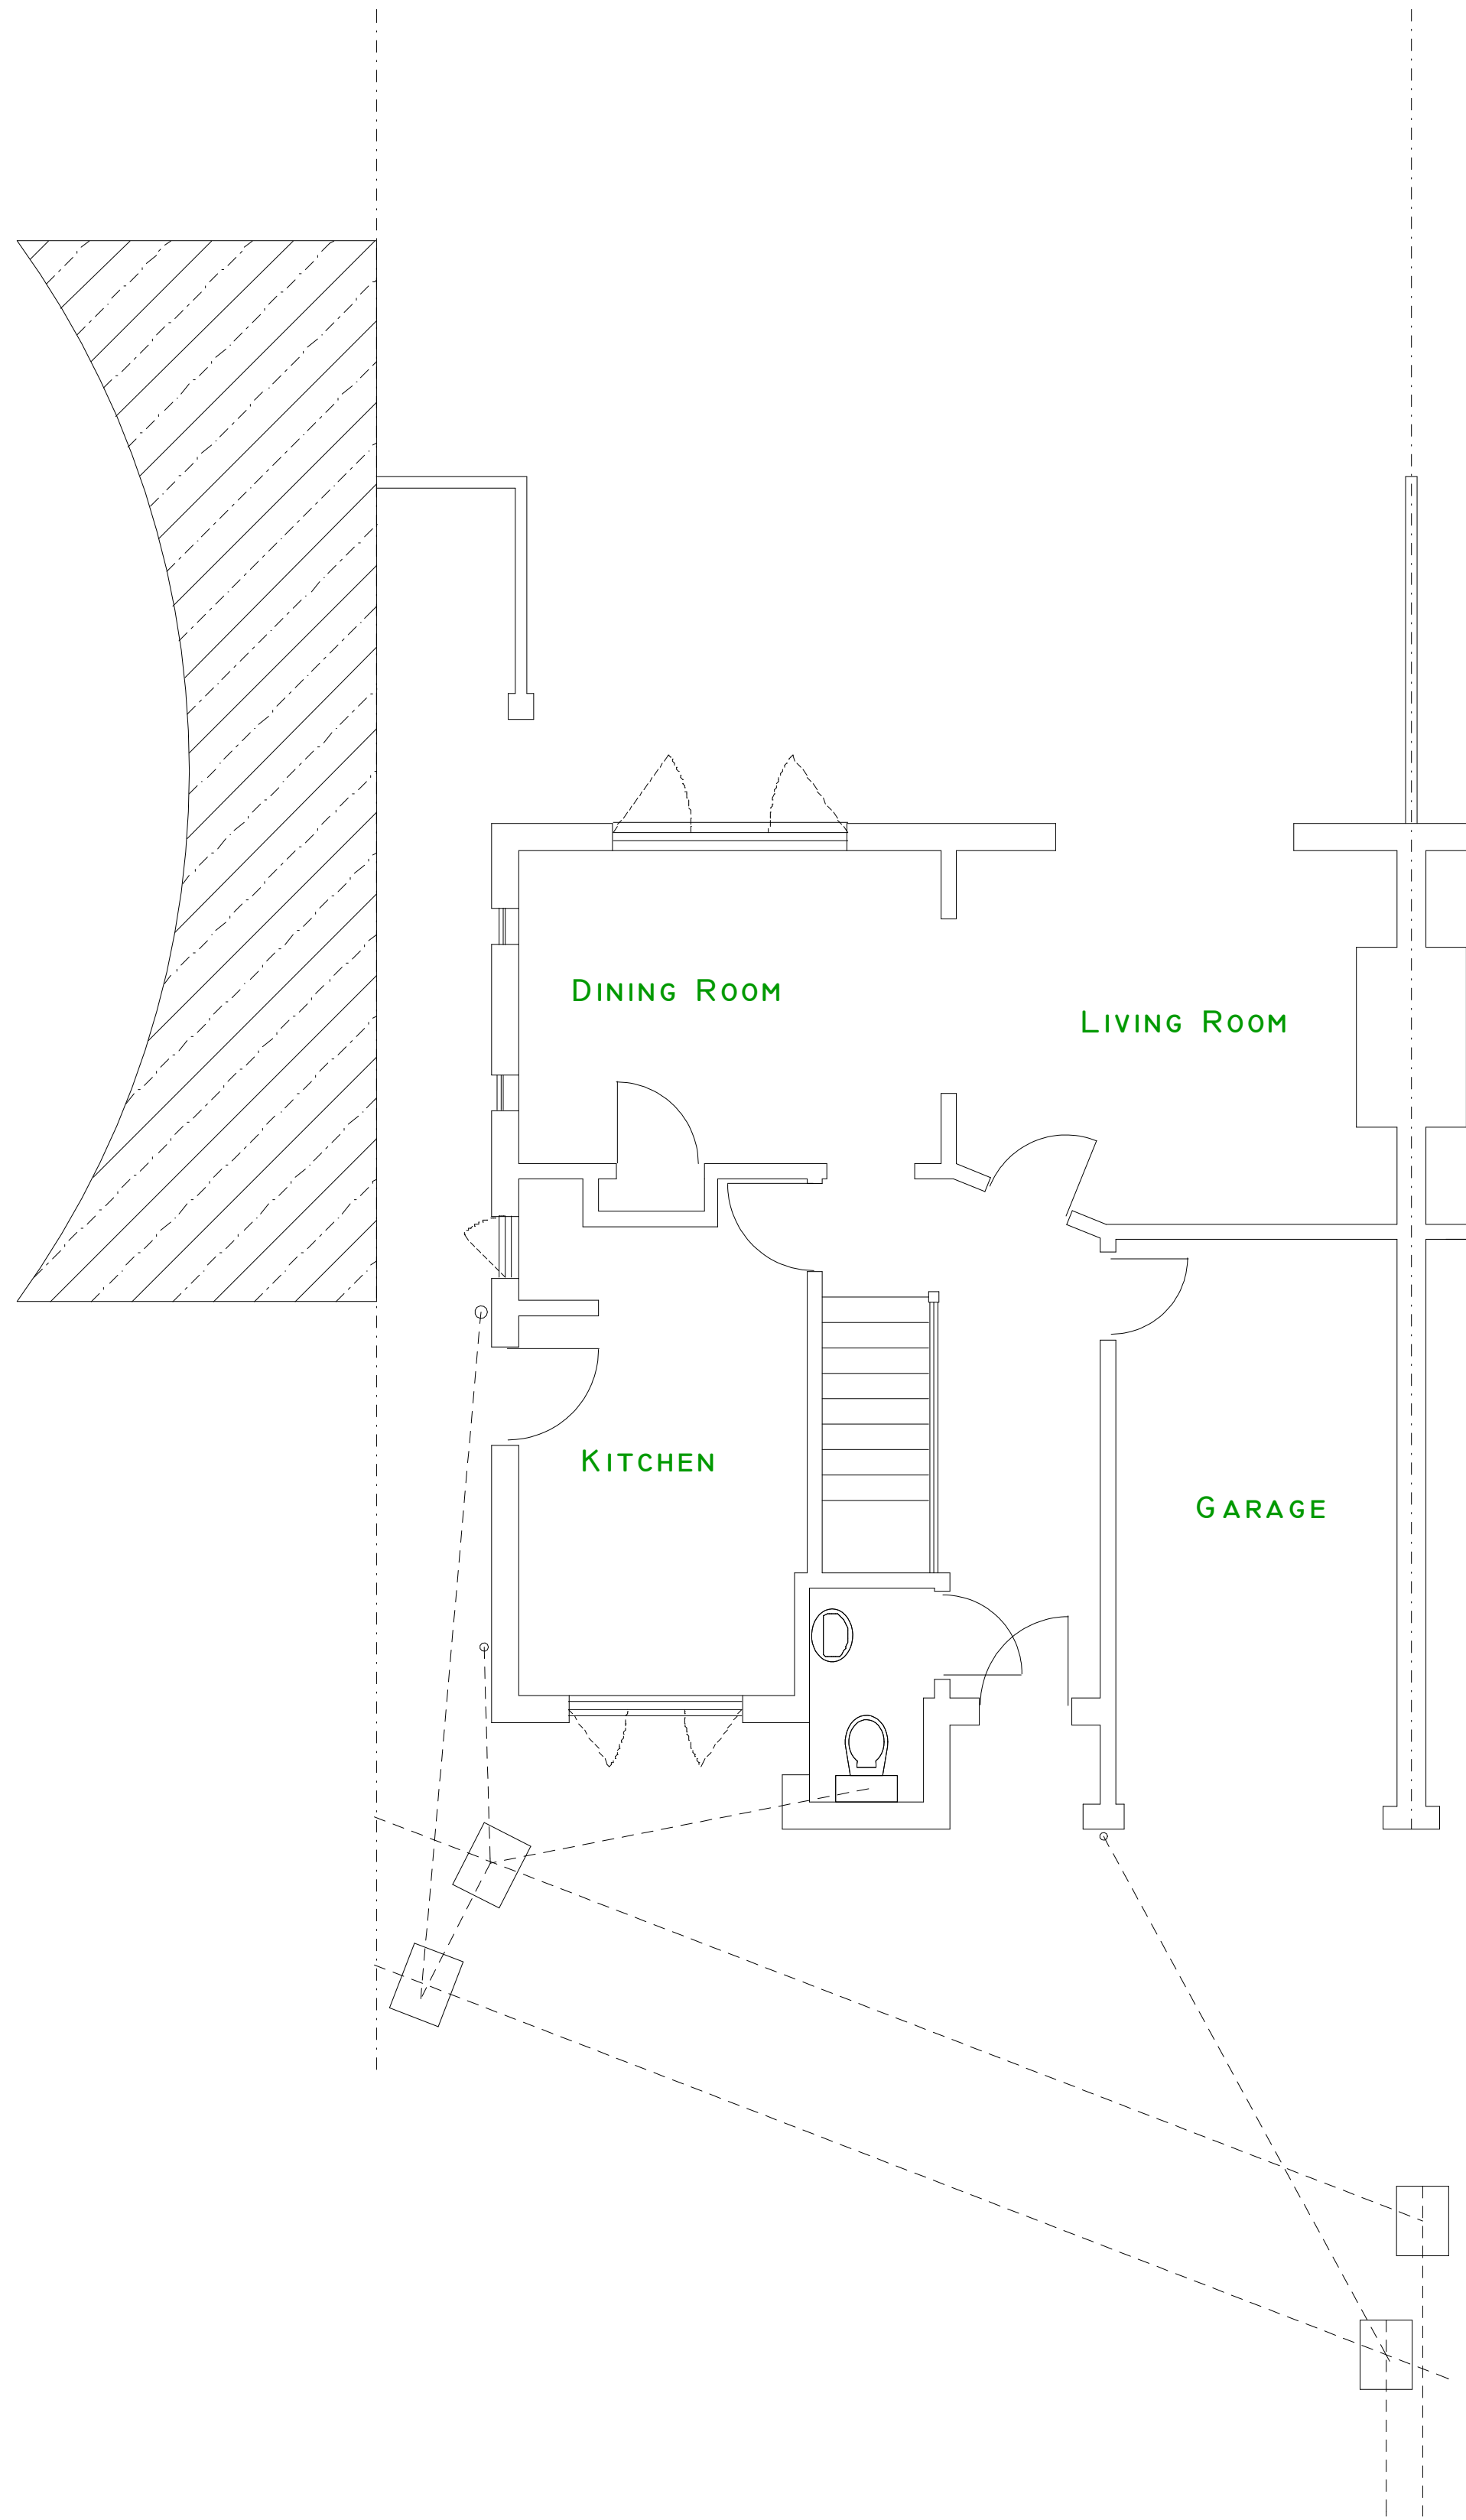

EXISTING GROUND FLOOR PLAN

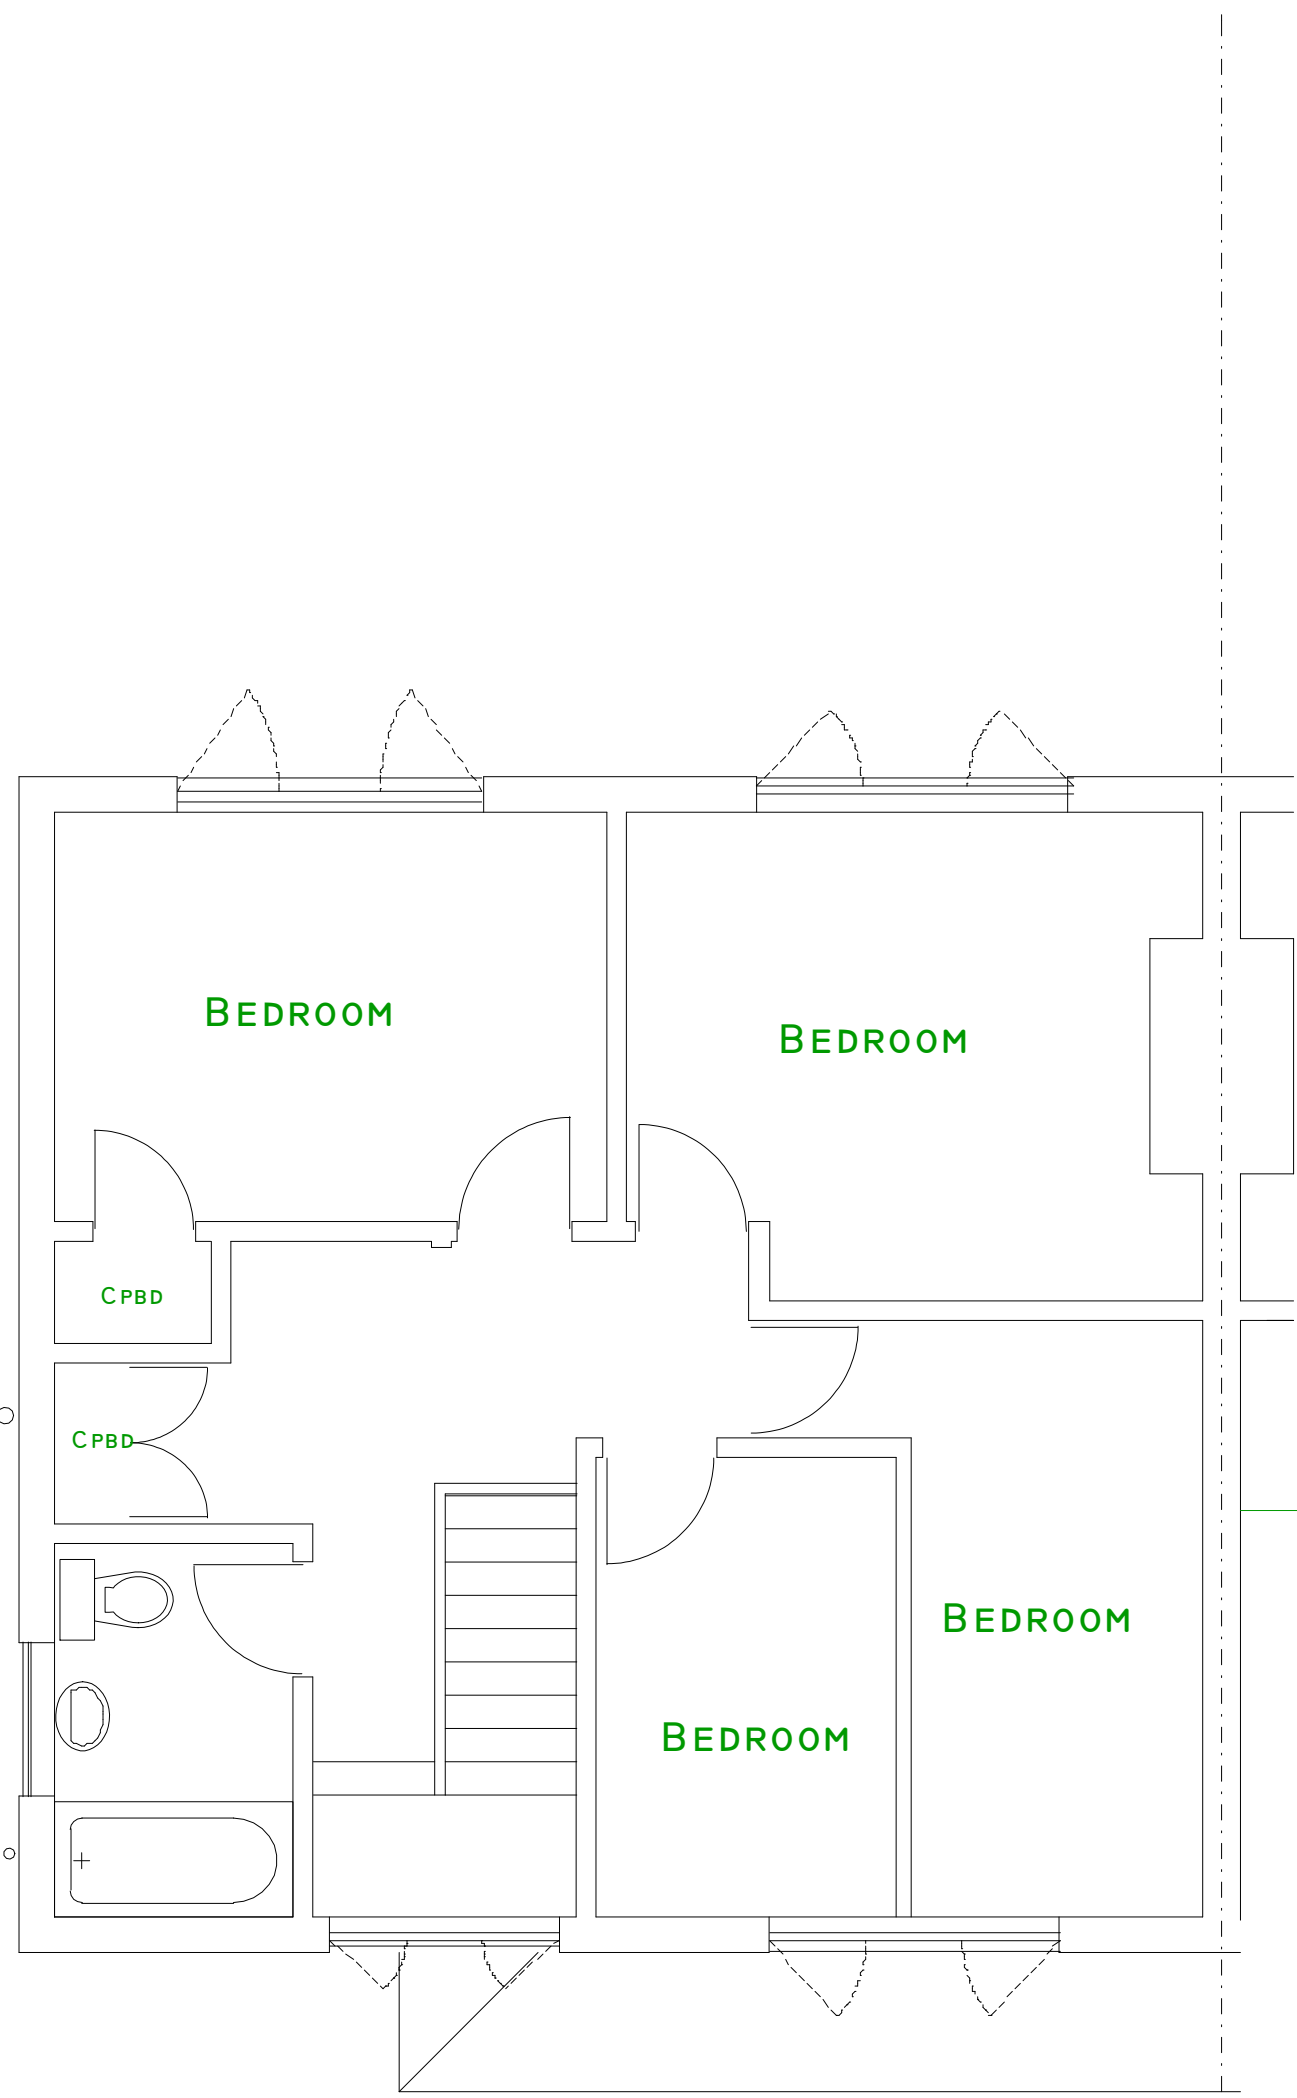

EXISTING FIRST FLOOR PLAN

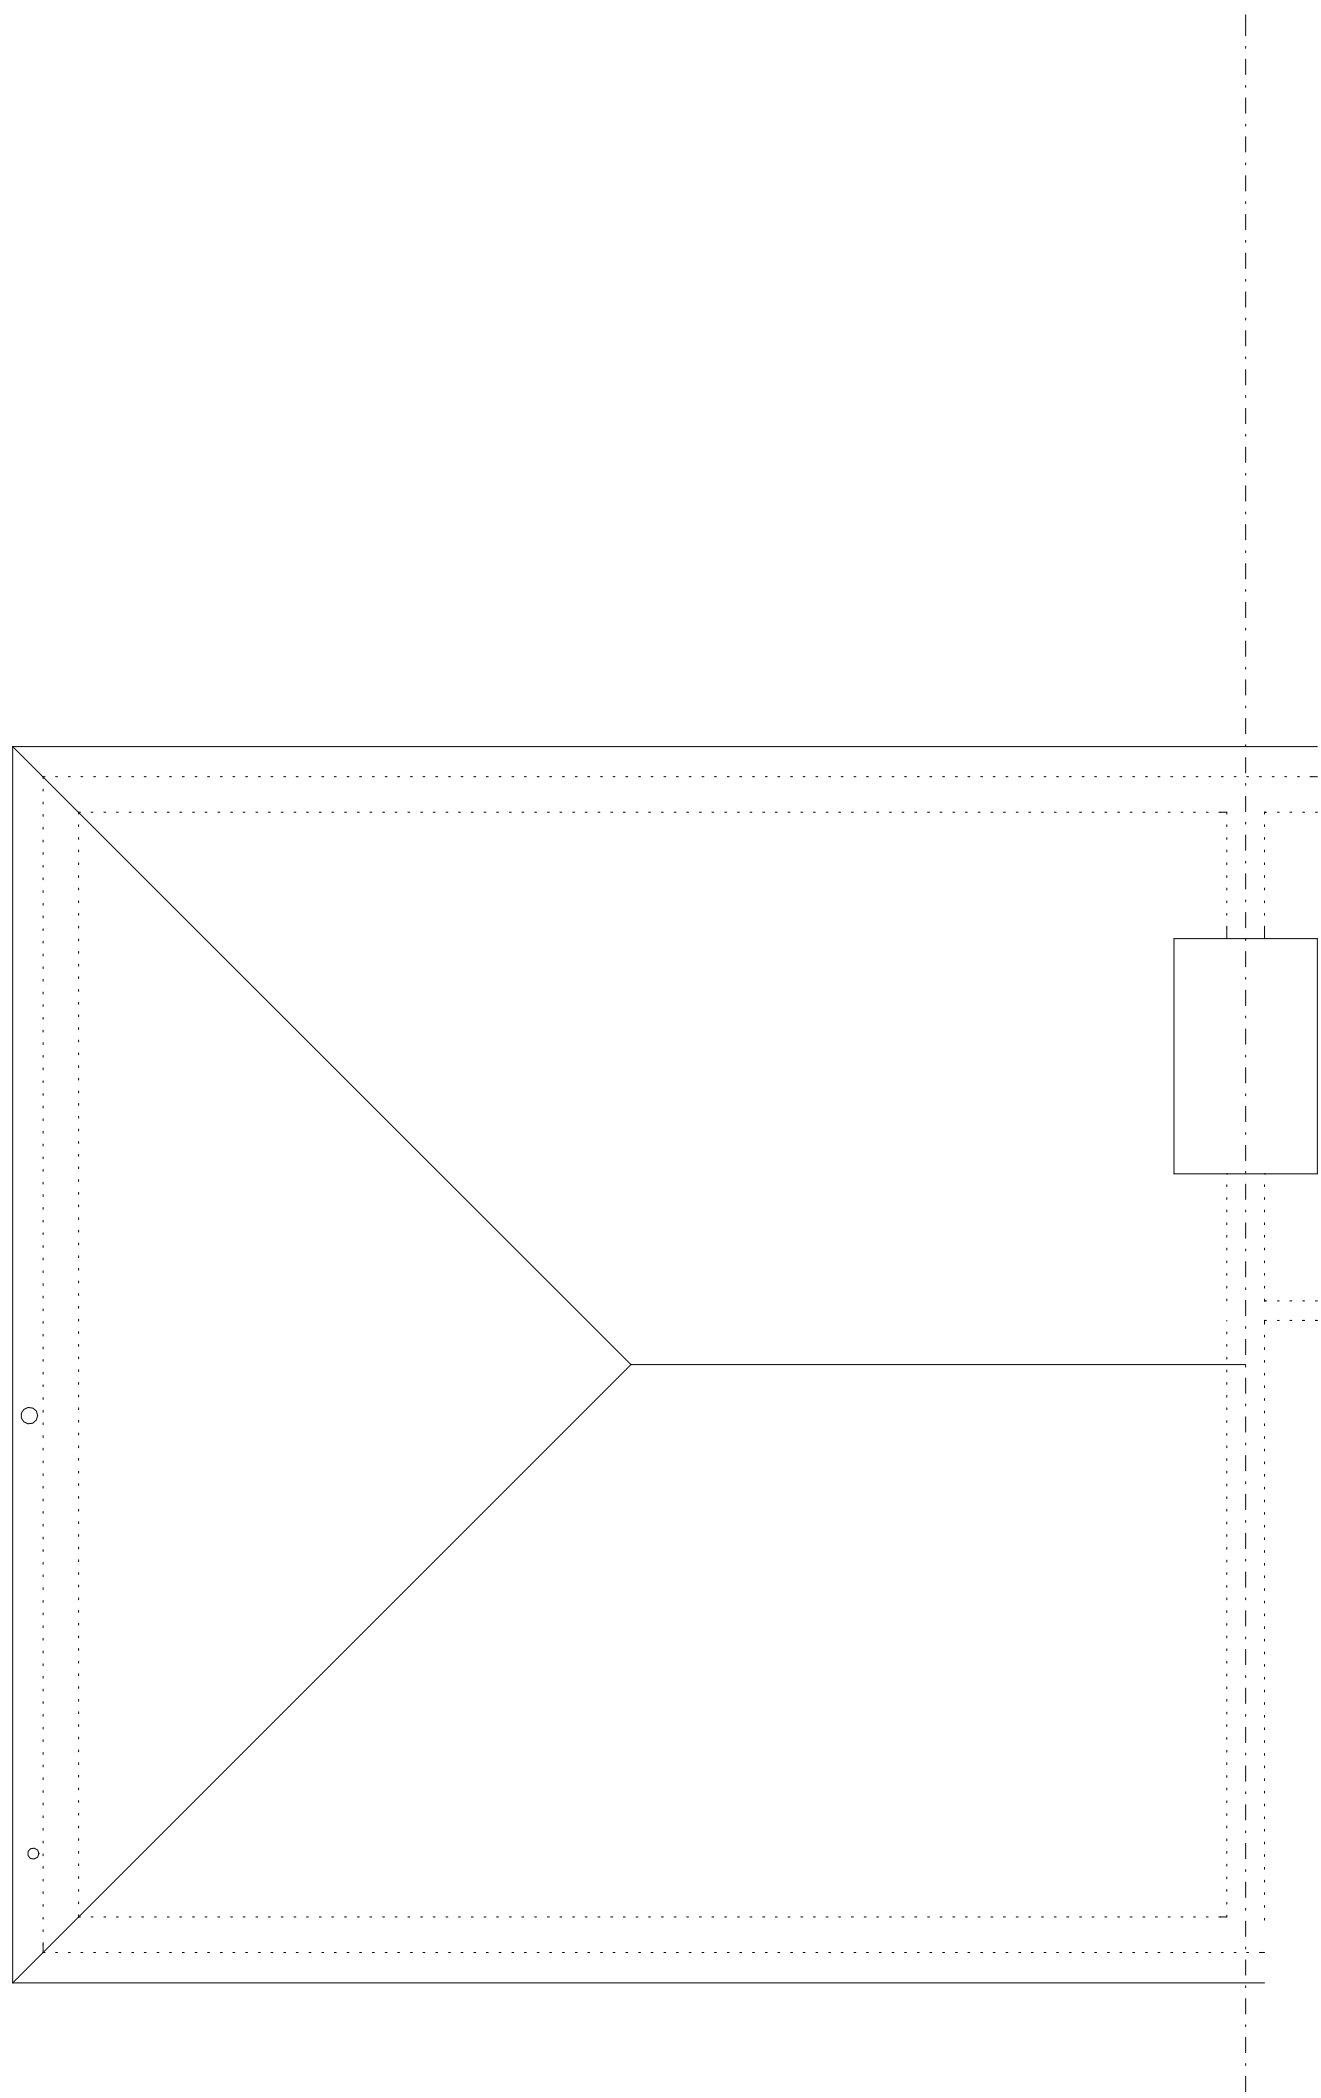

EXISTING ROOF PLAN

87 SWAKELEYS ROAD  
ICKENHAM  
UB10 8QG

PLAN

Existing Plans

PROJECT

Two Storey Rear Extn & Loft Conversion

General Notes:  
1. All dimensions to be checked on site prior to construction any discrepancies should be reported to the highest design.  
2. All drawings are indicative of intended structural requirements only and are for design intent only.  
As this is a complete drawing, scale of drawings can vary on printing check on site for setting-out.  
Copyright: Highford Design Ltd  
This drawing should not be used to calculate areas for the purpose of valuation. All dimensions to be checked  
on site by contractor and each dimension is the responsibility of the contractor. Do not scale drawing.

DWG No

01

Rev: -

Date: May 2020

Project: 87 Swakeleys Drive

Scale 1:50 @ A0

Checked: AW

Drawing Title: Extension and Loft Conversion

Status: Planning

Job No: 267

Highford  
Design and Build Limited

27 Bellamy Close, Ickenham, Middlesex, UB10 8SJ  
email: info@highforddesign.co.uk - web: www.highforddesign.co.uk  
telephone: 01845 622575 - mobile: 07557 340205