




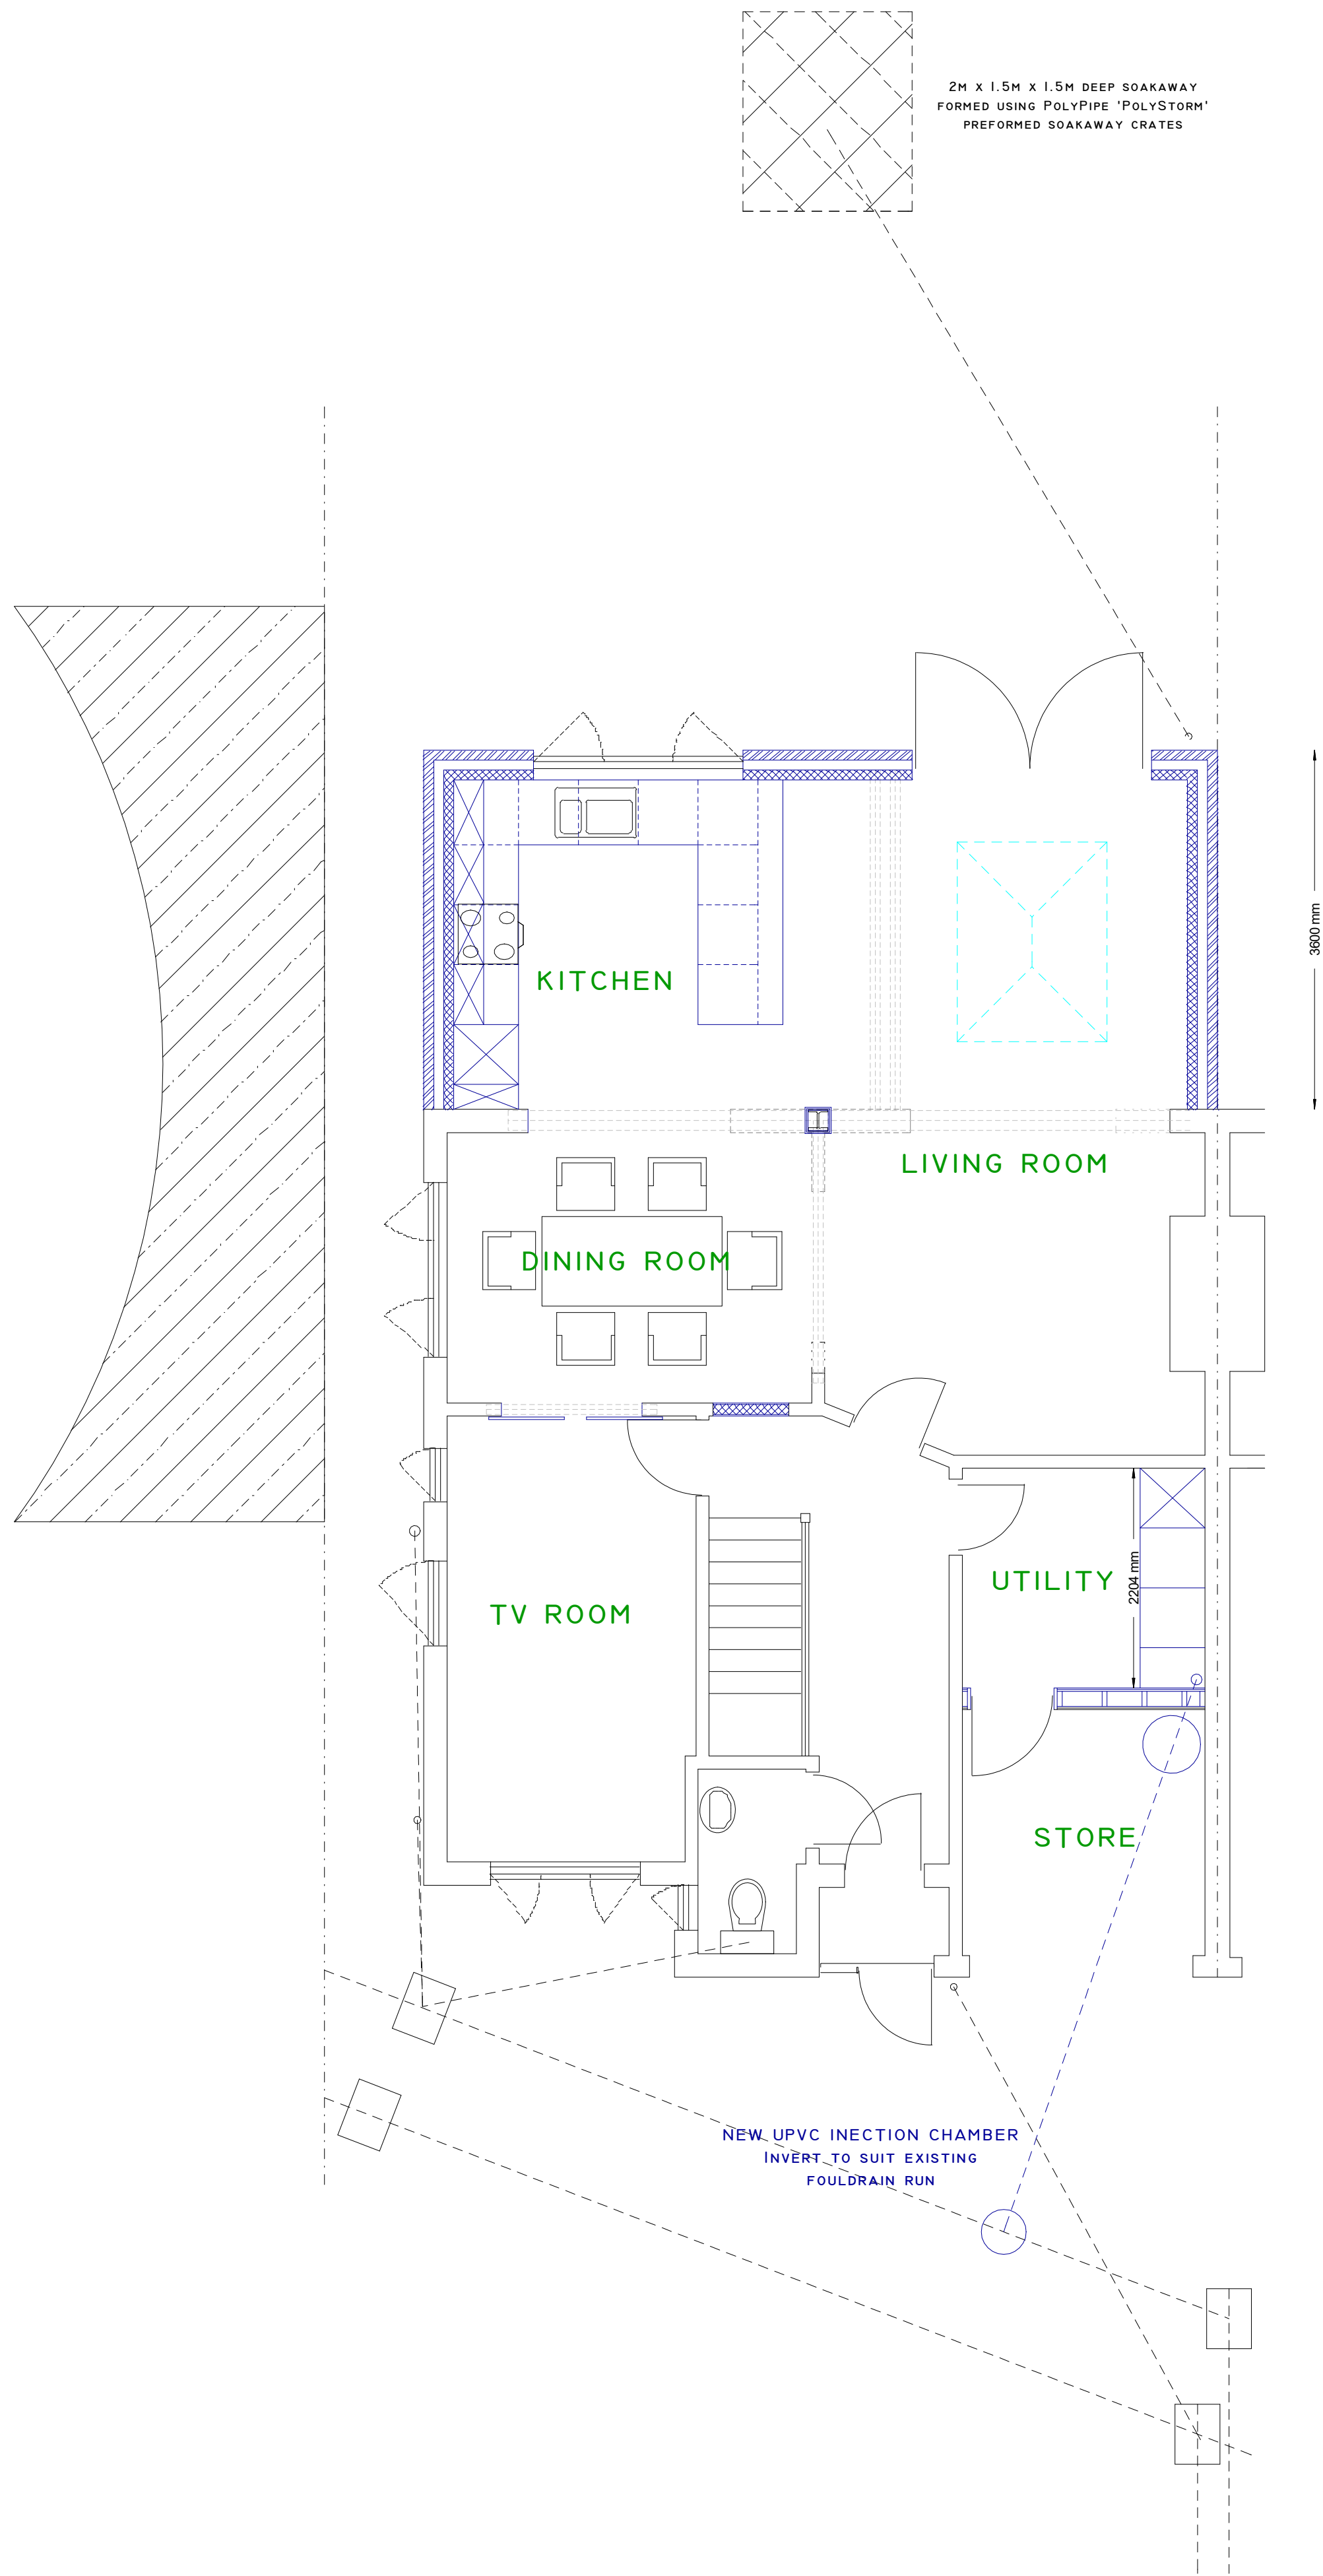


PROPOSED GROUND FLOOR PLAN

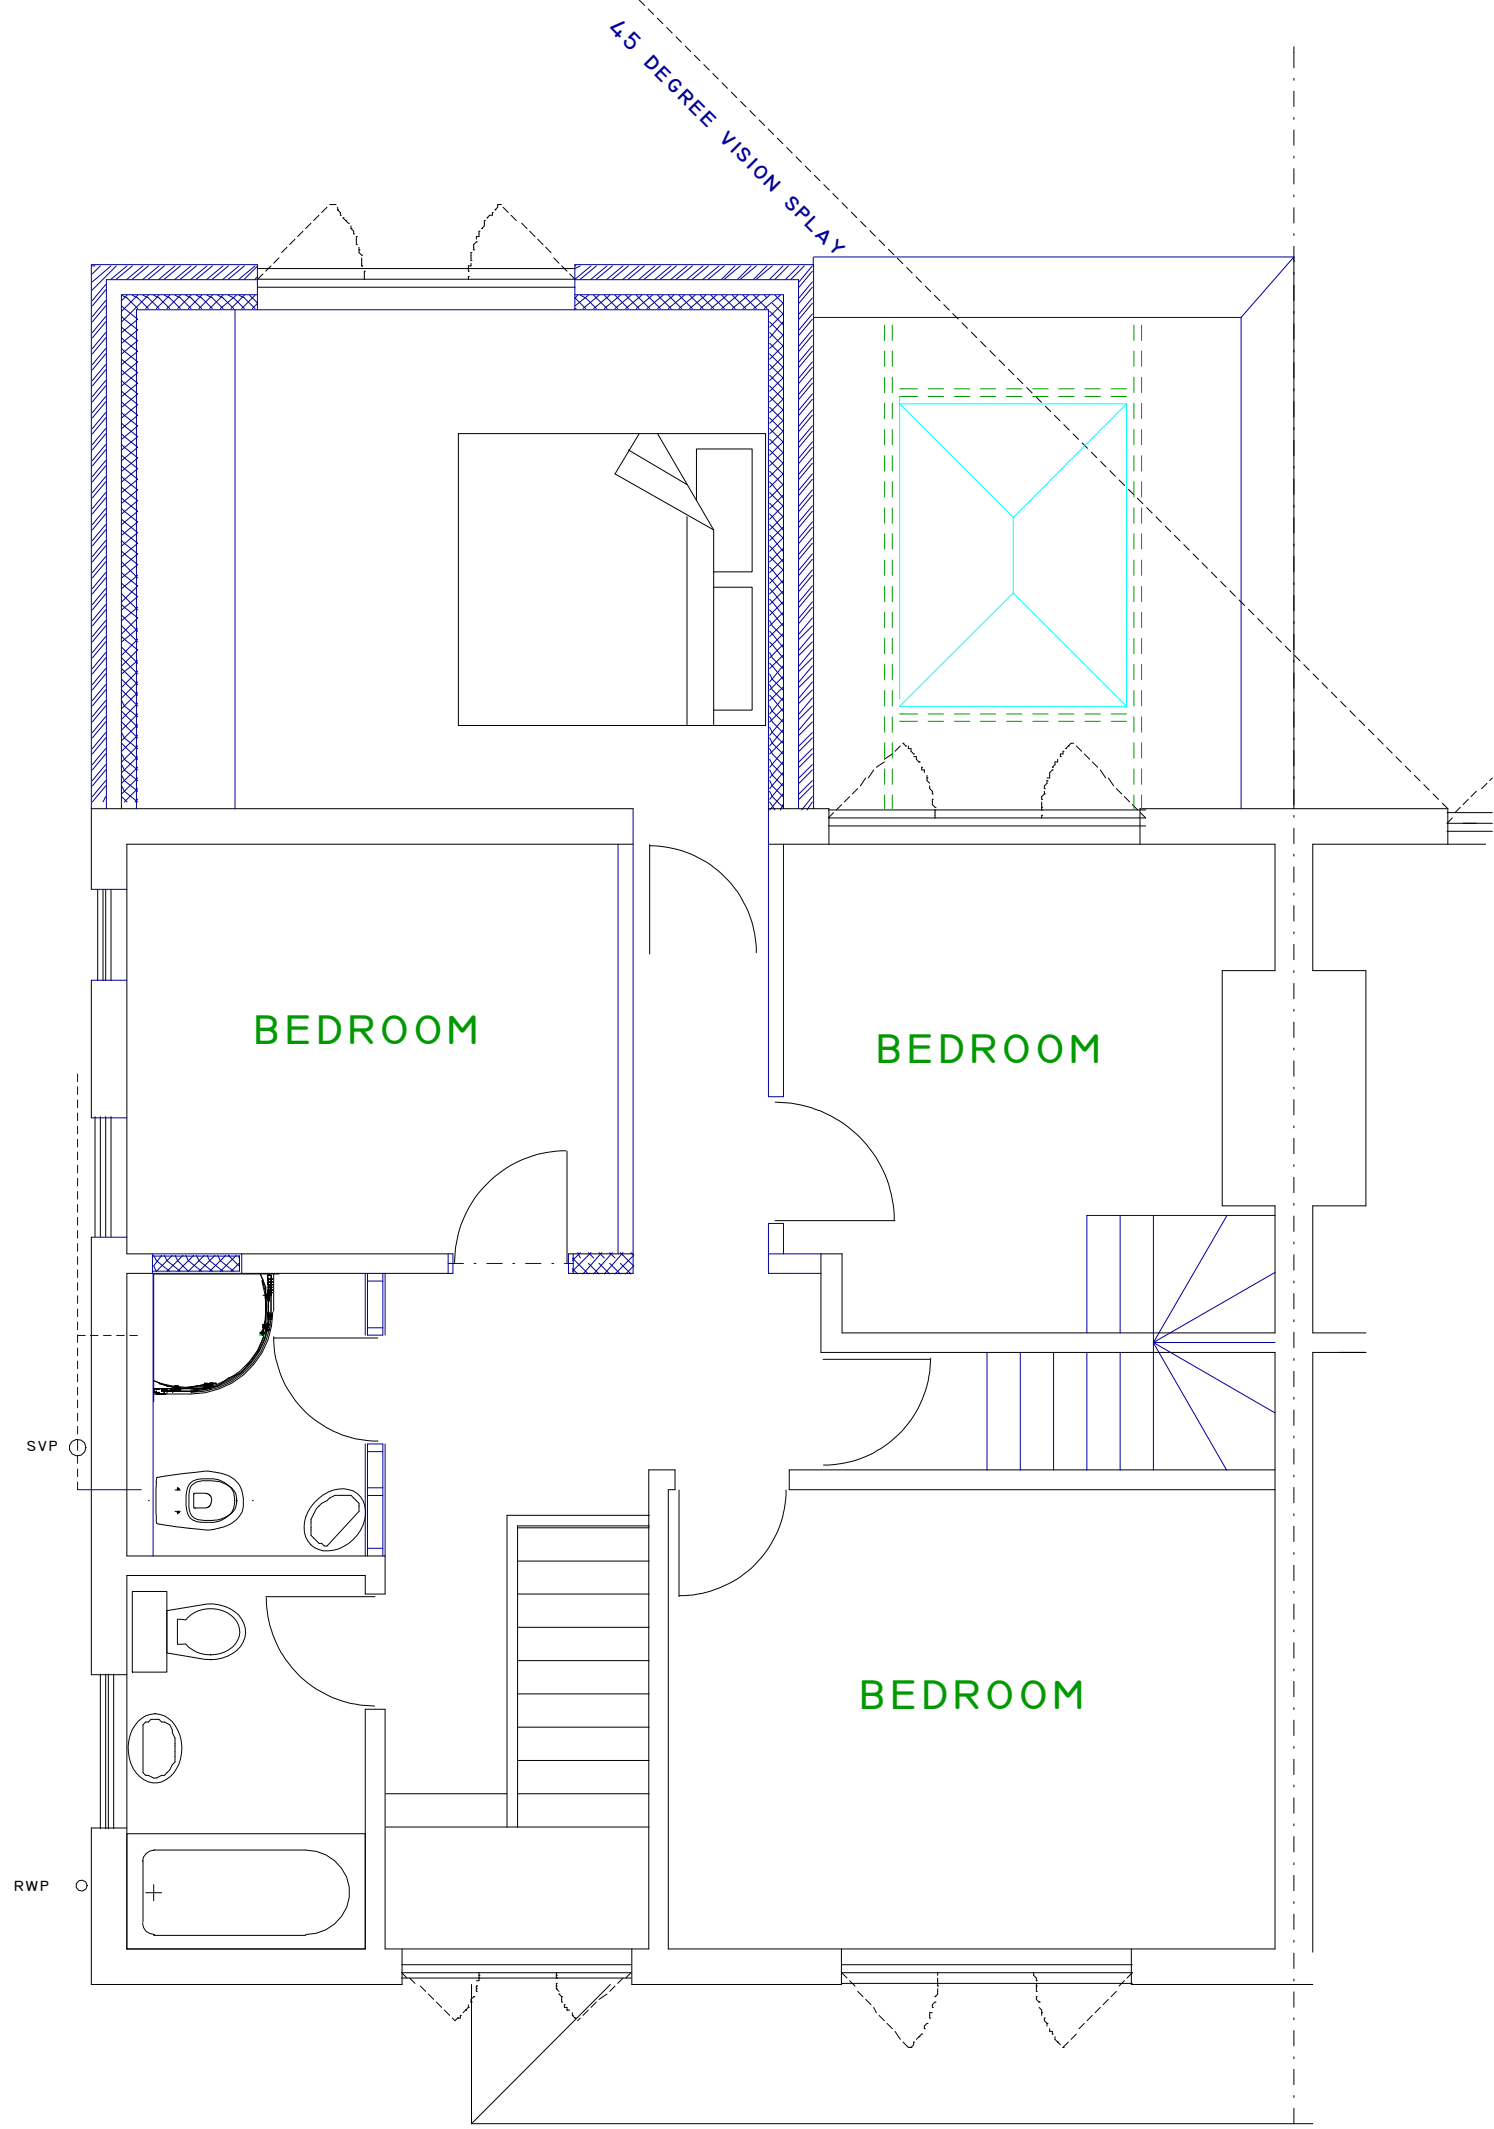

PROPOSED FIRST FLOOR PLAN

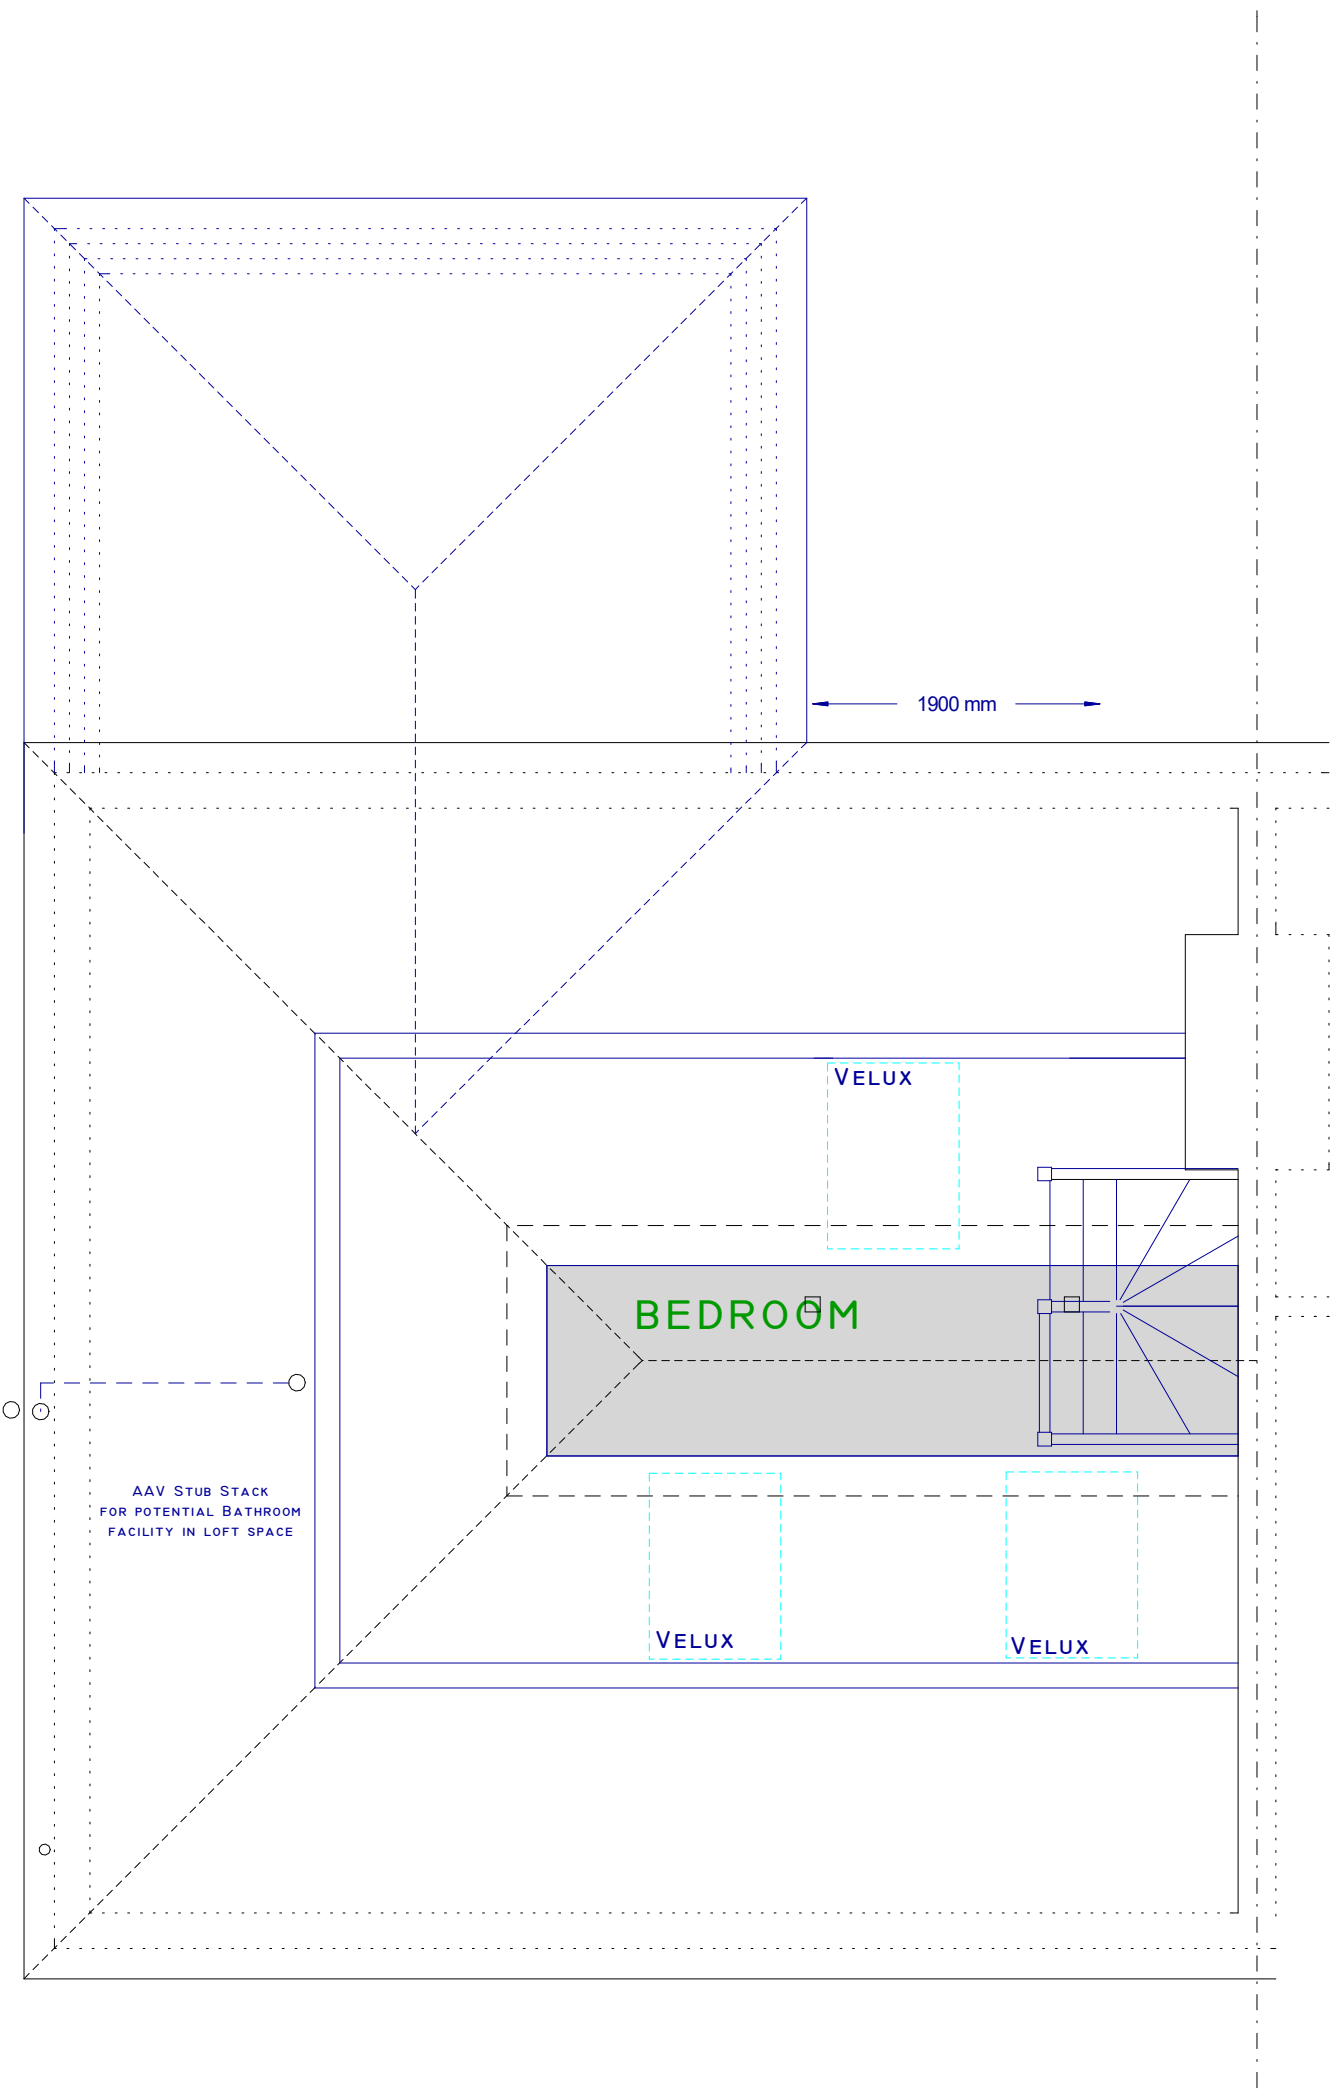

PROPOSED LOFT PLAN

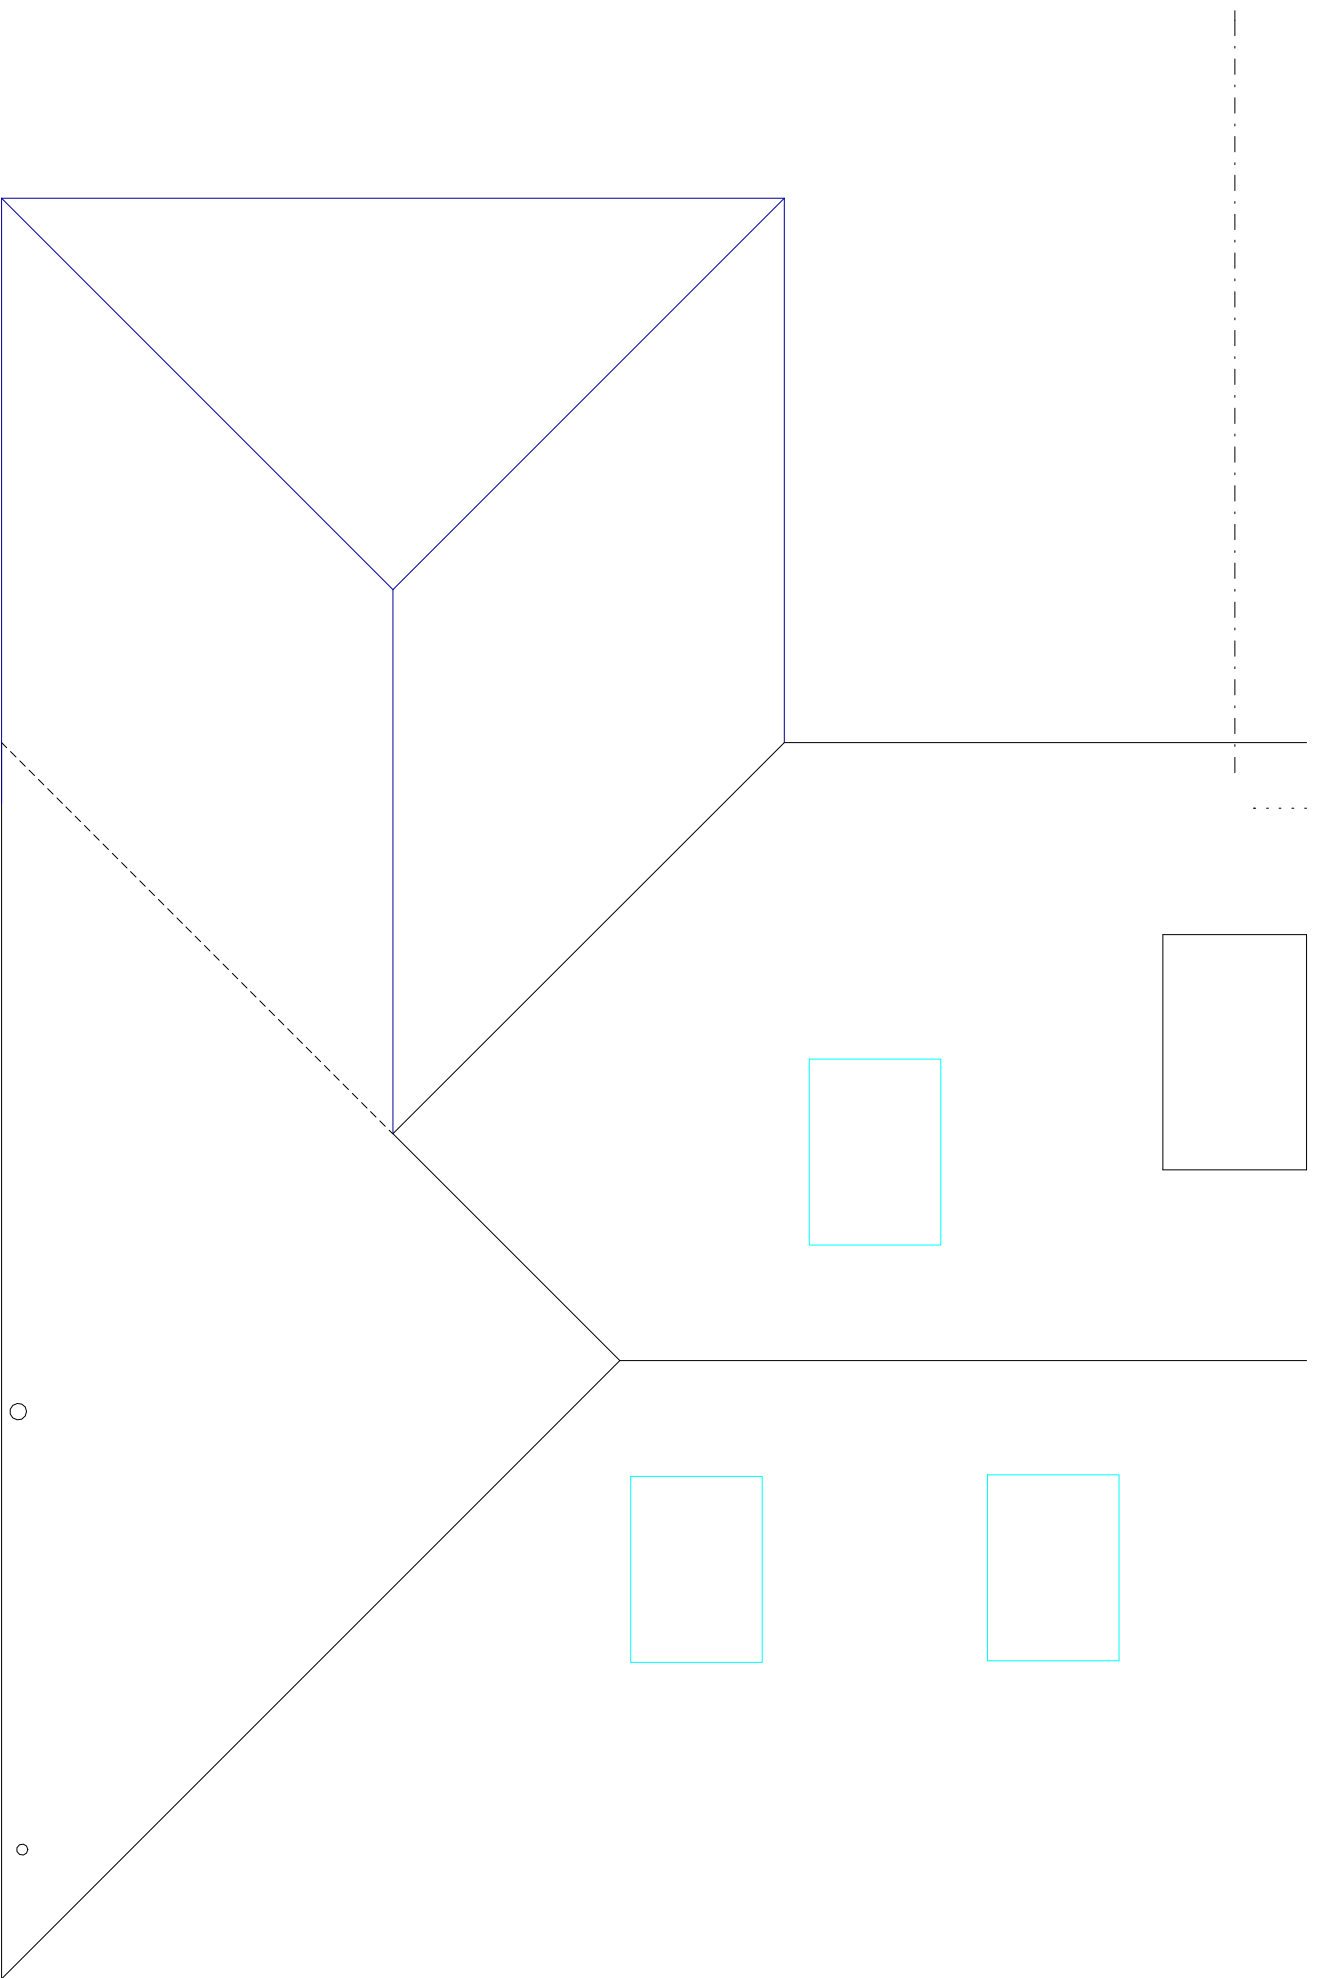

PROPOSED ROOF PLAN

87 SWAKELEYS DRIVE
ICKENHAM
UB10 8QG

PLAN

PROJECT

Proposed Plans

Two Storey Extension & Loft Conversion

DWG No

02
Rev: -

Date: May 2020

Project: 87 Swakeleys Drive, Ickenham

Scale 1:50 @ A0

Checked: AW

Drawing Title: Extension and Loft Conversion

Status: Planning

Job No: 267

Highford
Design and Build Limited
27 Bellamy Close, Ickenham, Middlesex, UB10 8SJ
email: info@highforddesign.co.uk - web: www.highforddesign.co.uk
telephone: 01845 622575 - mobile: 07557 340205