






Existing Front Elevation

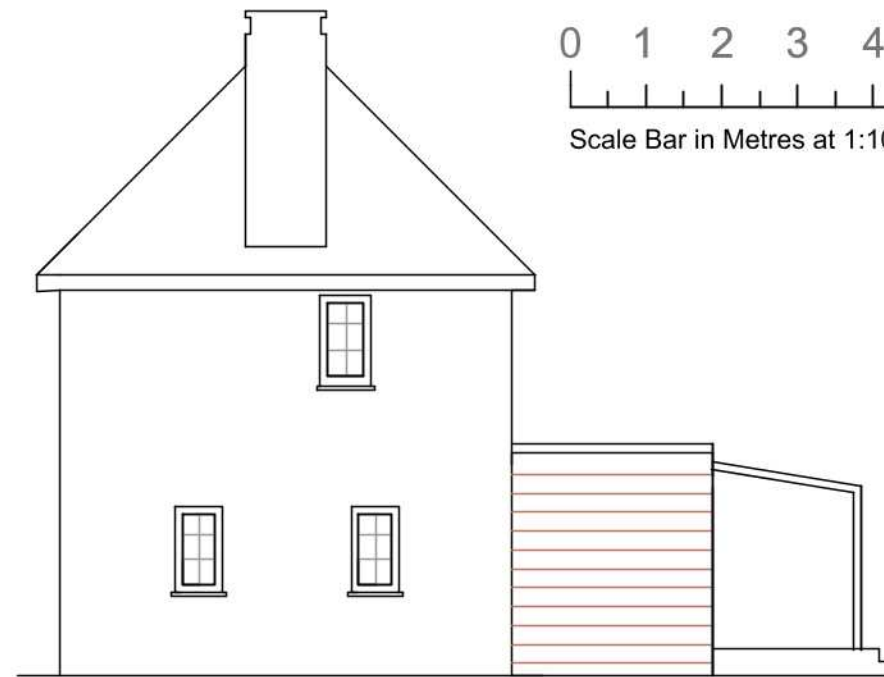


Existing Side Elevation View From
Wood End Park Academy

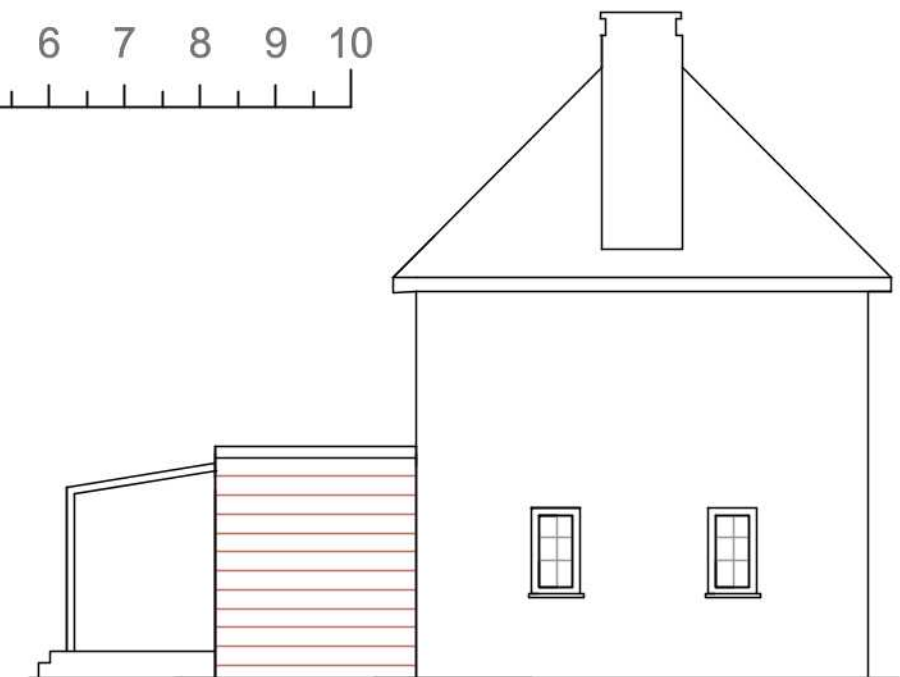

Existing Side Elevation View
From Judge Heath Lane

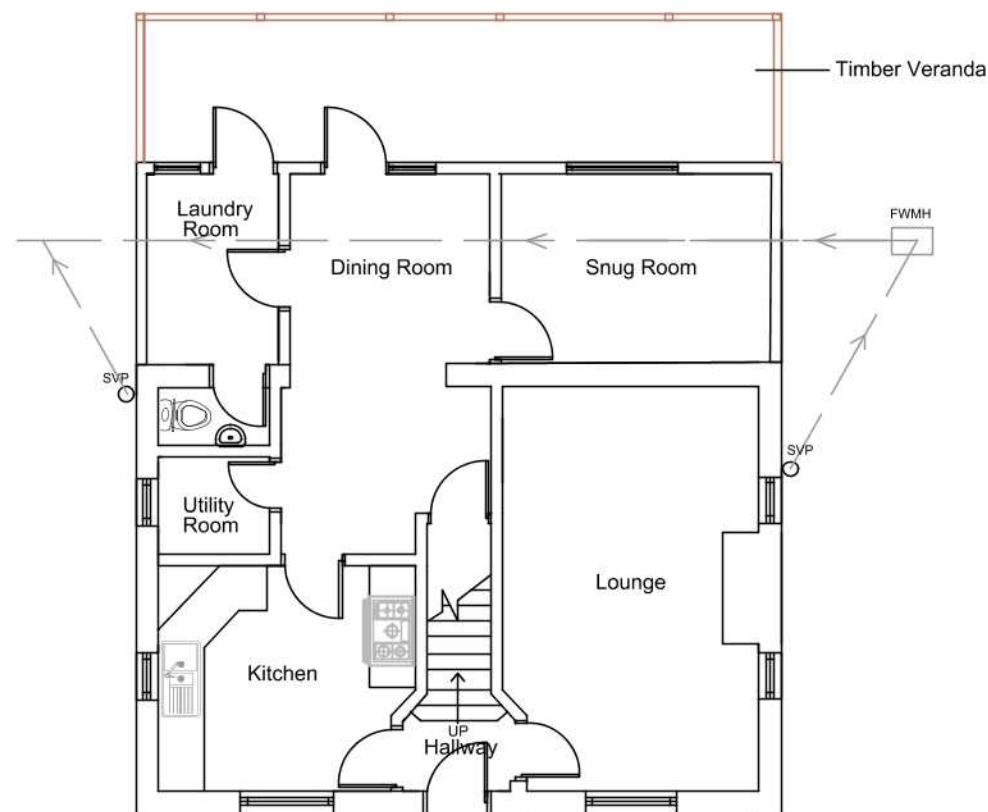


Existing Ground Floor Plan

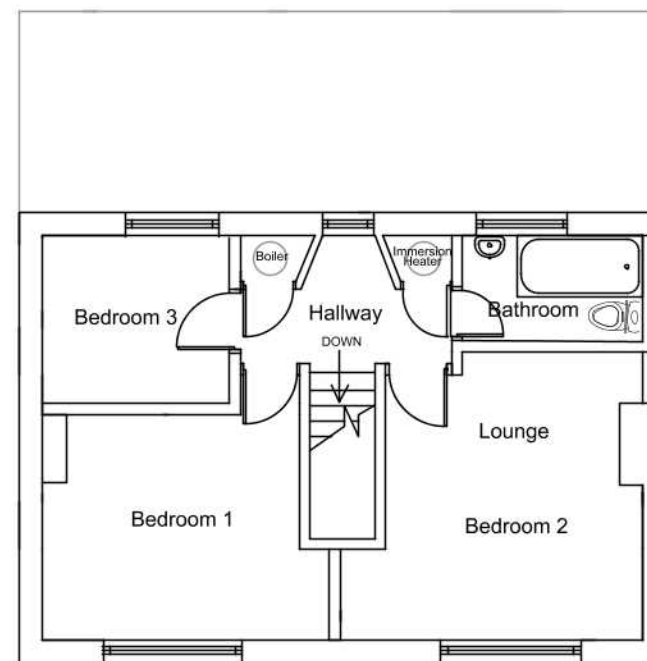

Existing First Floor Plan



Existing Rear Elevation

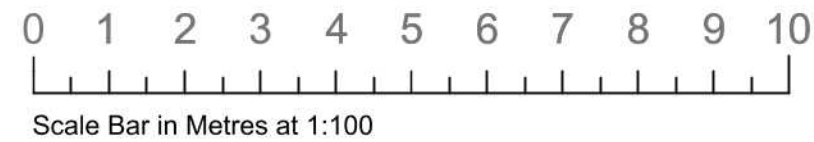

Notes:

1. All dimensions are in mm unless otherwise stated.
2. This drawing is to be read in conjunction with any other relevant drawings.
3. All drawings are copyright©
4. Foundation depth of 1200mm relates only to subsoil conditions which are either gravel or sand

Scale Bar:

Site Address:

103 Judge Heath Lane, Hayes UB3 2PB

Drawing Title:

Existing Floor Plans and Elevations

Scale: 1:100

Date: 20th February 2021

Ref: 103JUDGEHEATHLANE 01