


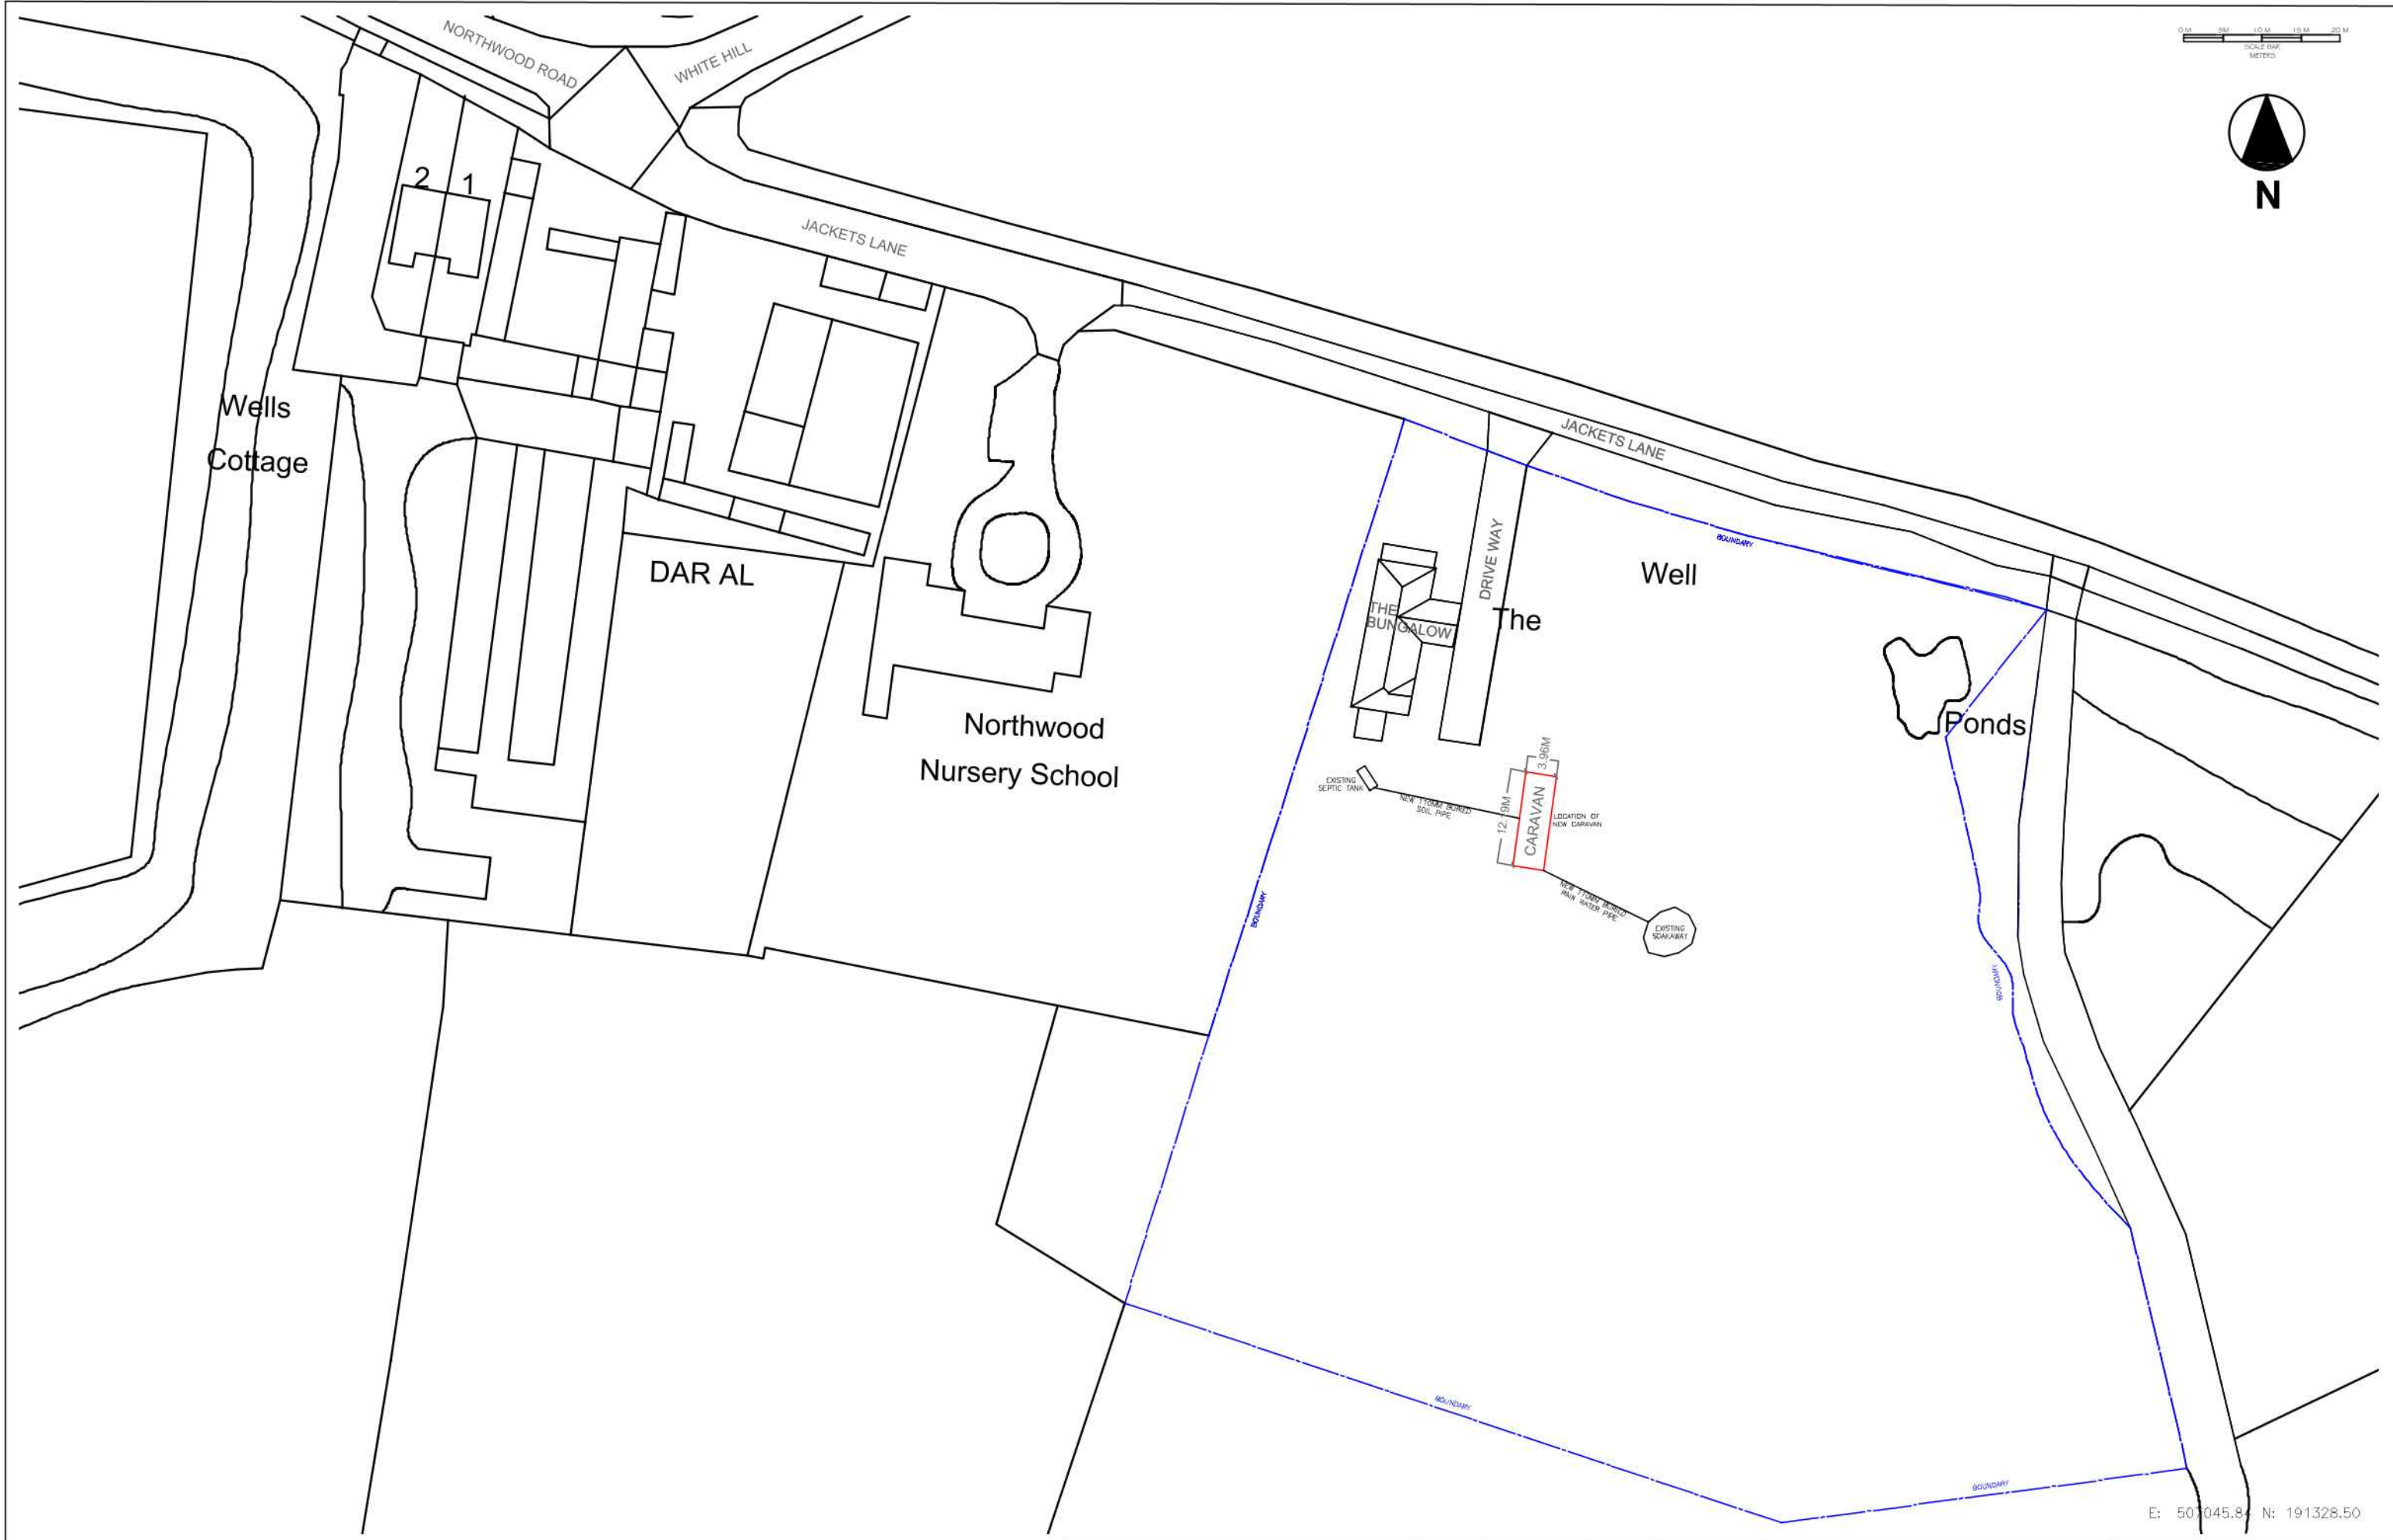

E: 507045.84 N: 191328.50

CLIENT ANNA COLLINS - KATHLEEN COLLINS	DRAWN BY	CD	DATE	25-06-20	ISSUE TYPE			The Bungalow, Jackets Lane, Harefield, UB9 6PZ. Phone: 01923 823 828 Email: annacollins99@hotmail.co.UK
	CHECKED	CD	DATE	25-06-20	PROVISIONAL		CONSTRUCTION	
	REVISION	2	SCALE	1:750	APPROVAL	X	AS BUILT	
PROJECT THE BUNGALOW CARAVAN	DRAWING TITLE CARAVAN SITE PLAN 1-750				DRG N°	CARAVAN 1-750		A3