



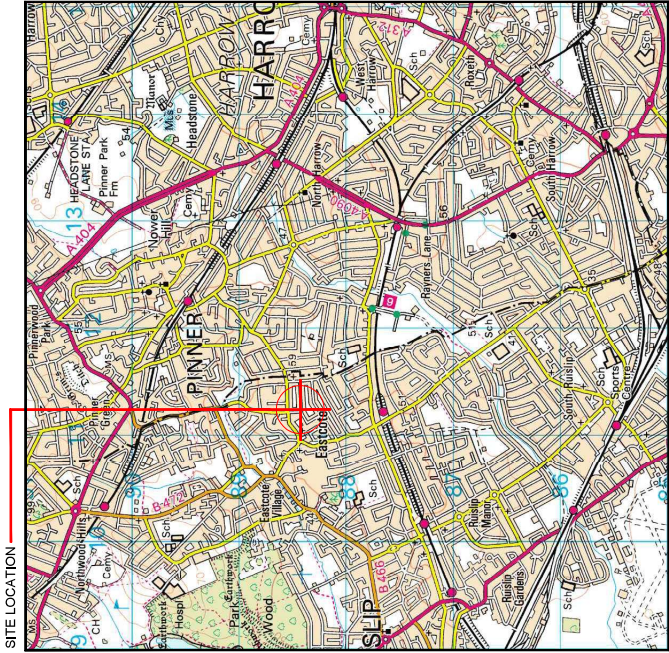


Reproduced by permission of Ordnance Survey on behalf of the Controller of Her Majesty's Stationary Office
All rights reserved. © Crown Copyright licence no. 100022432



SITE AREA PLAN

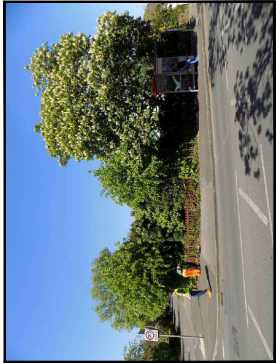

SITE PHOTOGRAPH

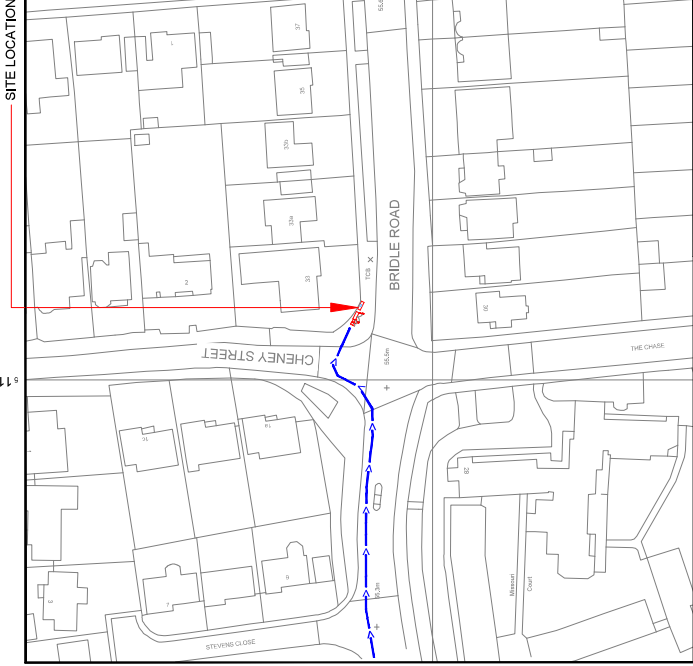

NGR E: 511217 N: 188516

Reproduced by permission of Ordnance Survey on behalf of the Controller of Her Majesty's Stationary Office
All rights reserved. © Crown Copyright licence no. 100022432



SITE LOCATION PLAN



GOOGLE MAPS QR CODE
GOOGLE MAPS - <https://goo.gl/maps/hx12ga2mN98hreVu6>
STREETVIEW - <https://goo.gl/maps/atYr9SqrmrnkjCyj7>

NOTES:

1. ALL DIMENSIONS IN MM UNLESS OTHERWISE NOTED.

Access Route To Site:



REV	MODIFICATION	BY	CH	DATE
A	Issued for Planning	YOL	MT	20.05.20



Hutchison 3G UK Limited
Star House, 20 Grenfell Road
Maidenhead, SL6 1EH
Tel: 01628 795 000
Fax: 01628 795 001
H3G Base Station Information Line:
01628 795 002
Available 8am-6pm Monday to Friday

Design Consultant & Principal Contractor



Great British Communications
Lansing House, Block 3, Forester Park,
Ten House Lane, Wilmslow, Cheshire, WA9 0SL,
UK
T: 44 (0)151 420 4128
www.greatbritishcommunications.co.uk

Site Name: STREETWORKS AT BRIDLE ROAD

SUK Cell ID: HGN12189

Address: BRIDLE ROAD
EASTCOTE
LONDON
HA5 2TH

Title: 002 SITE LOCATION PLAN

Project: H3G UNILATERAL SW


Purpose of Issue

PLANNING

Sheet ID: -

Drawing No: HGN12189_PLANNING_REV_A

Issue: A

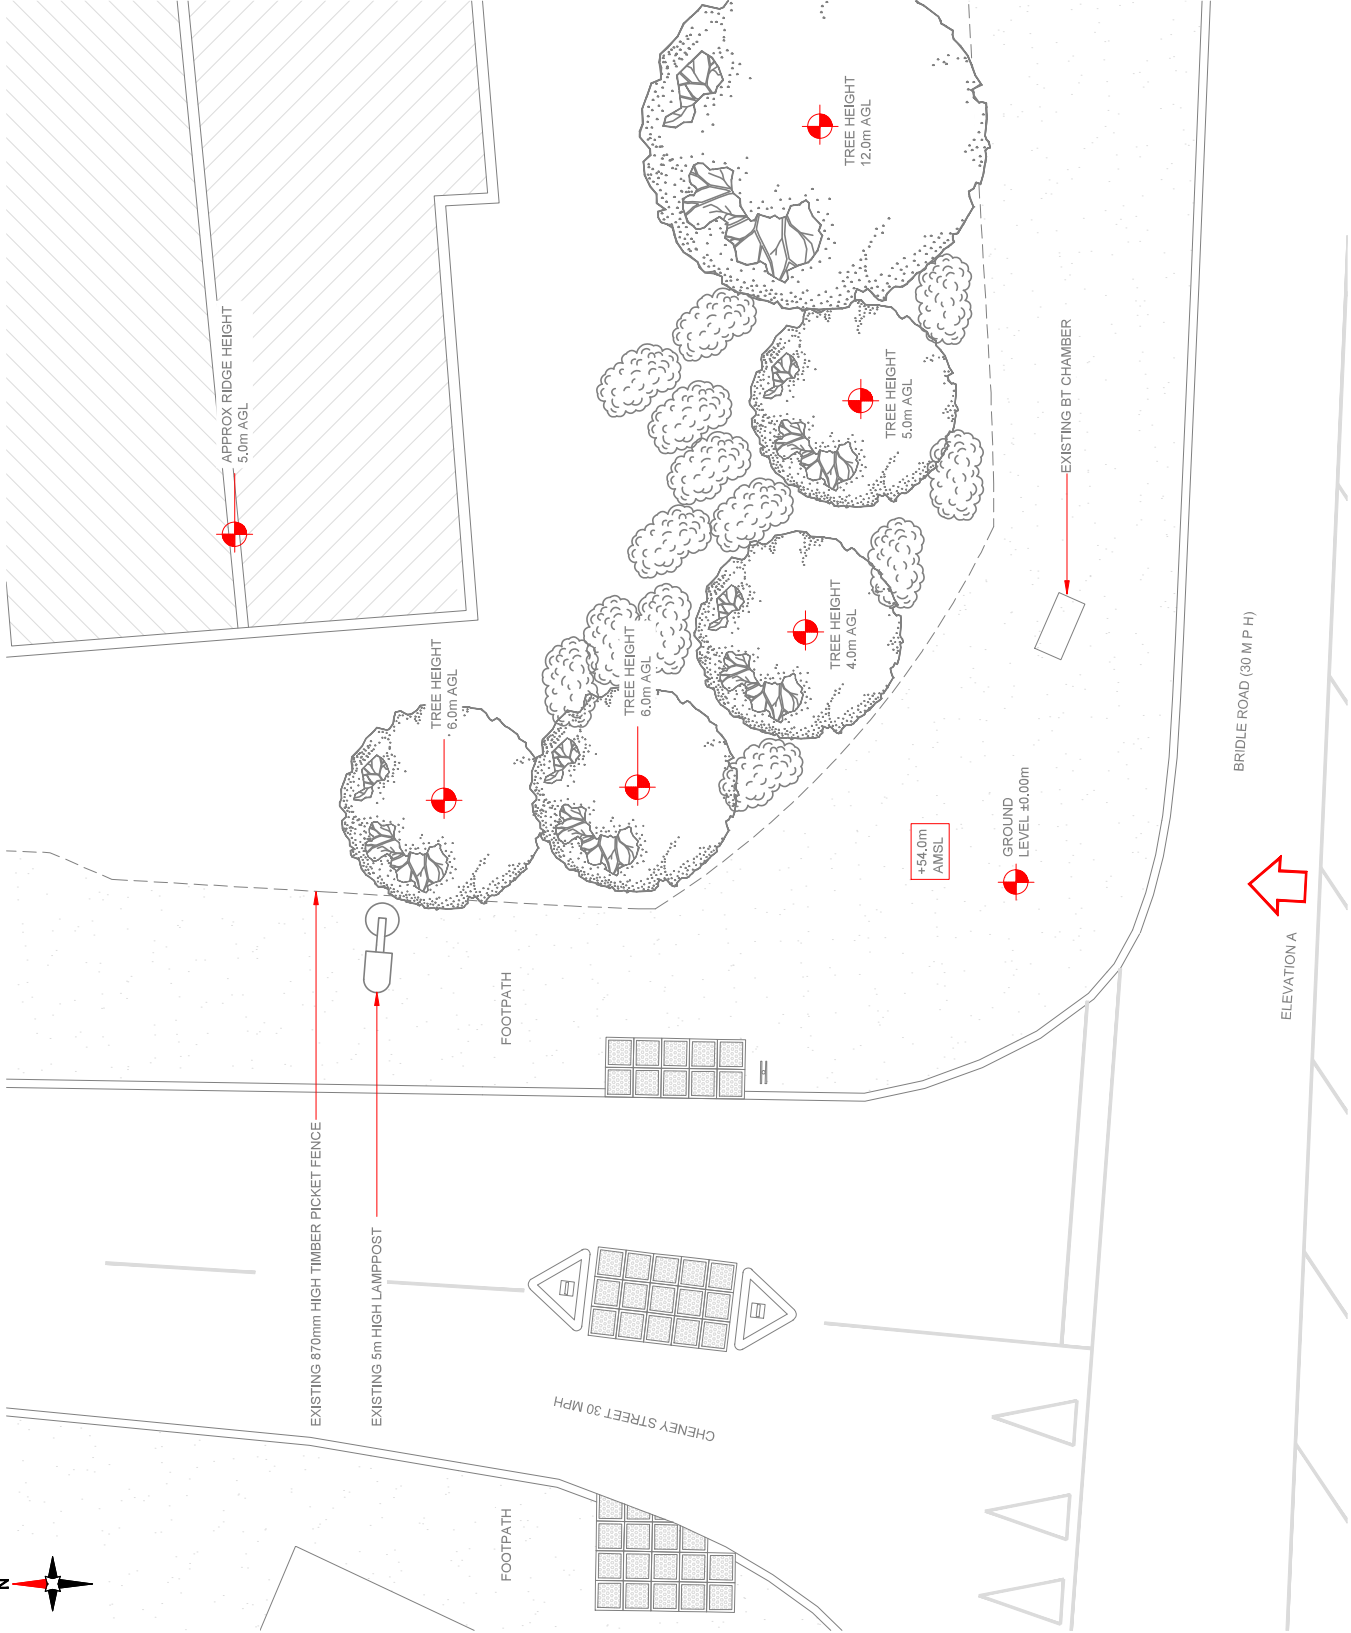

NOTES:
1. ALL DIMENSIONS IN MM UNLESS OTHERWISE NOTED.

REV	Issues for Fixing	MODIFICATION	BY	CH	DATE
A			YGL	MT	26.05.20



Hutchison 3G UK Limited
Star House, 20 Grenfell Road
Maidenhead, SL6 1EH
Tel: 01628 795 000
Fax: 01628 795 001
H3G Base Station Information line:
01628 795 002
Available 8am-6pm Monday to Friday

Design Consultant & Principal Contractor



Great British Communications
Landing House, Block 3, Forest Park,
Ten House Lane, Wilmslow, Cheshire, WA9 5SL
T: 44 (0)151 420 4128
www.greatbritishcommunications.co.uk

Site Name: STREETWORKS AT BRIDLE ROAD

SUK Cell ID: HGN12189

Address:

BRIDLE ROAD
EASTCOTE
LONDON
HA5 2TH

Title: 100 EXISTING SITE PLAN


Project: H3G UNILATERAL SW

Purpose of Issue:

PLANNING

Site ID: -

Drawing No: HGN12189_PLANNING_REV_A
Issue: A

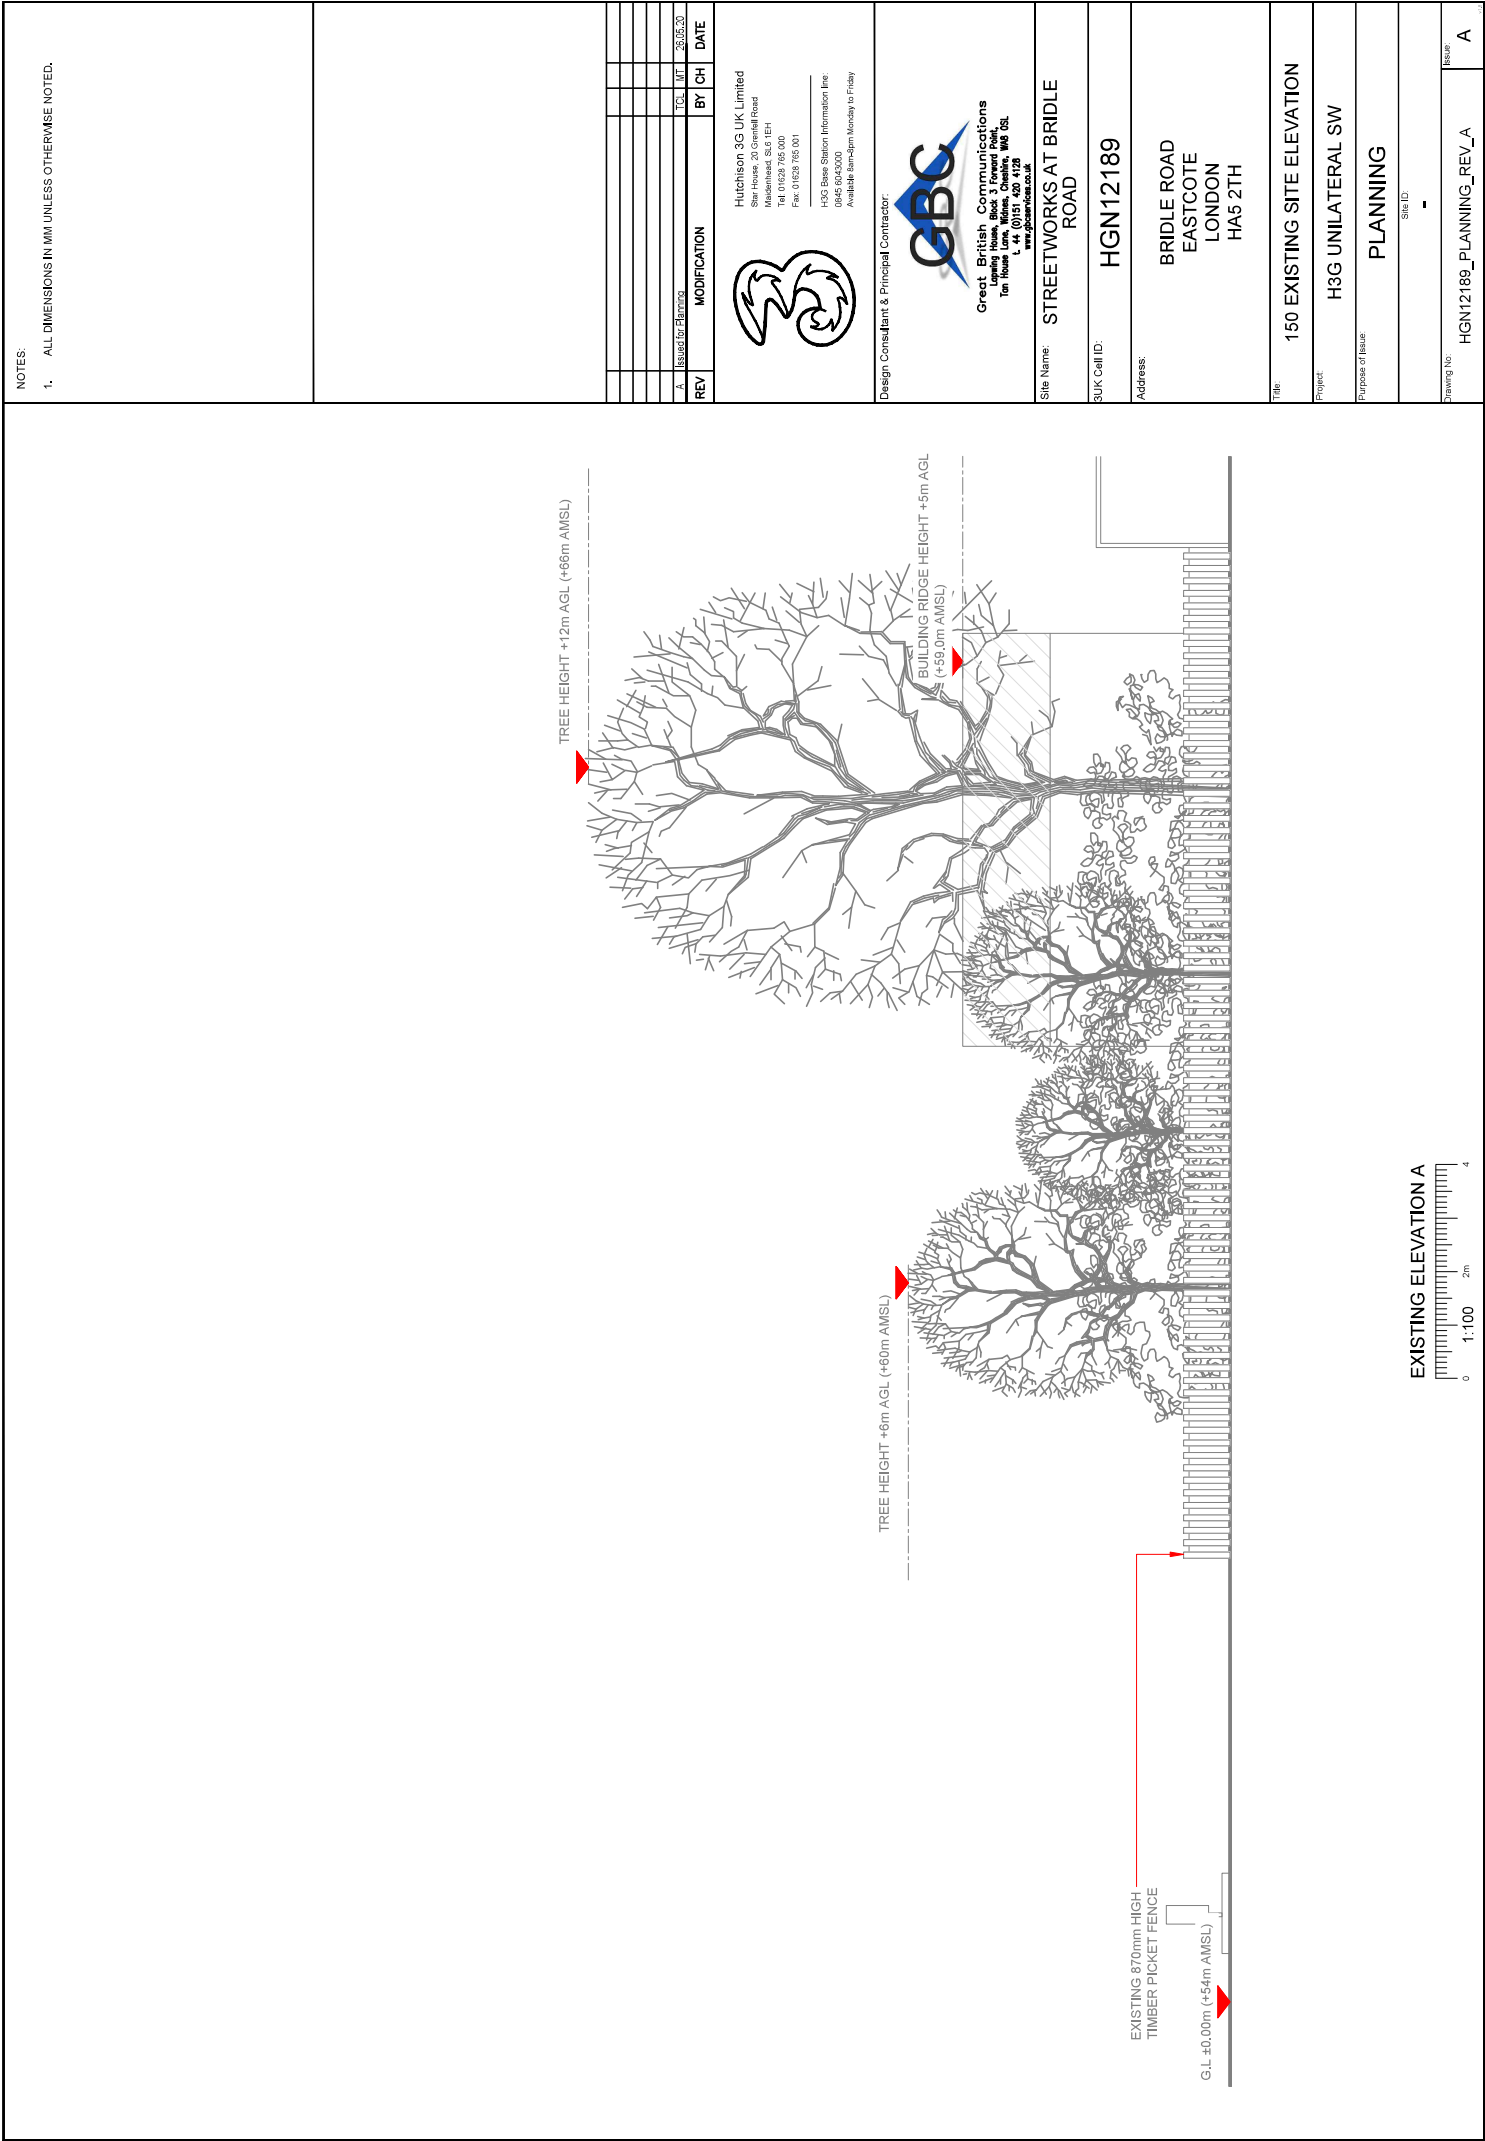

NOTES:
1. ALL DIMENSIONS IN MM UNLESS OTHERWISE NOTED.

REV	ISSUED FOR	MODIFICATION	BY	CH	DATE
A	Issues for Planning		YGL	MT	26.05.20



Hutchison 3G UK Limited
Star House, 20 Grosvenor Road
Maidenhead, SL6 1EH
Tel: 01628 765 000
Fax: 01628 765 001

H3G Base Station Information Line:
01628 765 002
Available 8am-6pm Monday to Friday

Design Consultant & Principal Contractor



Great British Communications
Landing House, Block 3, Forest Park,
Ten House Lane, Maresfield, East Sussex, TN8 5SL
T: 44 (0)157 420 4128
www.greatbritishcommunications.co.uk

Site Name: STREETWORKS AT BRIDLE ROAD

SUK Cell ID: HGN12189

Address: BRIDLE ROAD
EASTCOTE
LONDON
HA5 2TH

Title: 150 EXISTING SITE ELEVATION


Project: H3G UNILATERAL SW

Purpose of Issue:


PLANNING

Site ID: -

Drawing No: HGN12189_PLANNING_REV_A
Issue: A

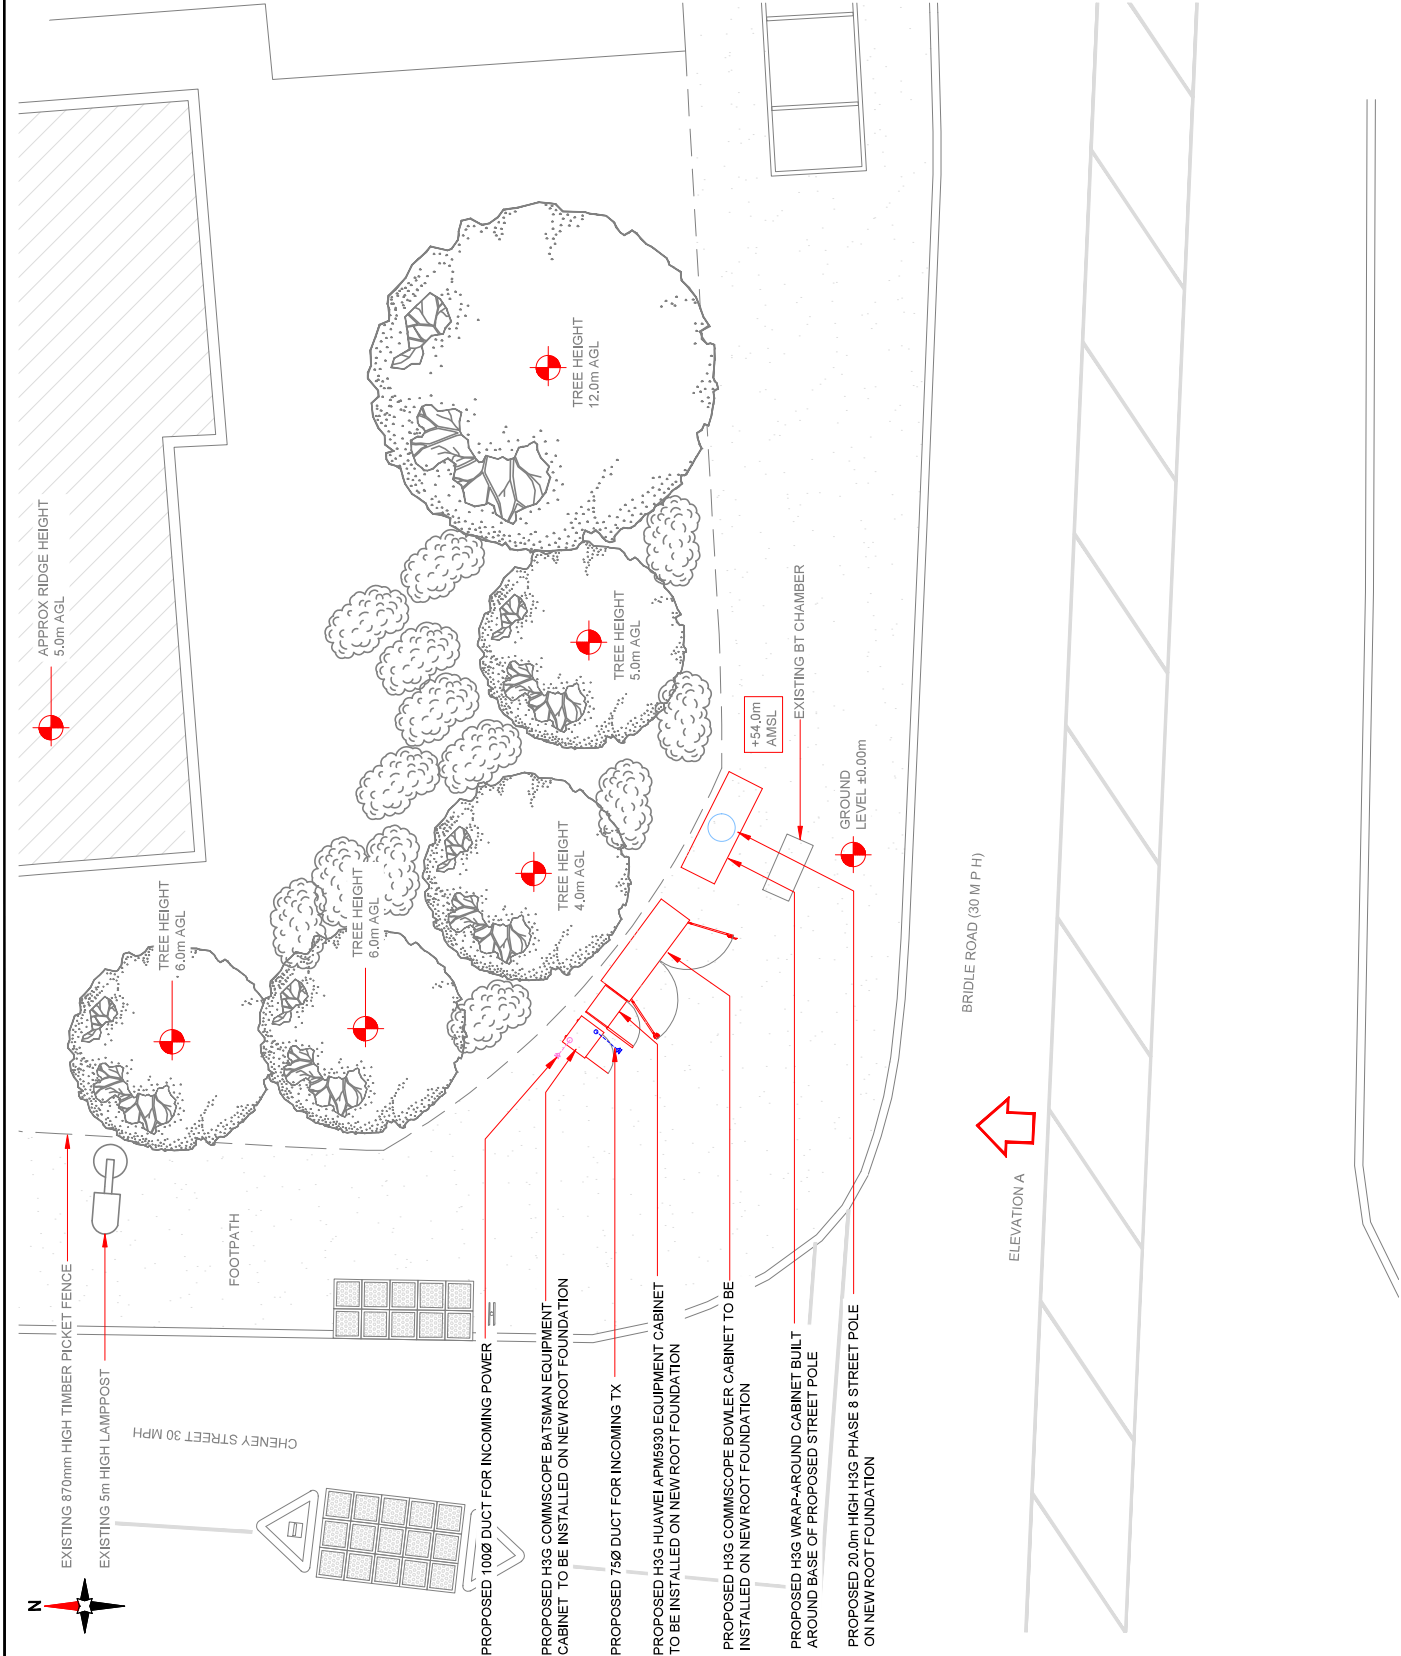

PROPOSED SITE PLAN

 

NOTES:

- 1. ALL DIMENSIONS IN MM UNLESS OTHERWISE NOTED.

REV	Issued for Planning	MODIFICATION	BY	CH	DATE
A			YOL	MT	20.05.20




Hutchison 3G UK Limited
Star House, 20 Grenfell Road
Maidenhead, SL6 1EH
Tel: 01628 765 000
Fax: 01628 765 001
H3G Base Station Information line:
01628 765 002
Available 8am-6pm Monday to Friday

Design Consultant & Principal Contractor



Great British Communications
Star House, 20 Grenfell Road
Maidenhead, SL6 1EH
Tel: 01628 765 000
Fax: 01628 765 001
H3G Base Station Information line:
01628 765 002
Available 8am-6pm Monday to Friday

Site Name:	STREETWORKS AT BRIDLE ROAD
SUK Cell ID:	HGN12189
Address:	BRIDLE ROAD EASTCOTE LONDON HA5 2TH
Title:	215 PROPOSED SITE PLAN
Project:	H3G UNILATERAL SW
Purpose of Issue:	PLANNING
Site ID:	-
Drawing No:	HGN12189_PLANNING_REV_A
Issue:	A

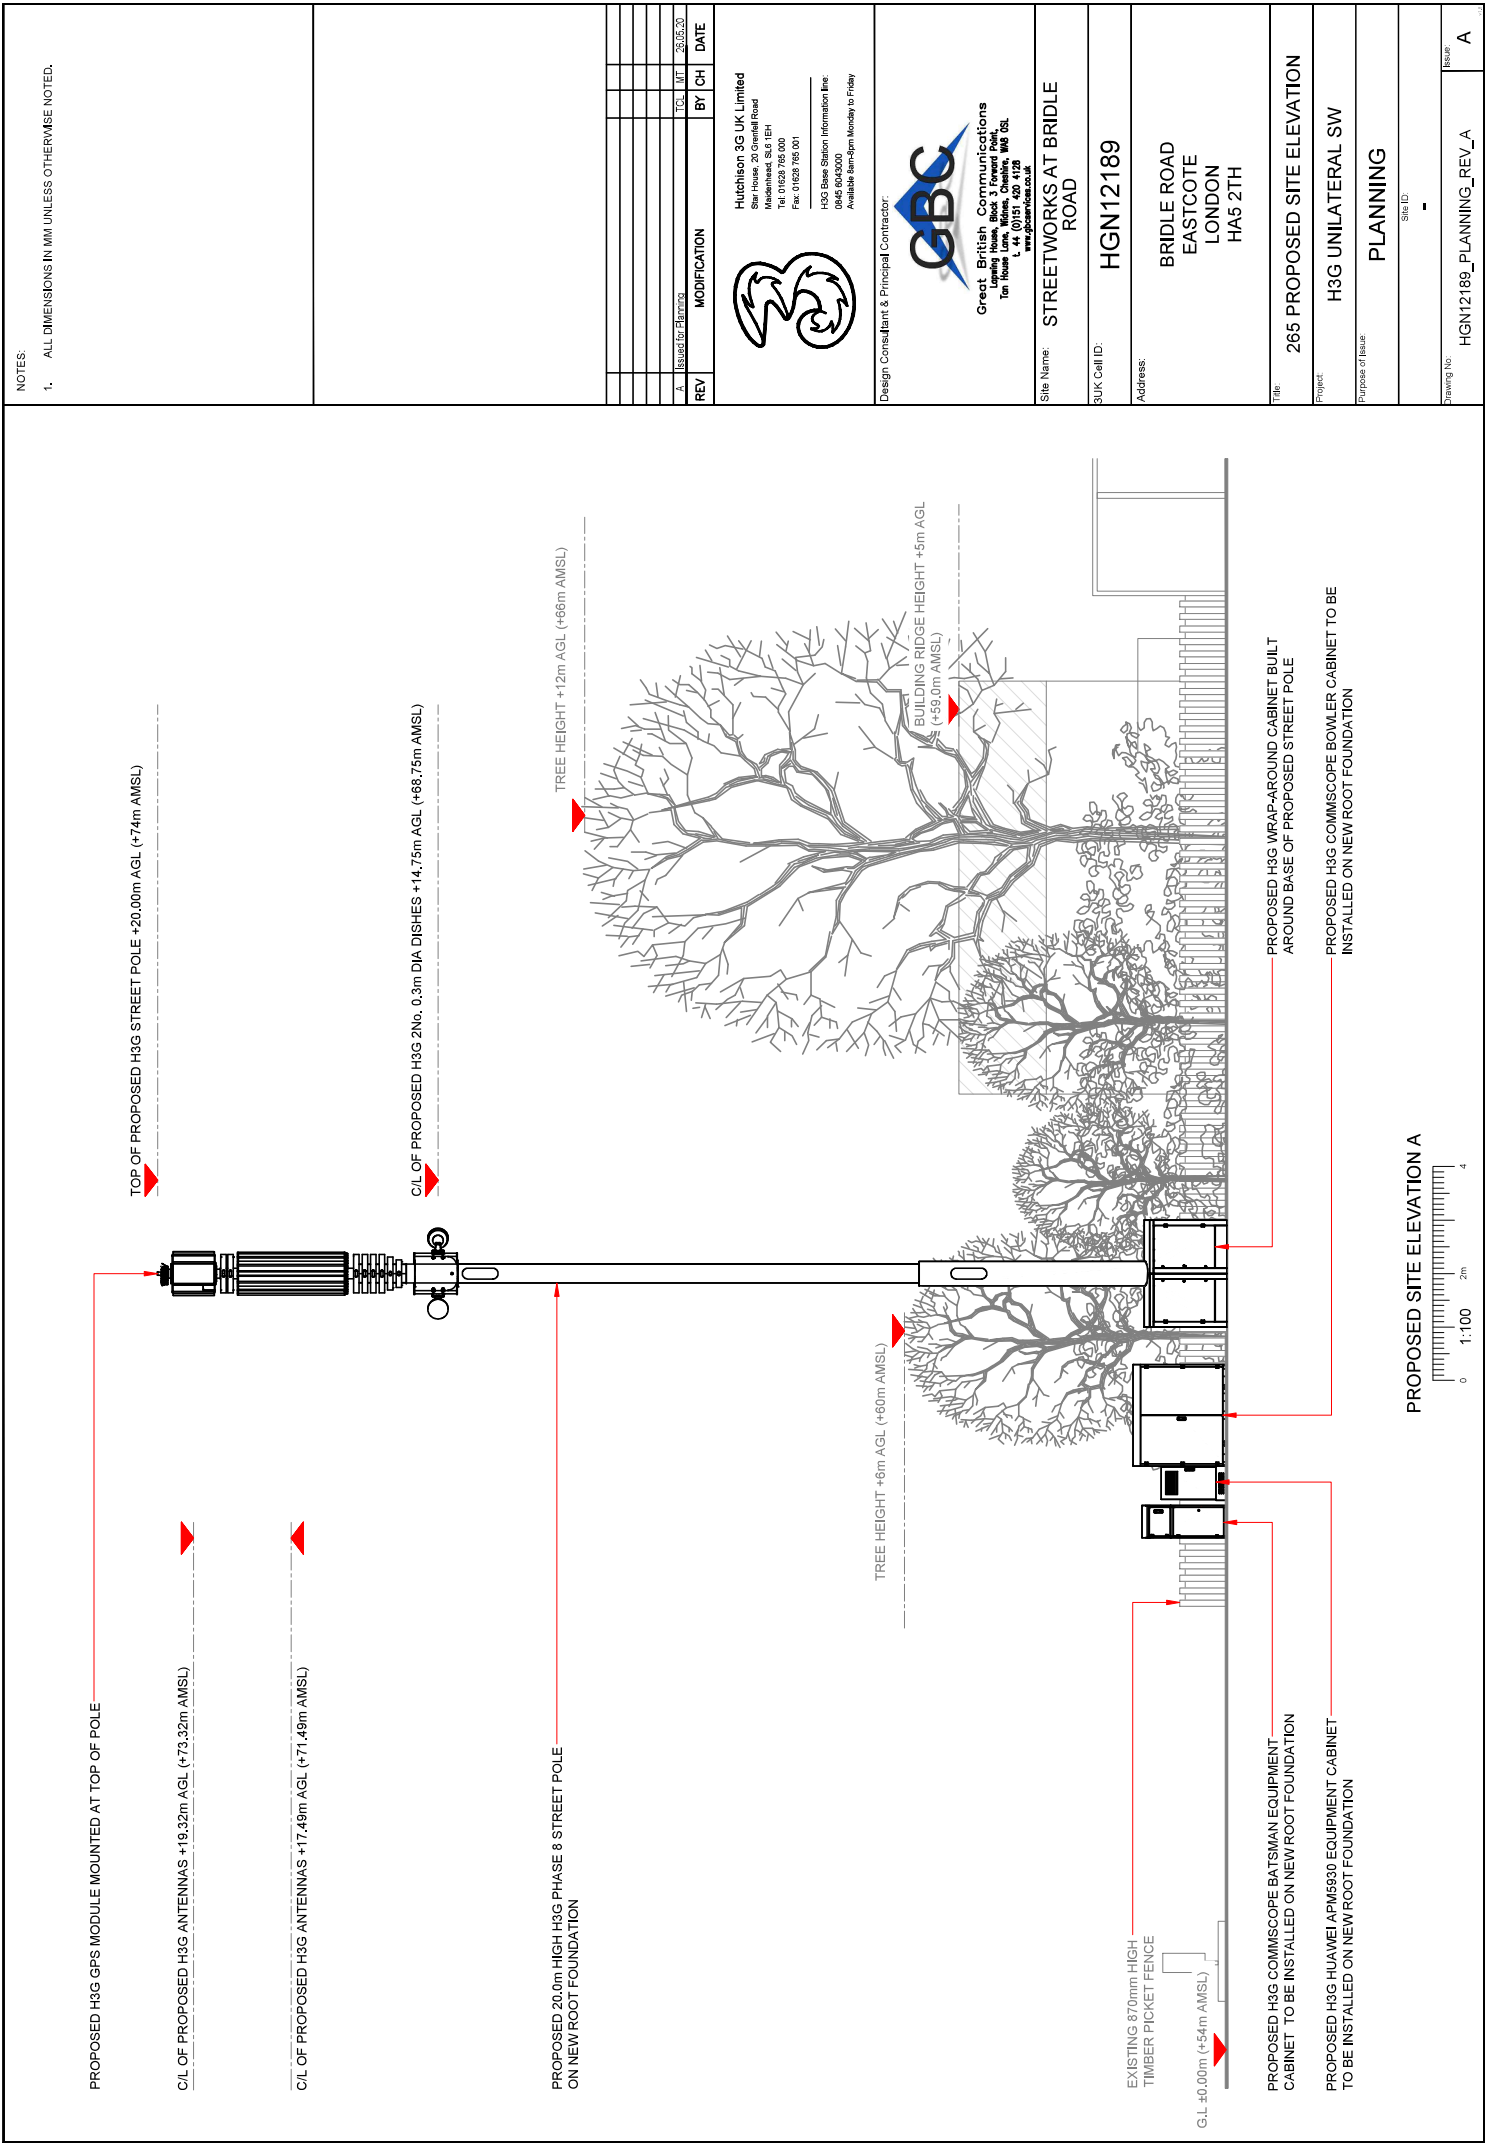

PROPOSED ANTENNA & RF EQUIPMENT SCHEDULE																		
EXISTING/PROPOSED	ANTENNA REFERENCE	FUNCTION	FEEDER/FIBRE				BIAS TS/RRU's		ANTENNAS									
			LENGTH(m) & DIAMETER (SEE GUIDANCE NOTES BELOW)	TYPE (COAX OR FIBRE)	FEEDERS QTY	FIBRE QTY	BIAS T	RRU QTY (R&S+NON LABILE E+ ENCLOSURE)	ANT. REF.	ANTENNA MANUFACTURERS PART No.	BRG TO TOP (m)	HEIGHT TO C/L (m)	HEIGHT TO U/S (m)	LOCATION (POLE MOUNTED HEADFRAME WITH SHROUD ETC)				
															MF1	MF(J1)	TOTAL	
SECTOR 1	A1	5G	-	-	-	DC FIBRE	-	1	-	-	-	0°	19.72	19.32	18.92	UPPER HEADFRAME		
		800	$\frac{1}{2}$ "=17	$\frac{1}{2}$ "=7m ⁽²⁾	24m	DC FIBRE+COAX	4	-	-	-	-	-	-	-	-	-		
	A2	1400	$\frac{1}{2}$ "=17	$\frac{1}{2}$ "=7m ⁽²⁾	24m	DC FIBRE+COAX	4	-	-	-	E	A2c	A2c	-	-	-	LOWER HEADFRAME	
		1800 /2100	$\frac{1}{2}$ "=17	$\frac{1}{2}$ "=7m ⁽²⁾	24m	DC FIBRE+COAX	4	-	-	1	E	A2e	A2f	0°	18.49	17.49	16.49	LOWER HEADFRAME
		-	-	-	-	-	-	-	-	-	-	-	A2g	-	-	-	-	-
SECTOR 2	B1	5G	-	-	-	DC FIBRE	-	1	-	-	-	-	120°	19.72	19.32	18.92	UPPER HEADFRAME	
		800	$\frac{1}{2}$ "=17	$\frac{1}{2}$ "=7m ⁽²⁾	24m	DC FIBRE+COAX	4	-	-	-	E	B2a	B2b	-	-	-	-	-
	B2	1400	$\frac{1}{2}$ "=17	$\frac{1}{2}$ "=7m ⁽²⁾	24m	DC FIBRE+COAX	4	-	-	-	E	B2c	B2d	-	-	-	-	LOWER HEADFRAME
		1800 /2100	$\frac{1}{2}$ "=17	$\frac{1}{2}$ "=7m ⁽²⁾	24m	DC FIBRE+COAX	4	-	-	1	E	B2e	B2f	120°	18.49	17.49	16.49	LOWER HEADFRAME
		-	-	-	-	-	-	-	-	-	-	-	B2g	-	-	-	-	-
SECTOR 3	C1	5G	-	-	-	DC FIBRE	-	1	-	-	-	-	240°	19.72	19.32	18.92	UPPER HEADFRAME	
		800	$\frac{1}{2}$ "=17	$\frac{1}{2}$ "=7m ⁽²⁾	24m	DC FIBRE+COAX	4	-	-	-	E	C2a	C2b	-	-	-	-	-
	C2	1400	$\frac{1}{2}$ "=17	$\frac{1}{2}$ "=7m ⁽²⁾	24m	DC FIBRE+COAX	4	-	-	-	E	C2c	C2d	-	-	-	-	LOWER HEADFRAME
		1800 /2100	$\frac{1}{2}$ "=17	$\frac{1}{2}$ "=7m ⁽²⁾	24m	DC FIBRE+COAX	4	-	-	1	E	C2e	C2f	240°	18.49	17.49	16.49	LOWER HEADFRAME
		-	-	-	-	-	-	-	-	-	-	-	-	-	-	-	-	-

TRANSMISSION DISH SCHEDULE

Dish ID	Status	Size Ø (mm)	Colour (RAL Colour)	Height (C/L) AGL	Bearing (°) EGN	B End CellID	Link Ref:	Comments
TD1	PROPOSED	300mm	GREY	14.75m	TBC°	-	-	Transmission Solution TBC - 2No 300mm Dishes shown for planning
TD2	PROPOSED	300mm	GREY	14.75m	TBC°	-	-	Transmission Solution TBC - 2No 300mm Dishes shown for planning

GPS LINE KEY			
SECTOR ID	NODE TYPE	NODE C/L (m) AGL	GPS NODE CABLE LENGTH (m)
1	GPS	20.00m	35m



Hutchison 3G UK Limited
Star House, 20 Grenfell Road
Maidenhead, SL6 1EH
Tel: 01628 765 000
Fax: 01628 765 001

H3G Base Station Information Line:
01628 765 000
Available 8am-6pm Monday to Friday



GBC Great British Communications
Lapping House, Block 3, Forest Park,
Ten House Lane, Middles, Cheshire, WA9 5SL,
UK
T: 44 (0)151 420 4128
www.greatbritishcommunications.co.uk

Site Name: STREETWORKS AT BRIDLE ROAD

SUK Cell ID: HGN12189

Address: BRIDLE ROAD
EASTCOTE
LONDON
HA5 2TH

Title: 304 PROPOSED CONFIGURATION
ANTENNA SCHEDULE

Project: H3G UNILATERAL SW

Purpose of Issue: PLANNING

Sheet ID: -

Drawing No: HGN12189_PLANNING_REV_A

Issue: A

Equipment Schedule

DEPENDENCY	STATUS
RF Compliance	Sector A - Step 1.0 SW Sector B - Step 1.0 SW Sector C - Step 1.0 SW
Building Regulations Approval	N/A
Asbestos	N/A
Planning Conditions	TBC by Local Authority
Geotech Report	N/A
Structural Calculations	N/A
Intrusive Building Survey	N/A
Global Design Check	N/A
Rigging Survey	N/A
FIXITS	N/A
Power	Proposed 1 phase 100A supply - DNO Quote Approval Required
Transmission Solution	TBC: Microwave only/Fibre only/Microwave+ Fibre 2No 0.3m DIA dishes shown for planning
Cooling Solution	N/A
Line of Site Survey	TBC - Dependant on Transmission Solution
Services Search	Completed - 29.04.2020
Trial Hole Report	Completed - 18.05.2020 - Clear
Other	-

Hutchinson 3G UK Limited
Star House, 20 Grenfell Road
Maldenhead, SL6 1EH
Tel 01628 765 000
Fax: 01628 765 001

H3G Base Station Information Line:
0845 6043000
Available 8am-3pm Monday to Friday

Design Consultant & Principal Contractor:



Great British Communications
Lapwing House, Block 3 Forward Point,
Tan House Lane, Widnes, Cheshire, W45 0SL
t. 44 (0)151 420 4128
www.gbcservices.co.uk

STREETWORKS AT BRIDLE
ROAD

3UK Cell ID:

3UK Cell ID:

Address:

BRIDLE ROAD
EASTCOTE
LONDON
HA5 2TH

306 EQUIPMENT SCHEDULES & DEPENDENCIES

H3G UNILATERAL SW

Purpose of Issue

CONTENTS

CONTENTS

Drawing No:

HGN12189 PLANNING REV A

Issue: