


DORMER REMOVED	AUG 2020	A
AMENDMENTS	DATE	REV.

Dimensions, areas and levels where given are only approximate and subject to the survey.
All measurements are to be taken from the finished ground level unless otherwise stated.
The drawings are to be used for the purpose of obtaining planning permission only and are not to be used for any other purpose without the written consent of the architect.
The drawings are to be used for the purpose of obtaining planning permission only and are not to be used for any other purpose without the written consent of the architect.

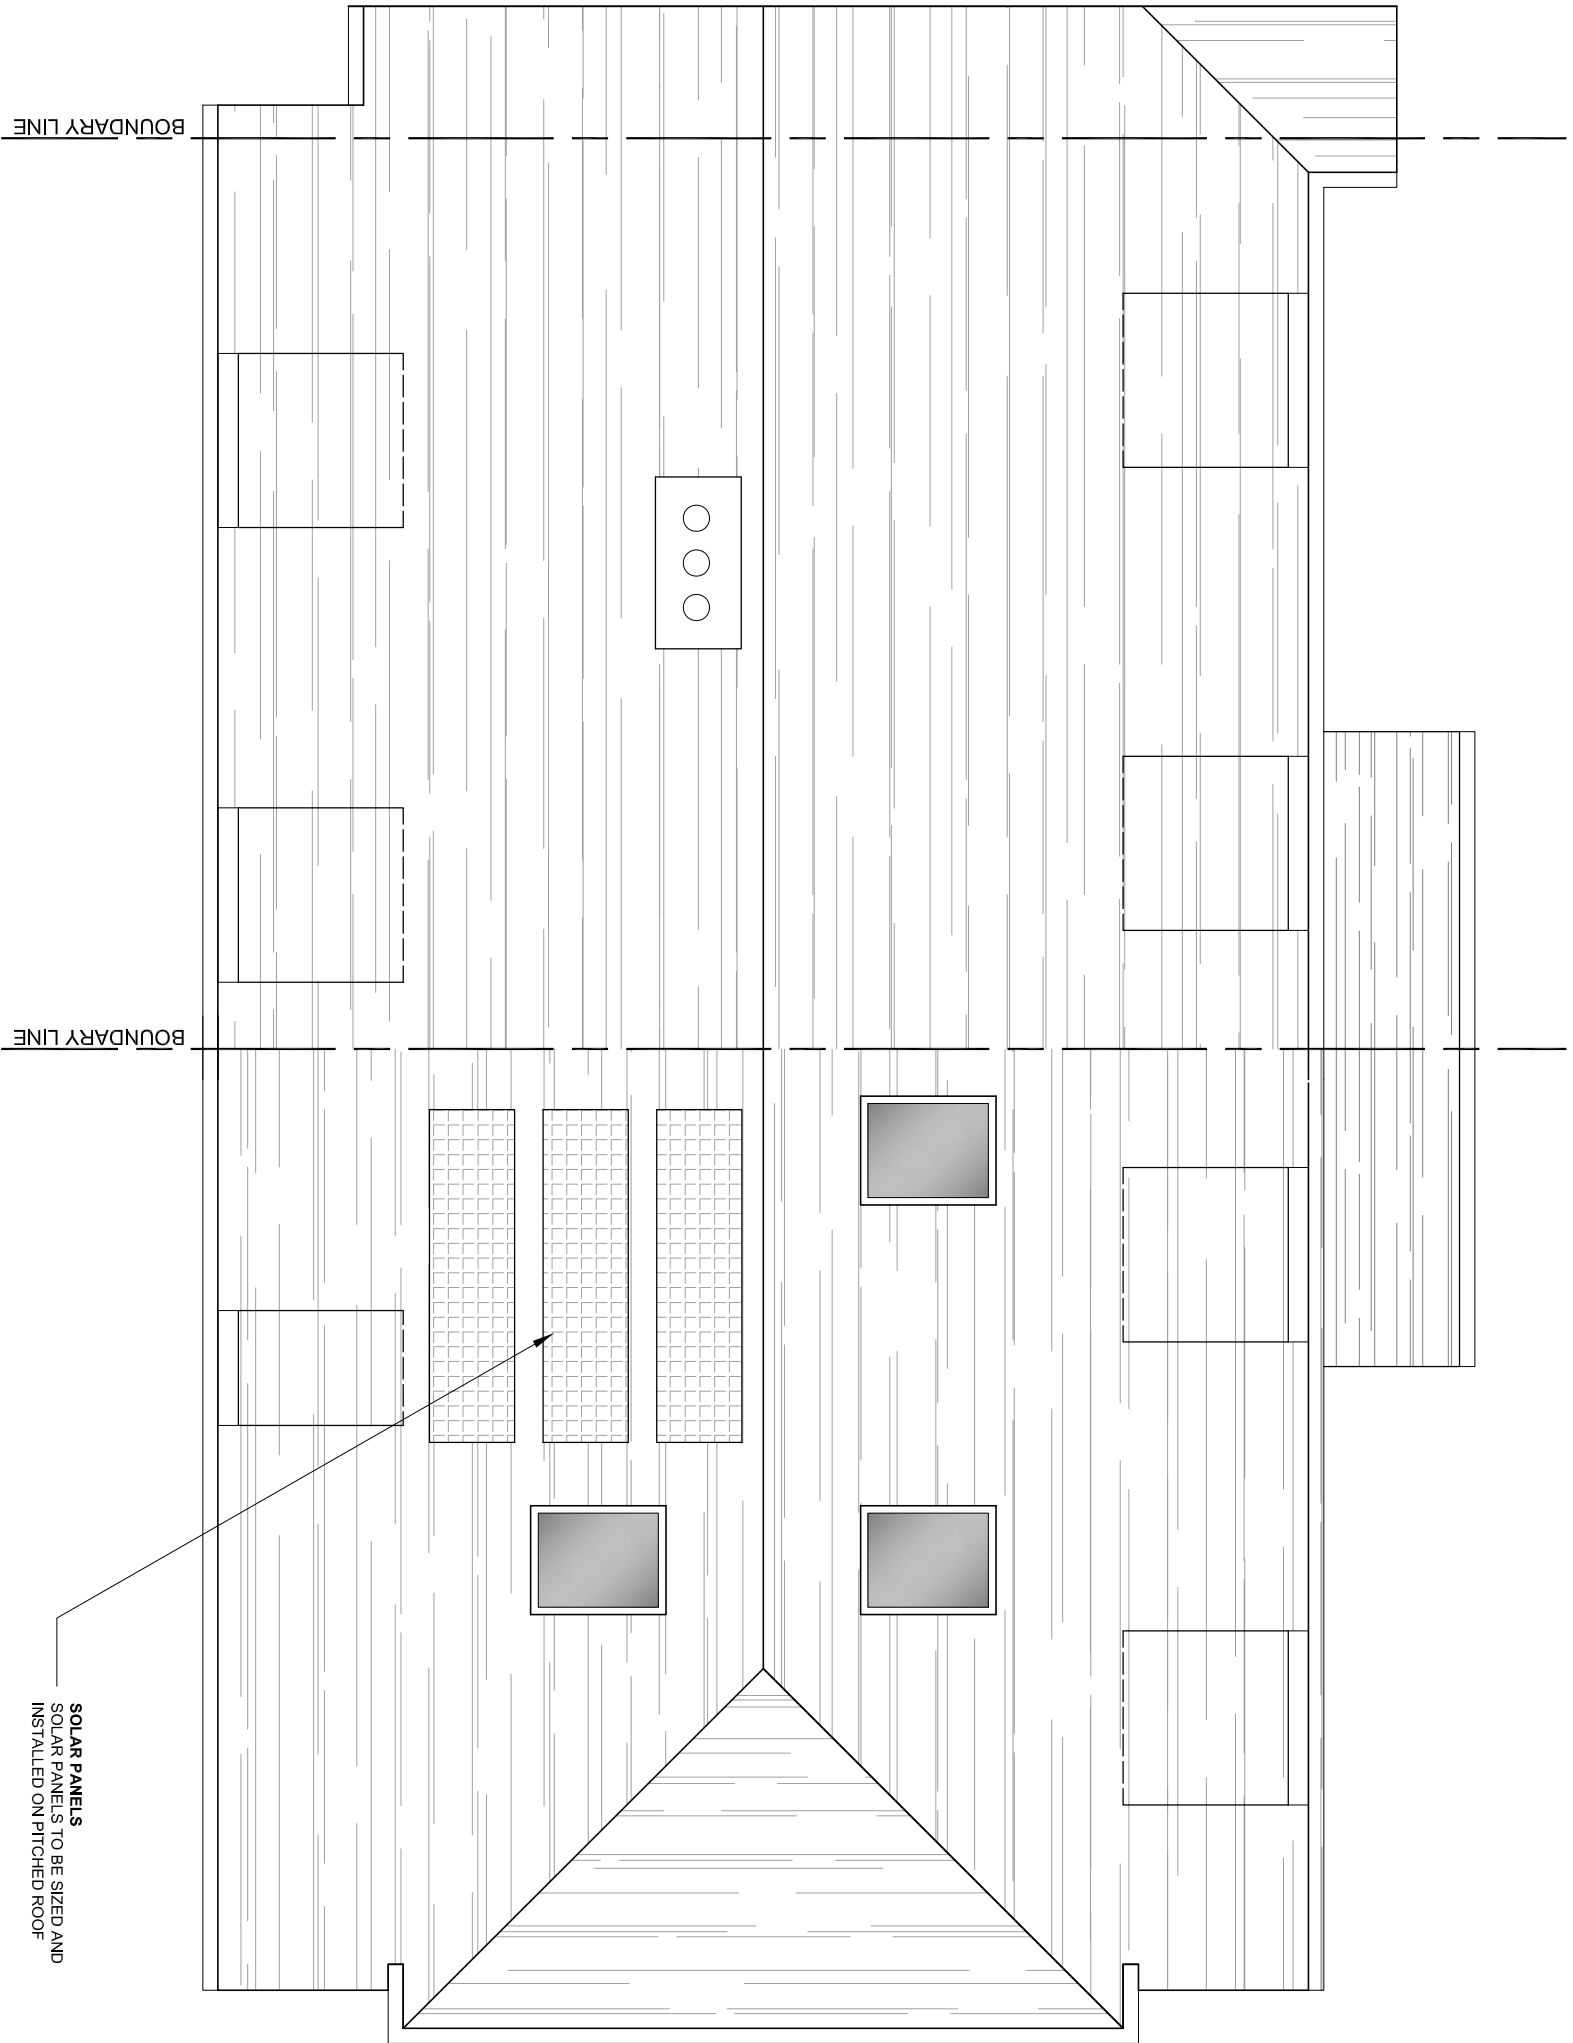

bernard murray design
chartered architect

78 BRIDGE ROAD, UXBRIDGE, MIDDLESEX UB8 3QW
TEL: 01898 471714 EMAIL: BMURRAYDESIGN@YAHOO.CO.UK

PROJECT
8 BIRCH AVENUE
WEST DRAYTON
UB7 8DD

CLIENT
BARRY HAMILTON

DRAWING
PROPOSED ROOF PLAN

SCALE	1:50 @ A3	DRAWING NUMBER	REV.
DATE	JUN 2020	1133-14	A
DRAWN	BM		