


AMENDMENTS		
DATE	REV.	
Dimensions, areas and levels where given are only approximate and subject to the survey. All information to be provided on site. If any discrepancy arises it is to be taken from the drawings. The drawings are to be used as a guide only. The drawings are not to be used for any other purpose. drawings and any discrepancies or variations are to be referred to the architect before the architect's seal is affixed. The drawings to be used for the purpose of the drawings.		

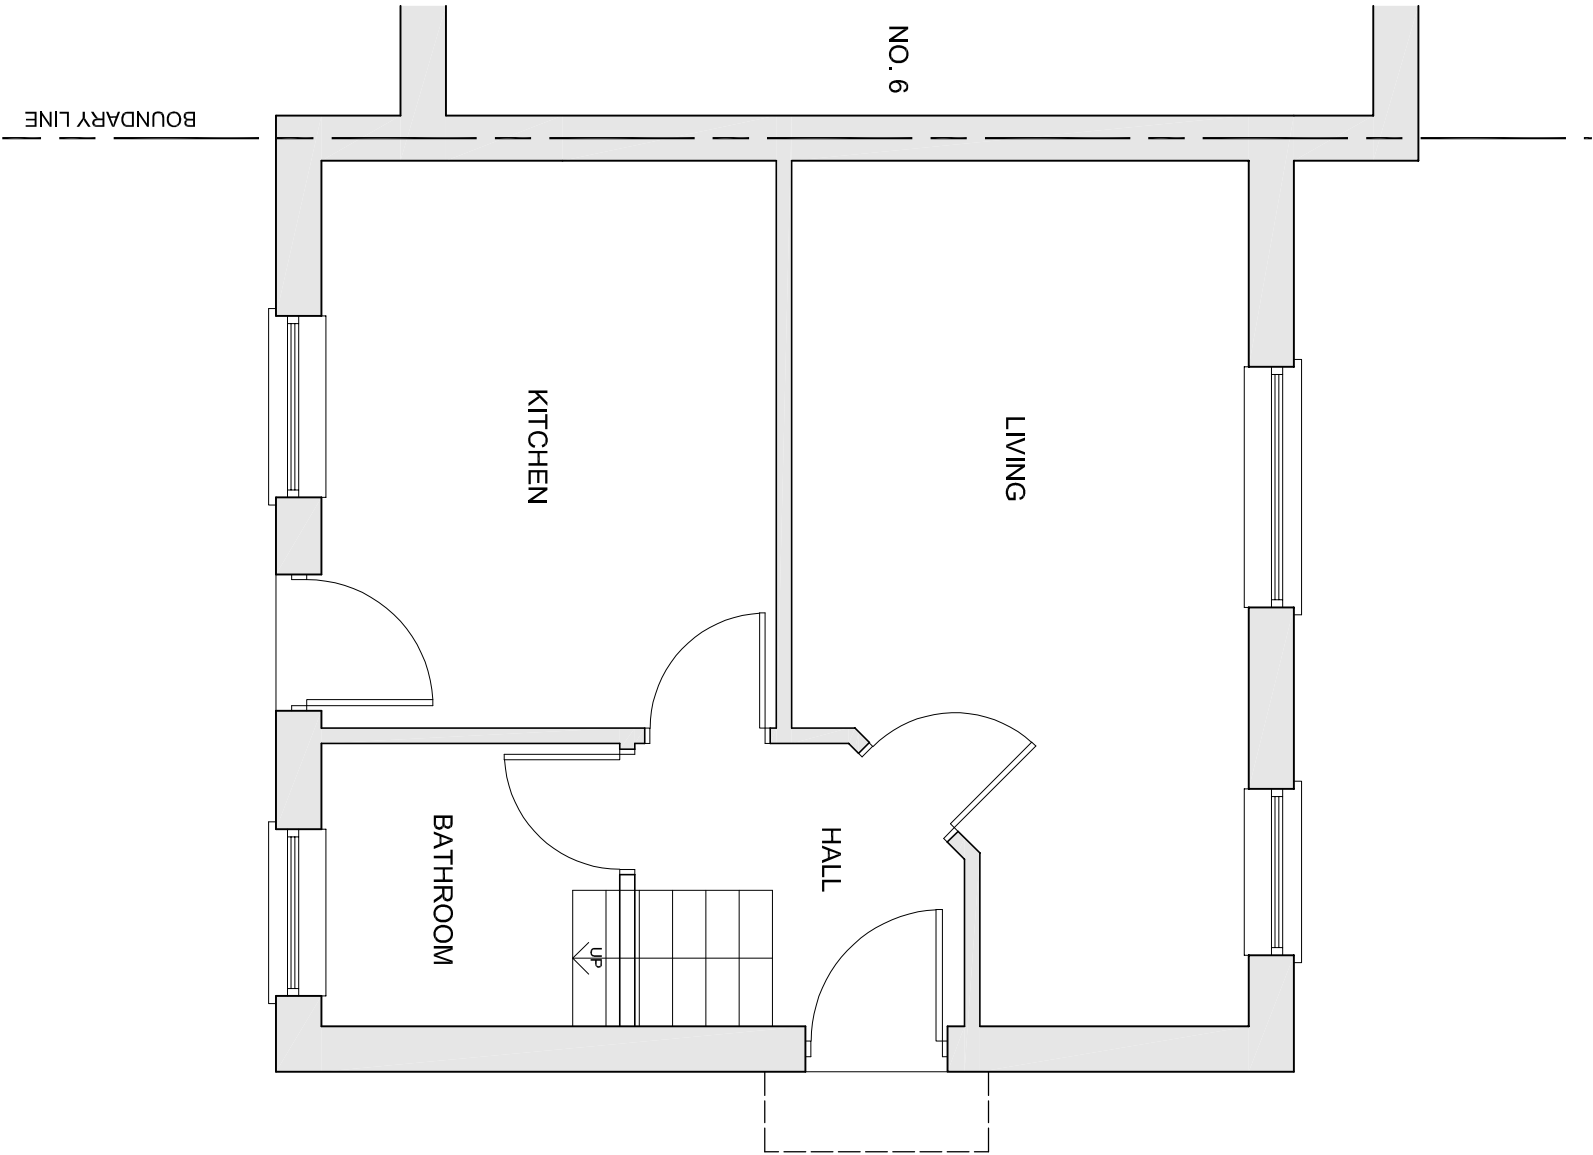

bernard murray design
chartered architect

WWW.BMURRAYDESIGN.CO.UK
78 BRIDGE ROAD, UXBRIDGE, MIDDLESEX UB8 3QW
TEL: 07958 471714 EMAIL: BMURRAYDESIGN@YAHOO.CO.UK

PROJECT
8 BIRCH AVENUE
WEST DRAYTON
UB7 8DD

CLIENT
BARRY HAMILTON

DRAWING
EXISTING GROUND FLOOR PLAN

SCALE	1:50 @ A3	DRAWING NUMBER	REV.
DATE	APR 2020	1133-2	
DRAWN	BM		