


AMENDMENTS		
DATE	REV.	
Dimensions, areas and levels where given are only approximate and subject to the survey. All information to be provided on site. If any discrepancy arises in relation to the drawing, the surveyor's measurements shall prevail. The drawing is to be used as a guide only and is not to be used for construction purposes. Any discrepancies or variations are to be referred to the architect before the architect issues construction documents. The drawing is to be used for the purpose of the architect's design only.		

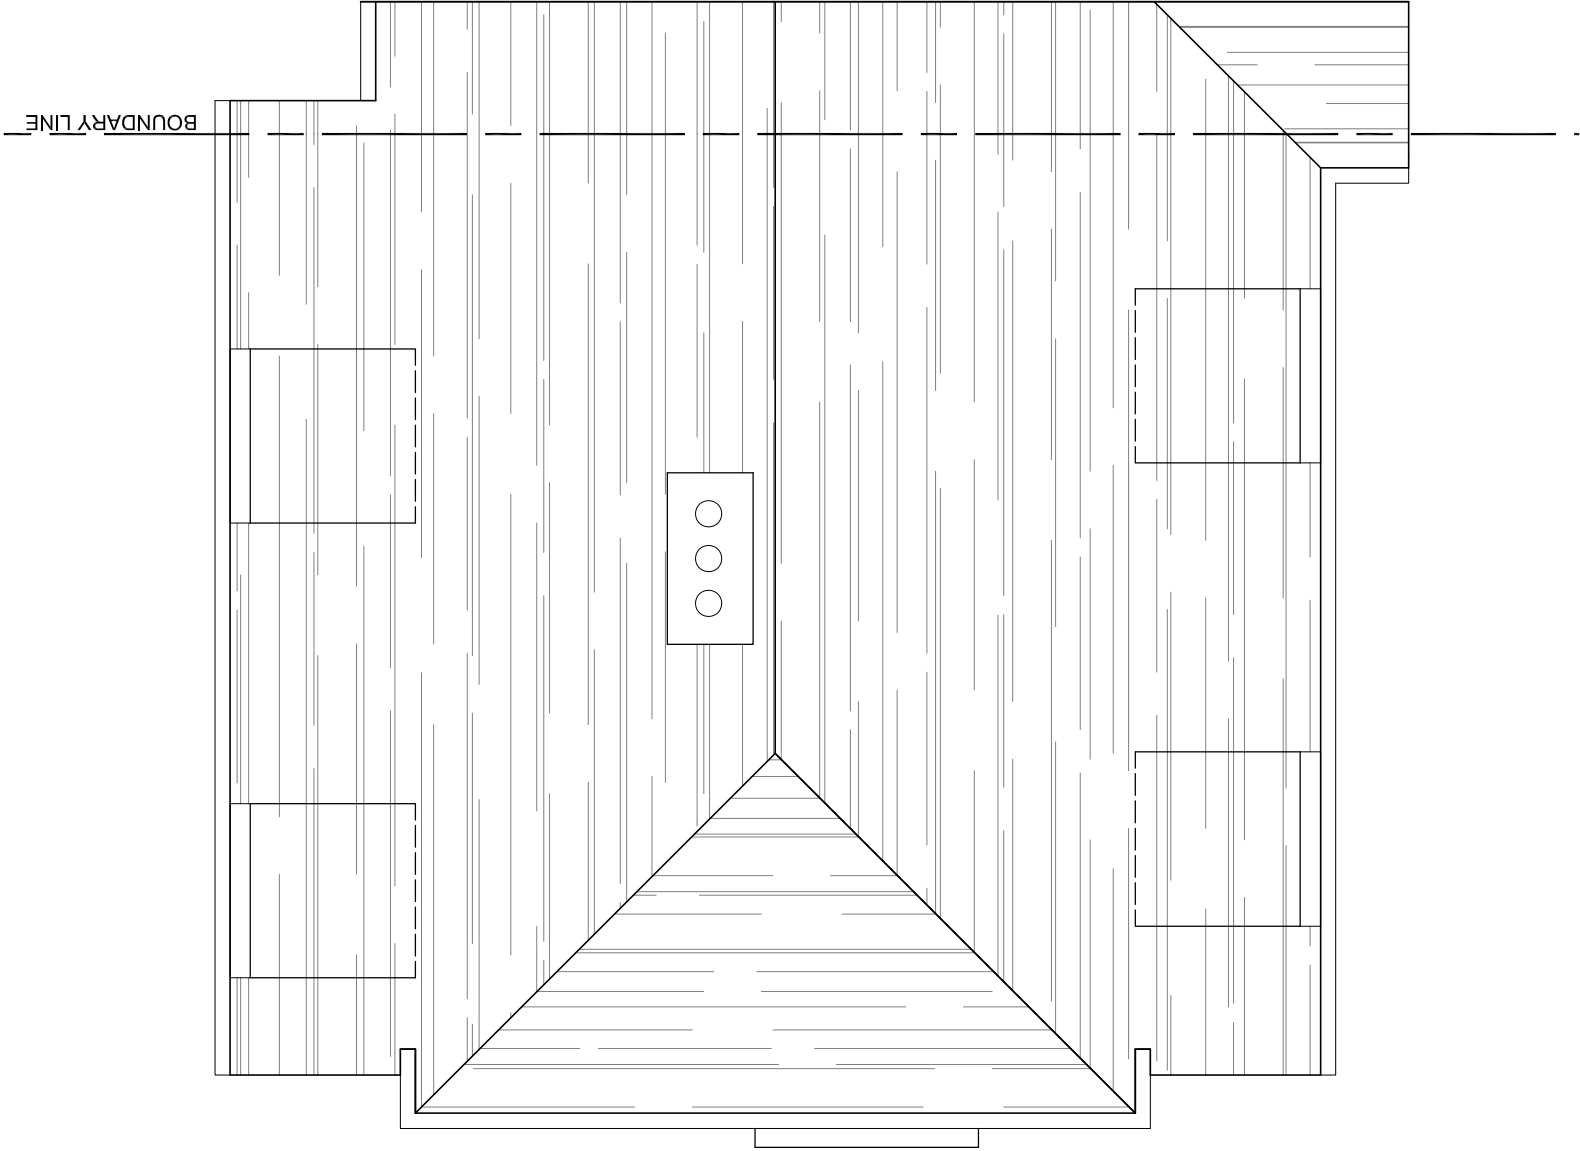

bernard murray design
chartered architect
www.bmurraydesign.co.uk
78 BRIDGE ROAD, UXBRIDGE, MIDDLESEX UB8 3QW
TEL: 07958 471714 EMAIL: BMURRAYDESIGN@YAHOO.CO.UK

PROJECT
8 BIRCH AVENUE
WEST DRAYTON
UB7 8DD

CLIENT
BARRY HAMILTON

DRAWING
EXISTING ROOF PLAN

SCALE	1:50 @ A3	DRAWING NUMBER	REV.
DATE	APR 2020	1133-4	
DRAWN	BM		