


FLOOR AREA		JUN 2020	A
AMENDMENTS		DATE	REV.
Dimensions, areas and levels where given are only approximate and subject to the survey. All information is to be checked on site. If any discrepancy is found, it is to be taken from the survey. The drawings are to be used for planning purposes only. They are not to be used for construction purposes. drawings and any discrepancies or variations are to be referred to the architect before the architect's seal is affixed. The drawings are to be used for the purpose of the survey only.			

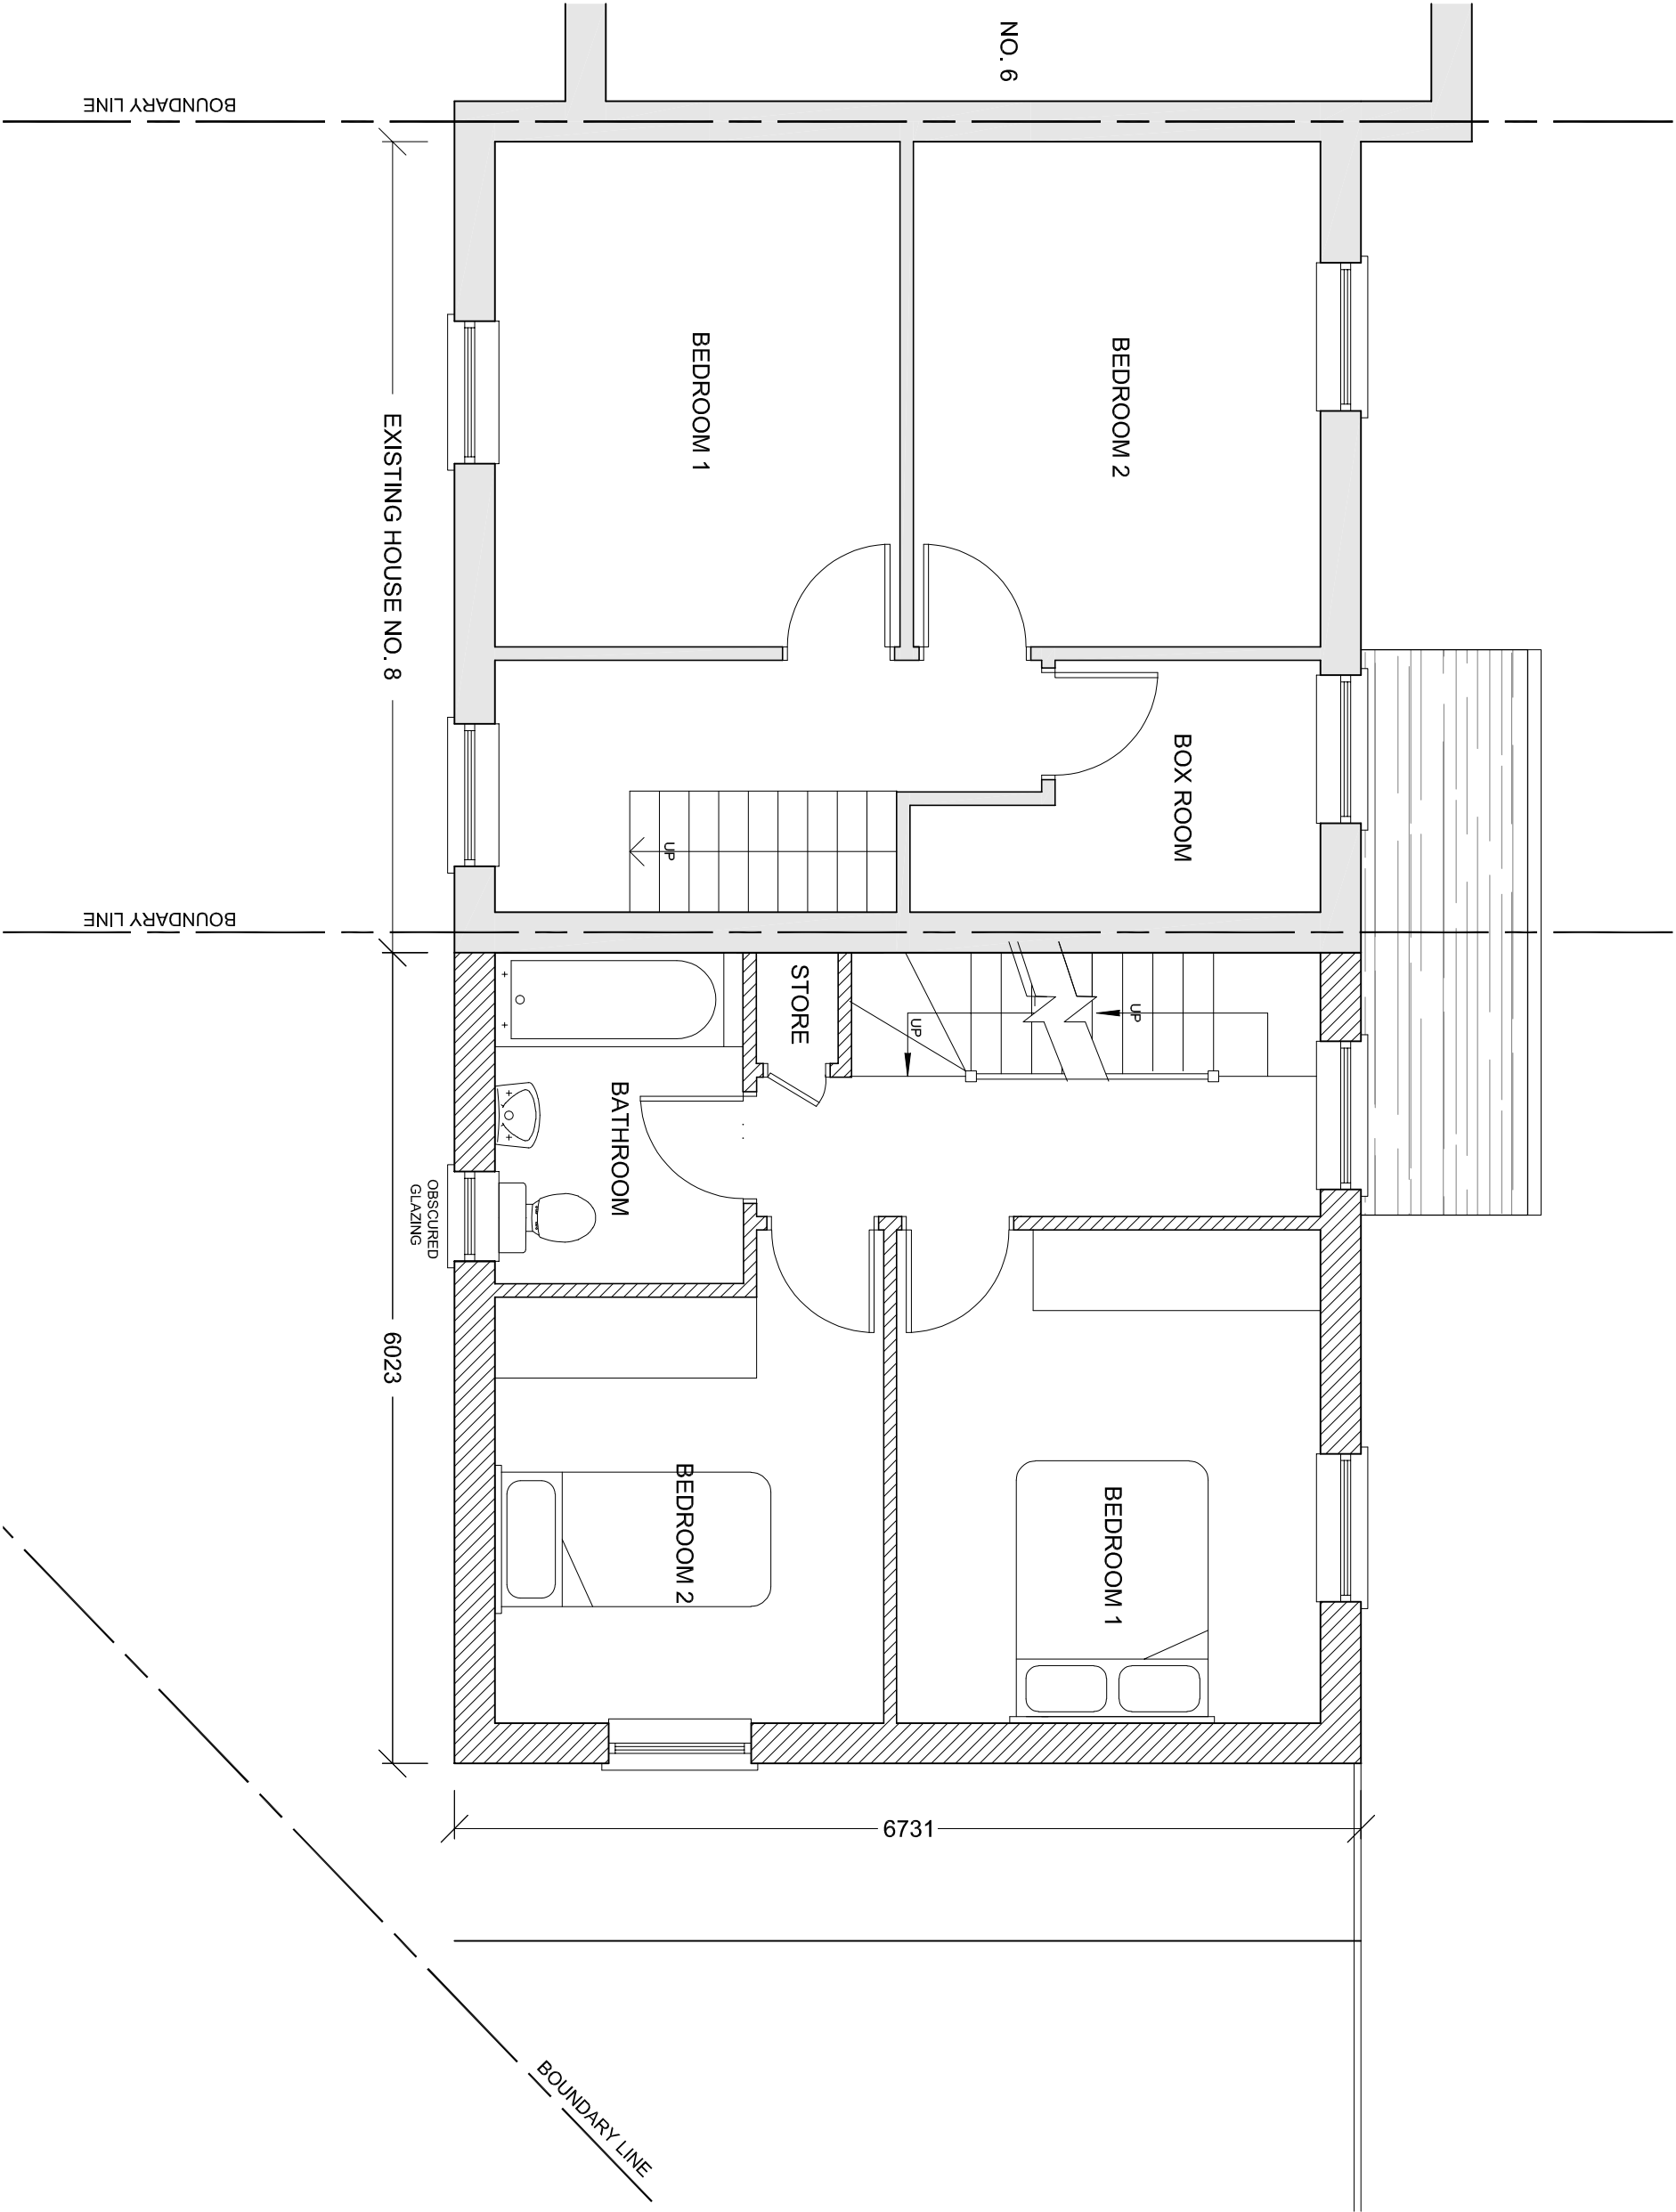

bernard murray design
chartered architect

WWW.BMURRAYDESIGN.CO.UK
78 BRIDGE ROAD, UXBRIDGE, MIDDLESEX UB8 3QW
TEL: 07958 471714 EMAIL: BMURRAYDESIGN@YAHOO.CO.UK

PROJECT
8 BIRCH AVENUE
WEST DRAYTON
UB7 8DD

CLIENT
BARRY HAMILTON

DRAWING
PROPOSED FIRST FLOOR PLAN

SCALE	1:50 @ A3	DRAWING NUMBER	REV.
DATE	APR 2020	1133-9	A
DRAWN	BM		