


STORAGE	SEP 2020	C
BEDROOM AREAS	AUG 2020	B
FLOOR AREA	JUN 2020	A
AMENDMENTS	DATE	REV.

As information is to be provided on the floor plan, the architect is not responsible for the accuracy of the information provided. The architect is not responsible for the accuracy of the information provided. The architect is not responsible for the accuracy of the information provided.

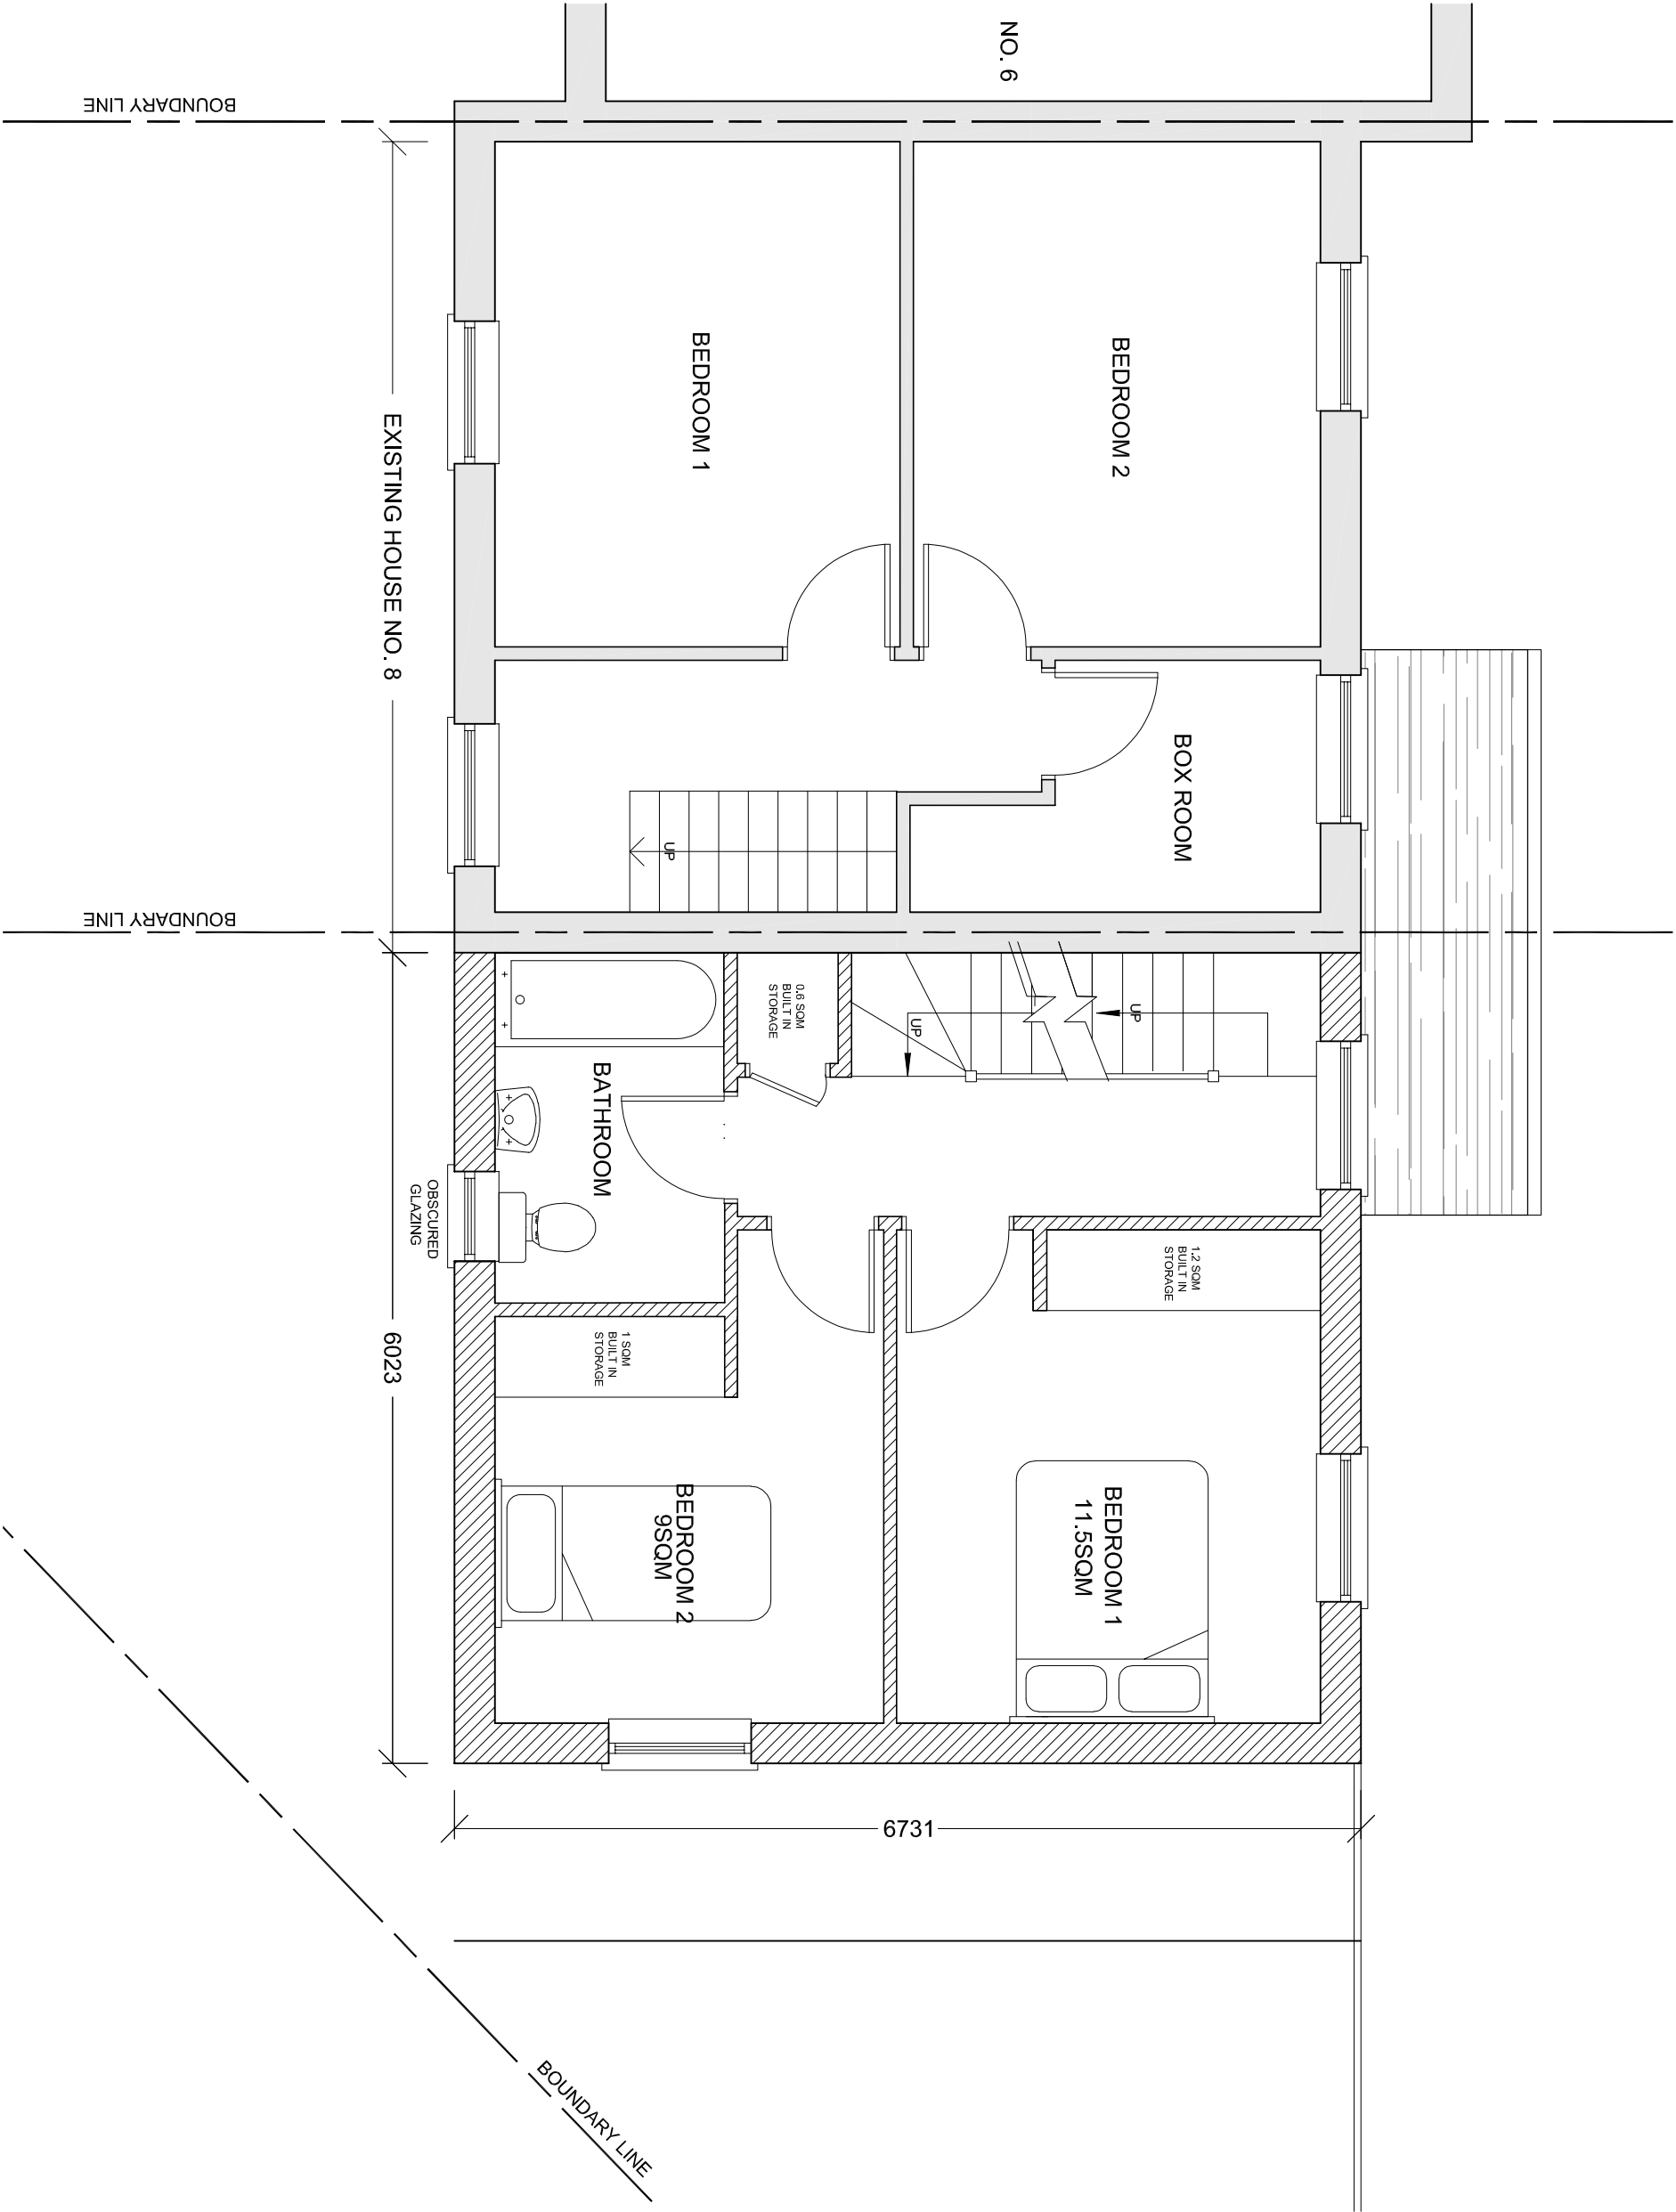

bernard murray design
chartered architect

7/9 BRIDGE ROAD, UXBRIDGE, MIDDLESEX UB8 3QW
TEL: 07958 471714 EMAIL: BMURRAYDESIGN@YAHOO.CO.UK

PROJECT
8 BIRCH AVENUE
WEST DRAYTON
UB7 8DD

CLIENT
BARRY HAMILTON

DRAWING
PROPOSED FIRST FLOOR PLAN

SCALE	1:50 @ A3	DRAWING NUMBER	REV.
DATE	APR 2020	1133-9	C
DRAWN	BM		