


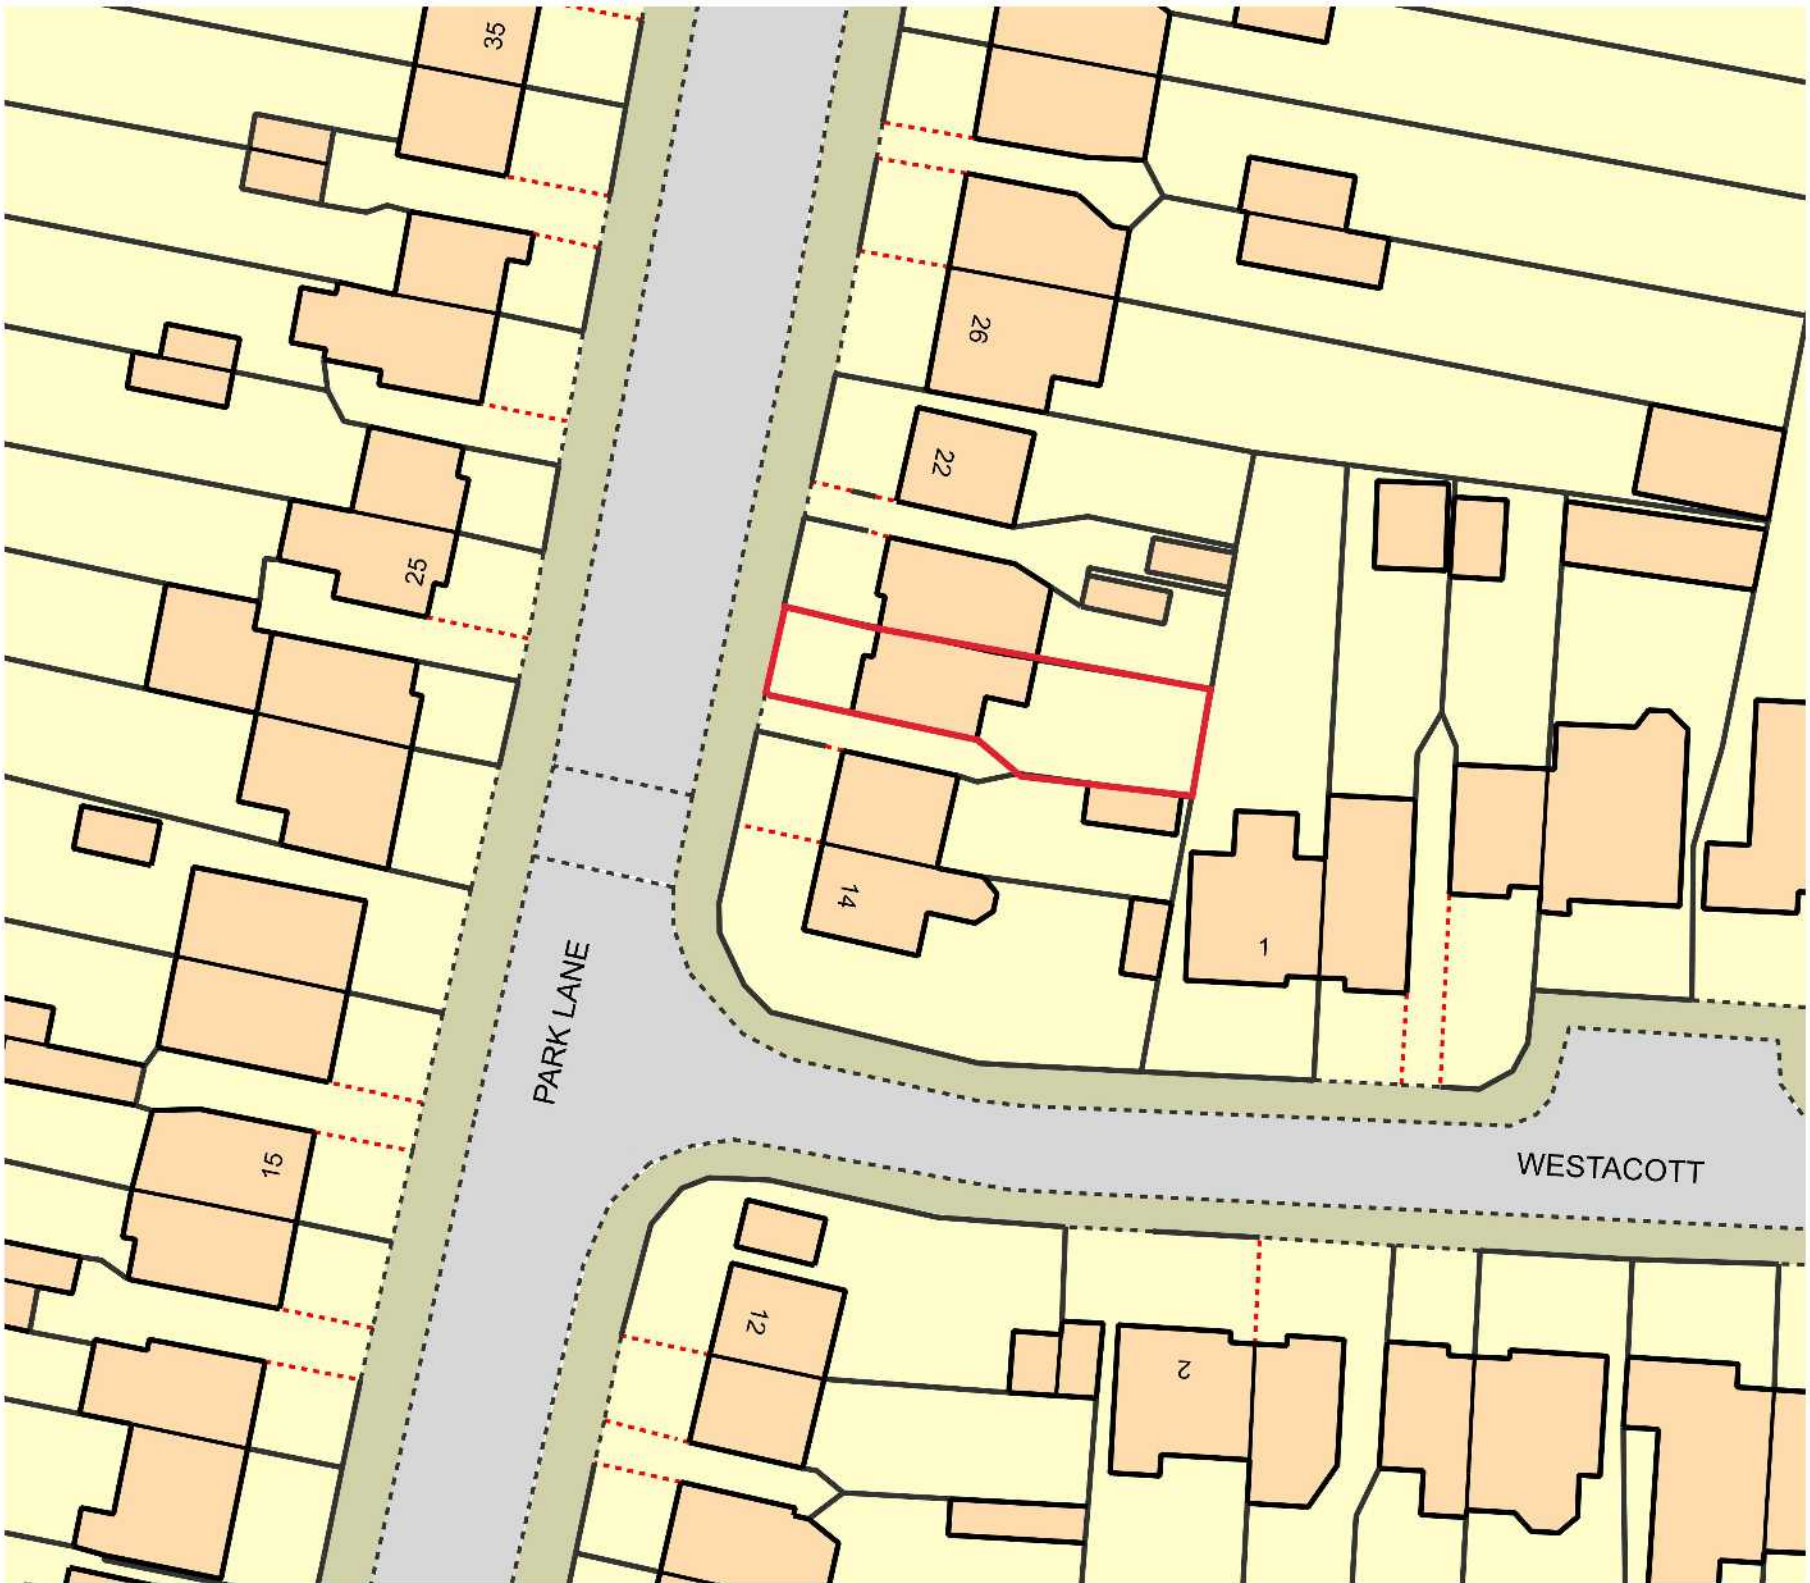


Site Location Plan

1:1250



Block Plan

1:500

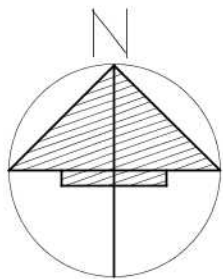

All works to be carried out in accordance with current building regulations and as per signed contract. All dimensions / levels to be checked and verified on site before commencing any work and any discrepancies to be reported to the office immediately. This drawing to be read in conjunction with contract documents, project working drawings, specification, all consultants / specialist drawings, details and specification. All materials to be used in the construction of the external surfaces of the new works shall match those in the existing building.

CLIENT:
Mr R Patel
DRAWING TITLE:
Block and Site Plans

JOB TITLE:
Proposed Rear Extension
JOB REF / ADDRESS:
18 Park Lane Hayes Middlesex UB4 8AB Extension

SCALE: DATE:
1/100 @ A3 August 20
1/50 @ A3

PP Ref:
PP-
JOB NO:
RP 2017

PHASE:
Permitted
DRAWING NO:
BP01

DRAWN BY:

REVISION:
A