




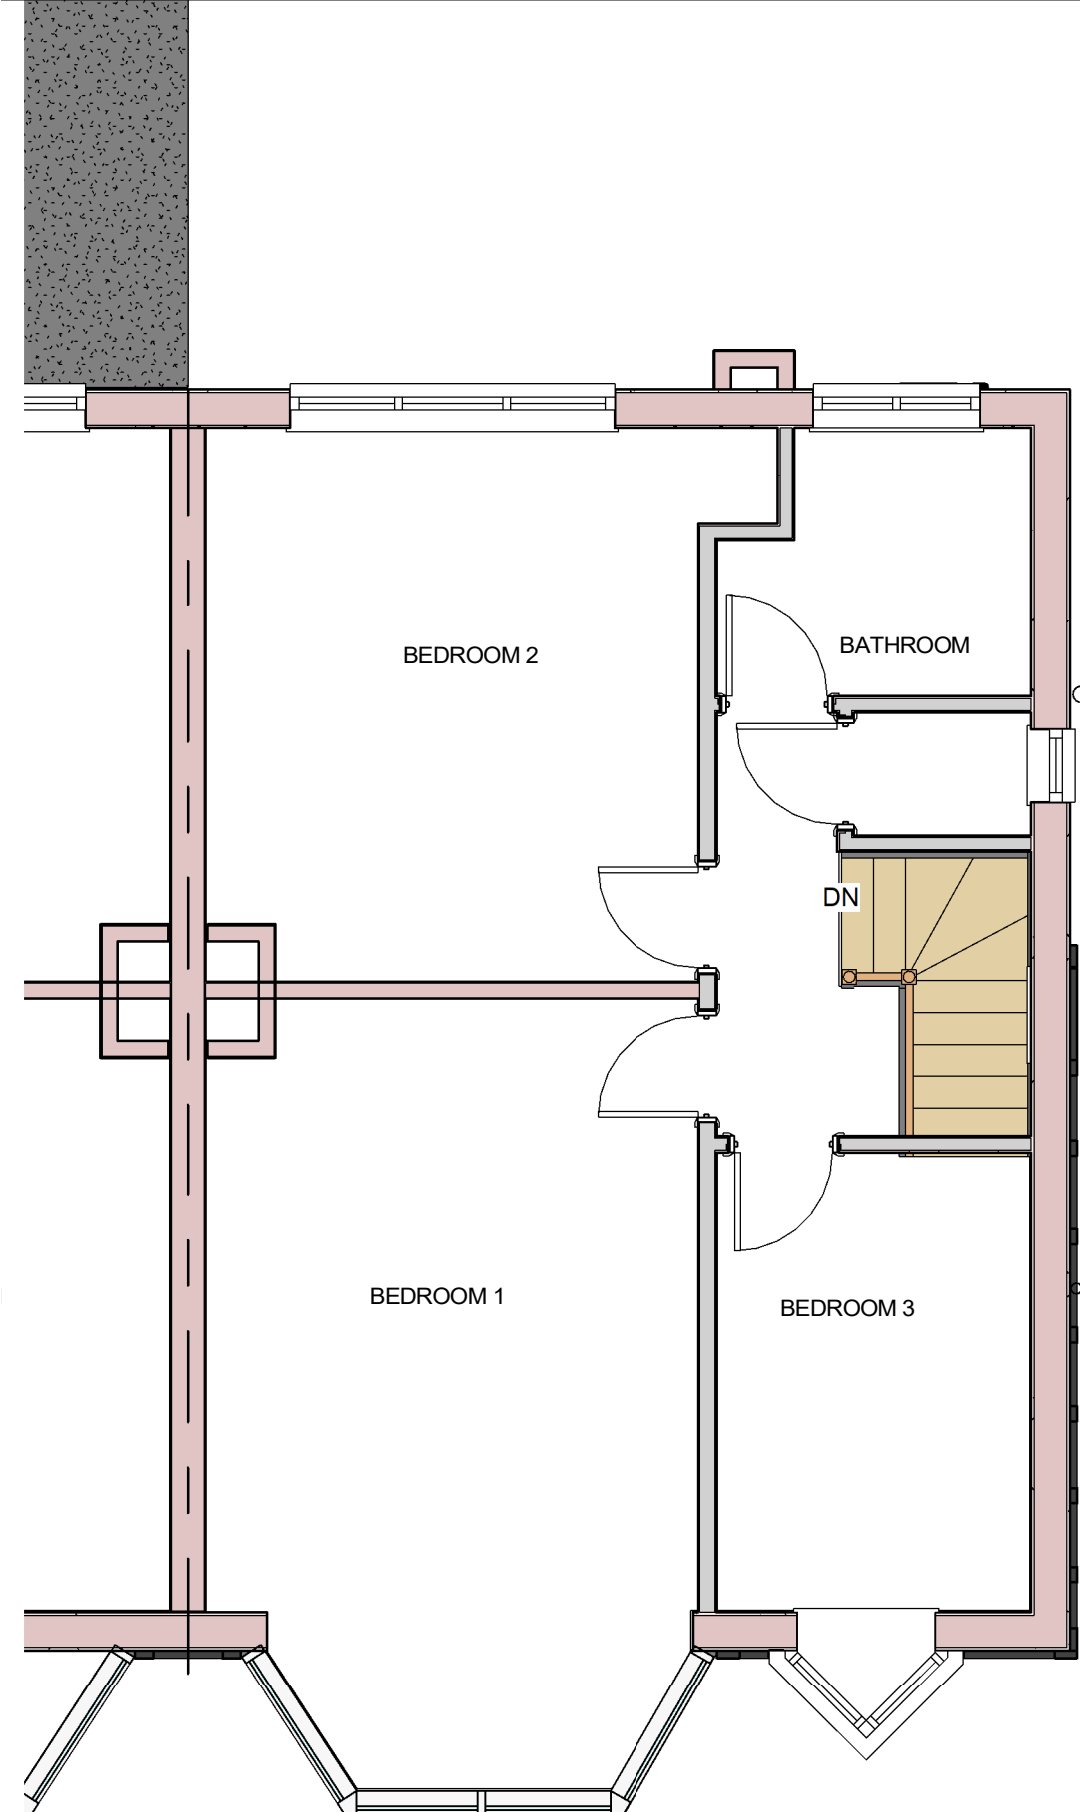

1 0-2 Existing First Floor Plan
1 : 50

 

VISUAL SCALE 1:50 @ A3

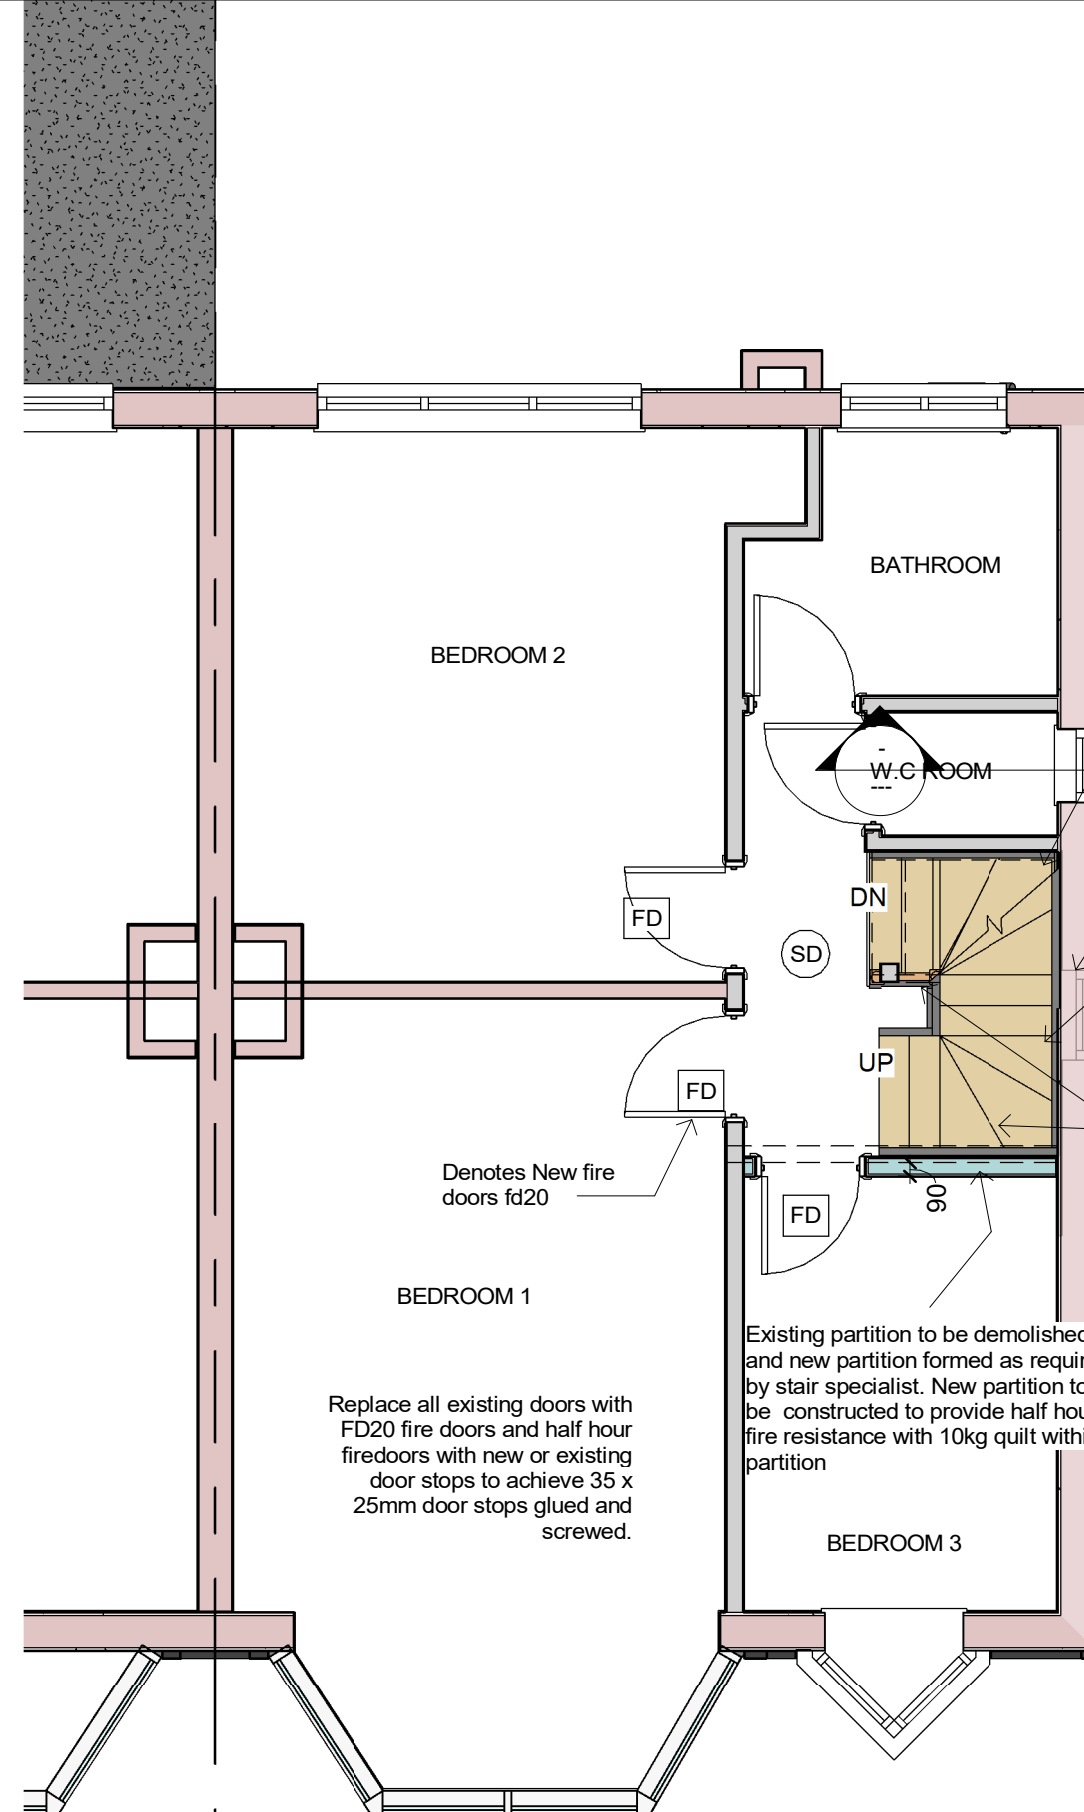

2 1-2 Proposed First Floor Plan
1 : 50

(SD)
Denotes smoke detector
mains operated and
interlinked. to be installed
if none exists

[FD]
Denotes FD20 half
hour fire doors with
new door stops to
achieve 35 x 25mm
door stops glued and
screwed.

Final dimensions to be
confirmed with stair
specialist on
commencement.

lintels over windows to be
replaced with catnic if timber
lintels or inadequate lintels
encountered.

New stairspace to be 770mm wide
including stringer with total rise of
2660mm and each rise of 205mm &
going of 225mm, giving pitch of 42.3
degrees. For general construction
refer to spes.

Stair by specialist. Ensure
2.0m headroom is maintained
between new and existing. If not
possible, then wall to bedroom 3
to be removed and new wall
half hour wall to be constructed
in new position to enable
headroom to be achieved.

ex.rwp

Replace all existing doors with
FD20 fire doors and half hour
fire doors with new or existing
door stops to achieve 35 x
25mm door stops glued and
screwed.

Existing partition to be demolished
and new partition formed as required
by stair specialist. New partition to
be constructed to provide half hours
fire resistance with 10kg quilt within
partition

Site
94 CARDINAL ROAD,
RUISLIP
HA4 9QE

Project name

Proposed Loft Conversion

Sheet Name

Existing & Proposed First Floor Plan

ASM Architectural Services

asm03@hotmail.co.uk

Scale 1 : 50 @ A3

Drawn By SAF 07960489861

Checked by Checker

A102

Project number 2020/016

No.	Description	Date