

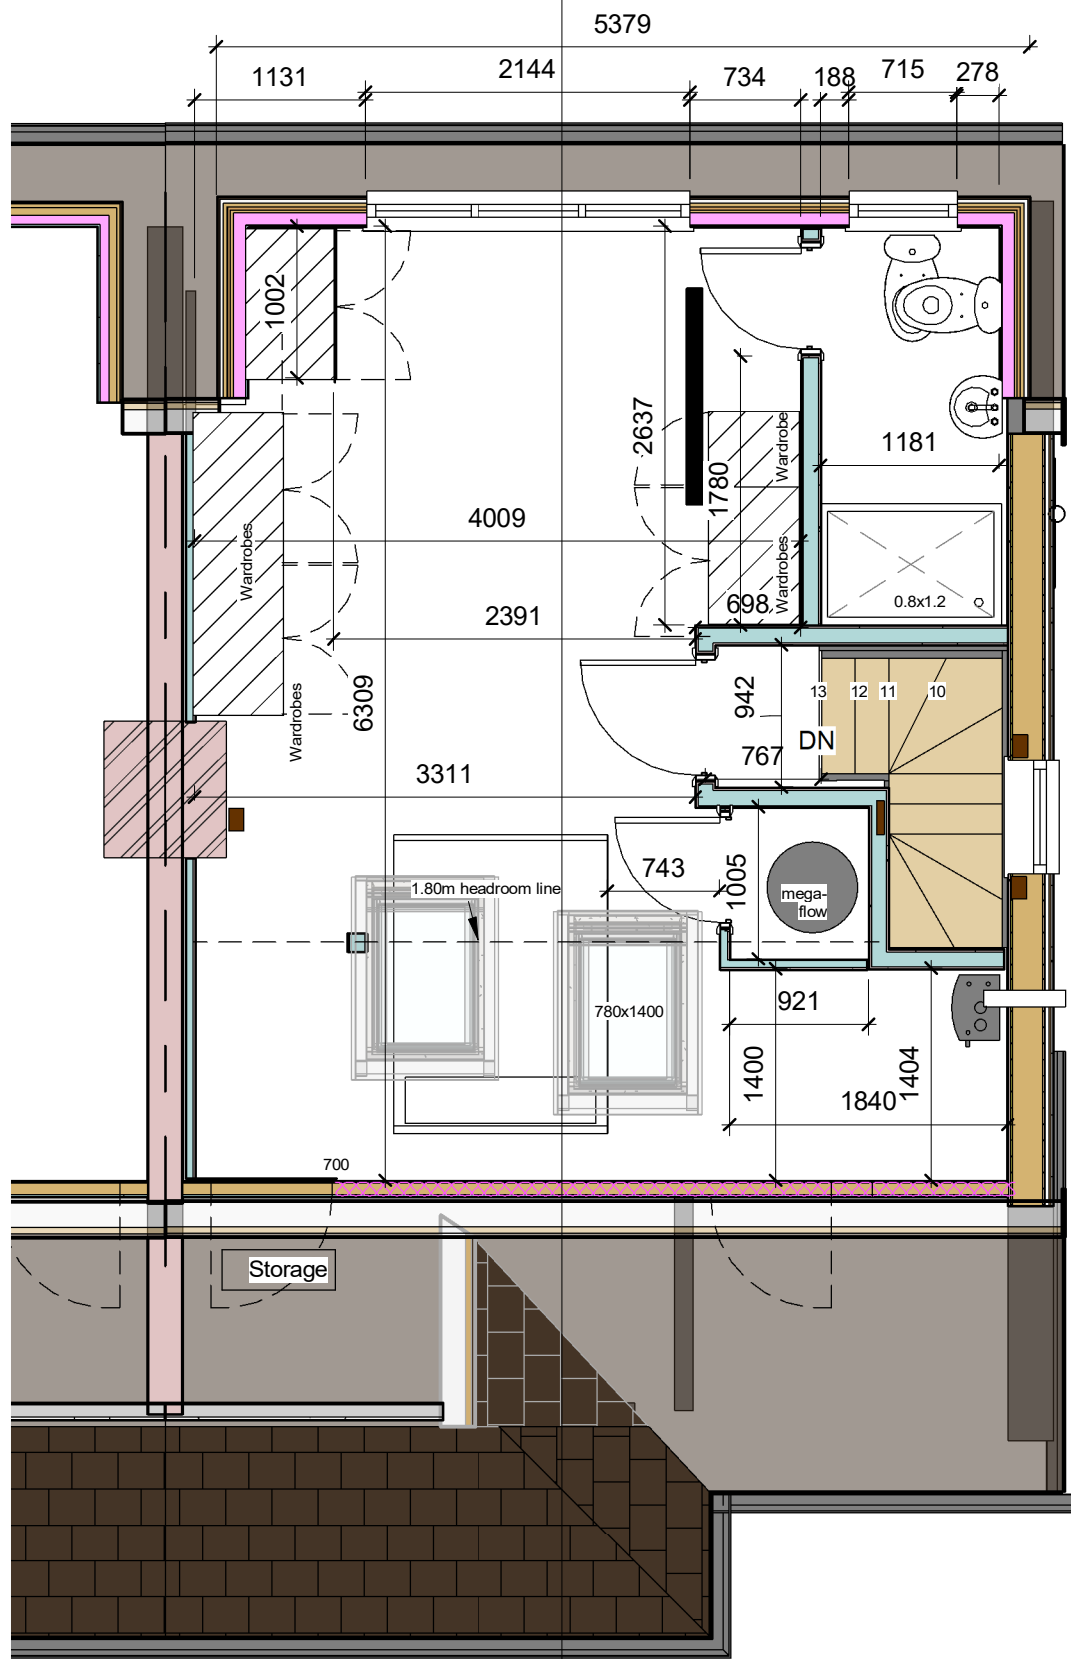


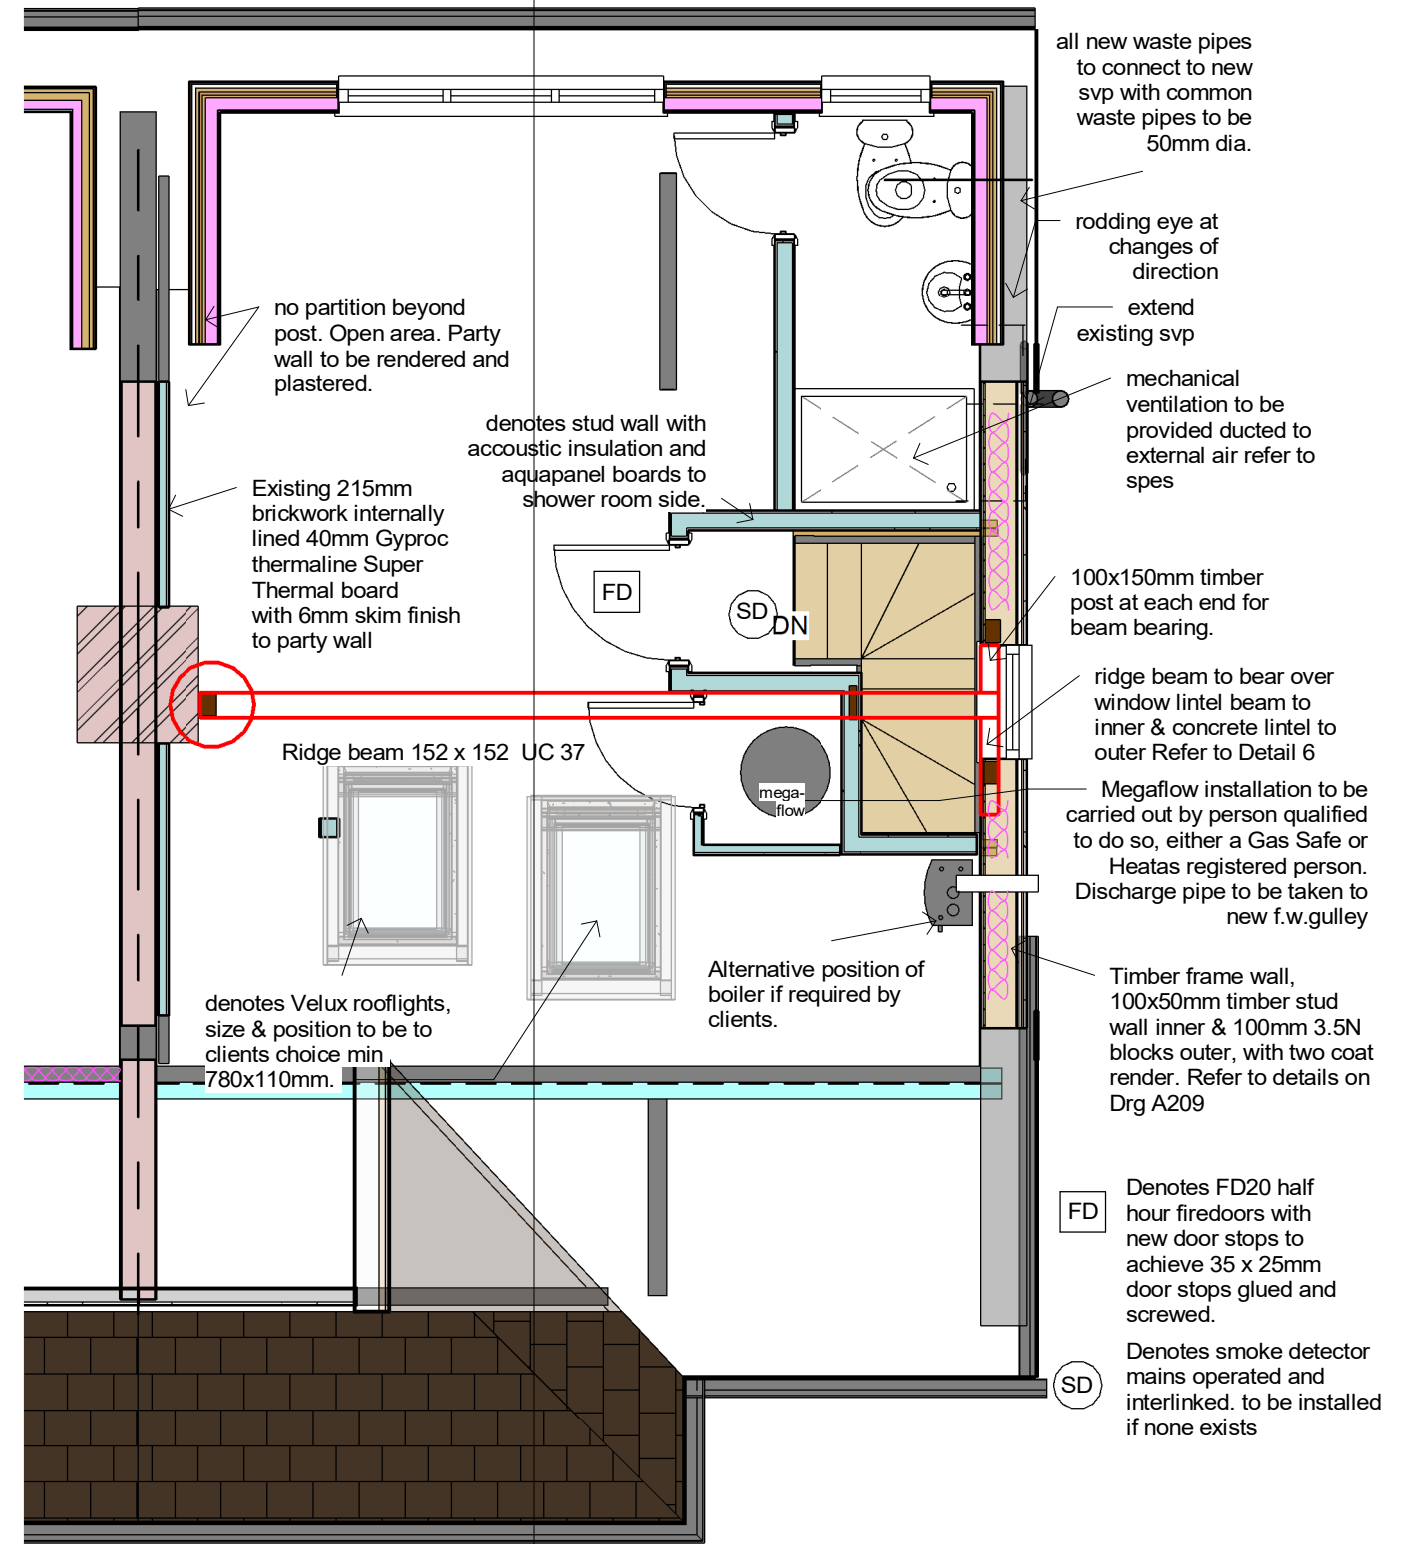

2 1-4 Proposed Loft Floor Plan Dimensions
1 : 50

VISUAL SCALE 1:50 @ A3

 

1 1-3 Proposed Loft Floor Plan Notes
1 : 50

1
A210

Site

94 CARDINAL ROAD,
RUISLIP
HA4 9QE

Project name

Proposed Loft Conversion

Sheet Name

Proposed Loft Floor Plans

ASM Architectural Services

asm03@hotmail.co.uk

Scale1 : 50 @ A3

Drawn BySAF 07960489861

Checked byChecker

A201

Project number2020/016

No.

Description

Date

A

Rooflight added

24.06.20