




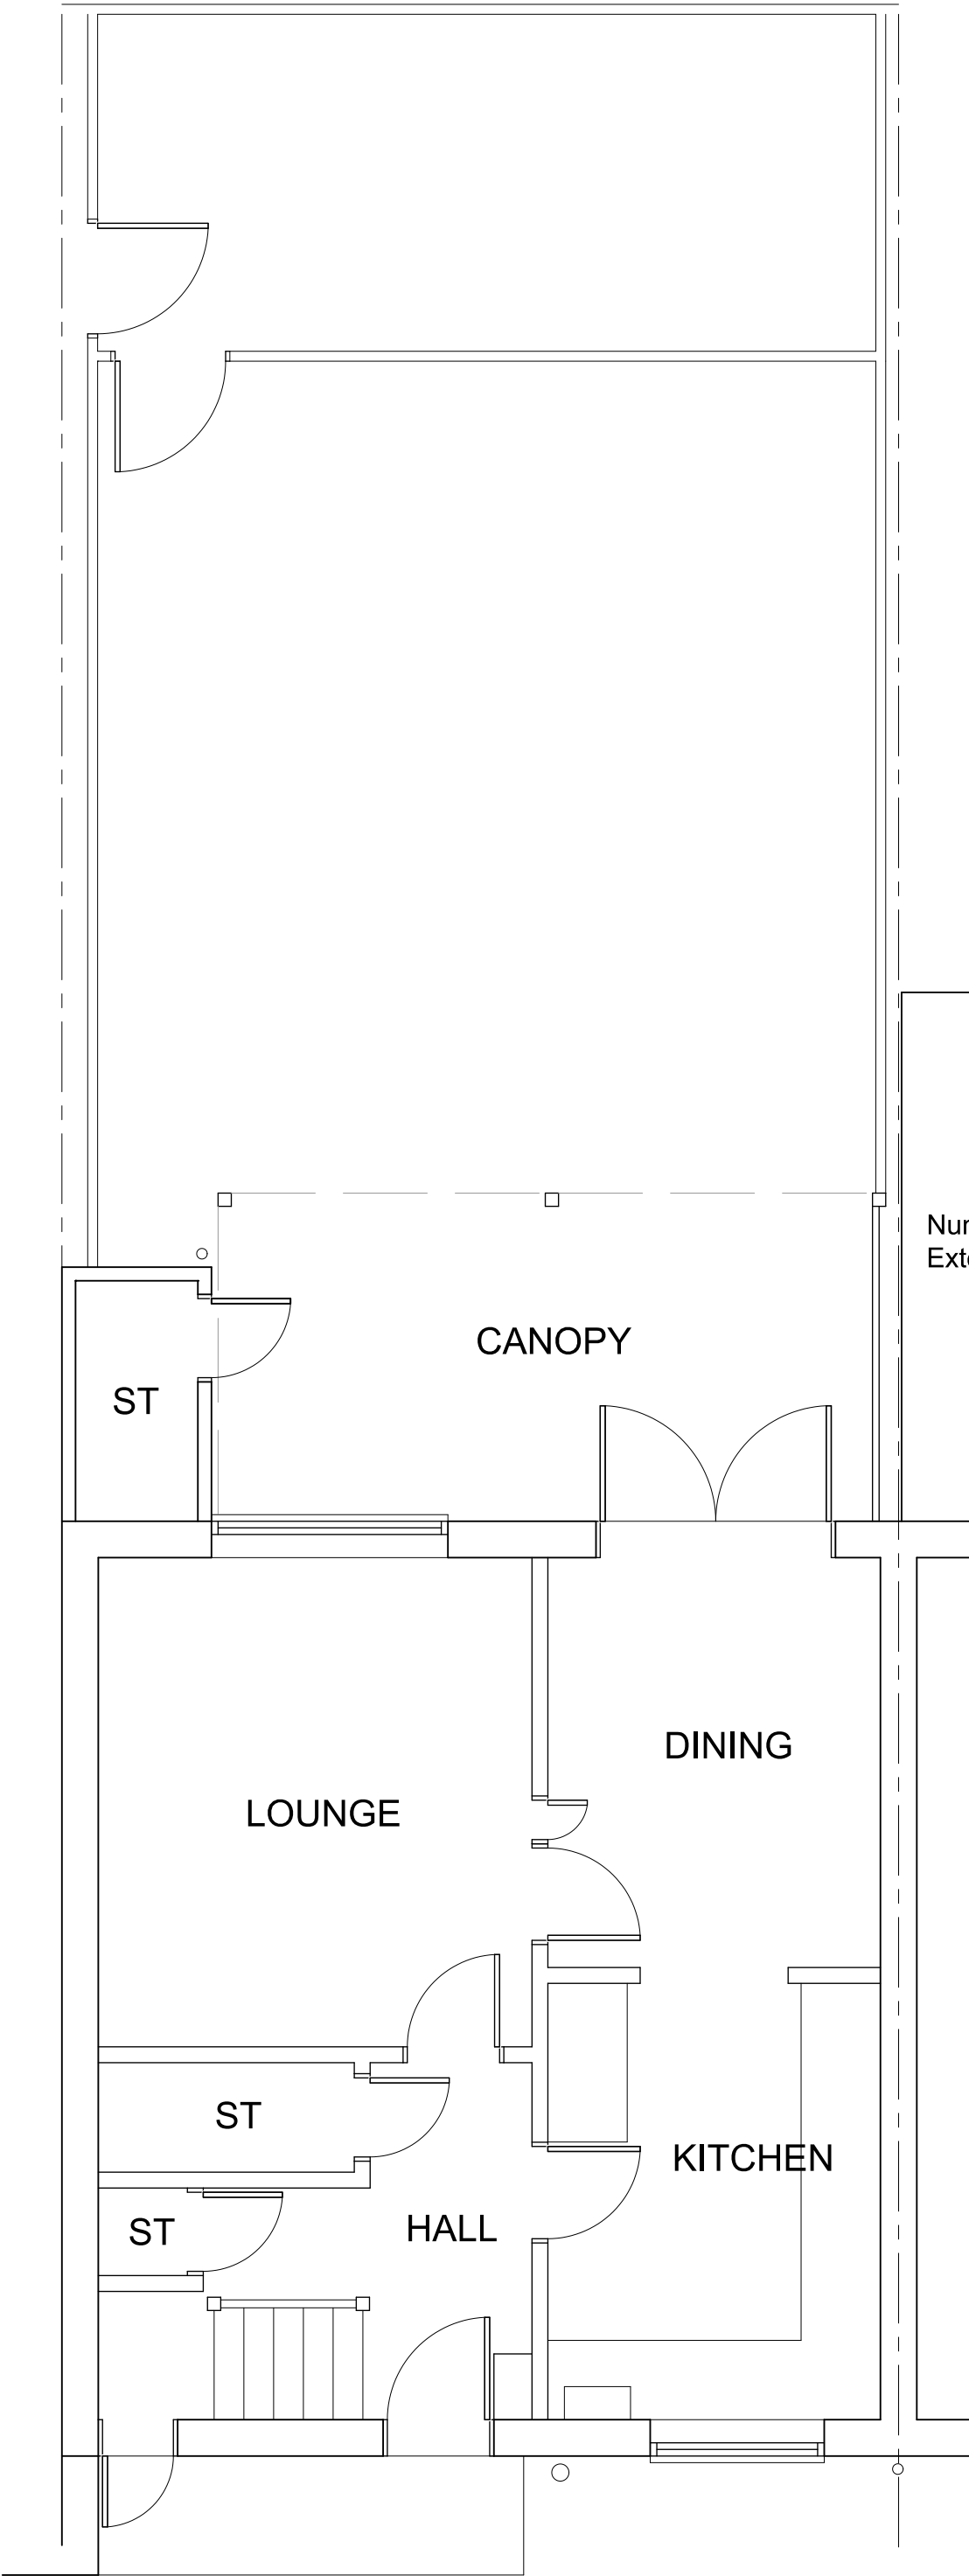


GROUND FLOOR PLAN

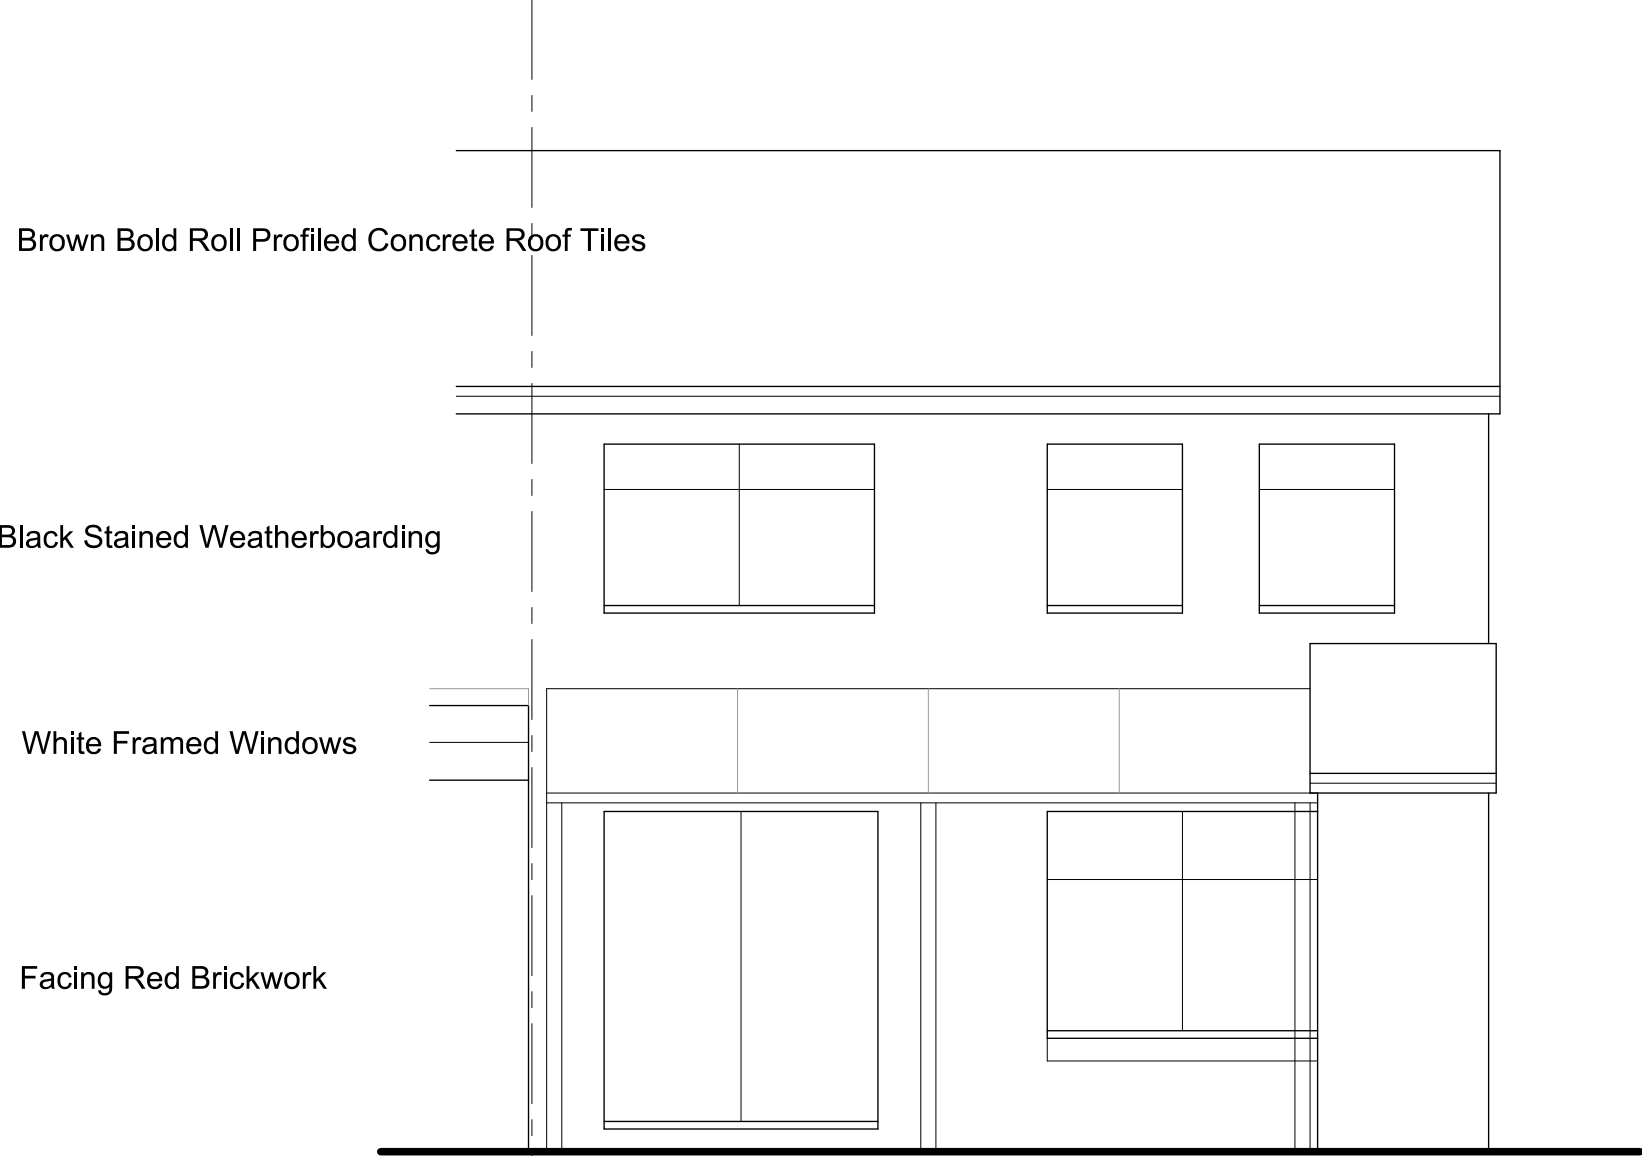


REAR ELEVATION

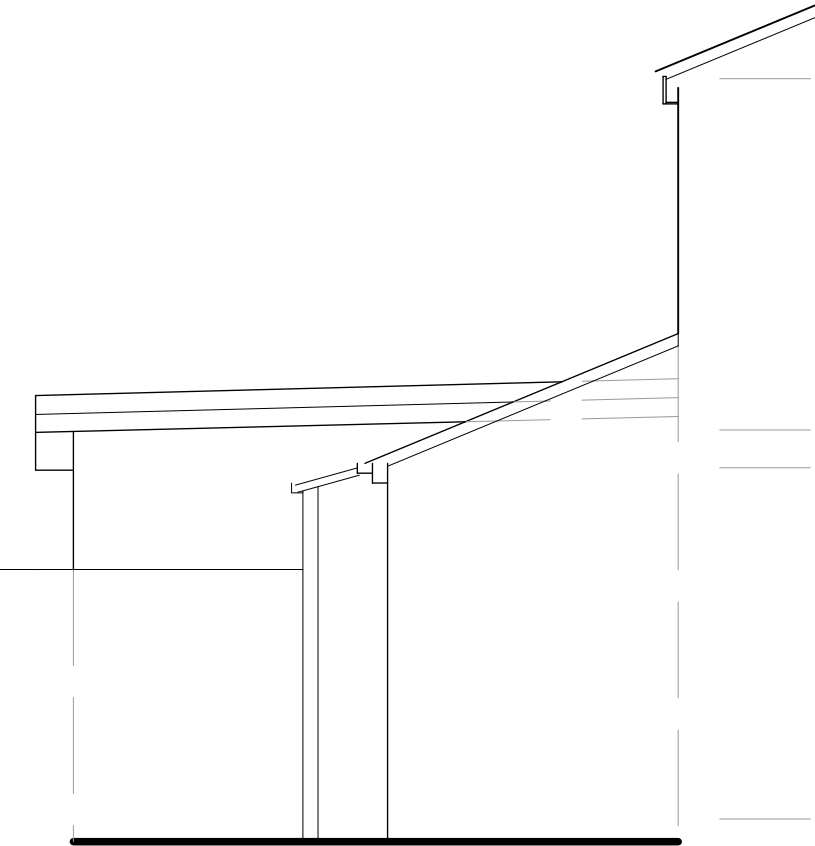

SIDE ELEVATION 1

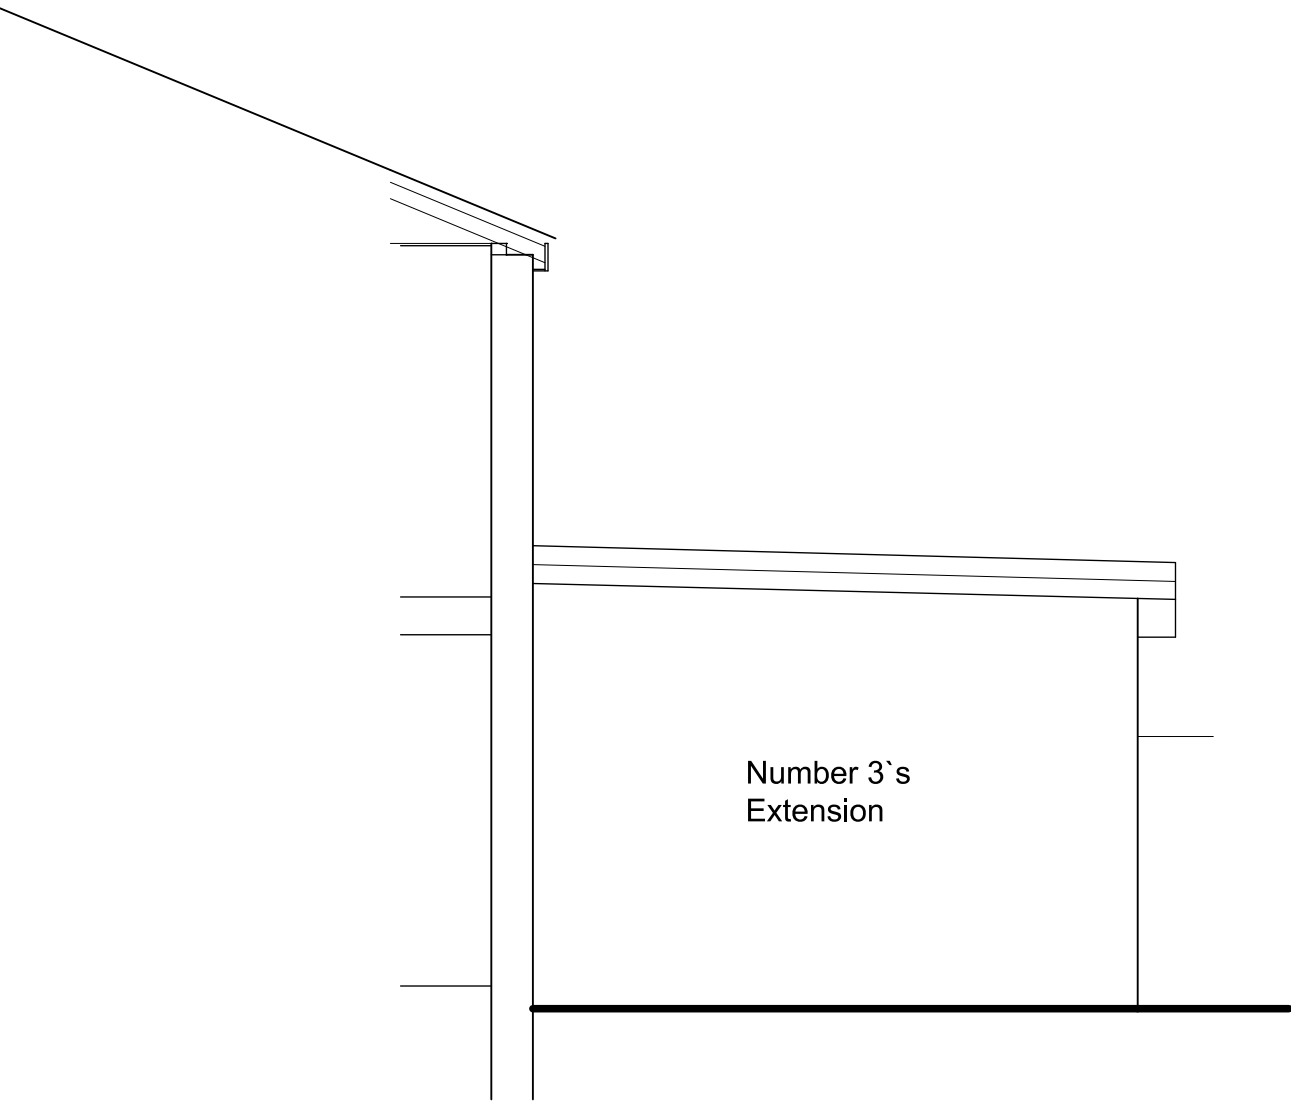

SIDE ELEVATION 2

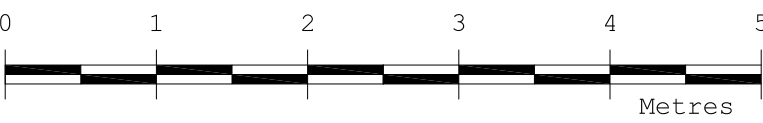

scale

Revision	Description	Date
This drawing must not be re-issued, loaned or copied without consent of M. Baldwin ©		
www.plansdesigned.co.uk Mark Baldwin (MRIC, MCIOB, MCIAA) CHARTERED SURVEYING & ARCHITECTURAL CONSULTANT Telephone : 01895 254456		
Client: Mr. M. Alabi.		
Project: 4 MEZEN CLOSE, NORTHWOOD HA6 2DP.		
Description: EXISTING PLAN & ELEVATIONS.		
Scale: 1:50 @ A1	Date: Nov 21	
Project No: MB / 3973 / 1	Rev. -	