



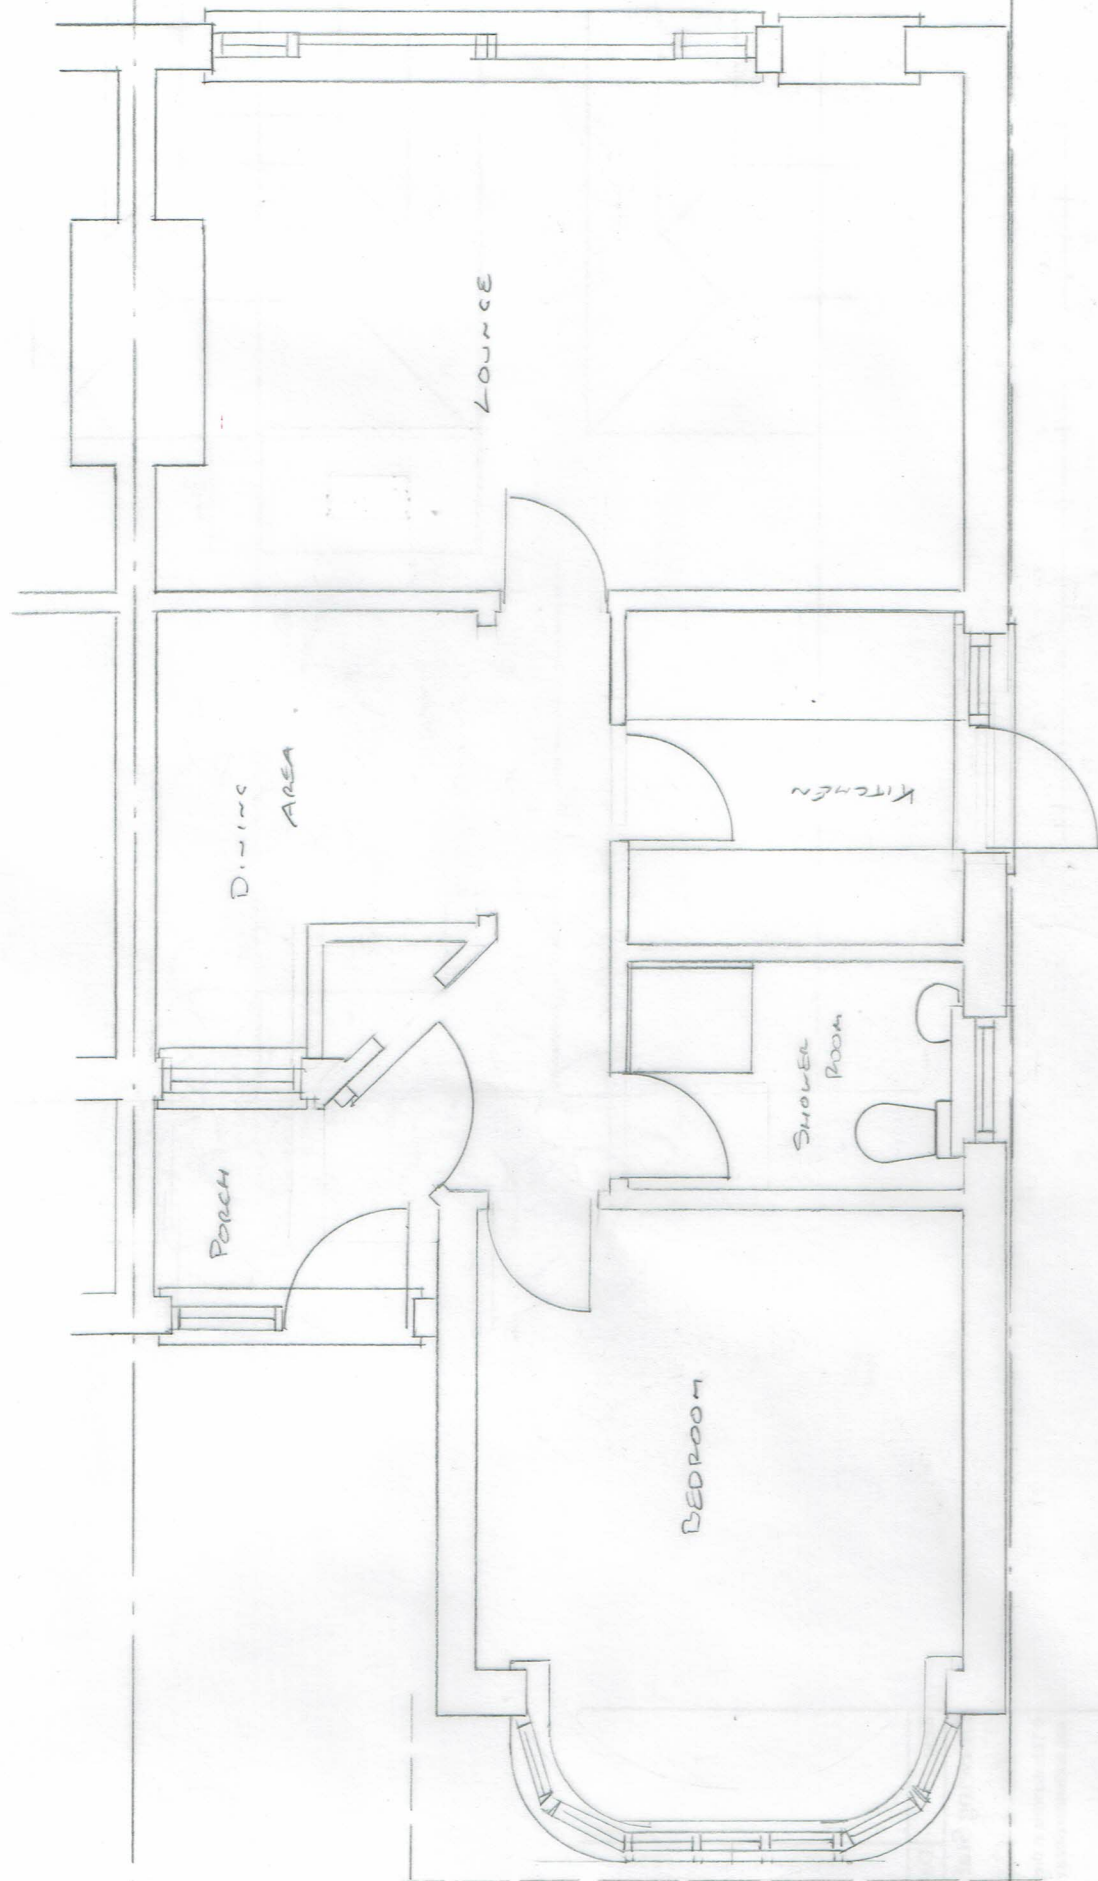

EXISTING GROUND FLOOR PLAN

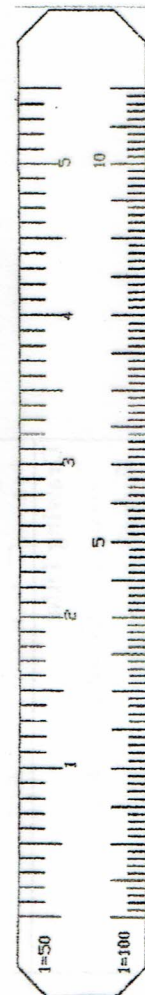

Revisions:

© This drawing is the property and copyright of H Plans Ltd. and shall not, without written consent, be copied, reproduced or communicated to a third party.

H Plans Limited.

Telephone Number: 02887 606742

E-Mail Address: hplans@hplans.co.uk

65 Warden Avenue, Keynes Lane, Harrow, Middlesex HA2 9LL

Project: 202 WHITBY ROAD
WISLA

Client: Mr. JACK BENNETT

Drawing Title: SINGLE STOREY REAR EXTENSION

Scale: 1:50
Drawing No: 20/0560/03

Date: 05.07.20
Rev: