



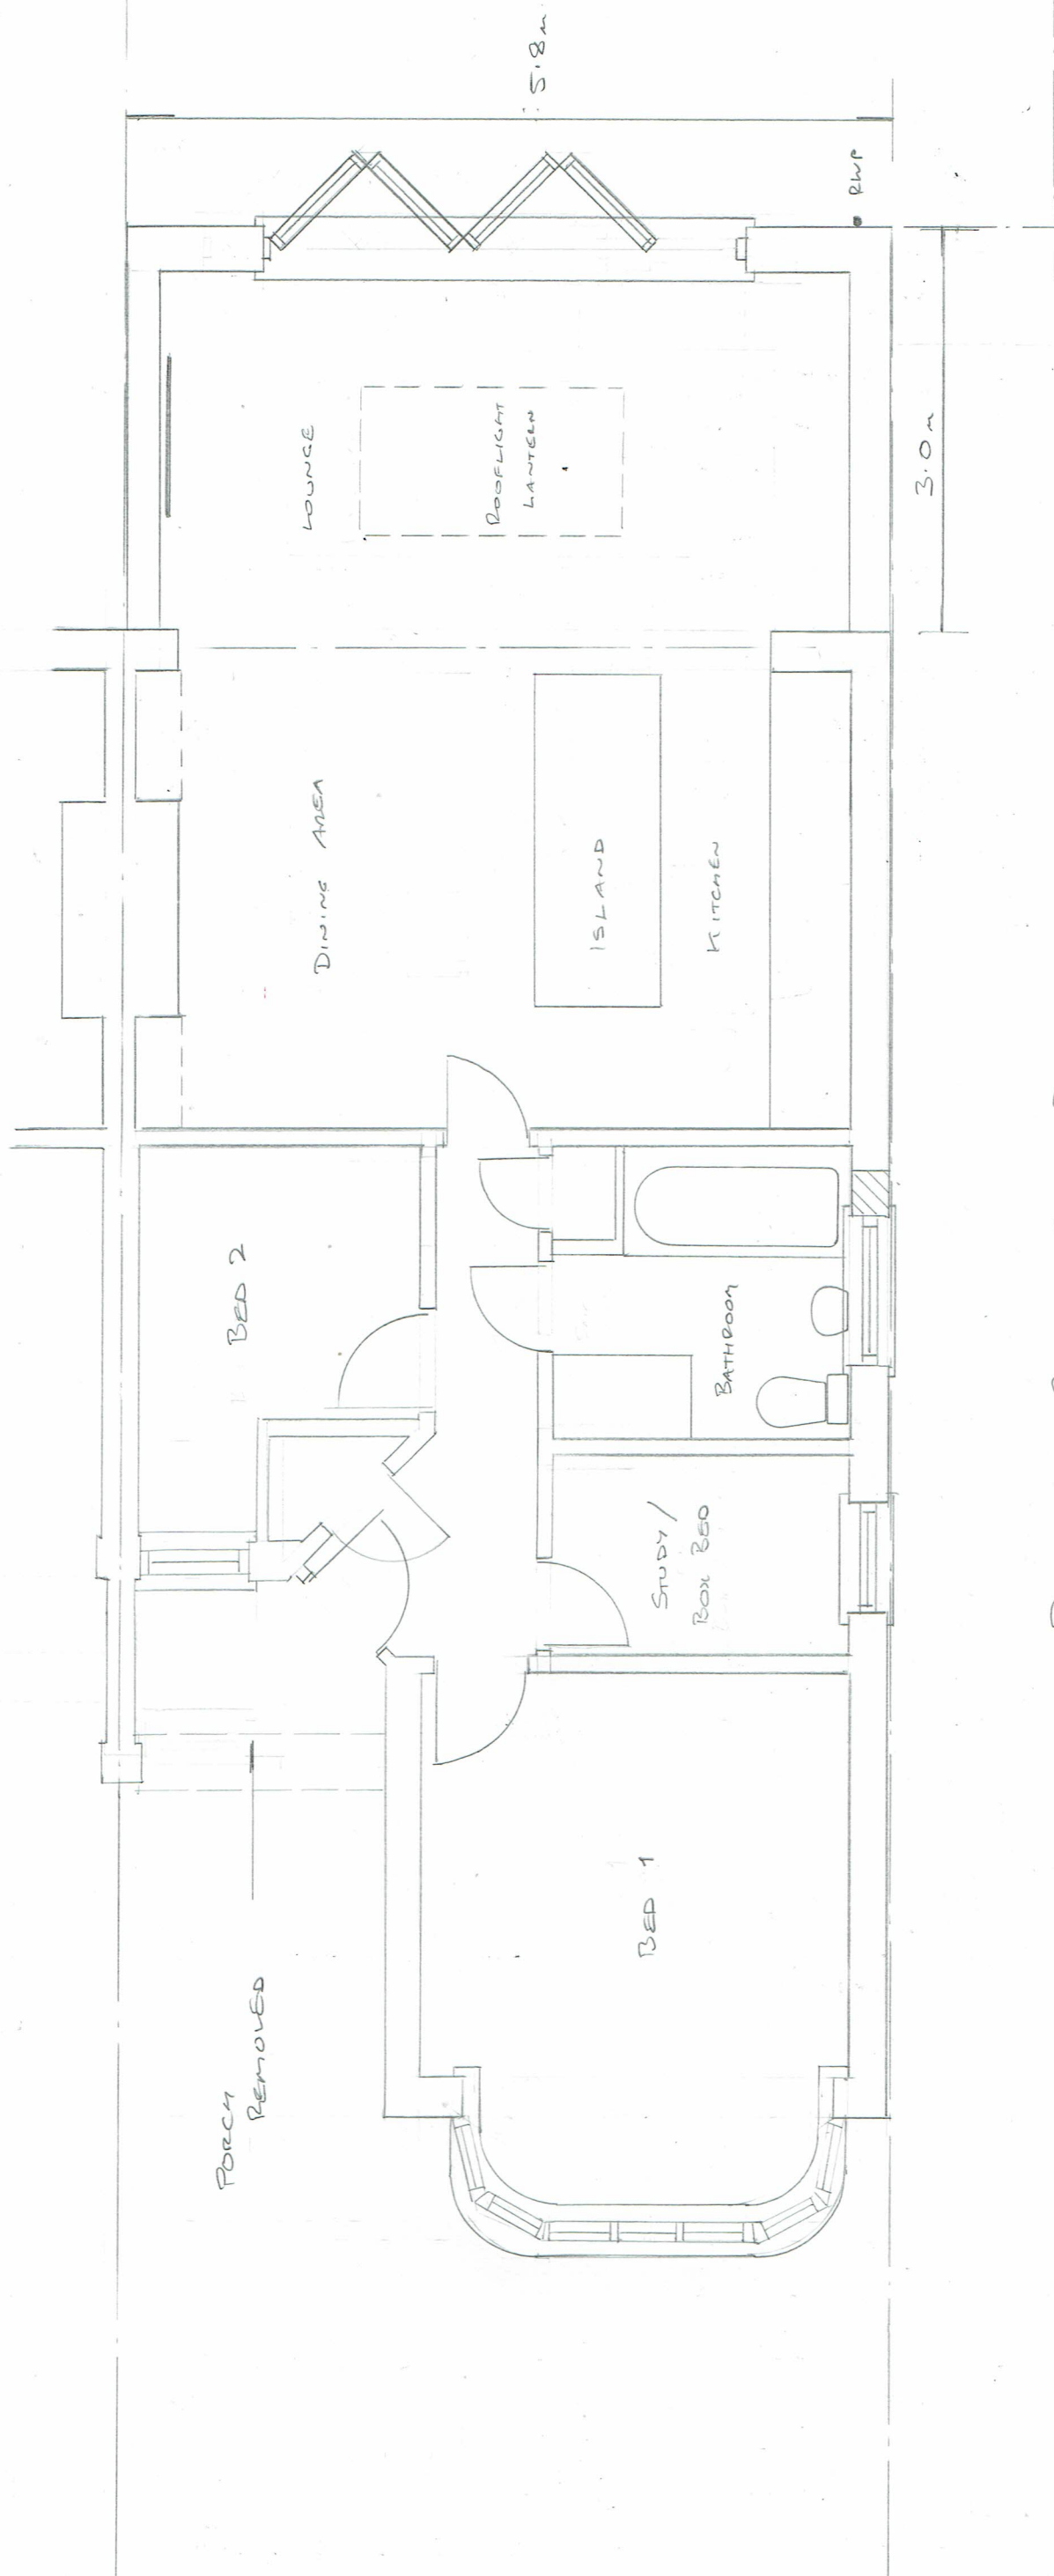

Proposed Ground Floor Plan

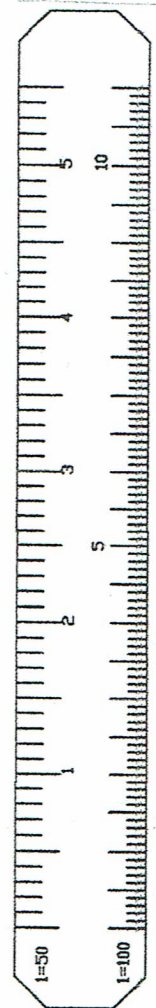

H Plans Limited. Telephone Number: 07887 606742 E-Mail Address: hplansltd@hotmail.co.uk	Revisions: © This drawing is the property and copyright of H Plans Ltd. and shall not, without written consent, be copied, reproduced or communicated to a third party.	Project: SINGLE STOREY FRONT + REAR EXTENSION TO 202 LYMINGTON ROAD EASTCOTE WISCH MIDDLESSEX	Client: Mr. J. A. B. BENNETT	Drawing Title: PROPOSED PLAN	Scale: 1:50	Date: 05.07.20	Drawing No: 20/0560/04	Rev:
---	--	--	---	--	--	---	---	--------------------