




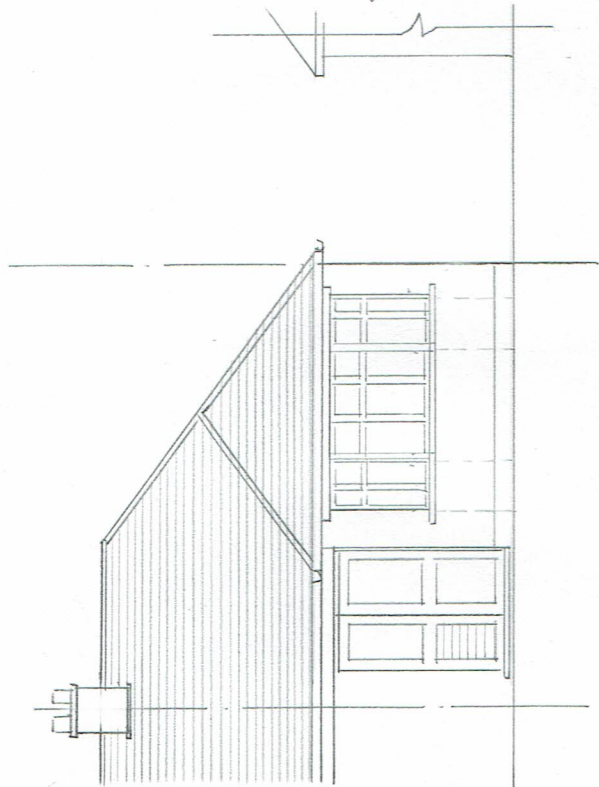


EXISTING FRONT ELEVATION

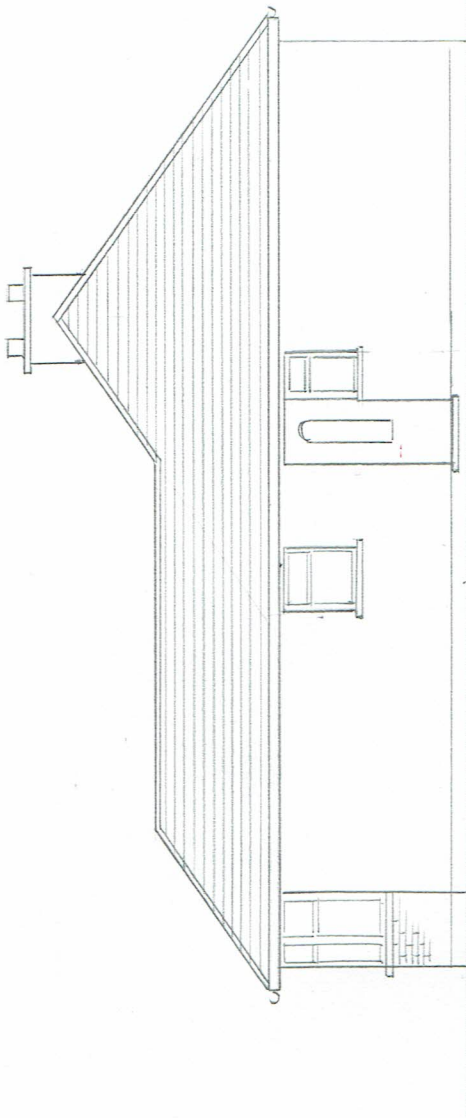


EXISTING SIDE ELEVATION (1)

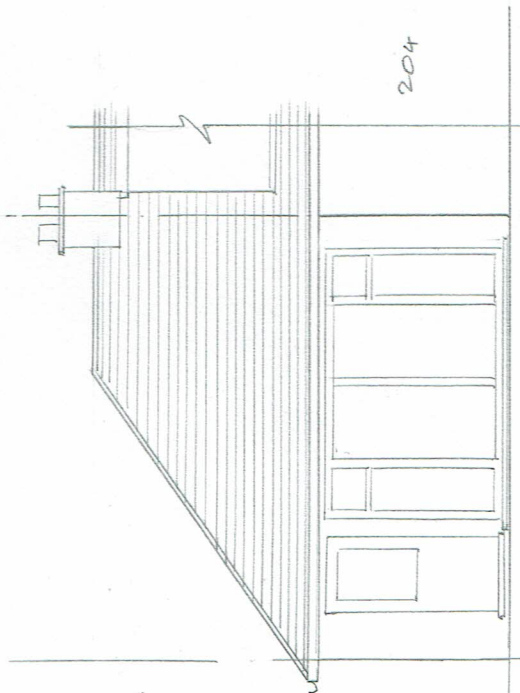

EXISTING REAR ELEVATION

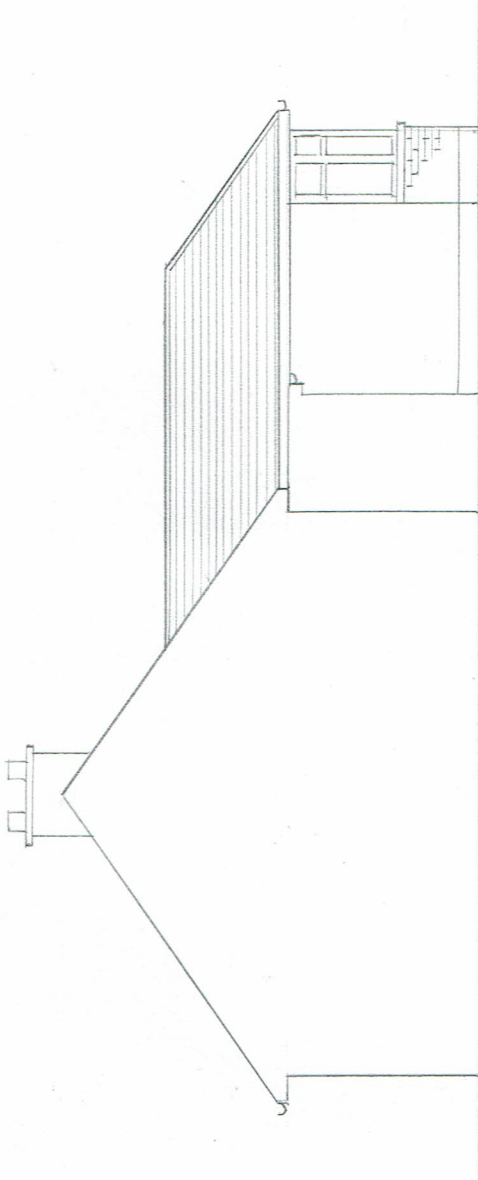

EXISTING SIDE ELEVATION (2)

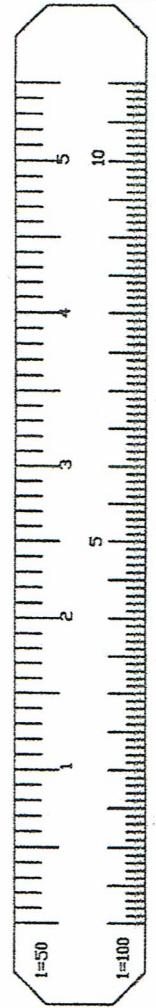

Revisions: © This drawing is the property and copyright of H Plans Ltd. and shall not, without written consent, be copied, reproduced or communicated to a third party.		Project: 202 WILBY ROAD WISLIP	Client: MR. JACK BENNETT	Drawing Title: SINGLE STOREY REAR EXTENSION	Scale: 1:100	Date: 05.07.20
H Plans Limited. Telephone Number: 07887 606742 E-Mail Address: hplansltd@hotmail.co.uk					Drawing No: 2010560/05	Rev: