



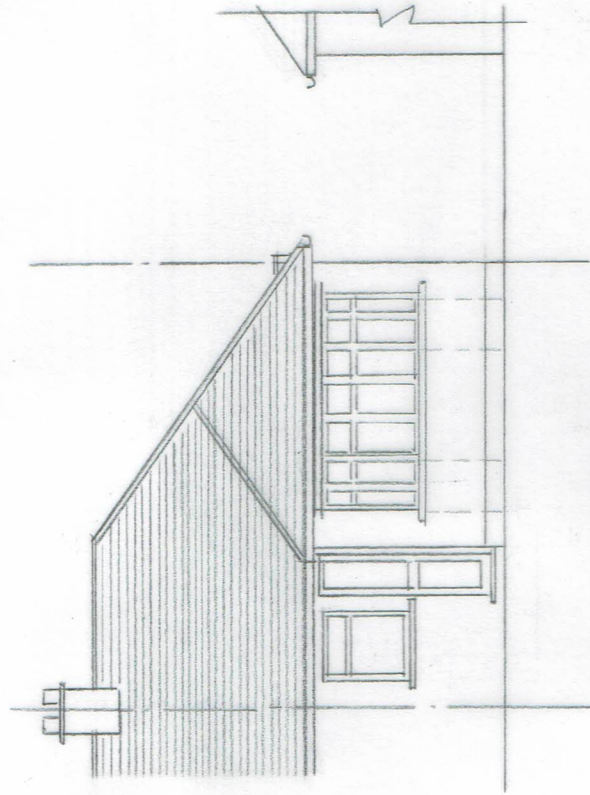


PROPOSED FRONT ELEVATION

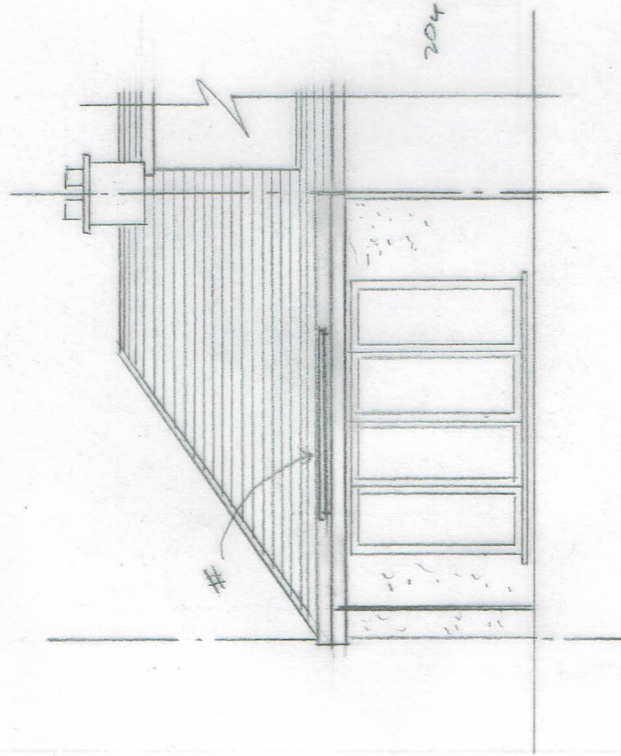

PROPOSED REAR ELEVATION

5.8m

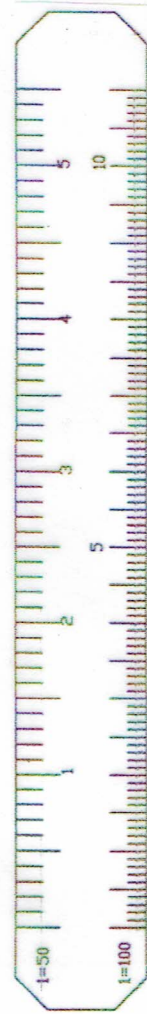

Revisions:

© This drawing is the property and copyright of H Plans Ltd. and shall not, without written consent, be copied, reproduced or communicated to a third party.

H Plans Limited.
Telephone Number: 07887 606742
E-Mail Address: hplansltd@hotmail.co.uk

Project: 202 WHITBY ROAD
RUSLIP


Client: MR. JACK BENNETT

Drawing Title: SINGLE STOREY REAR EXTENSION


Scale: 1:100

Date: 05.07.20

Drawing No: 20/0580/06
Rev:

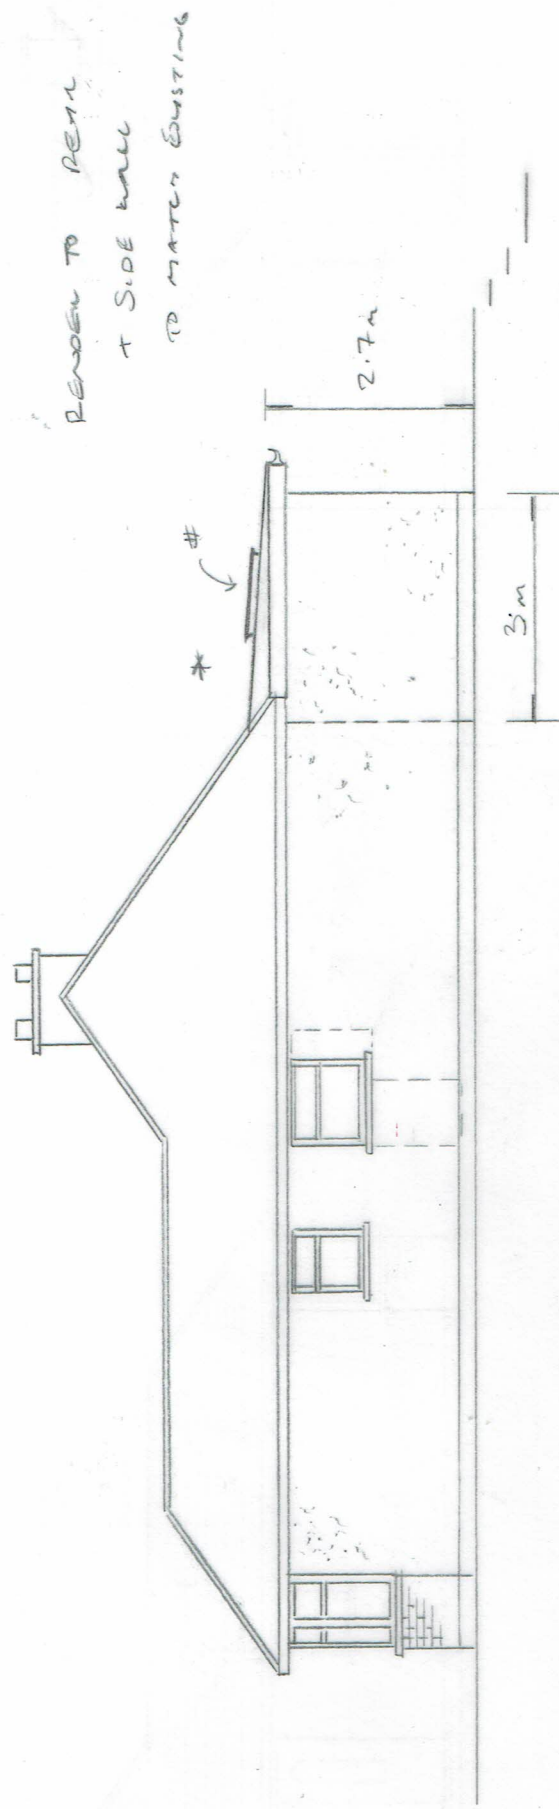

PROPOSED SIDE ELEVATION (1)

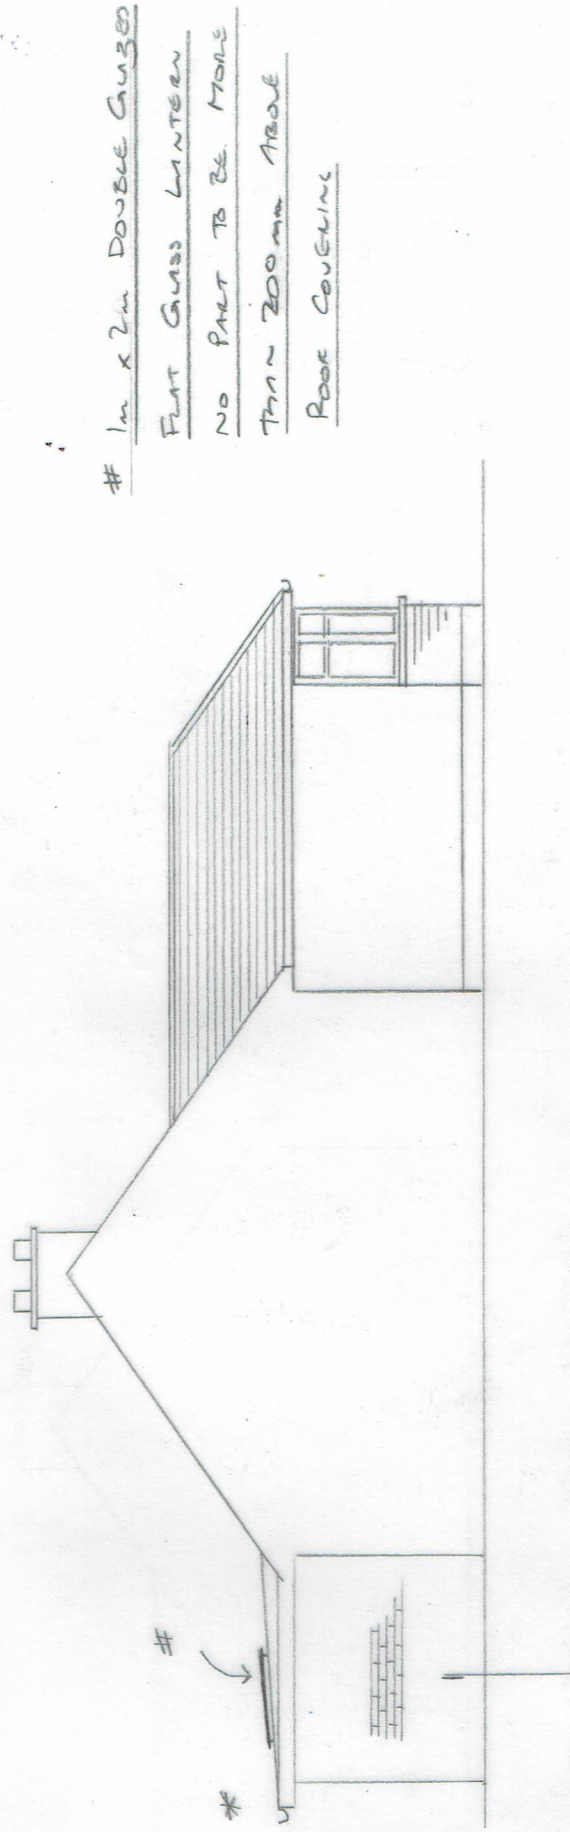

PROPOSED SIDE ELEVATION (2)

* FASCIA AT SAME LEVEL AS HOUSE ENDS
CERTIFICATE OF LAWFULNESS COULD NOT BE
SUBMITTED AS THERE WAS NO WAY TO KEEP
ROOF BELOW ENDS

1m x 2m DOUBLE GLAZED
FLAT GLASS LINTERN
NO PART TO BE MORE
THAN 200mm ABOVE
ROOF COVERING