



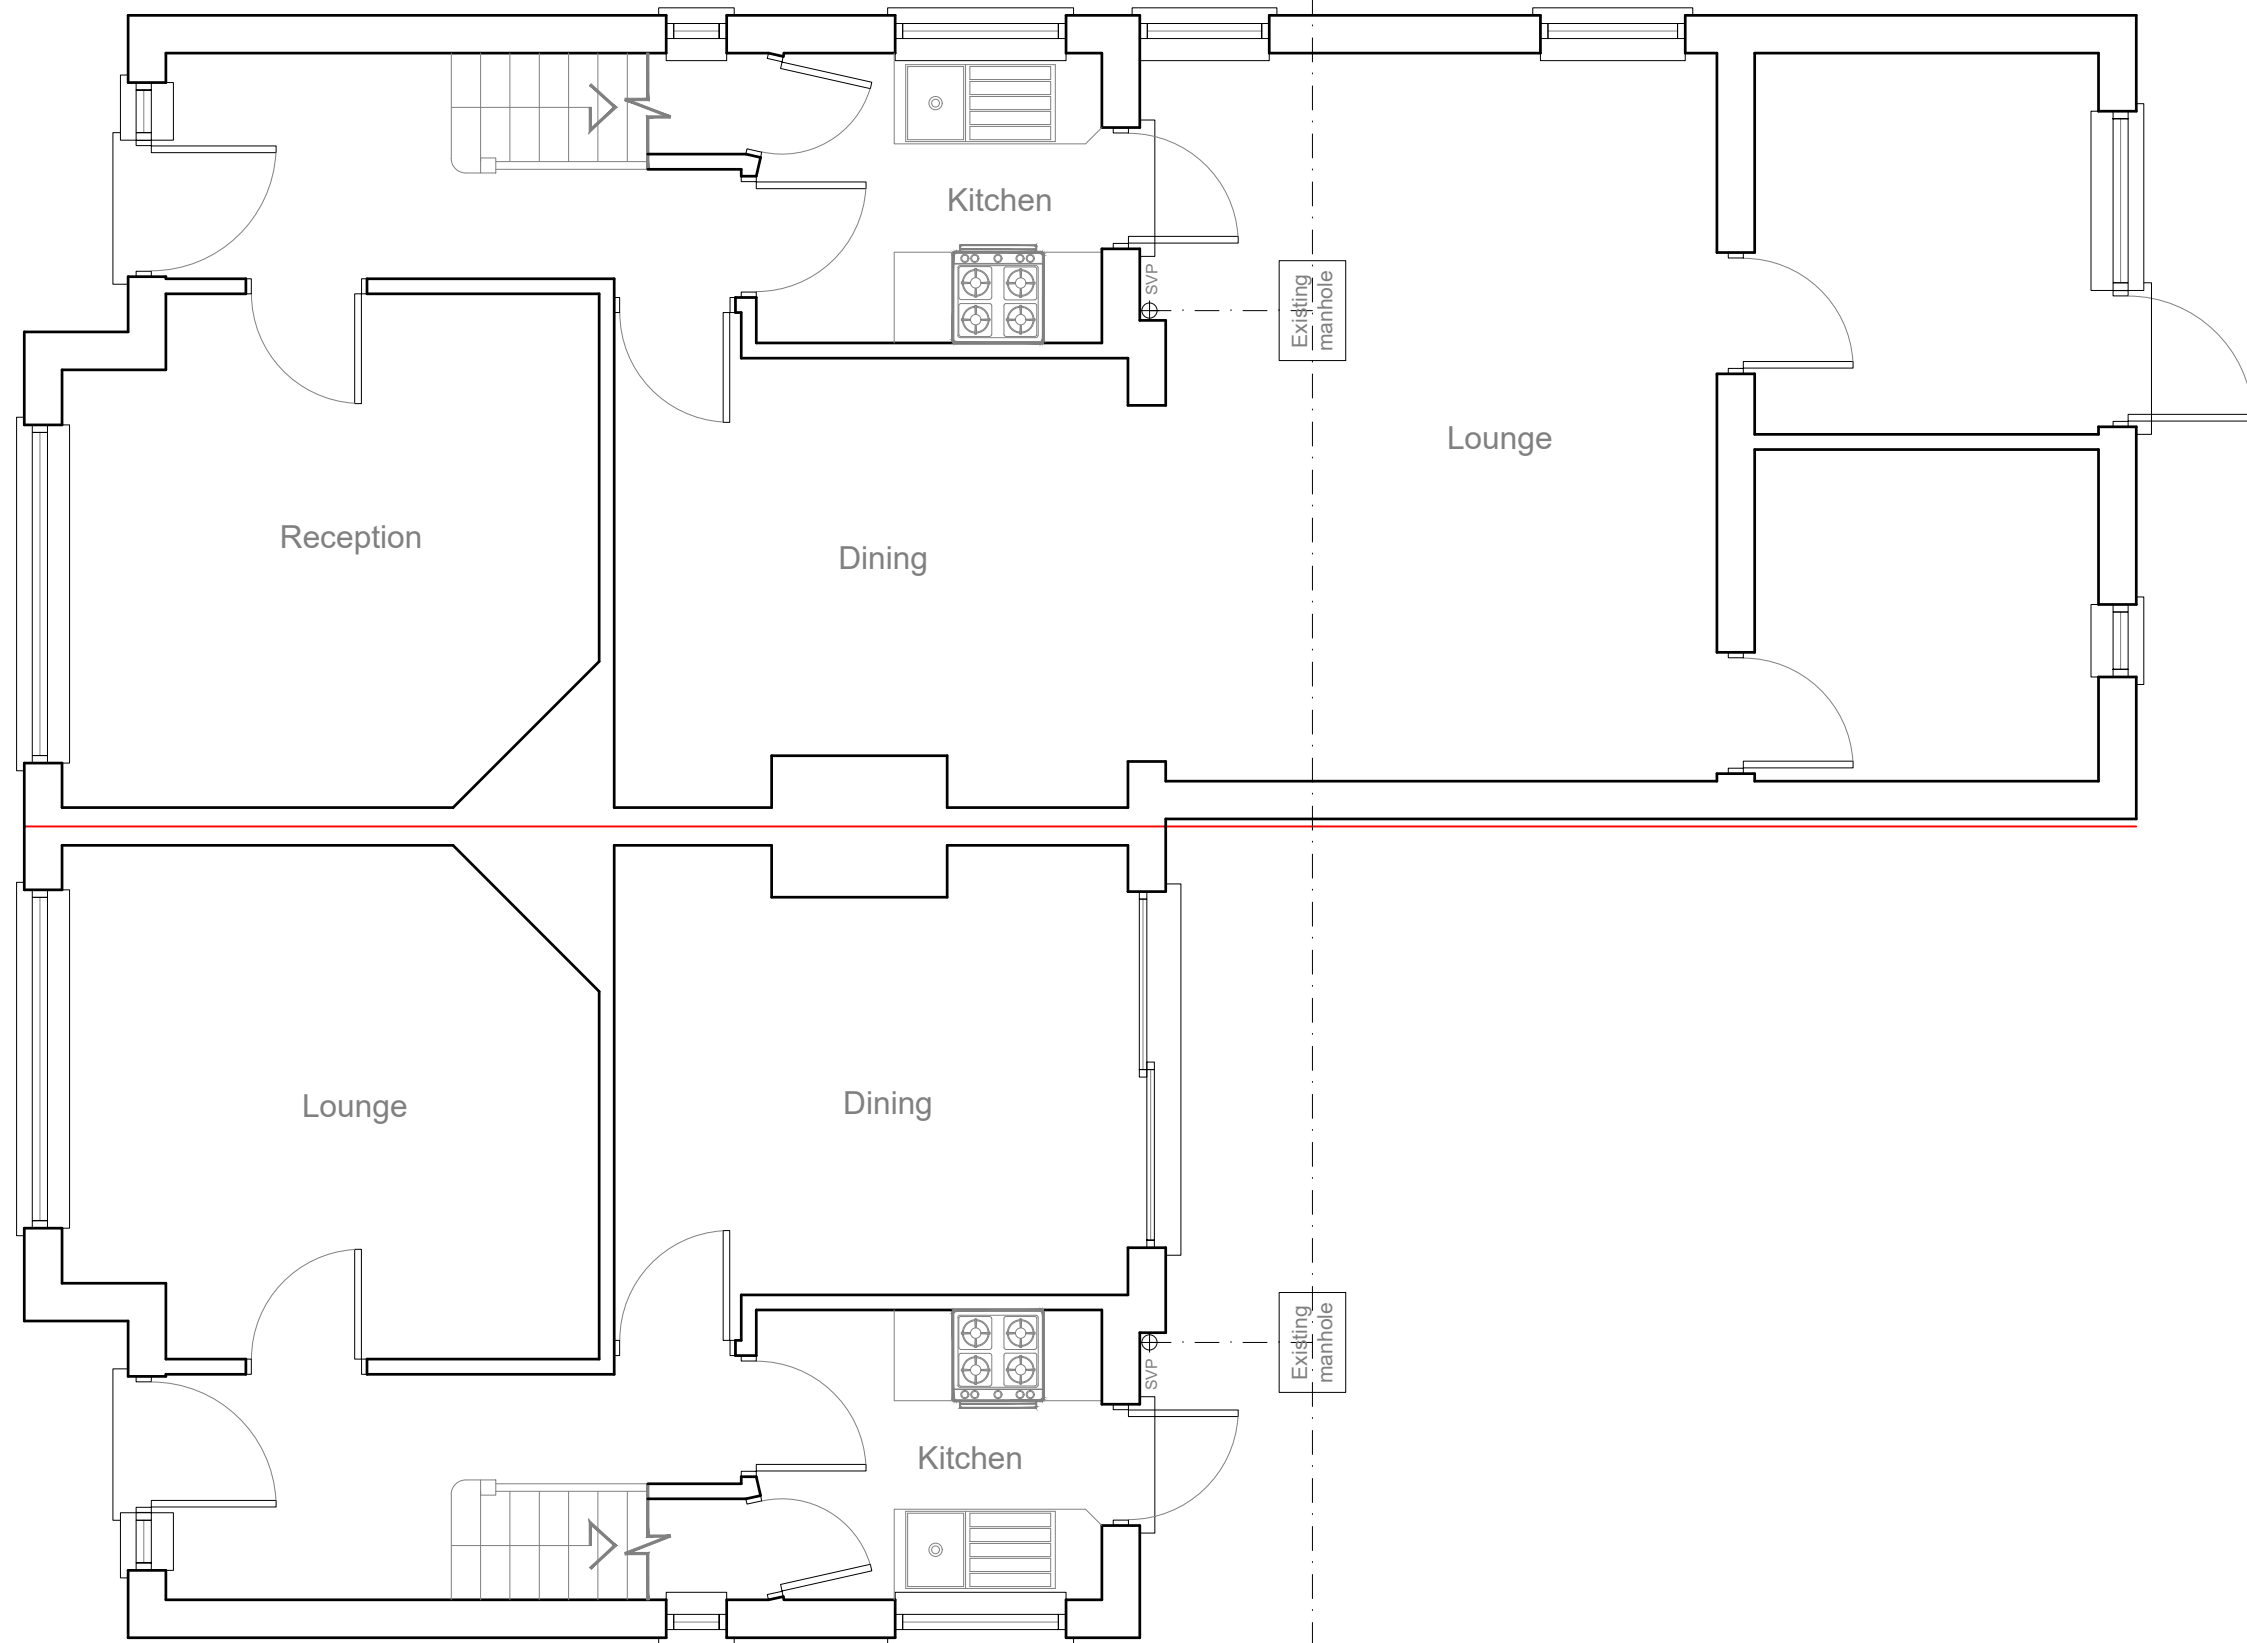

EXISTING
GROUND FLOOR PLAN 1:50

1:50

 

5 Meter


Modhwadia
Design
Services

Project:
18-20 Monmouth Road
Hayes
UB3 4JQ

Title:
Existing
Ground floor plan

Scale: 1:50 @ A3
Date: July 2020
Drawing No.:
MD6019/EXT-02/AM
Revision

239 Western Road, Southall, Middx, UB2 5HS
Tel: 020 8571 1369
modhwadia_designservices@hotmail.co.uk

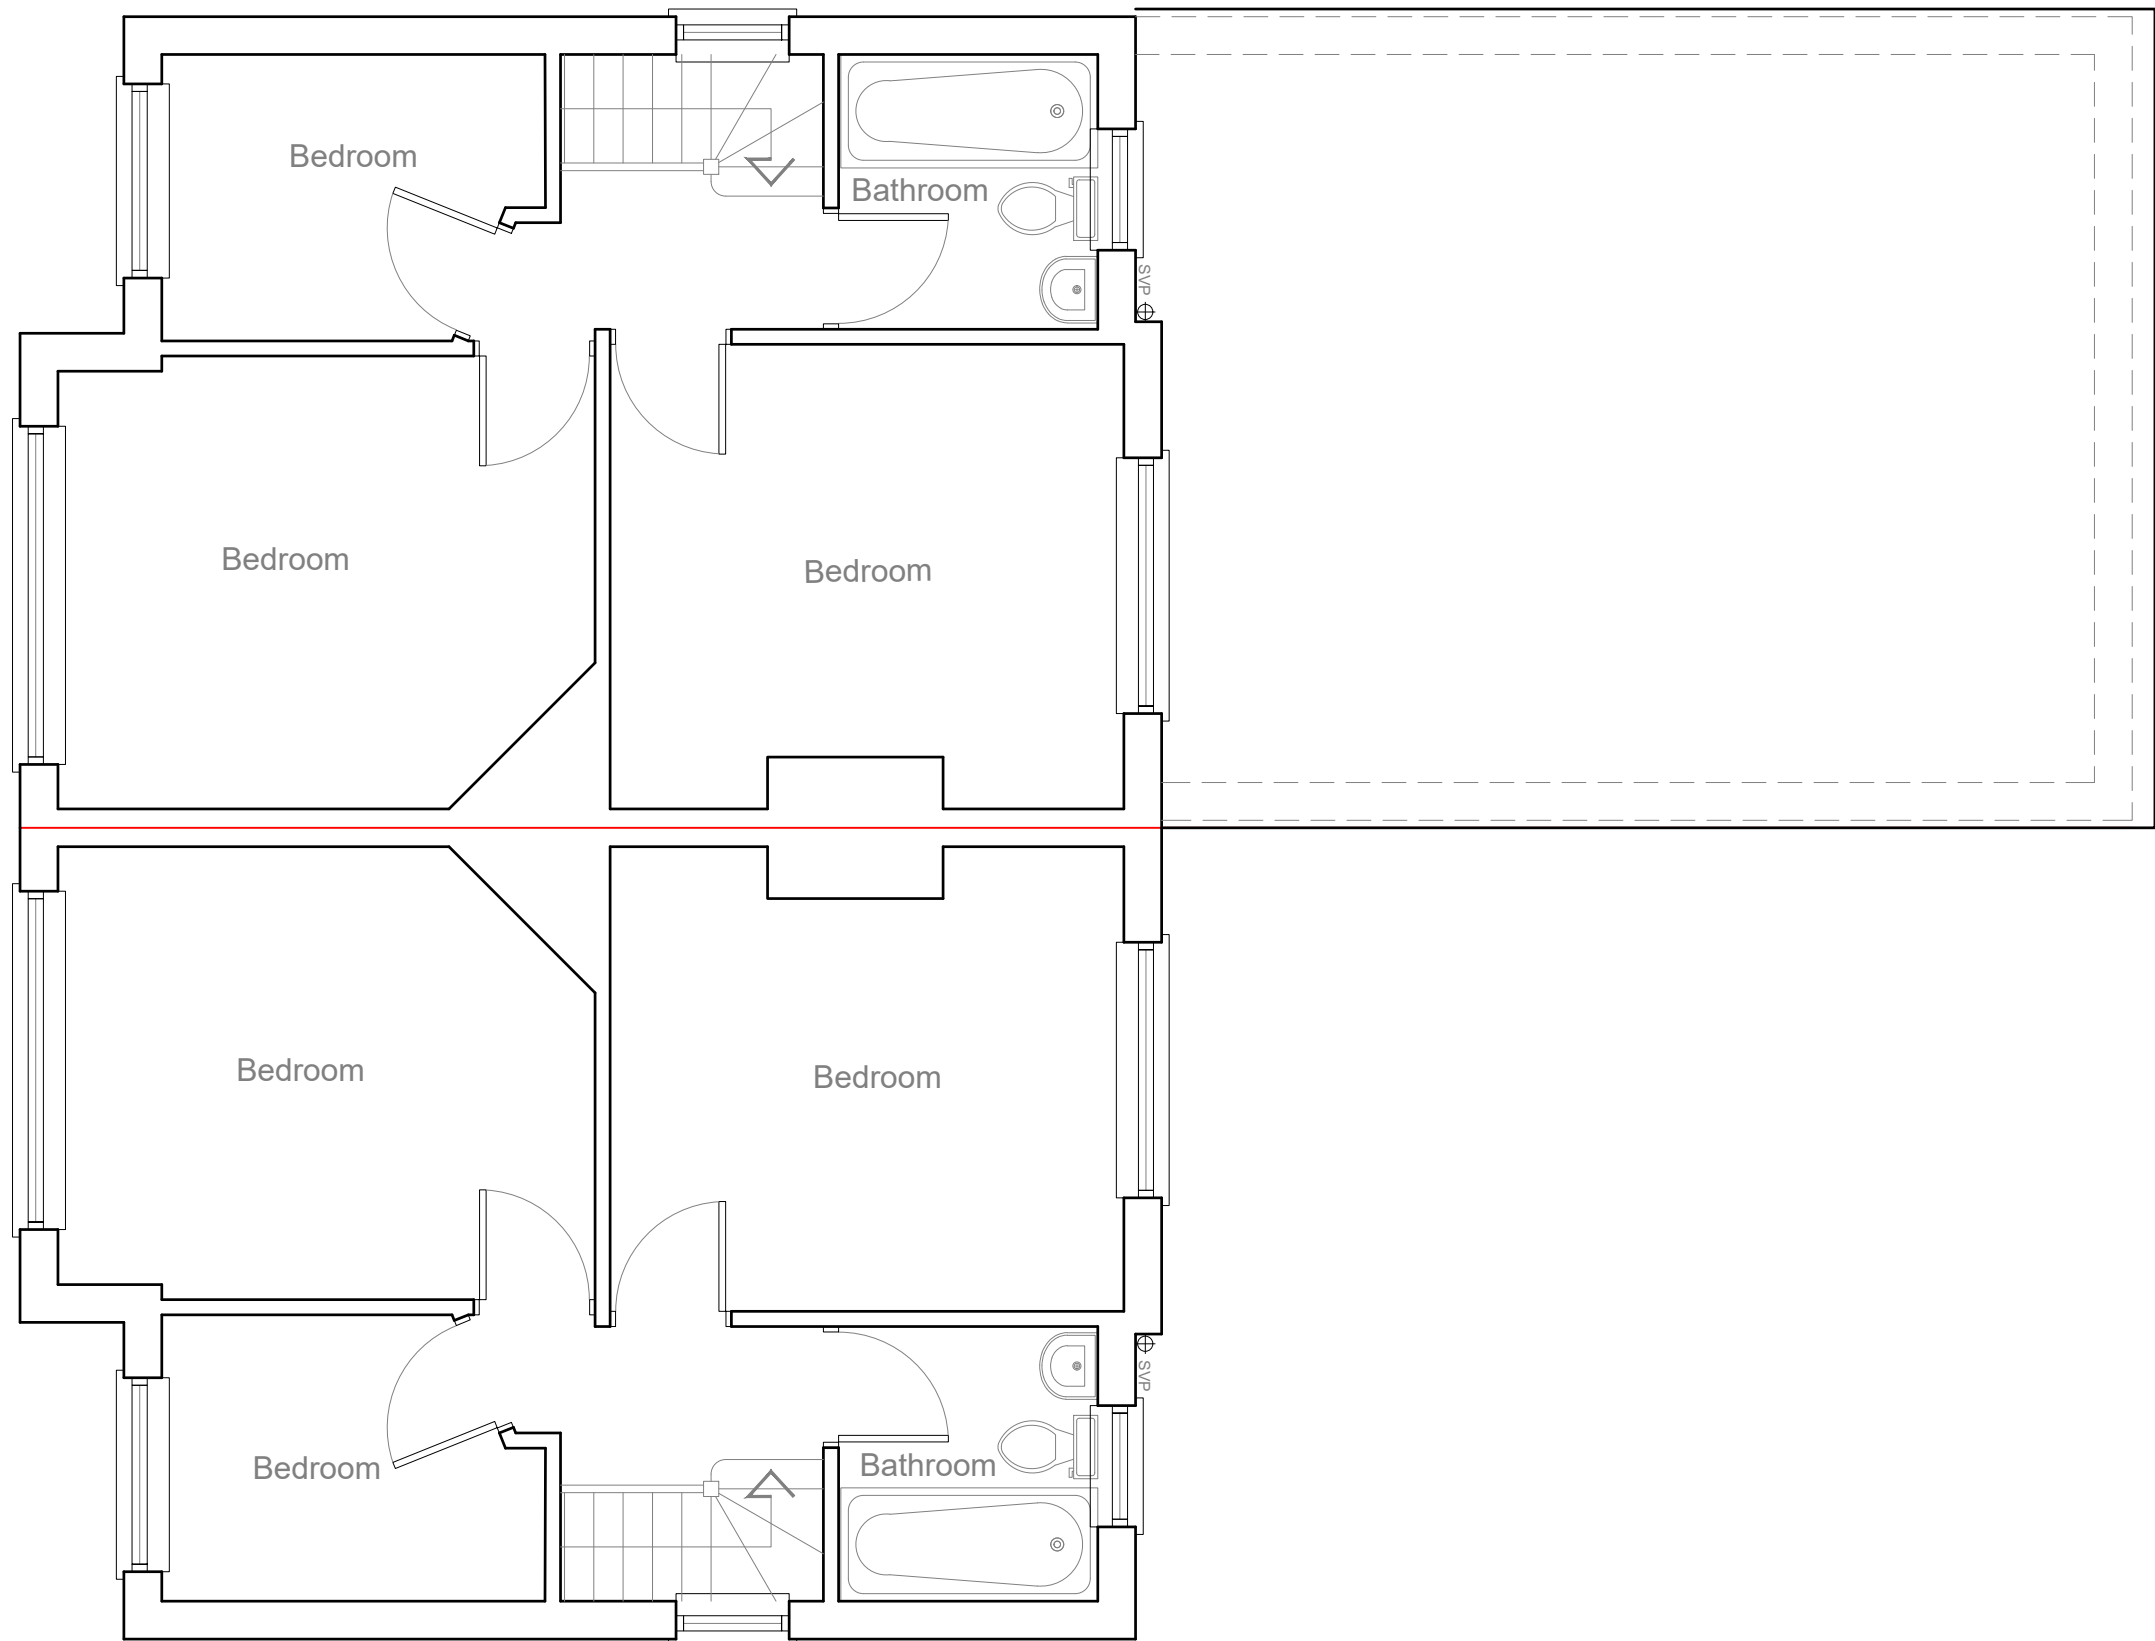


EXISTING
FIRST FLOOR PLAN 1:50

1:50




5 Meter


Modhwadia Design Services	Project:	Title:	Scale: 1:50 @ A3
	18-20 Monmouth Road Hayes UB3 4JQ	Existing First floor plan	Date: July 2020
			Drawing No.: MD6019/EXT-03/AM
			Revision
239 Western Road, Southall, Middx, UB2 5HS Tel: 020 8571 1369 modhwadia_designservices@hotmail.co.uk			

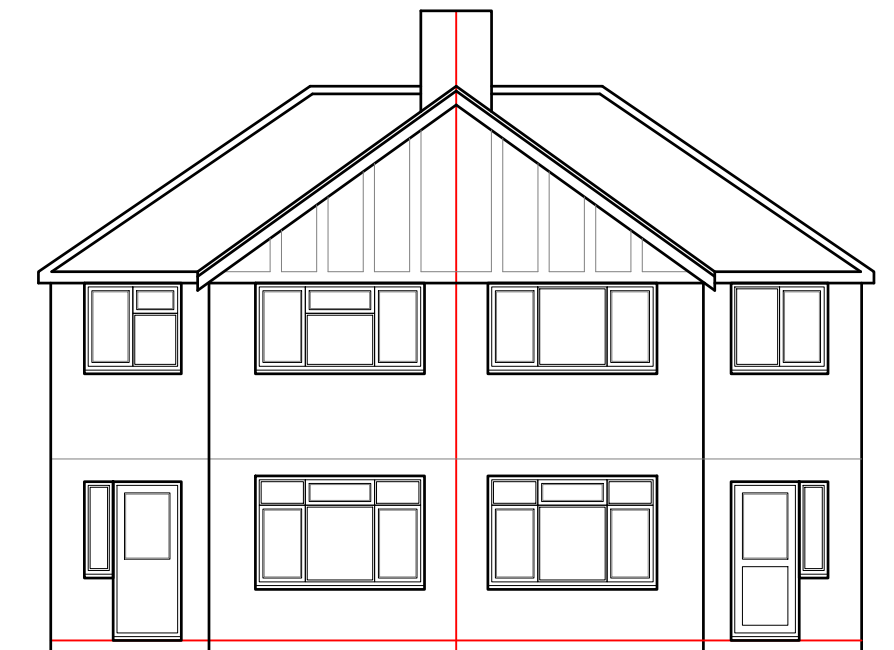


EXISTING
FRONT ELEVATION 1:100

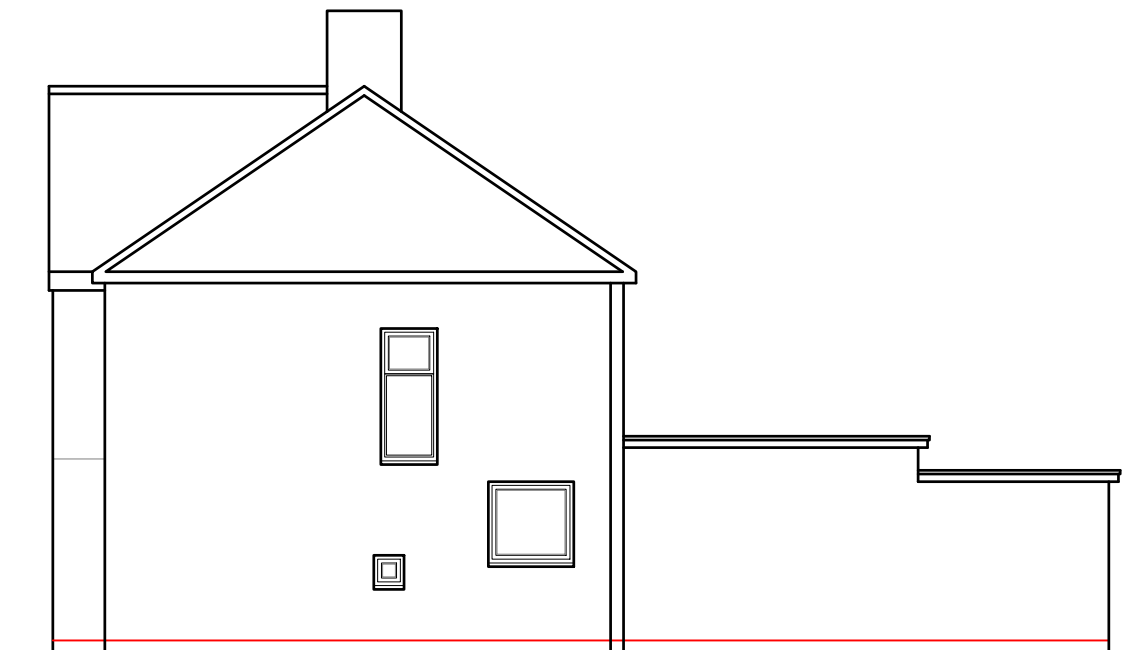

EXISTING
SIDE ELEVATION 1:100

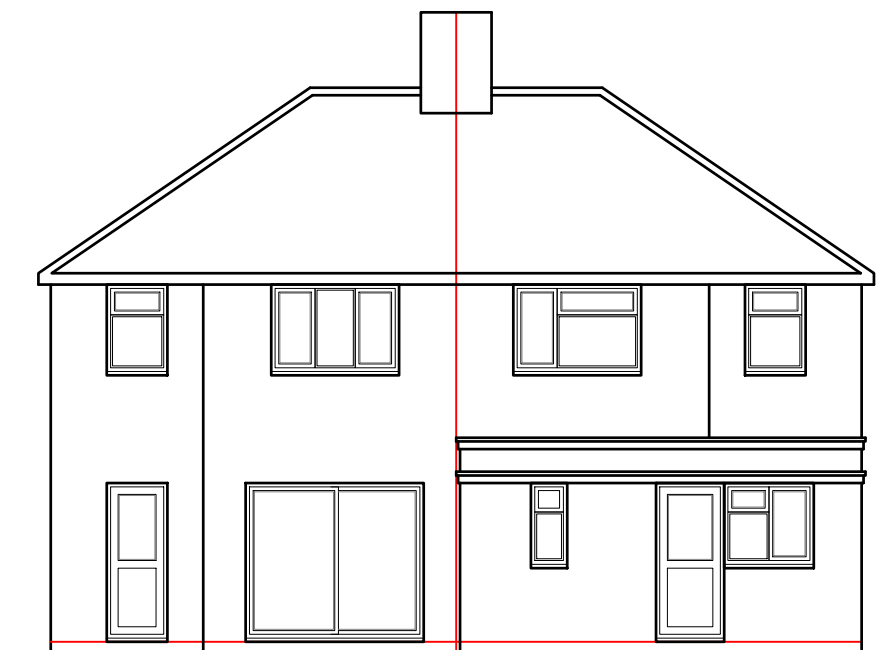

EXISTING
REAR ELEVATION 1:100

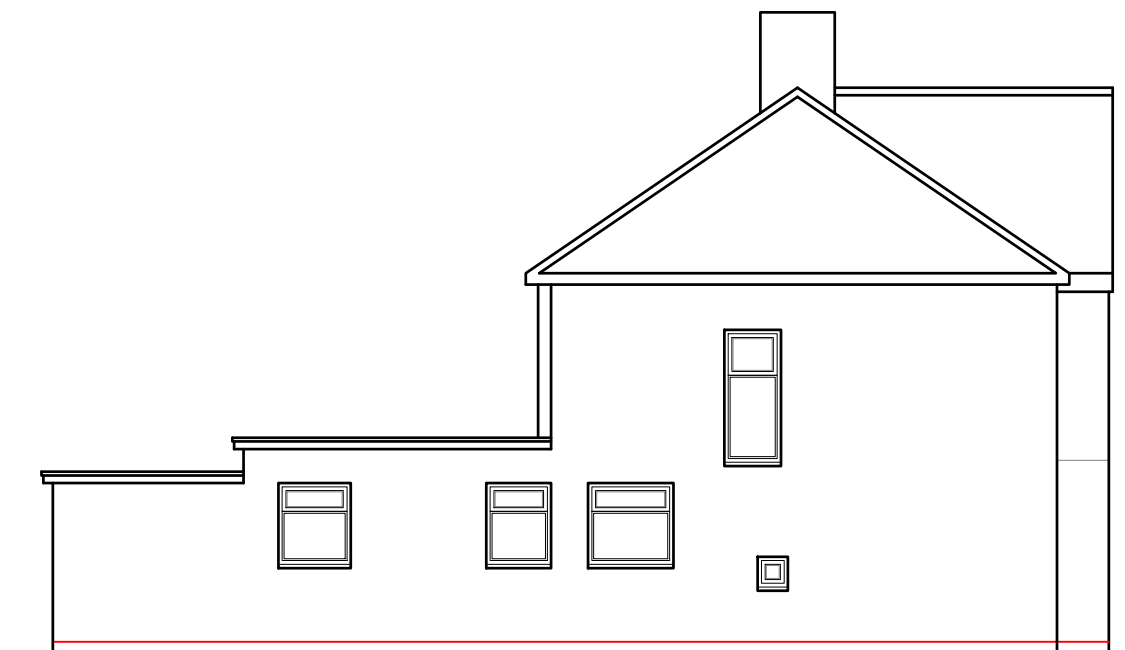

EXISTING
SIDE ELEVATION 1:100



Modhwadia Design Services	Project:	Title:	Scale: 1:100 @ A3
	18-20 Monmouth Road Hayes UB3 4JQ	Existing Elevations	Date: July 2020
			Drawing No.: MD6019/EXT-04/AM
			Revision
239 Western Road, Southall, Middx, UB2 5HS Tel: 020 8571 1369 modhwadia_designservices@hotmail.co.uk			