




EXISTING

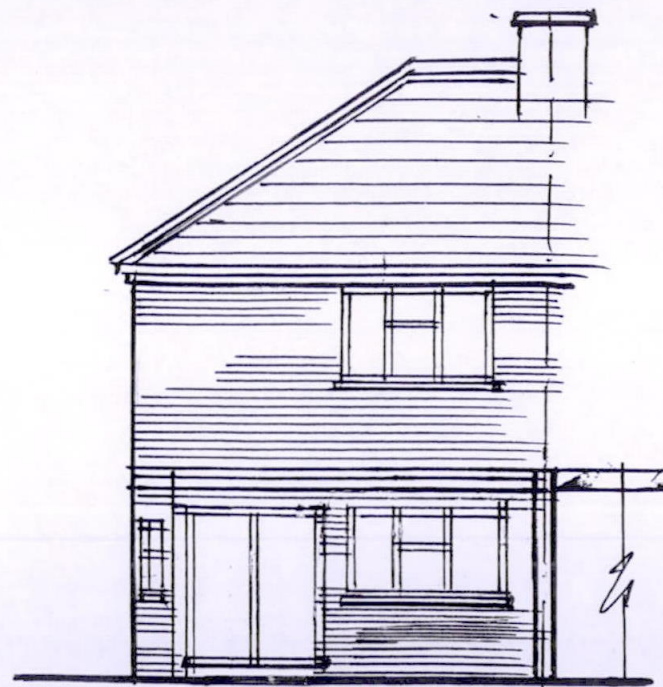

REAR ELEVATION

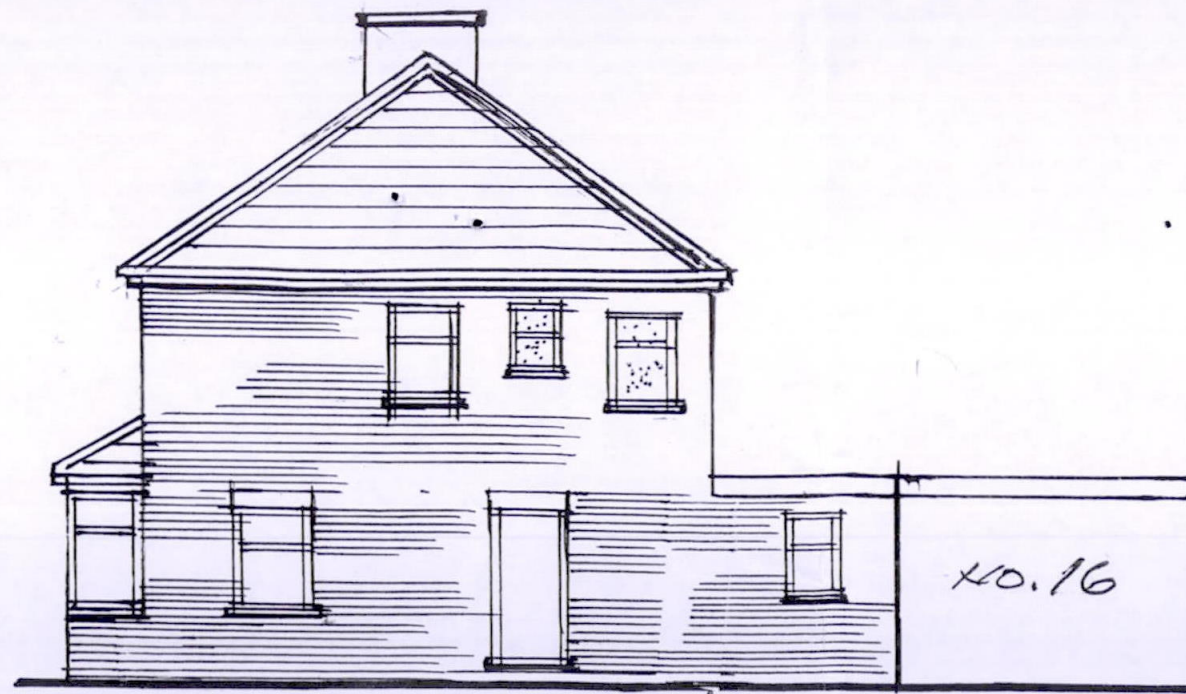


SIDE ELEVATION

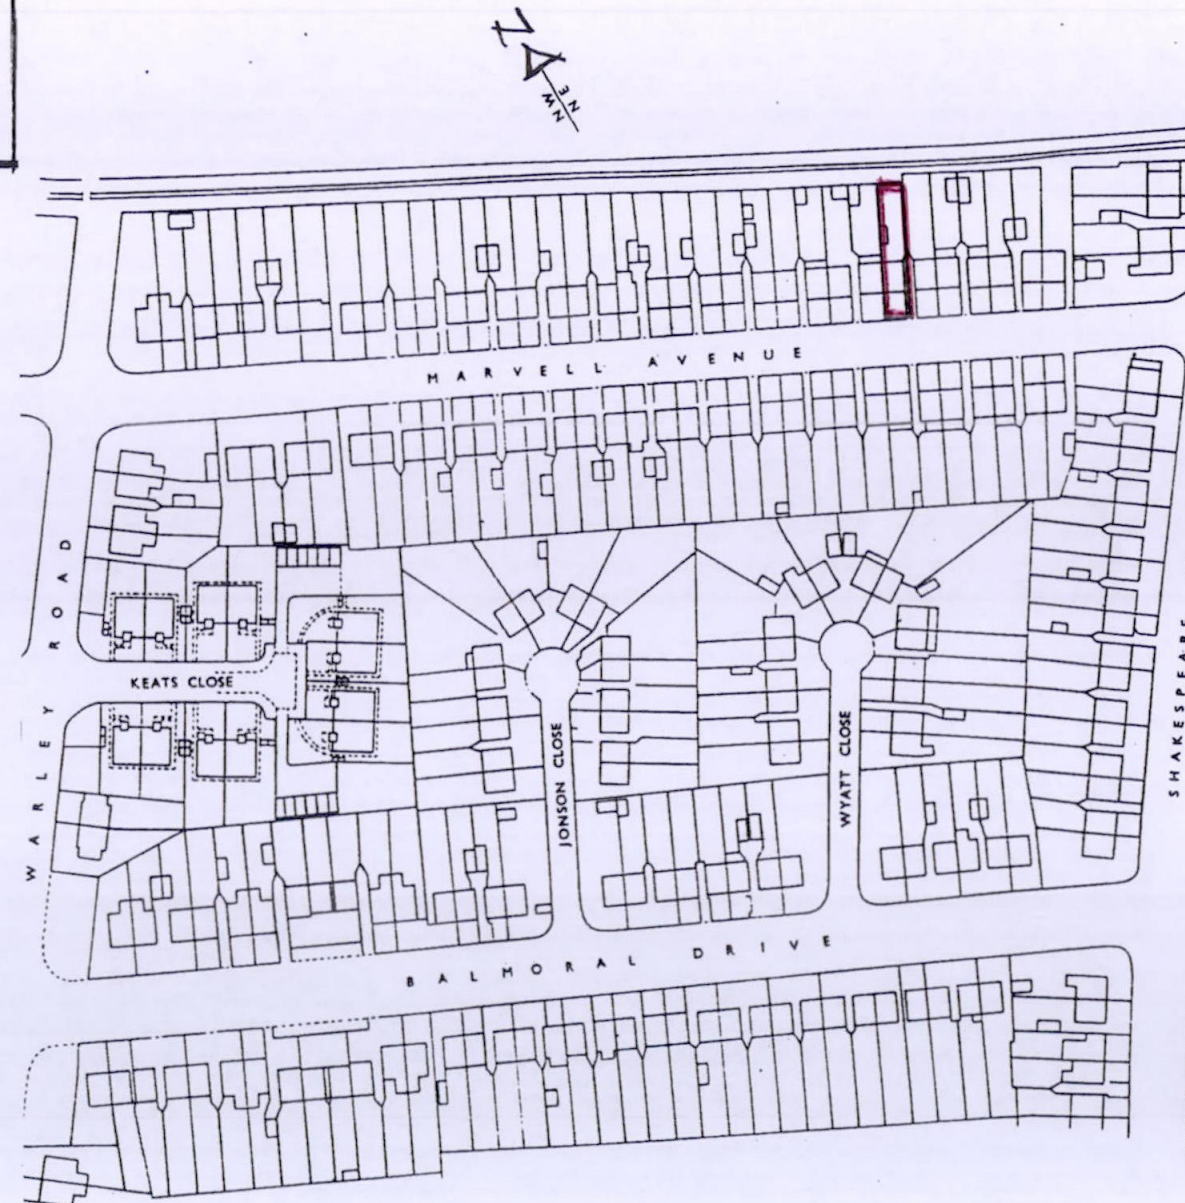

LOCATION PLAN 1:1250

0 2 4 6 8 10M
SCALE 1:100

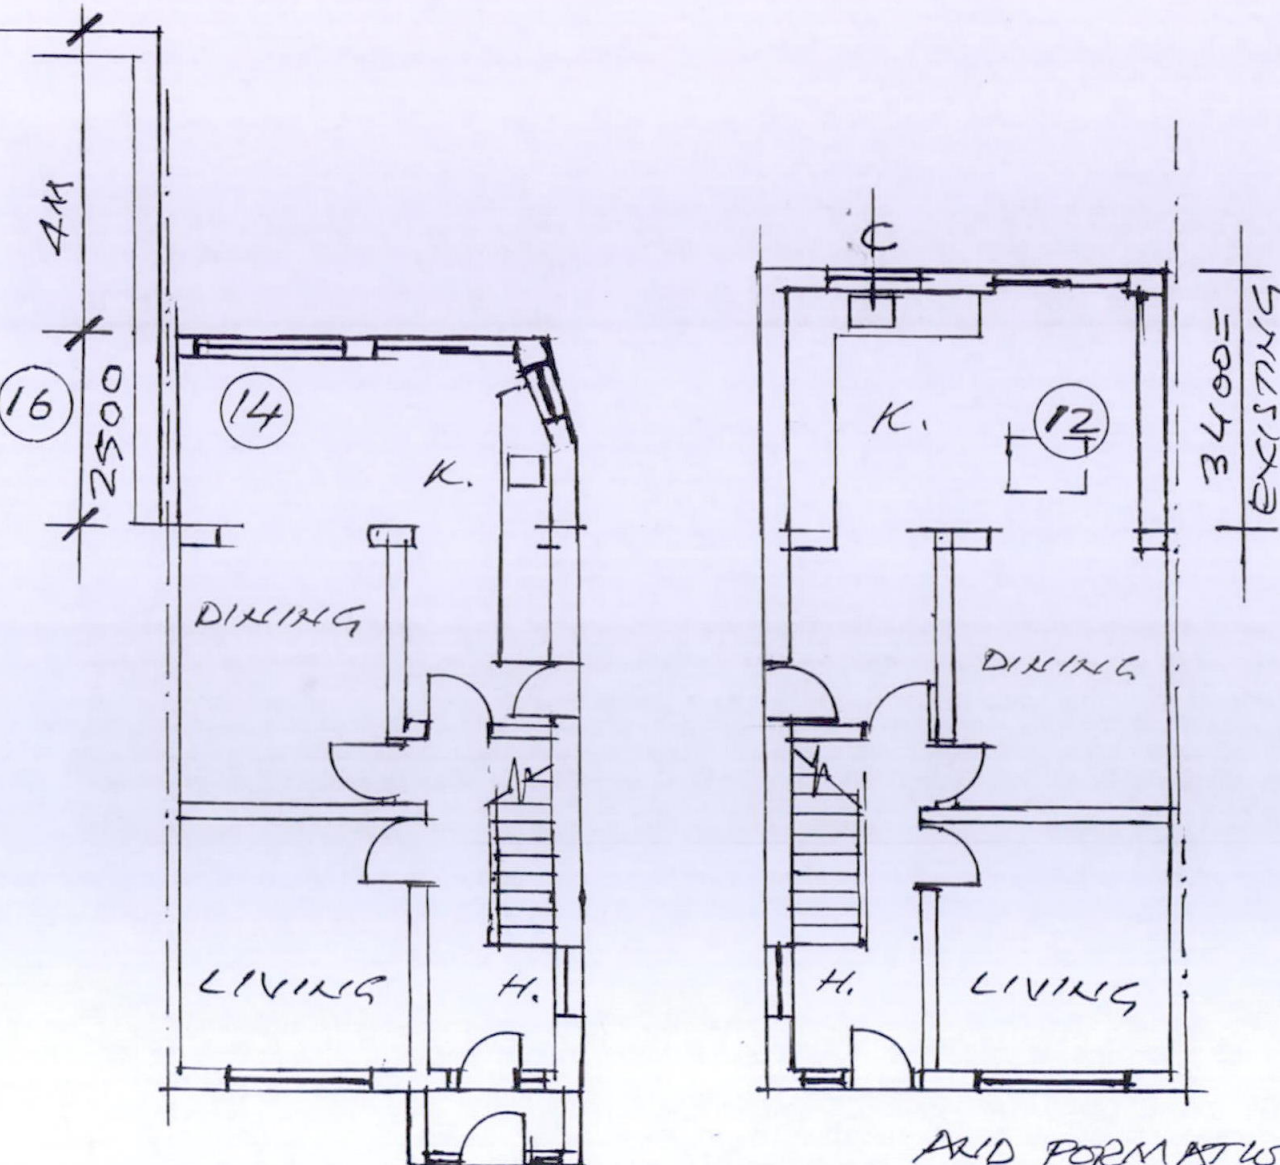

AND FORMATION OF G. FLOOR

GROUND FLOOR PLAN - WC WINDOW -
PROPOSED SINGLE STOREY REAR EXTENSION AT
14 MARVELL AVENUE - HAYES - UB4 0QR

SCALE 1:100 DWG. NO. SB74/1 - 1.7.2020
DRAWN BY J. BENAIM - 48 GRASMERE AVENUE
WEMBLEY - HA9 8TD - 0208 904 5947